



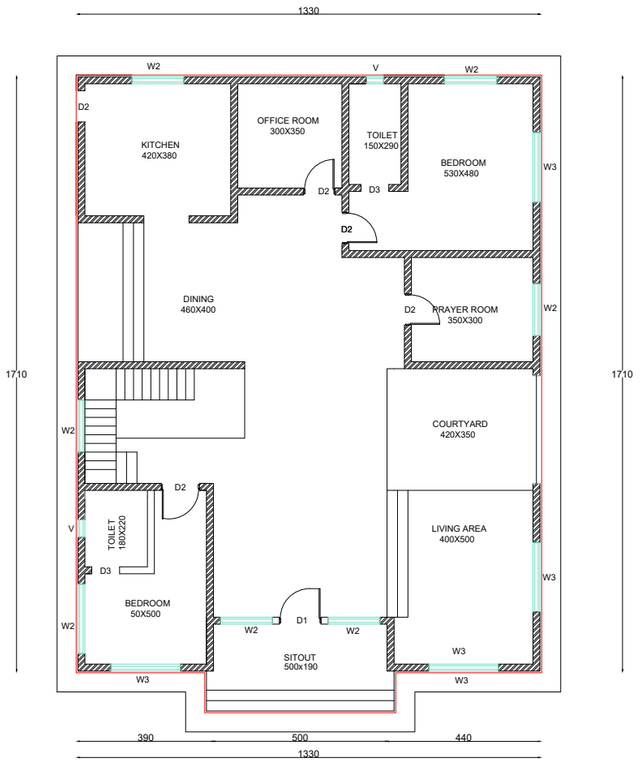

GROUND FLOOR

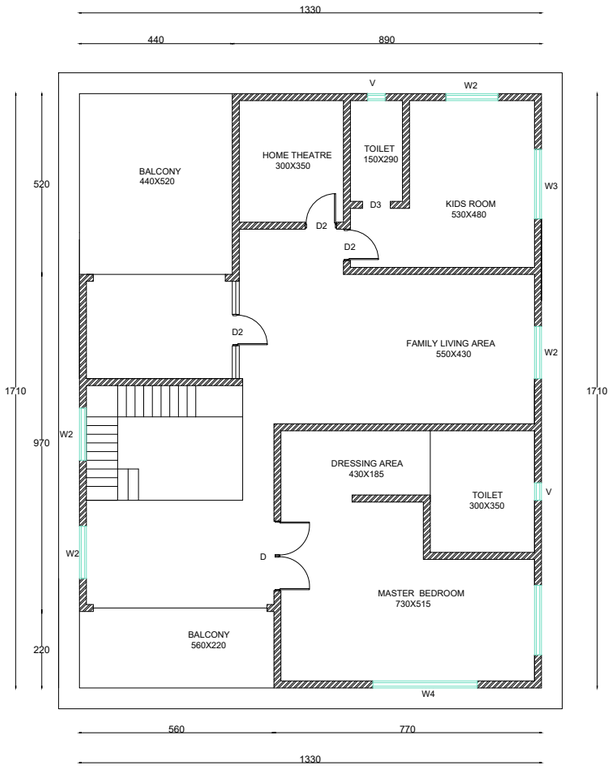

FIRST FLOOR

SPECIFICATIONS

NAME	TYPE	SIZE
DOOR	D	200x210
DOOR	D1	120x210
DOOR	D2	90x210
DOOR	D3	80x210
WINDOW	W2	150x150
WINDOW	W3	200x150
WINDOW	W4	300x150
VENTILATOR	V	50x45

AREA DETAILS


PLINTH AREA

GROUND FLOOR	2513SQ
FIRST FLOOR	2447SQ
	4960SQ

ALL DIMENSIONS ARE IN CM

SCALE: 1: 100

NAME: ADITHYA M BATCH : DIPLOMA IN INTERIOR DESIGN SUBJECT: AUTO CAD	SHEET NO:1 GROUND FLOOR PLAN,FIRST FLOOR PLAN, ELEVATION DATE:19/10/2026	D LINE SCHOOL OF DESIGN CALICUT

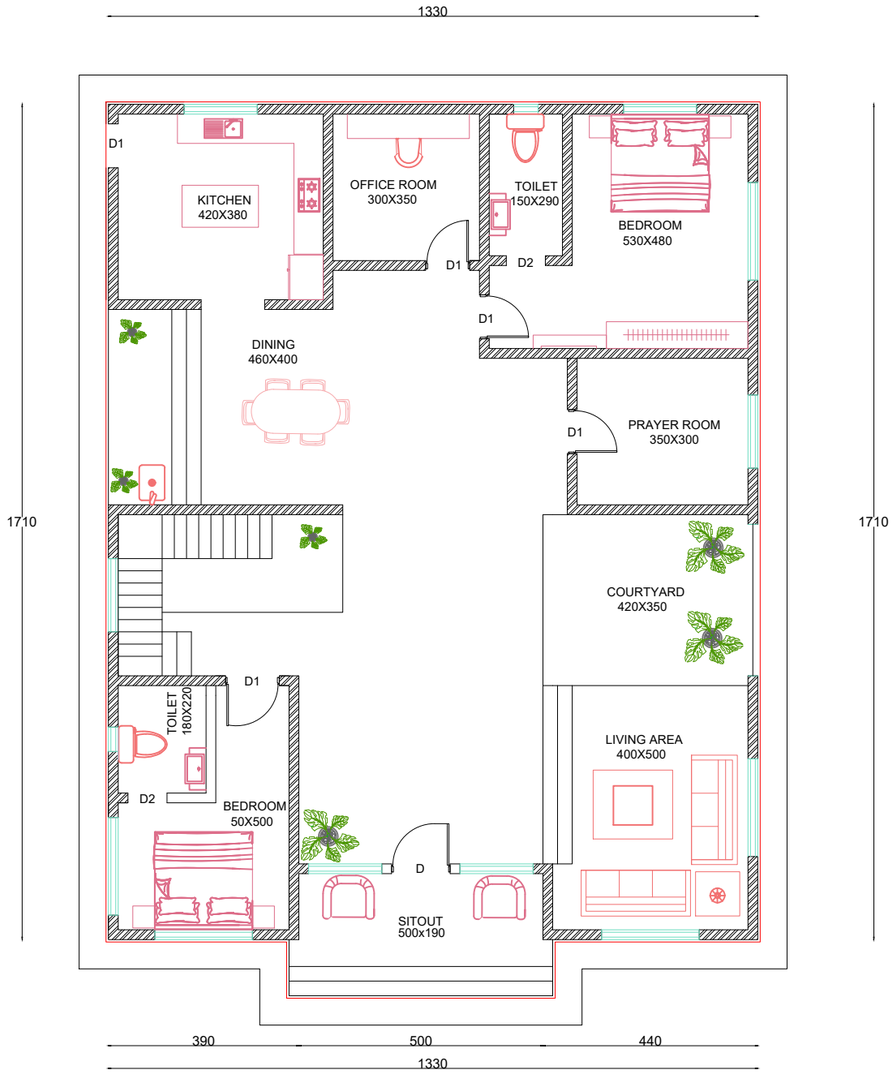

GROUND FLOOR

SPECIFICATIONS

NAME	TYPE	SIZE
DOOR	D	200x210
DOOR	D1	120x210
DOOR	D2	90x210
DOOR	D3	80x210
WINDOW	W2	150x150
WINDOW	W3	200x150
WINDOW	W4	300x150
VENTILATOR	V	50x45


AREA DETAILS

PLINTH AREA	
GROUND FLOOR	2513SQ
FIRST FLOOR	2447SQ
	4960SQ

ALL DIMENSIONS ARE IN CM

SCALE: 1: 100

NAME: ADITHYA M BATCH : DIPLOMA IN INTERIOR DESIGN SUBJECT: AUTO CAD	SHEET NO:2 GROUND FLOOR PLAN DATE:19/10/2026	D LINE SCHOOL OF DESIGN CALICUT

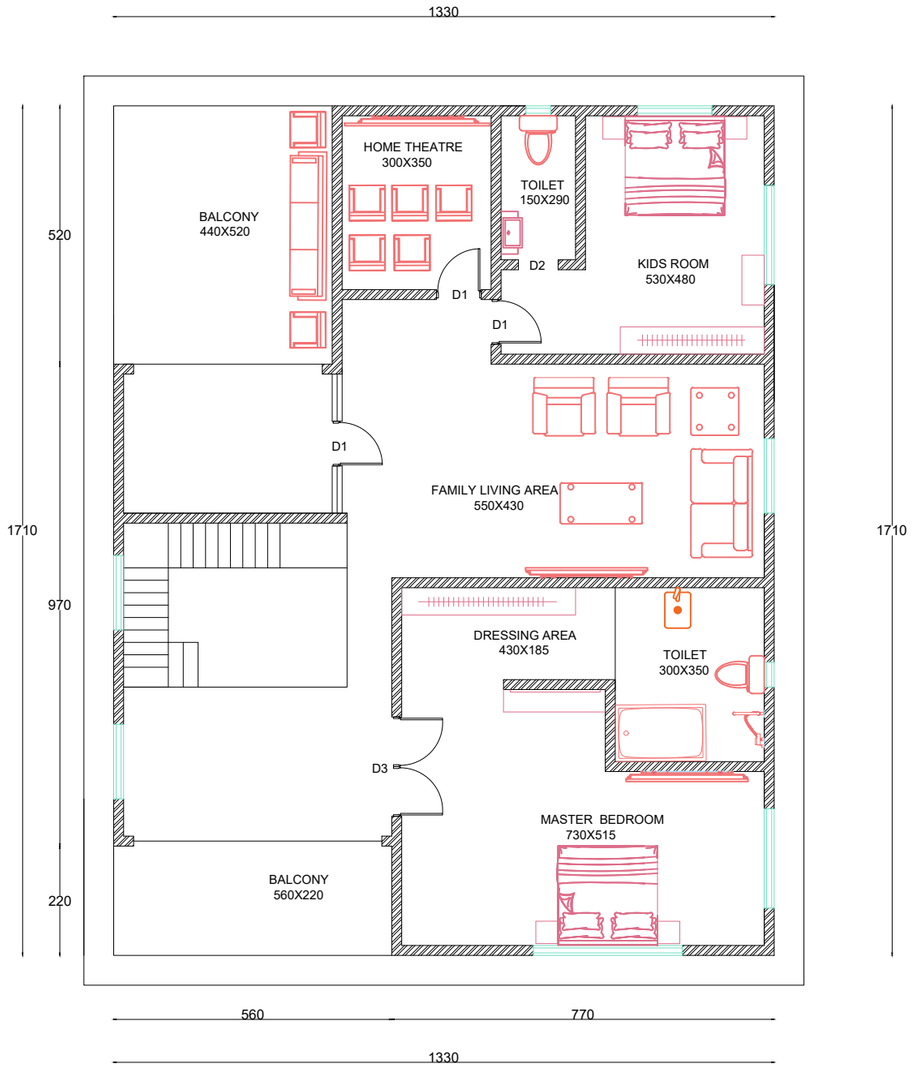

FIRST FLOOR

SPECIFICATIONS

NAME	TYPE	SIZE
DOOR	D	200x210
DOOR	D1	120x210
DOOR	D2	90x210
DOOR	D3	80x210
WINDOW	W2	150x150
WINDOW	W3	200x150
WINDOW	W4	300x150
VENTILATOR	V	50x45

AREA DETAILS

PLINTH AREA	
GROUND FLOOR	2513SQ
FIRST FLOOR	2447SQ
	4960SQ

ALL DIMENSIONS ARE IN CM


SCALE: 1: 100

NAME: ADITHYA M BATCH : DIPLOMA IN INTERIOR DESIGN SUBJECT: AUTO CAD	SHEET NO:3 FIRST FLOOR PLAN, DATE:19/10/2026	D LINE SCHOOL OF DESIGN CALICUT



ELEVATION


NAME: ADITHYA M BATCH : DIPLOMA IN INTERIOR DESIGN SUBJECT: AUTO CAD	SHEET NO:4 GROUND FLOOR PLAN,FIRST FLOOR PLAN, ELEVATION DATE:19/10/2026	D LINE SCHOOL OF DESIGN CALICUT

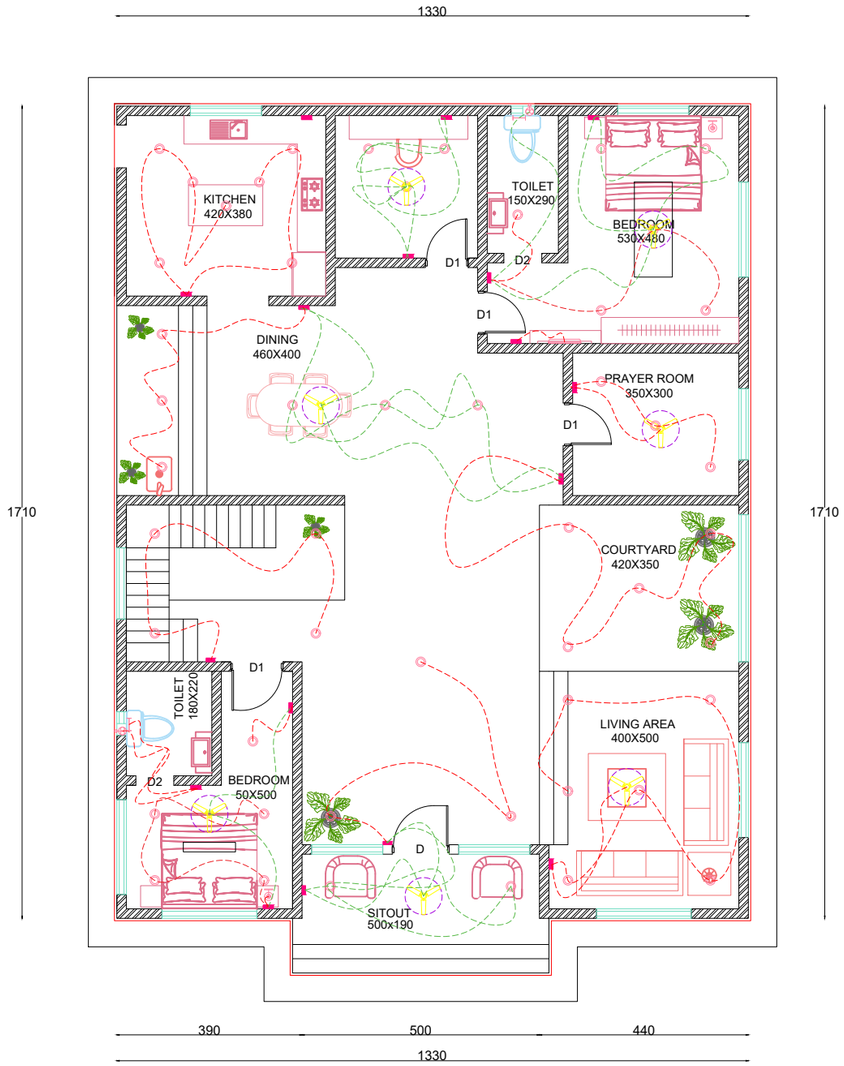



LEGEND

SYMBOL	DESCRIPTION
	CEILING FAN
	DOWN LIGHT
	HALOGEN SPOT
	WALL BRACKET LIGHT
	MIRROR LIGHT
	EXHAUST FAN
	HANGING LIGHT
	BED SIDE LAMP
	FOOT LAMP
	DISTRIBUTION BOX
	WALL FAN
	TUBE
	BELL PUSH
	BELL
	3 WAY CONNECTION
	2 WAY CONNECTION
	SWITCH BOARD


NAME: ADITHYA M BATCH : DIPLOMA IN INTERIOR DESIGN SUBJECT: AUTO CAD	SHEET NO:5 GROUND FLOOR PLAN ELECTRICAL DRAWING DATE:19/10/2026	D LINE SCHOOL OF DESIGN CALICUT

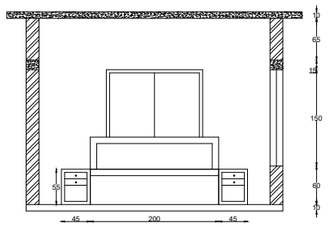

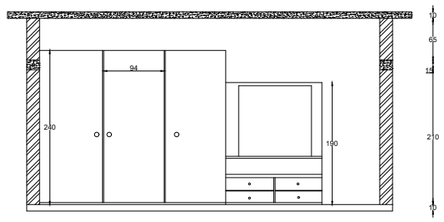

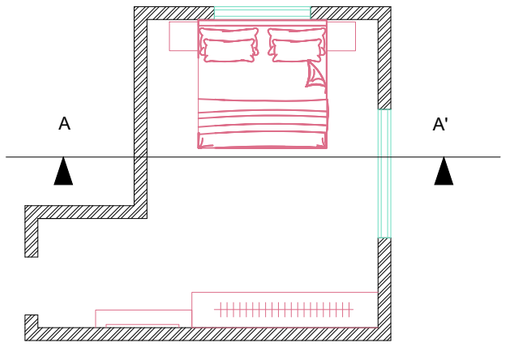



BEDROOM

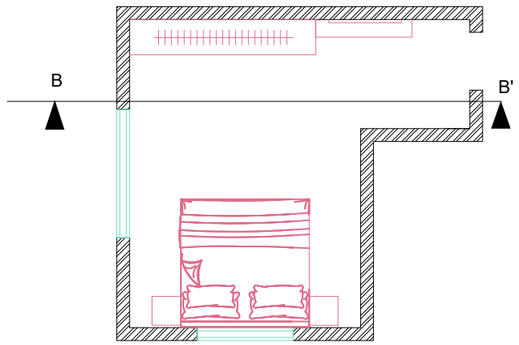

BEDROOM


NAME: ADITHYA M BATCH : DIPLOMA IN INTERIOR DESIGN SUBJECT: AUTO CAD	SHEET NO:6 BEDROOM SECTION DATE:19/10/2026	D LINE SCHOOL OF DESIGN CALICUT

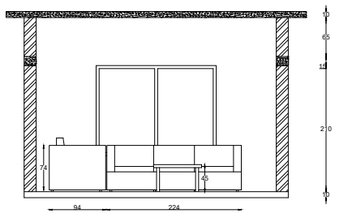

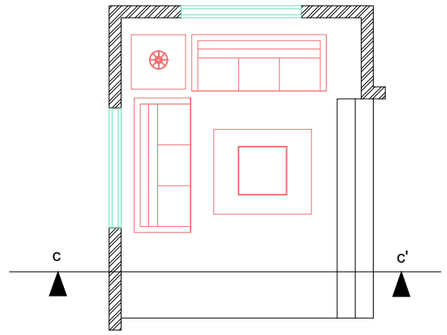



FORMAL LIVING

NAME: ADITHYA M BATCH : DIPLOMA IN INTERIOR DESIGN SUBJECT: AUTO CAD	SHEET NO:7 FORMAL LIVING SECTION DATE:19/10/2026	D LINE SCHOOL OF DESIGN CALICUT

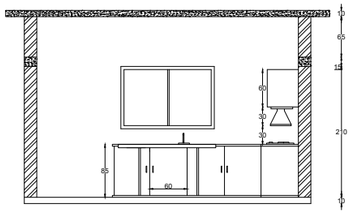


KITCHEN

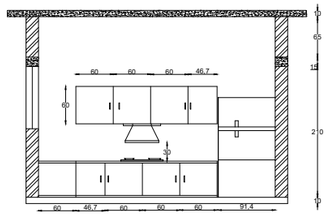

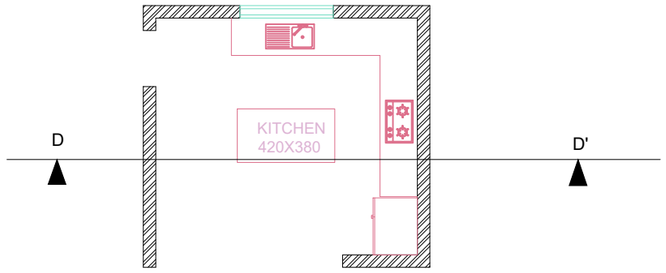



KITCHEN

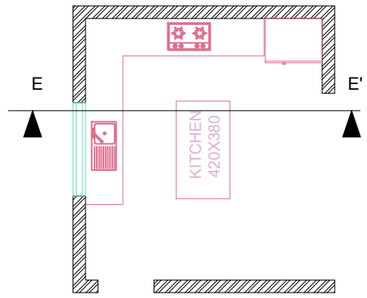

KITCHEN


NAME:ADITHYA M BATCH : DIPLOMA IN INTERIOR DESIGN SUBJECT: AUTO CAD	SHEET NO:8 KITCHEN SECTION DATE:19/10/2026	D LINE SCHOOL OF DESIGN CALICUT

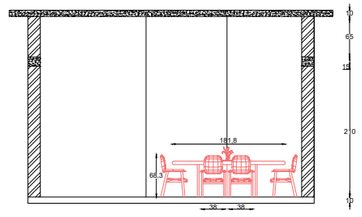


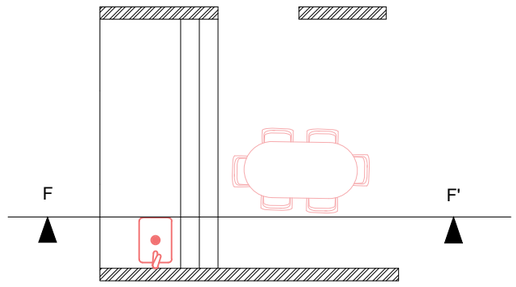


DINING AREA


NAME: ADITHYA M BATCH : DIPLOMA IN INTERIOR DESIGN SUBJECT: AUTO CAD	SHEET NO:9 DINING AREA SECTION DATE:19/10/2026	D LINE SCHOOL OF DESIGN CALICUT

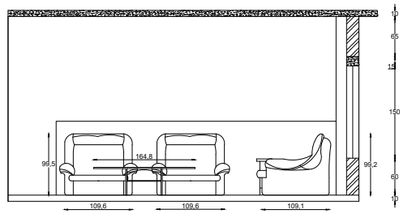

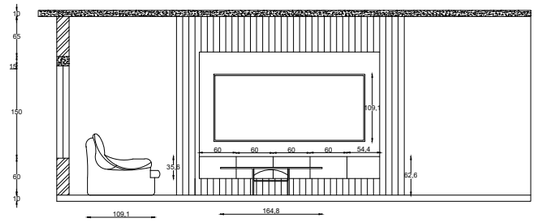

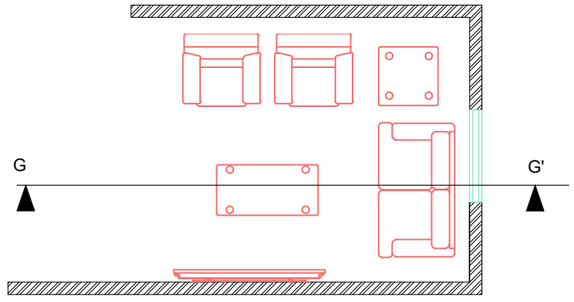



FAMILY LIVING

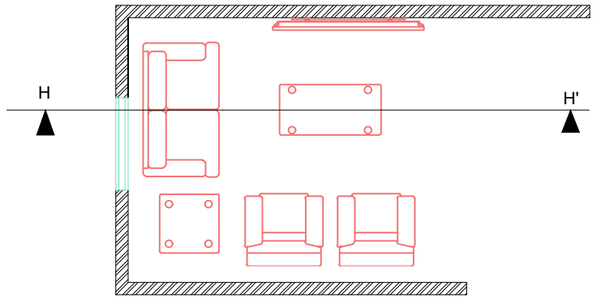


FAMILY LIVING


NAME: ADITHYA M BATCH : DIPLOMA IN INTERIOR DESIGN SUBJECT: AUTO CAD	SHEET NO:10 FAMILY LIVING SECTION DATE:19/10/2026	D LINE SCHOOL OF DESIGN CALICUT

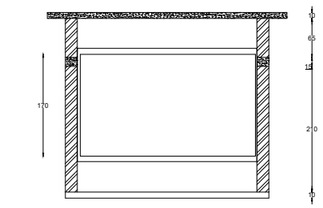

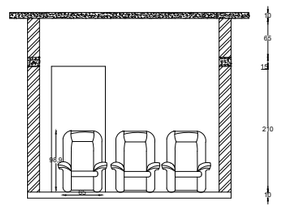

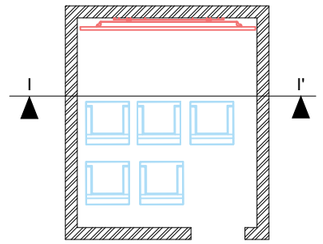



HOME THEATRE

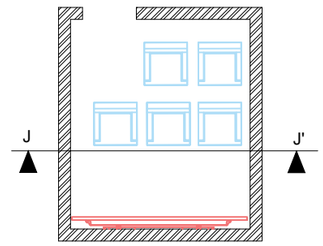


HOME THEATRE


NAME: ADITHYA M BATCH : DIPLOMA IN INTERIOR DESIGN SUBJECT: AUTO CAD	SHEET NO:11 HOME THEATRE SECTION DATE:19/10/2026	D LINE SCHOOL OF DESIGN CALICUT

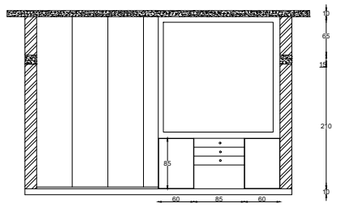

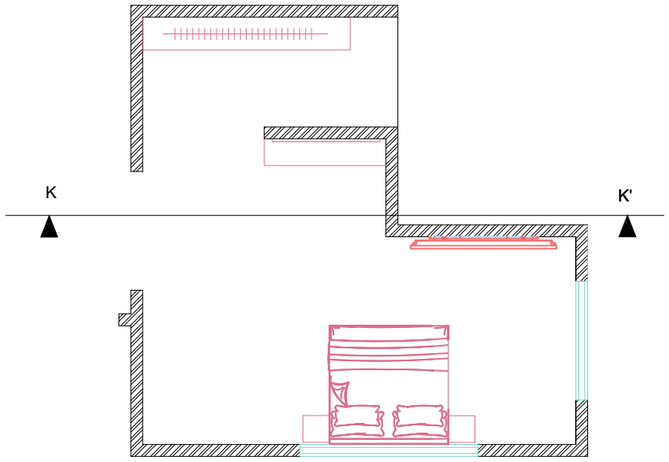

BASTER
BEDROOM

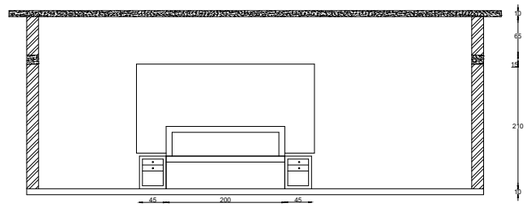

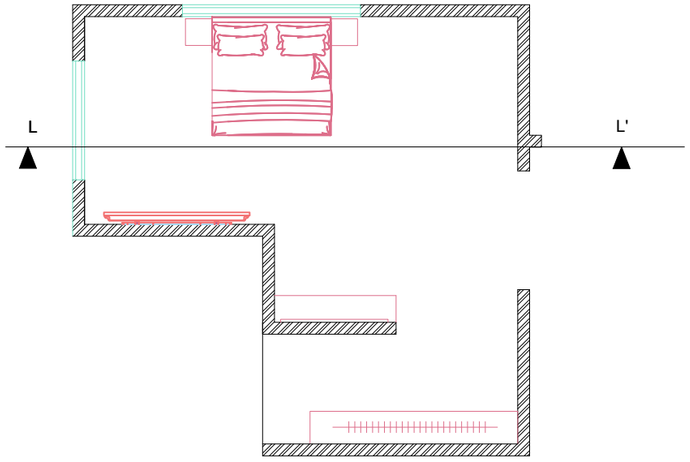


BASTER
BEDROOM

NAME: ADITHYA M BATCH : DIPLOMA IN INTERIOR DESIGN SUBJECT: AUTO CAD	SHEET NO:12 MASTER BEDROOM SECTION DATE:19/10/2026	D LINE SCHOOL OF DESIGN CALICUT




NAME: ADITHYA M BATCH : DIPLOMA IN INTERIOR DESIGN SUBJECT: 3D VIEW	SHEET NO:13 HOUSE VIEW DATE:19/10/2026	D LINE SCHOOL OF DESIGN CALICUT

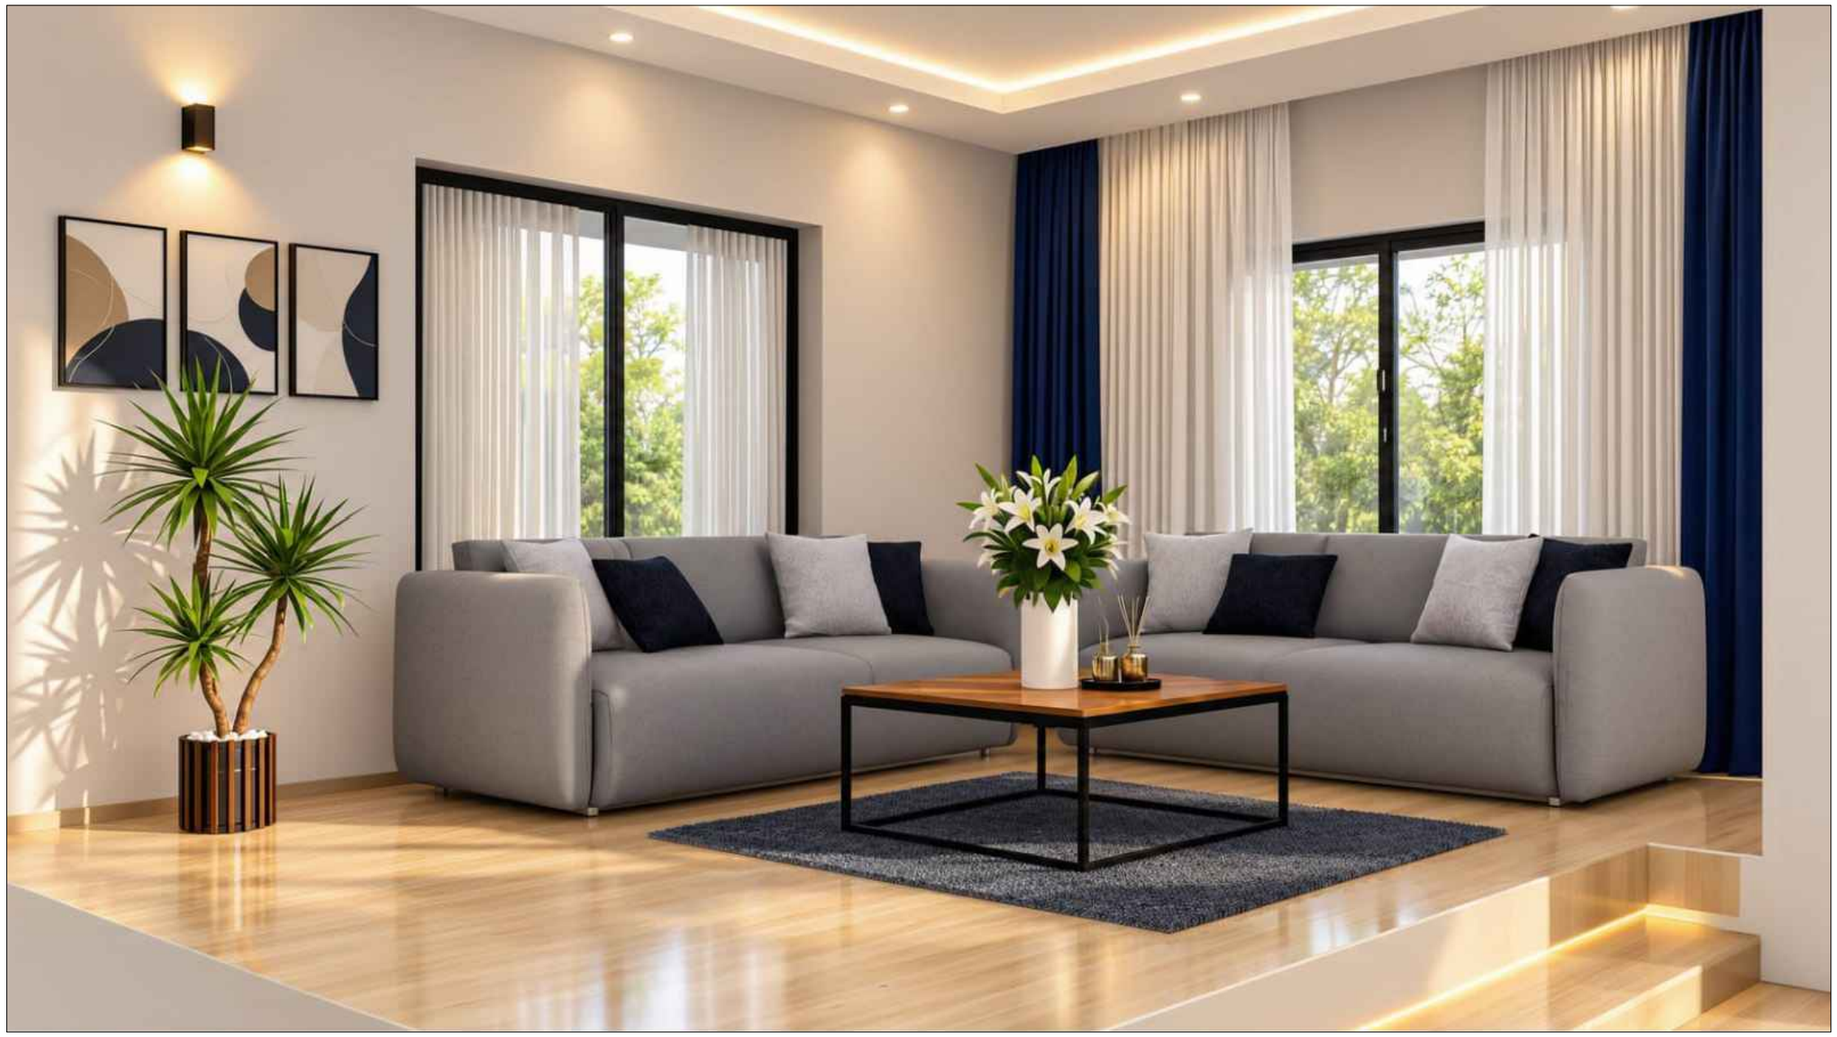

NAME: ADITHYA M BATCH : DIPLOMA IN INTERIOR DESIGN SUBJECT: 3D VIEW	SHEET NO:14 LIVING ROOM DATE:19/10/2026	D LINE SCHOOL OF DESIGN CALICUT



NAME: ADITHYA M BATCH : DIPLOMA IN INTERIOR DESIGN SUBJECT: 3D VIEW	SHEET NO:15 MASTER BEDROOM DATE:19/10/2026	D LINE SCHOOL OF DESIGN CALICUT

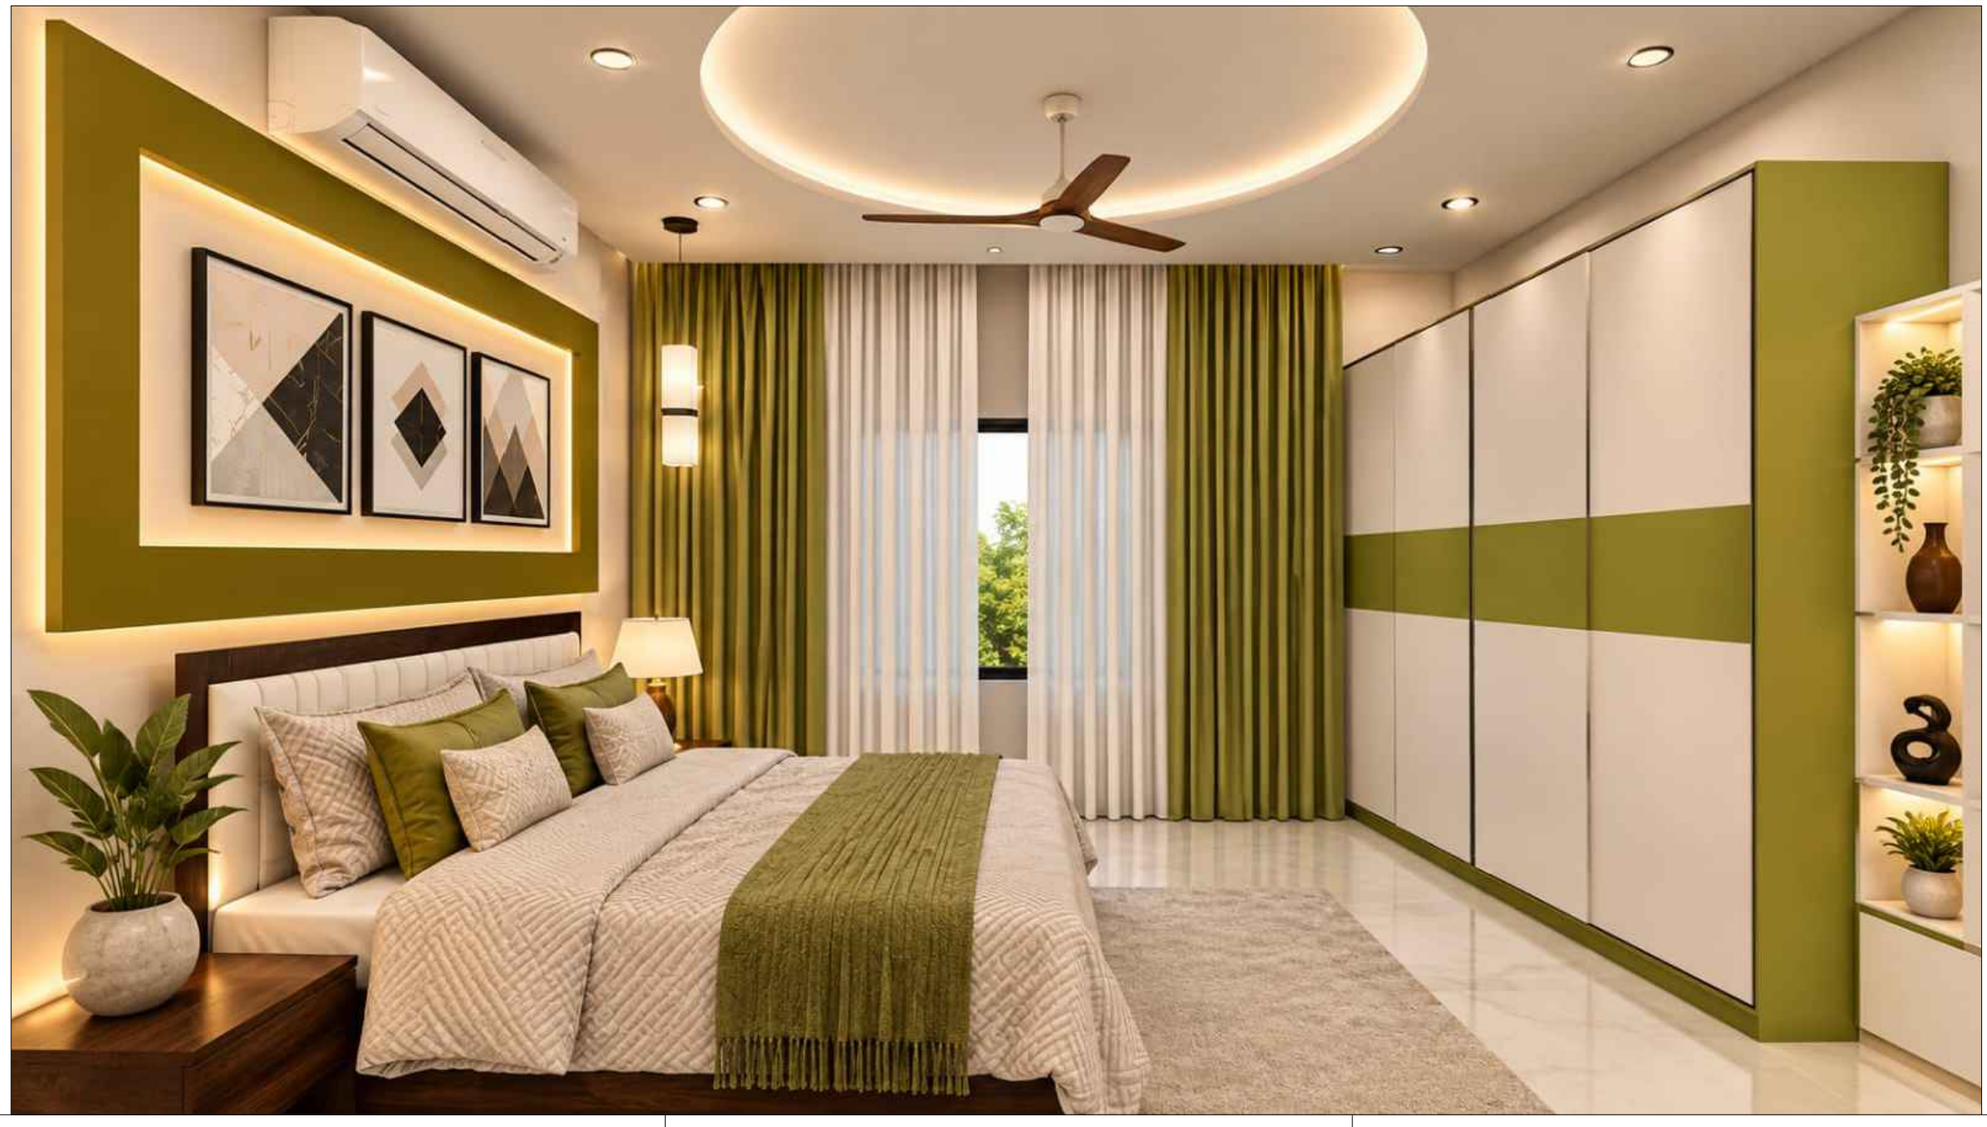

NAME: ADITHYA M BATCH : DIPLOMA IN INTERIOR DESIGN SUBJECT:3D VIEW	SHEET NO:16 BED ROOM DATE:19/10/2026	D LINE SCHOOL OF DESIGN CALICUT



NAME: ADITHYA M BATCH : DIPLOMA IN INTERIOR DESIGN SUBJECT: 3D VIEW	SHEET NO:17 KITCHEN DATE:19/10/2026	D LINE SCHOOL OF DESIGN CALICUT