



ELEVATION

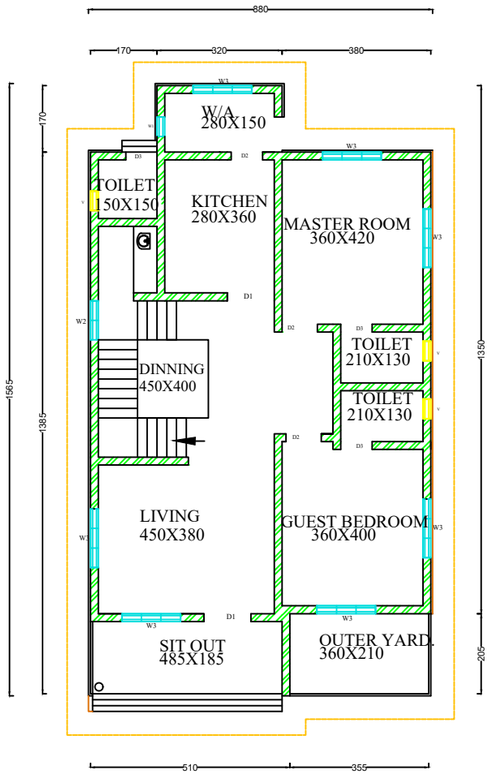

GROUND FLOOR PLAN

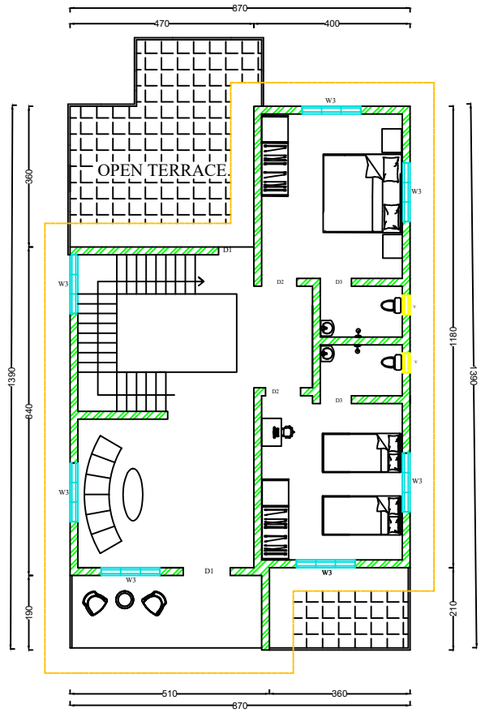

FIRST FLOOR PLAN

SPECIFICATIONS

NAME	TYPE	SIZE
DOOR	D1	120X210
DOOR	D2	90 X150
DOOR	D3	80 X150
WINDOW	W1	50 X150
WINDOW	W2	100X150
WINDOW	W3	150 X150
VENTILATOR	V	50 X45

AREA

PLINTH AREA		SQFT
GROUND FLOOR	127.91	1376.3
FIRST FLOOR	96.33	1036.5
TOTAL	224.24	2412.8

ALL DIMENSIONS ARE IN CM

SCALE 1:100

NAME: MIDHLAJ HUSSAIN KT

BATCH: DIPLOMA IN INTERIOR DESIGN


SUBJECT: AUTO CAD

SHEET NO:01

GROUND FLOOR PLAN,FIRST FLOOR PLAN, ELEVATION

DATE: 18/09/2026

D LINE SCHOOL OF DESIGN
CALICUT

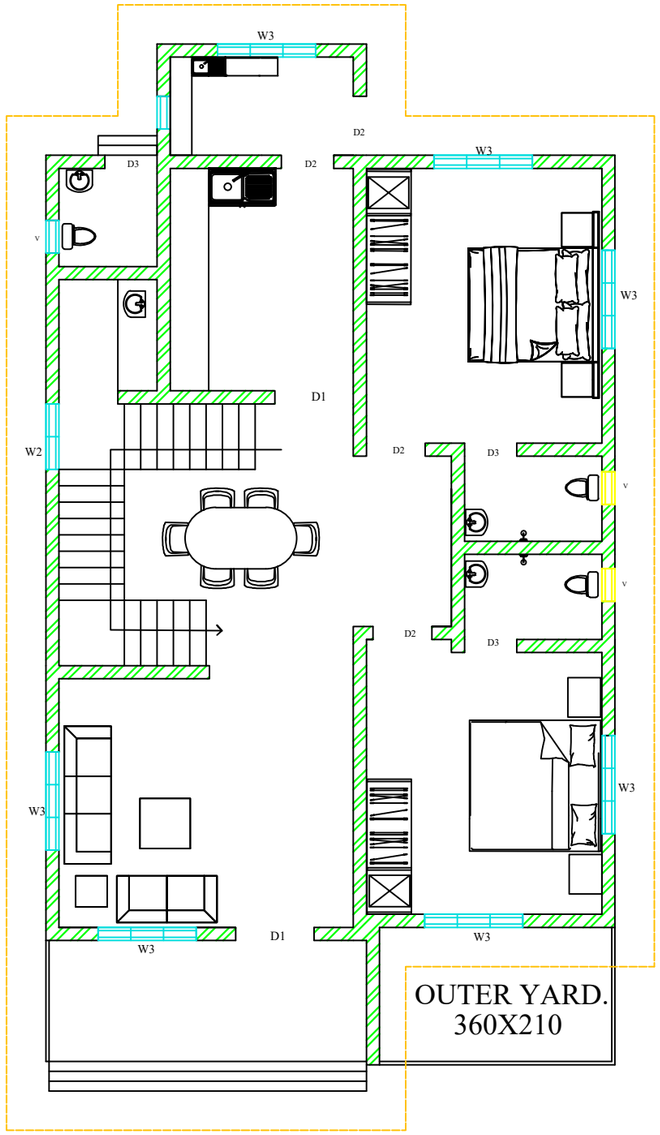

GROUND FLOOR PLAN

SPECIFICATIONS

NAME	TYPE	SIZE
DOOR	D1	120x210
DOOR	D2	90x210
DOOR	D3	80x210
WINDOW	W1	50x150
WINDOW	W2	100x150
WINDOW	W3	150x150
VENTILATOR	V	50x45

AREA DETAILS


PLINTH AREA

GROUND FLOOR	127.91M2
FIRST FLOOR	96.33M2
	224.24M2

ALL DIMENSIONS ARE IN CM

SCALE: 1: 100

NAME: MIDHLAJ HUSSAIN KT BATCH : DIPLOMA IN INTERIOR DESIGN SUBJECT: AUTO CADD	SHEET NO:02 GROUND FLOOR PLAN DATE:18/09/2026	D LINE SCHOOL OF DESIGN CALICUT

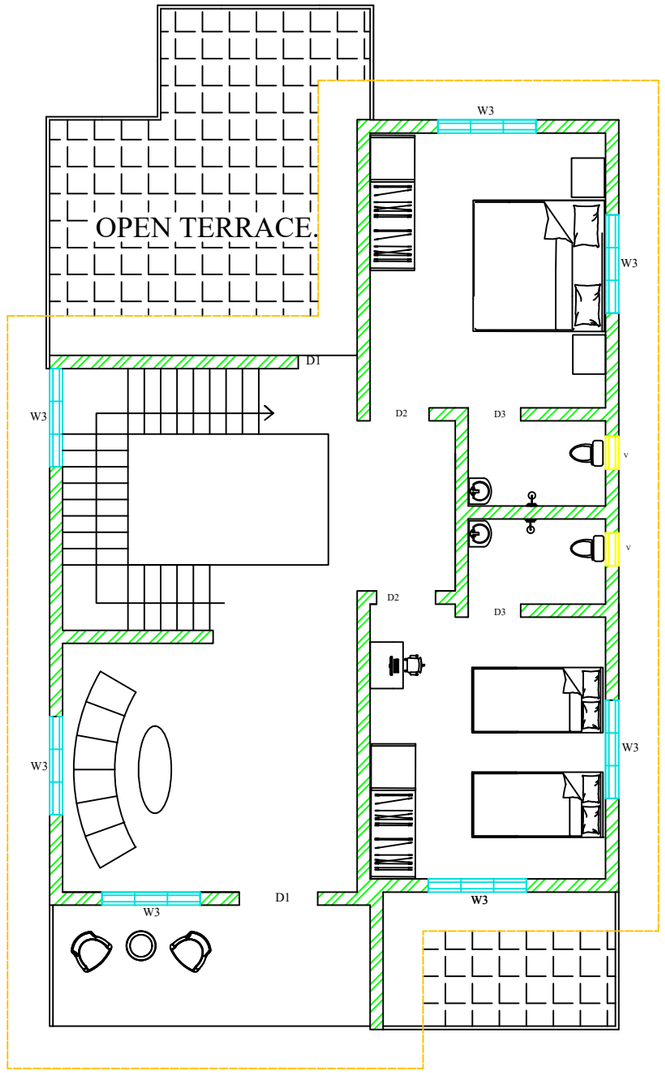

FIRST FLOOR PLAN

SPECIFICATIONS

NAME	TYPE	SIZE
DOOR	D1	120x210
DOOR	D2	90x210
DOOR	D3	80x210
WINDOW	W1	50x150
WINDOW	W2	100x150
WINDOW	W3	150x150
VENTILATOR	V	50x45

AREA DETAILS


PLINTH AREA

GROUND FLOOR	127.91M2
FIRST FLOOR	96.33M2
	224.24M2

ALL DIMENSIONS ARE IN CM

SCALE: 1: 100


NAME: MIDHLAJ HUSSAIN KT BATCH : DIPLOMA IN INTERIOR DESIGN SUBJECT: AUTO CADD	SHEET NO:03 FIRST FLOOR PLAN DATE:18/09/2026	D LINE SCHOOL OF DESIGN CALICUT

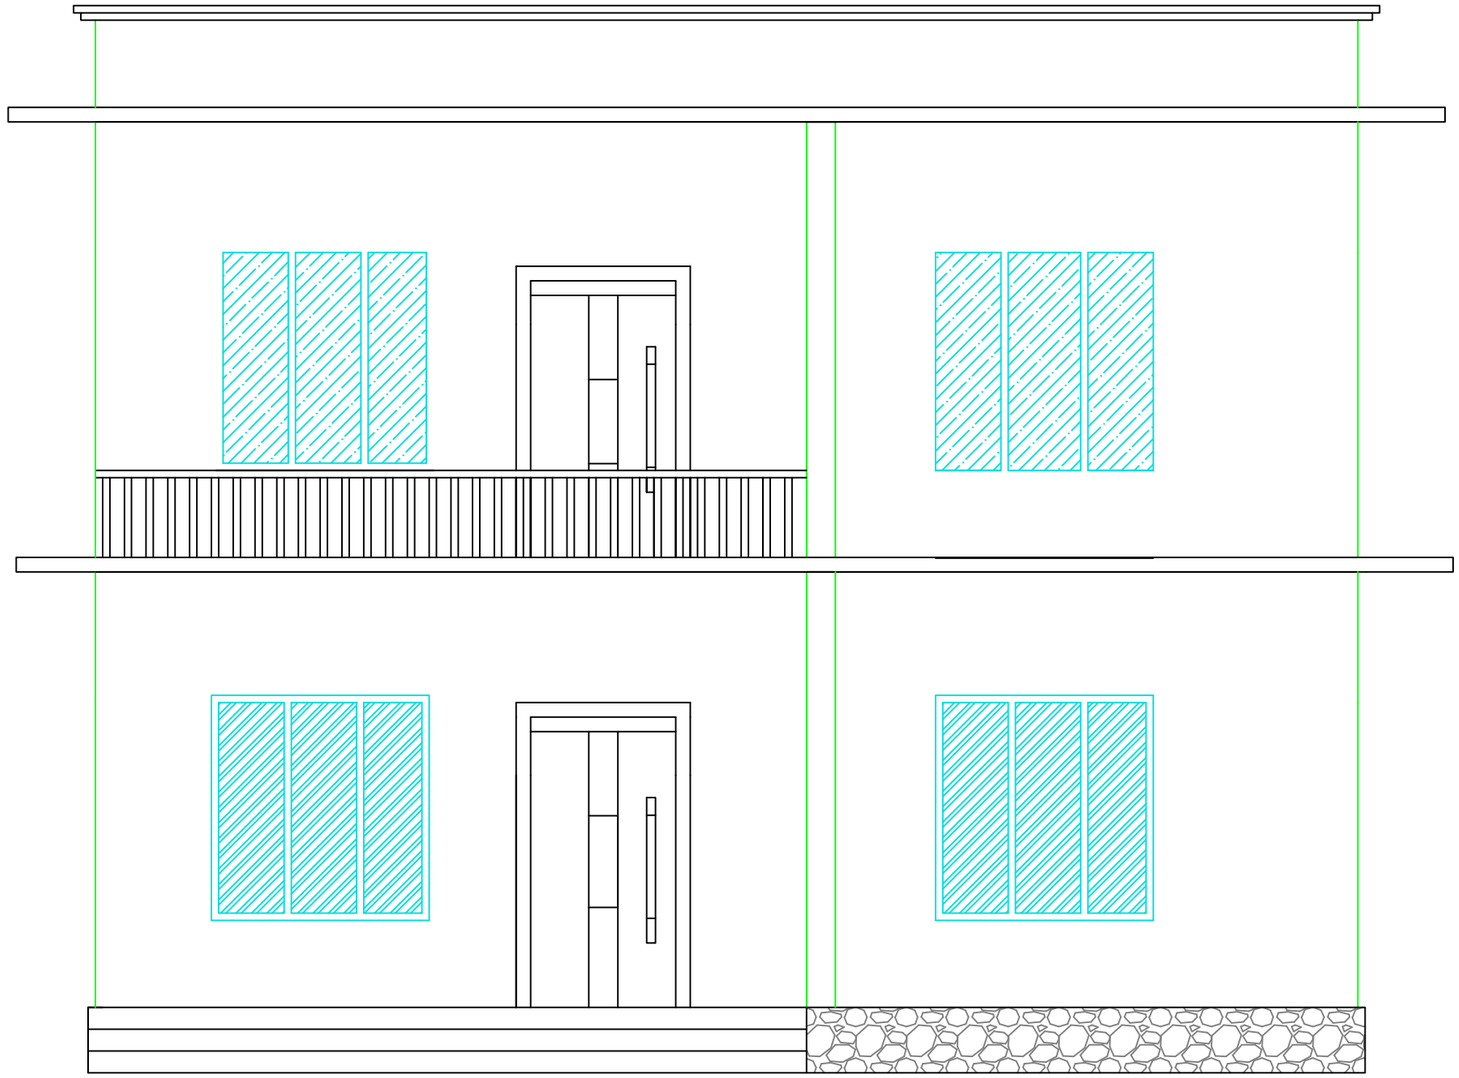


ELEVATION

NAME: MIDHLAJ HUSSAIN KT BATCH : DIPLOMA IN INTERIOR DESIGN SUBJECT: AUTO CADD	SHEET NO:04 ELEVATION DATE:18/09/2026	D LINE SCHOOL OF DESIGN CALICUT




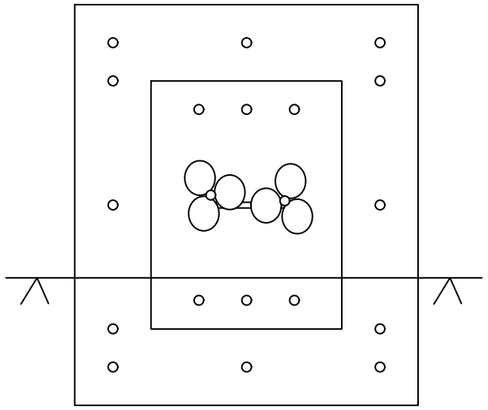

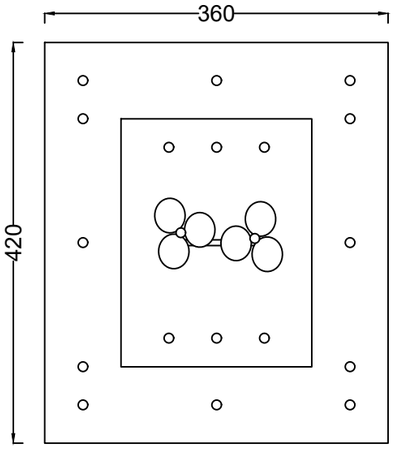

CEILING LAYOUT

NAME: MIDHLAJ HUSSAIN KT BATCH : DIPLOMA IN INTERIOR DESIGN SUBJECT: AUTO CADD	SHEET NO:05 CEILING LAYOUT DATE:18/09/2026	D LINE SCHOOL OF DESIGN CALICUT

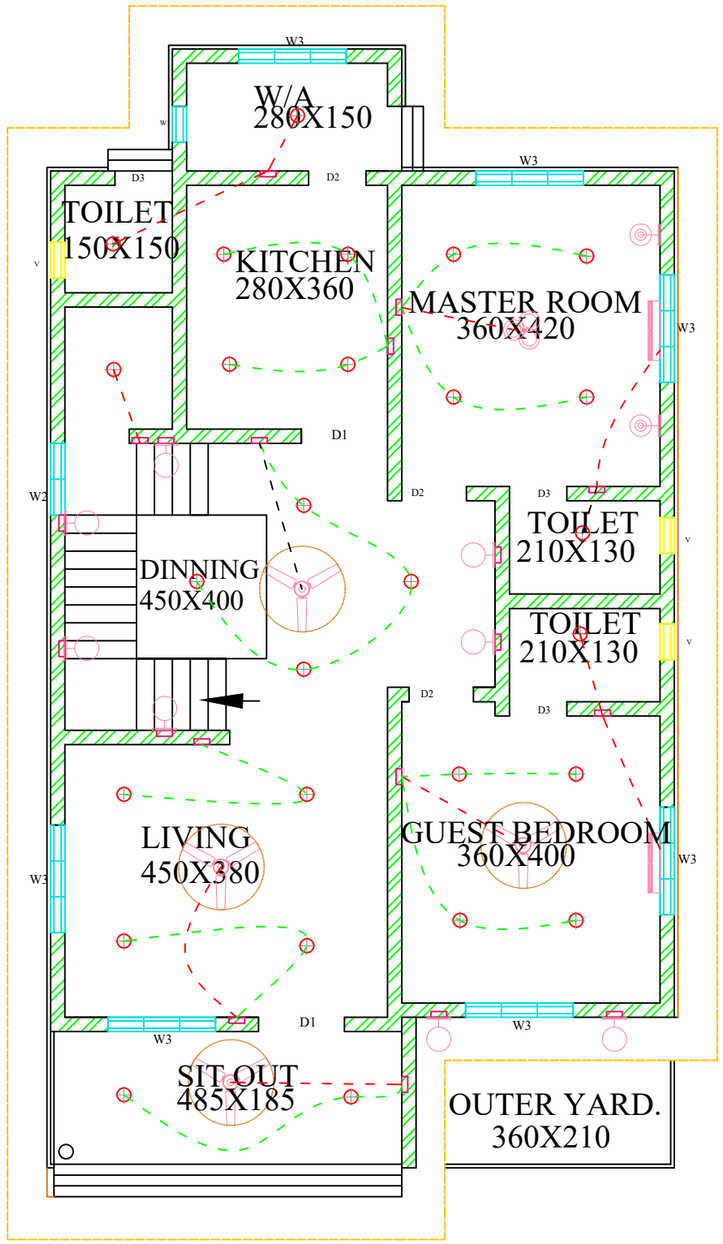


GROUND FLOOR PLAN


LEGENDS

SYMBOL	DISCRIPTION
	CEILING FAN
	WALL BRACKET LIGHT
	HANGING LIGHT
	BED SIDE LAMP
	ONE WAY CONNECTION
	TWO WAY CONNECTION


NAME: MIDHLAJ HUSSAIN KT	SHEET NO:06	
BATCH : DIPLOMA IN INTERIOR DESIGN	ELECTRICAL LAYOUT	D LINE SCHOOL OF DESIGN CALICUT
SUBJECT: AUTO CADD	DATE:18/09/2026	

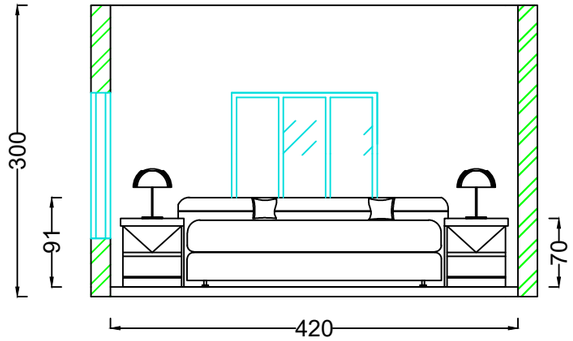


MASTER BEDROOM
360X420

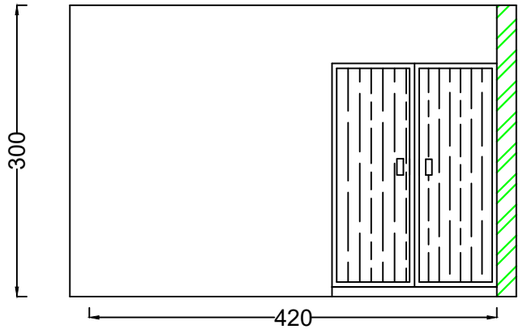

MASTER BEDROOM
360X420

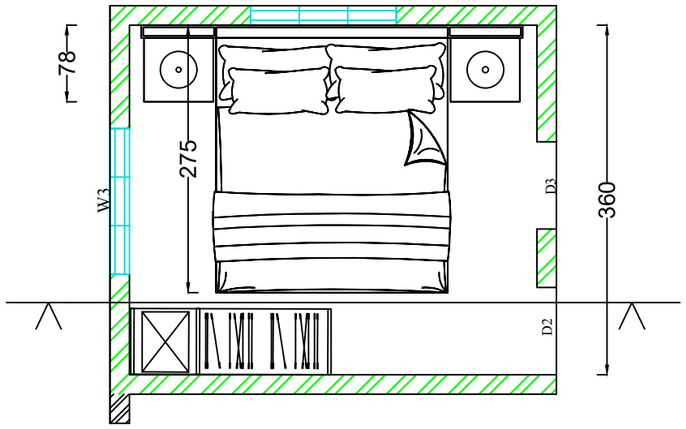


MASTER BEDROOM A
360X420

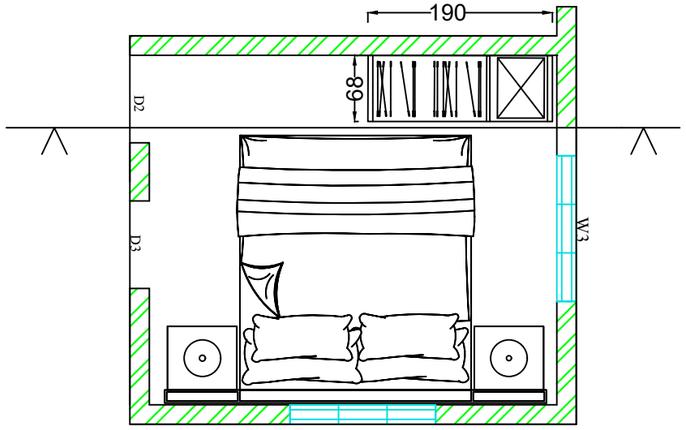


MASTER BEDROOM B
360X420

NAME: MIDHLAJ HUSSAIN KT BATCH : DIPLOMA IN INTERIOR DESIGN SUBJECT: AUTO CADD	SHEET NO:07 SECTION:MASTER BEDROOM DATE:18/09/2026	D LINE SCHOOL OF DESIGN CALICUT

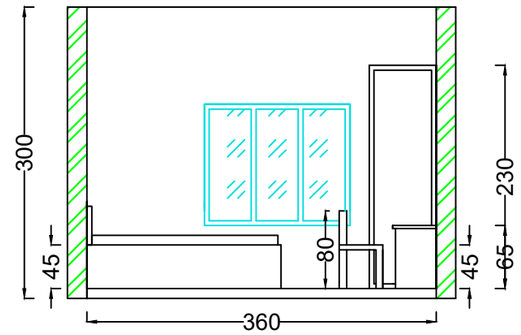


KIDSROOM
360X400

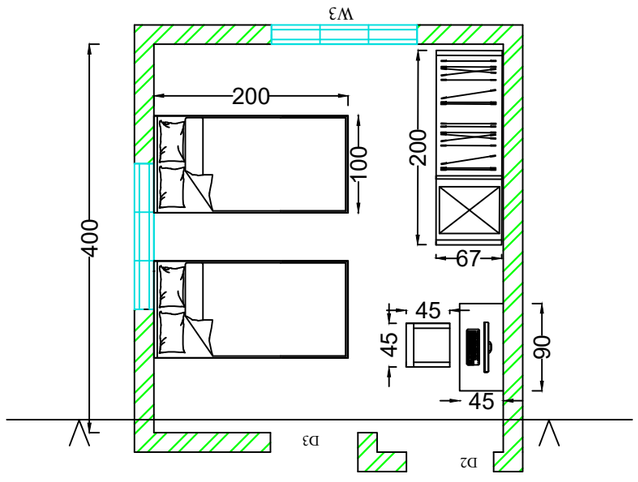


KIDSROOM
360X400

NAME: MIDHLAJ HUSSAIN KT BATCH : DIPLOMA IN INTERIOR DESIGN SUBJECT: AUTO CADD	SHEET NO:08 SECTION:KIDS ROOM DATE:18/09/2026	D LINE SCHOOL OF DESIGN CALICUT

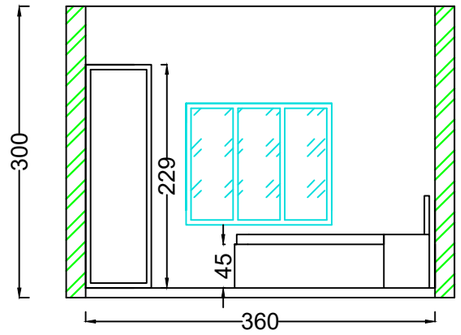


GUESTROOM
360X420

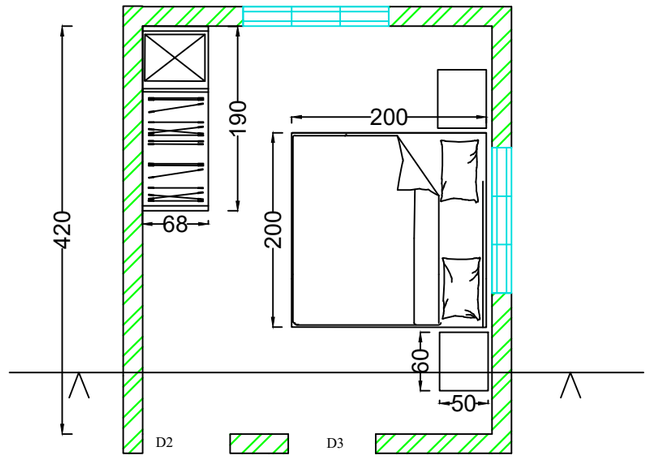


GUESTROOM
360X420

NAME: MIDHLAJ HUSSAIN KT BATCH : DIPLOMA IN INTERIOR DESIGN SUBJECT: AUTO CADD	SHEET NO:09 SECTION:GUEST ROOM DATE:18/09/2026	D LINE SCHOOL OF DESIGN CALICUT

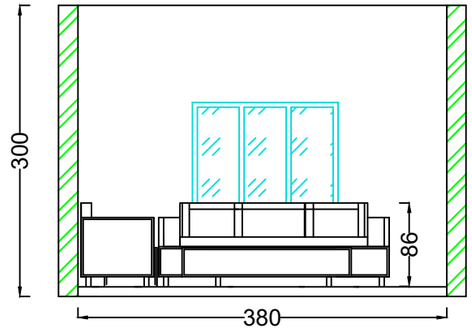

LIVING
450X380

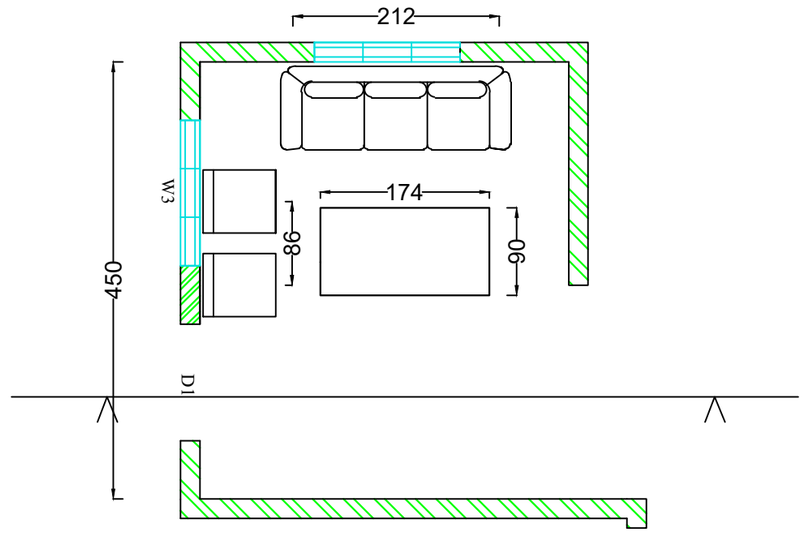

LIVING
450X380


NAME: MIDHLAJ HUSSAIN KT BATCH : DIPLOMA IN INTERIOR DESIGN SUBJECT: AUTO CADD	SHEET NO:10 SECTION:LIVING ROOM DATE:18/09/2026	D LINE SCHOOL OF DESIGN CALICUT



NAME: MIDHLAJ HUSSAIN KT BATCH : DIPLOMA IN INTERIOR DESIGN SUBJECT: 3D VIEWS	SHEET NO:14 3D MASTER BEDROOM DATE:18/09/2026	D LINE SCHOOL OF DESIGN CALICUT




NAME: MIDHLAJ HUSSAIN KT BATCH : DIPLOMA IN INTERIOR DESIGN SUBJECT: 3D VIEWS	SHEET NO:15 3D GUEST ROOM DATE:18/09/2026	D LINE SCHOOL OF DESIGN CALICUT

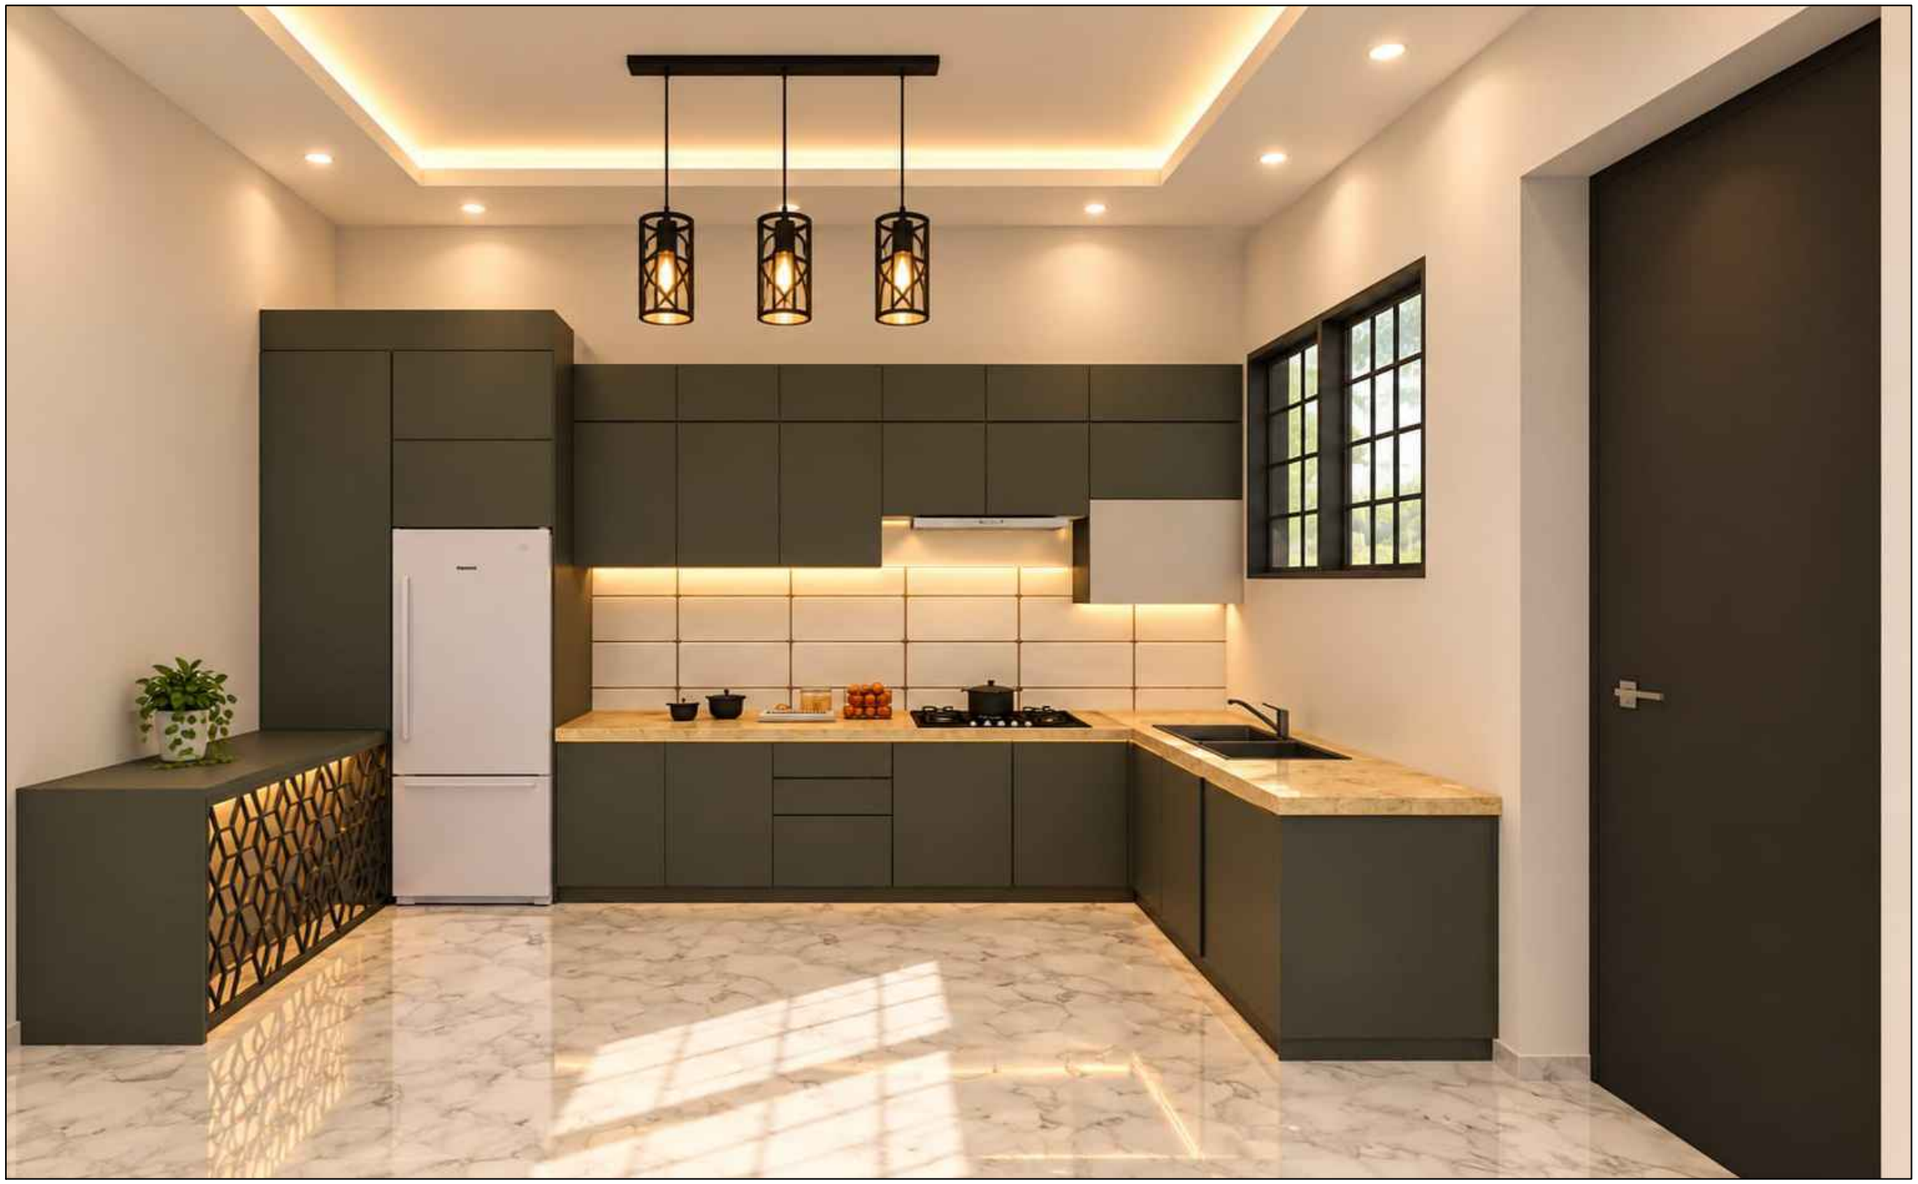

NAME: MIDHLAJ HUSSAIN KT BATCH : DIPLOMA IN INTERIOR DESIGN SUBJECT: 3D VIEWS	SHEET NO:16 3D KITCHEN DATE:18/09/2026	D LINE SCHOOL OF DESIGN CALICUT



NAME: MIDHLAJ HUSSAIN KT BATCH : DIPLOMA IN INTERIOR DESIGN SUBJECT: 3D VIEWS	SHEET NO:17 3D LIVING ROOM DATE:18/09/2026	D LINE SCHOOL OF DESIGN CALICUT

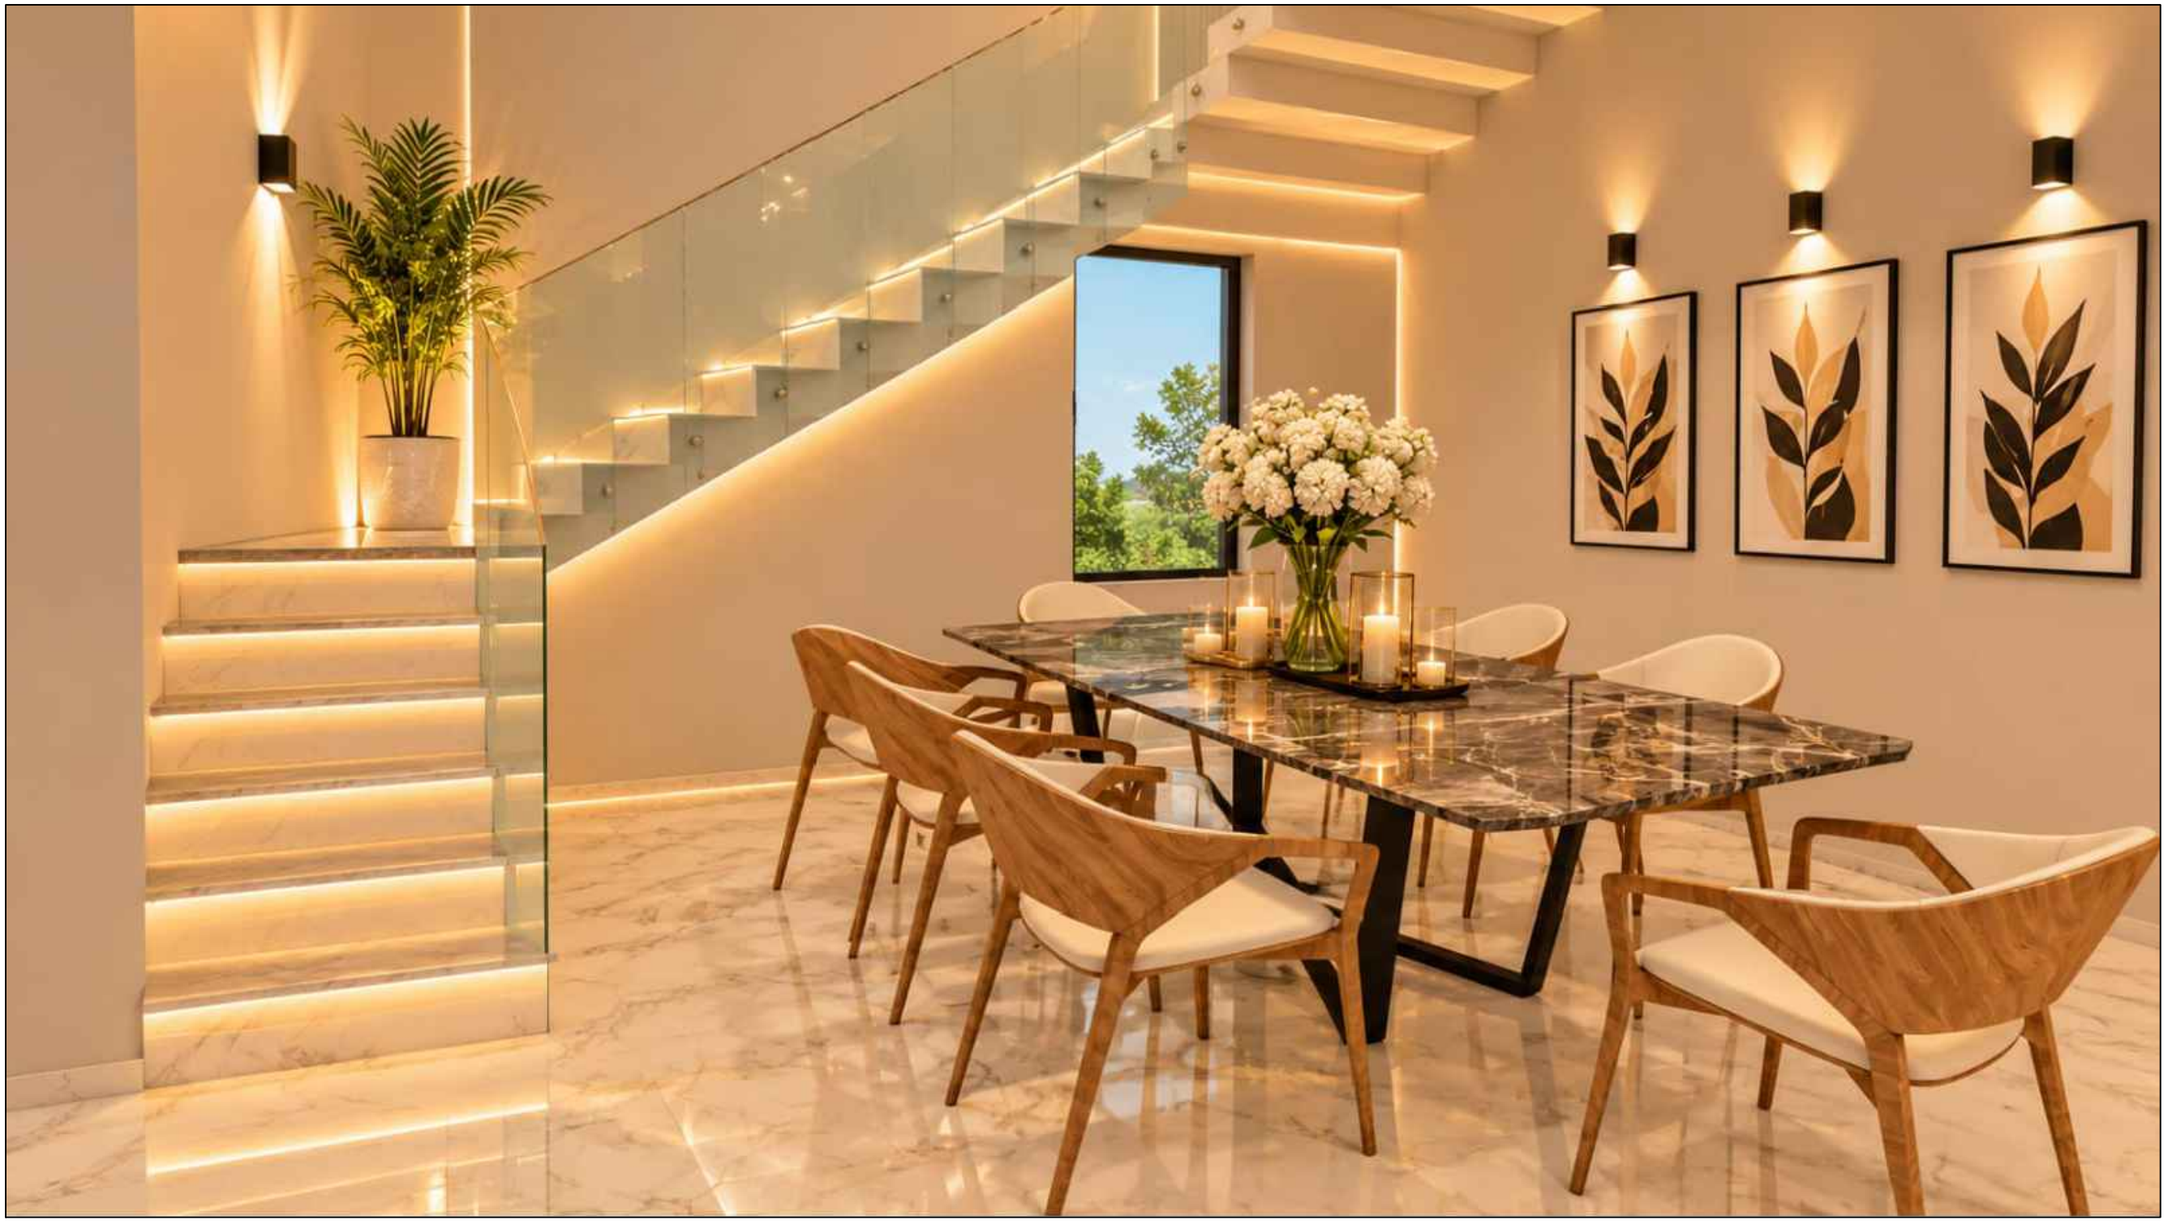

NAME: MIDHLAJ HUSSAIN KT	SHEET NO:18	
BATCH : DIPLOMA IN INTERIOR DESIGN	3D DINING ROOM	D LINE SCHOOL OF DESIGN CALICUT
SUBJECT: 3D VIEWS	DATE:18/09/2026	



NAME: MIDHLAJ HUSSAIN KT	SHEET NO:19	D LINE SCHOOL OF DESIGN CALICUT
BATCH : DIPLOMA IN INTERIOR DESIGN	EXTERIOR VIEW	
SUBJECT: 3D VIEWS	DATE:18/09/2026	