



FRONT ELEVATION

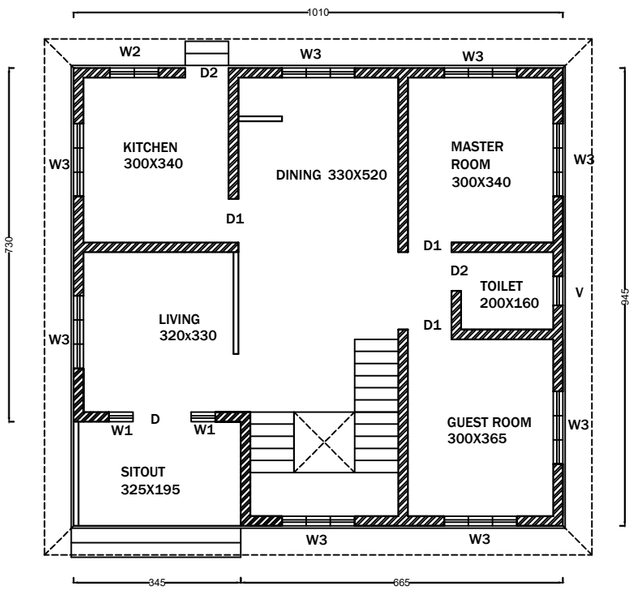

GROUND FLOOR PLAN

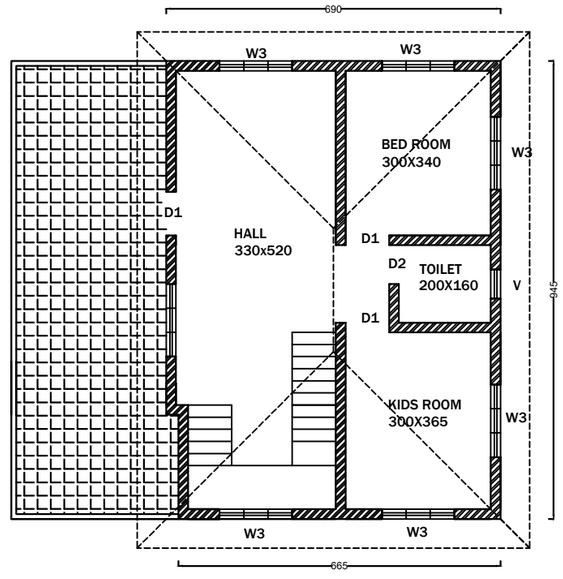

FIRST FLOOR PLAN

SHEDULE OF OPENINGS

Doors :-

D	120 x 210
D1	90 x 210
D2	80 x 210

Windows :-

W1	50 x 135
W2	100 x 135
W3	150 x 135

Ventilator :-

V	60 x 60
V1	50 x 60

AREA STATEMENT

FLOOR	*PLINTH AREA*
G . Floor	1026
F . Floor	695
TOTAL	1721

SCALE	DATE	DRAWN	CHECKED
1 : 100	18/09/2026		

DRG: TITLE	
DRG. NO.	

ALL DIMENSIONS ARE IN CM'S

01

NAME: MOHAMMED SIDAN K

BATCH: DIPLOMA IN INTERIOR DESIGN


SUBJECT: COMPUTER APPLICATION

SHEET NO:01

GROUND FLOOR PLAN,FIRST FLOOR PLAN,FRONT ELEVATION

DATE:18/09/2026

D LINE SCHOOL OF DESIGN CALICUT

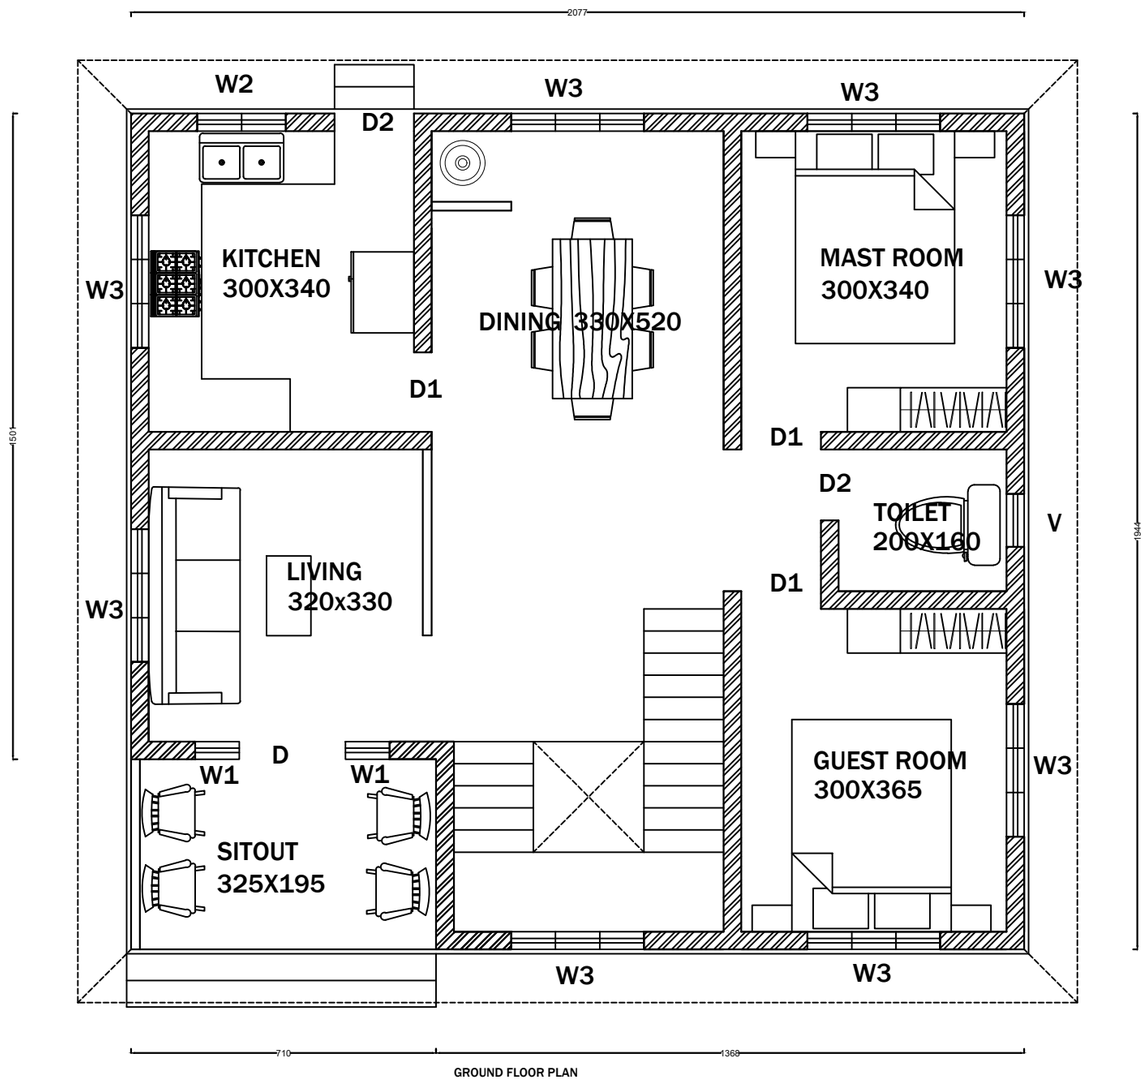

GROUND FLOOR PLAN

SHEDULE OF OPENINGS

Doors :-

D	120 x 210
D1	90 x 210
D2	80 x 210

Windows :-

W1	50 x 135
W2	100 x 135
W3	150 x 135

Ventilator :-

V	60 x 60
V1	50 x 60

AREA STATEMENT

FLOOR	*PLINTH AREA*
G . Floor	1026
F . Floor	695
TOTAL	1721

SCALE	DATE	DRAWN	CHECKED
1 : 100	18/09/2026		

DRG: TITLE	
DRG. NO.	

ALL DIMENSIONS ARE IN CM'S

02

NAME: MOHAMMED SIDAN K

BATCH: DIPLOMA IN INTERIOR DESIGN


SUBJECT: COMPUTER APPLICATION

SHEET NO:02

GROUND FLOOR PLAN

DATE:18/09/2026

D LINE SCHOOL OF DESIGN CALICUT

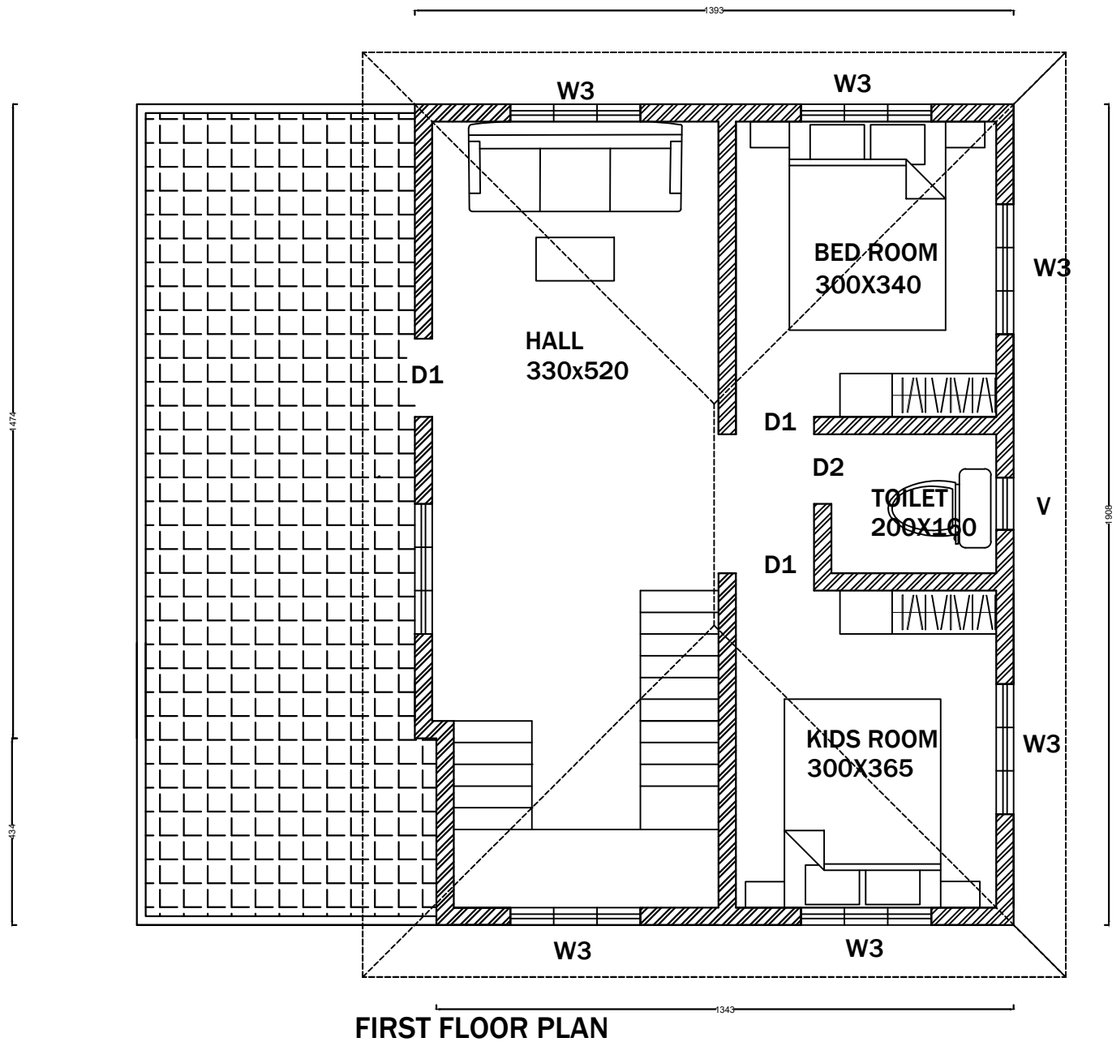

FIRST FLOOR PLAN

SHEDULE OF OPENINGS

Doors :-

D	100 x 210
D1	90 x 210
D2	80 x 210

Windows :-

W1	50 x 135
W2	100 x 135
W3	150 x 135

Ventilator :-

V	60 x 60
V1	50 x 60

AREA STATEMENT

FLOOR	*PLINTH AREA*
G . Floor	1026
F . Floor	695
TOTAL	1721

SCALE	DATE	DRAWN	CHECKED
1 : 100	18/09/2026		
DRG: TITLE			
DRG. NO.			

ALL DIMENSIONS ARE IN CM'S

03

NAME: MOHAMMED SIDAN K

BATCH: DIPLOMA IN INTERIOR DESIGN

SUBJECT: COMPUTER APPLICATION

SHEET NO:03

FIRST FLOOR PLAN


DATE:18/09/2026

D LINE SCHOOL OF DESIGN CALICUT




FRONT ELEVATION

04	NAME: MOHAMMED SIDAN K BATCH: DIPLOMA IN INTERIOR DESIGN SUBJECT: COMPUTER APPLICATION	SHEET NO:04 **FRONT ELEVATION** DATE:18/09/2026	D LINE SCHOOL OF DESIGN CALICUT	

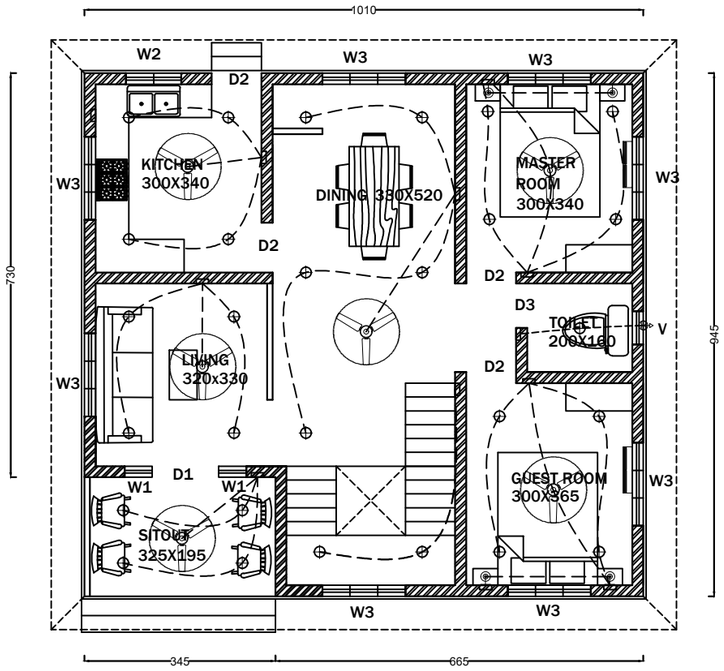

GROUND FLOOR PLAN

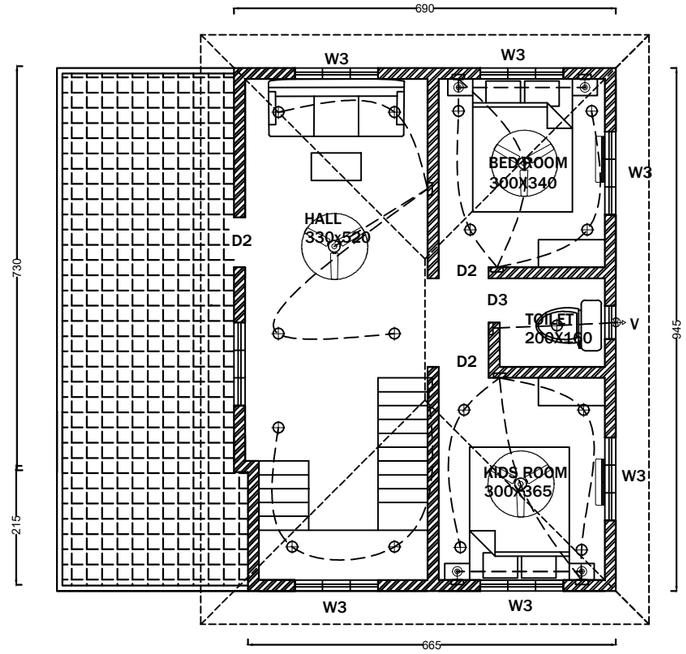


FIRST FLOOR PLAN

LEGEND


SYMBOL	DESCRIPTION
	CEILING FAN
	DOWN LIGHT
	HALOGEN SPOT
	WALL BRACKET LIGHT
	MIRROR LIGHT
	EXHAUST FAN
	HANGING LIGHT
	BED SIDE LAMP
	FOOT LAMP
	DISTRIBUTION BOX
	WALL FAN
	TUBE
	BELL PUSH
	BELL
	1 WAY CONNECTION
	2 WAY CONNECTION
	SWITCH BOARD

ELECTRICAL DRAWING


05	NAME: MOHAMMED SIDAN K BATCH: DIPLOMA IN INTERIOR DESIGN SUBJECT: COMPUTER APPLICATION	SHEET NO:05 **ELECTRICAL DRAWING** DATE:18/09/2026	D LINE SCHOOL OF DESIGN CALICUT

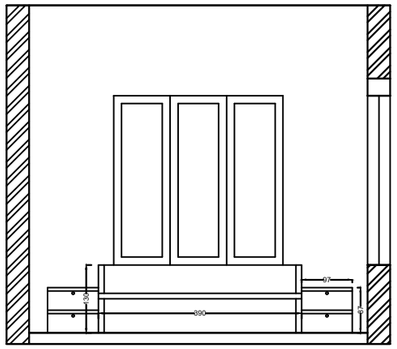


MASTER ROOM SECTION A-A'

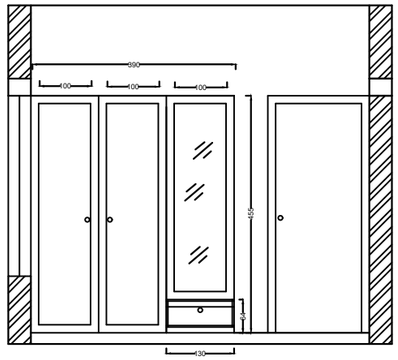


MASTER ROOM SECTION B–B'

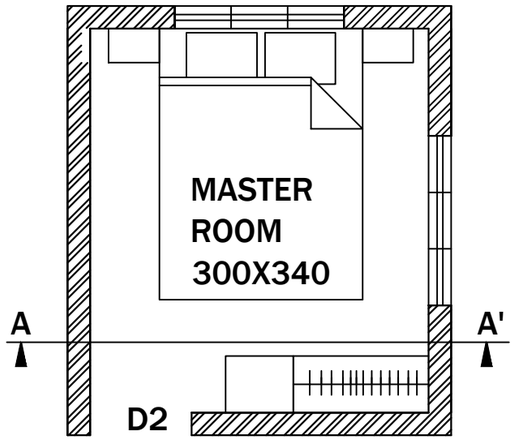

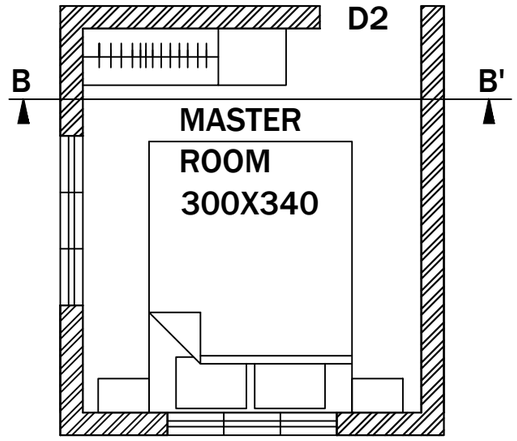


MASTER ROOM SECTION


06	NAME: MOHAMMED SIDAN K BATCH: DIPLOMA IN INTERIOR DESIGN SUBJECT: COMPUTER APPLICATION	SHEET NO:06 MASTER ROOM SECTION DATE:18/09/2026	D LINE SCHOOL OF DESIGN CALICUT	

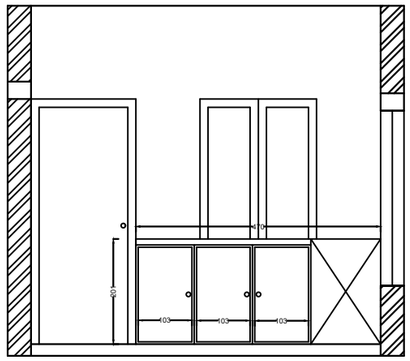


KITCHEN SECTION A-A'

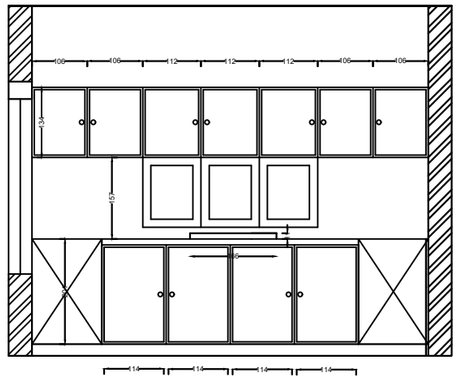


KITCHEN SECTION B–B'

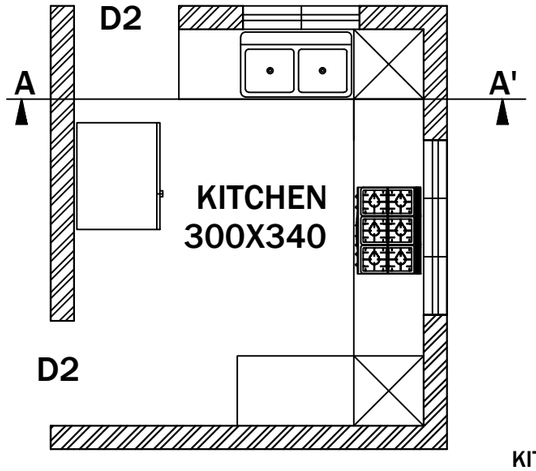

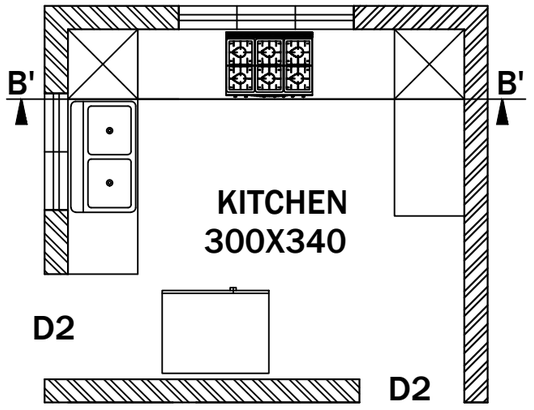


KITCHEN SECTION


07	NAME: MOHAMMED SIDAN K BATCH: DIPLOMA IN INTERIOR DESIGN SUBJECT: COMPUTER APPLICATION	SHEET NO:07 KITCHEN SECTION DATE:18/09/2026	D LINE SCHOOL OF DESIGN CALICUT	

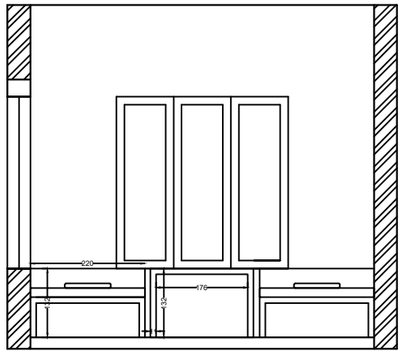


KIDS ROOM SECTION A–A'

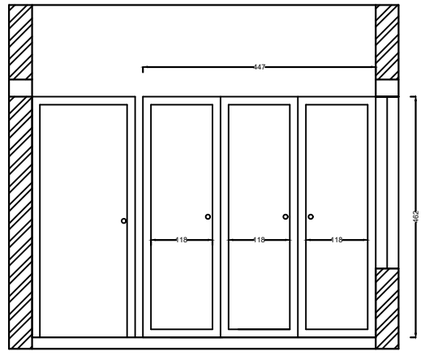


KIDS ROOM SECTION B–B'

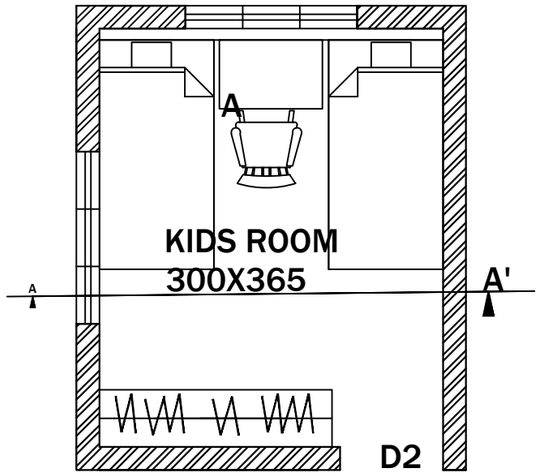

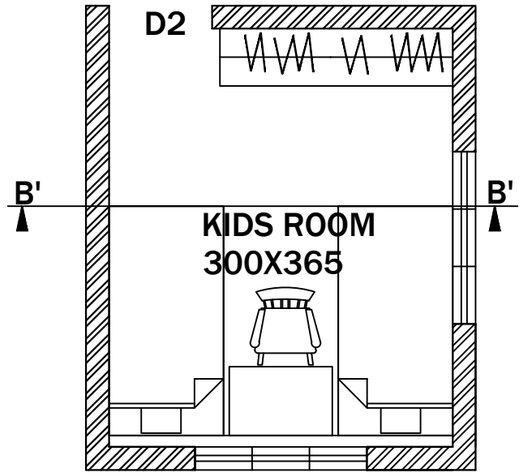


KIDS ROOM SECTION


08	NAME: MOHAMMED SIDAN K BATCH: DIPLOMA IN INTERIOR DESIGN SUBJECT: COMPUTER APPLICATION	SHEET NO:08 KIDS ROOM SECTION DATE:18/09/2026	D LINE SCHOOL OF DESIGN CALICUT	

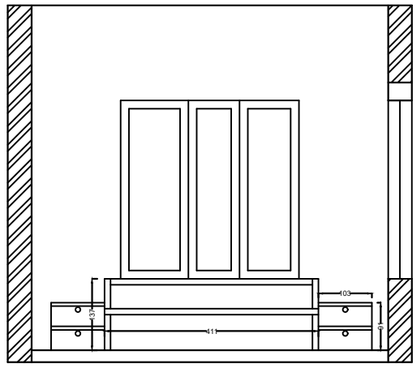


GUEST ROOM SECTION A–A'

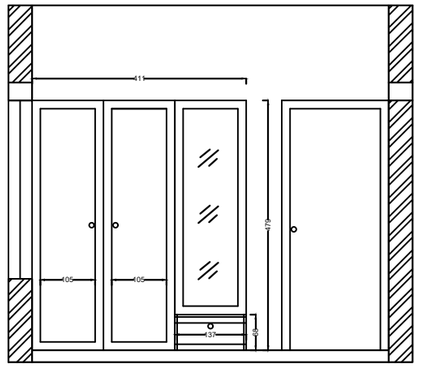


GUEST ROOM SECTION B–B'

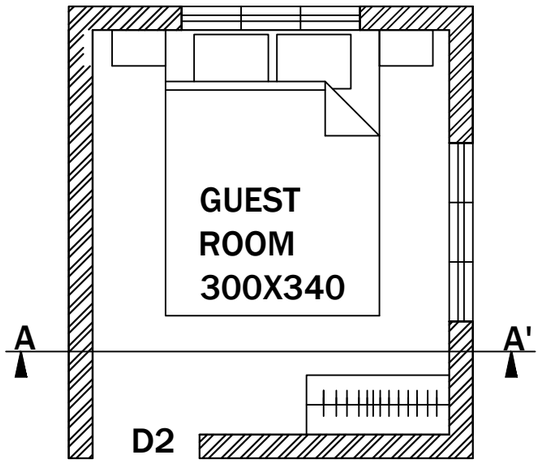

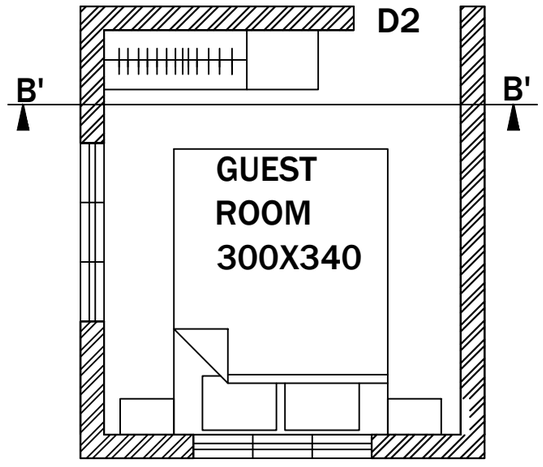


GUEST ROOMSECTION

09	NAME: MOHAMMED SIDAN K BATCH: DIPLOMA IN INTERIOR DESIGN SUBJECT: COMPUTER APPLICATION	SHEET NO:09 GUEST ROOM SECTION DATE:18/09/2026	D LINE SCHOOL OF DESIGN CALICUT	

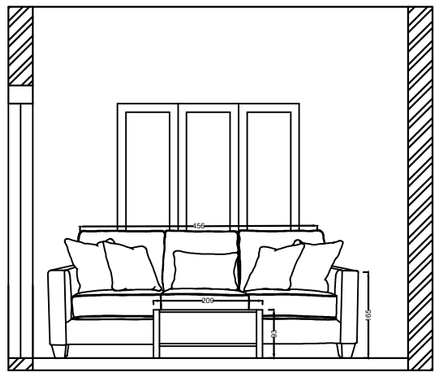


LIVING ROOM SECTION A-A'

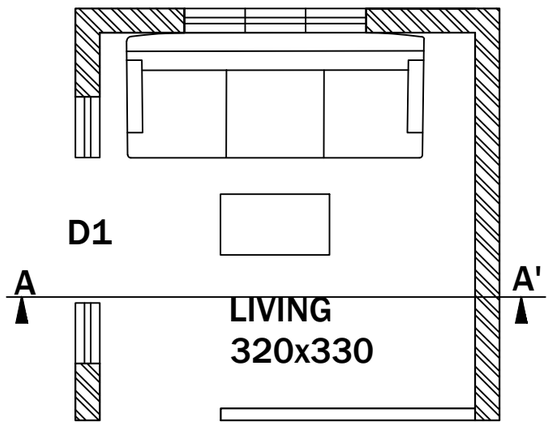


LIVING ROOM SECTION

10	NAME: MOHAMMED SIDAN K BATCH: DIPLOMA IN INTERIOR DESIGN SUBJECT: COMPUTER APPLICATION	SHEET NO:10 LIVIN ROOM SECTION DATE:18/09/2026	D LINE SCHOOL OF DESIGN CALICUT	

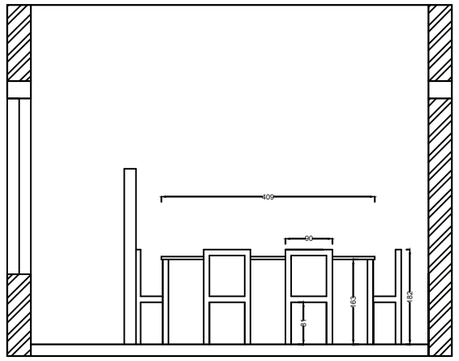



DINING ROOM SECTION A-A'

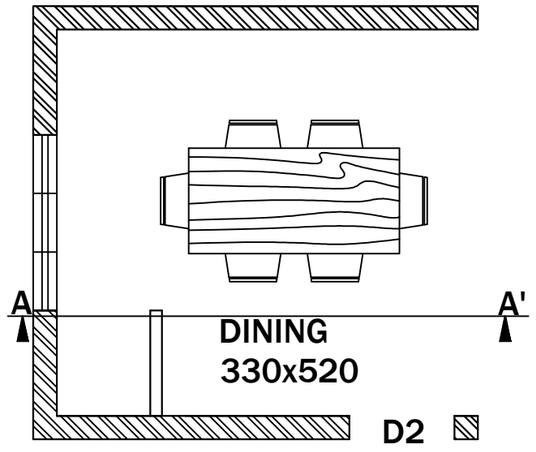


DINING ROOM SECTION

11	NAME: MOHAMMED SIDAN K BATCH: DIPLOMA IN INTERIOR DESIGN SUBJECT: COMPUTER APPLICATION	SHEET NO:11 DINING ROOM SECTION DATE:18/09/2026	D LINE SCHOOL OF DESIGN CALICUT	

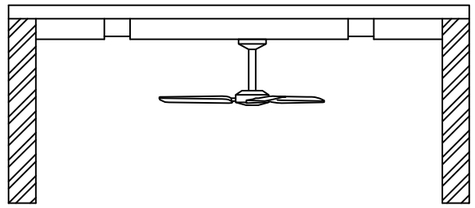

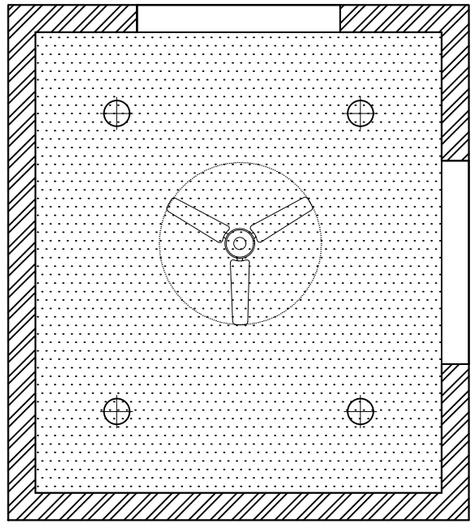


MASTER ROOM
CEILING

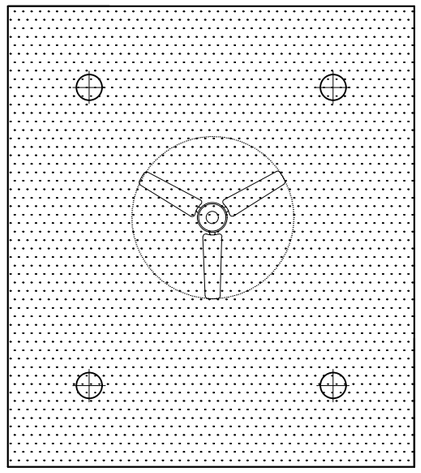


MASTER ROOM
CEILING

12	NAME: MOHAMMED SIDAN K BATCH: DIPLOMA IN INTERIOR DESIGN SUBJECT: COMPUTER APPLICATION	SHEET NO:06 MASTER ROOM CEILING DATE:18/09/2026	D LINE SCHOOL OF DESIGN CALICUT	

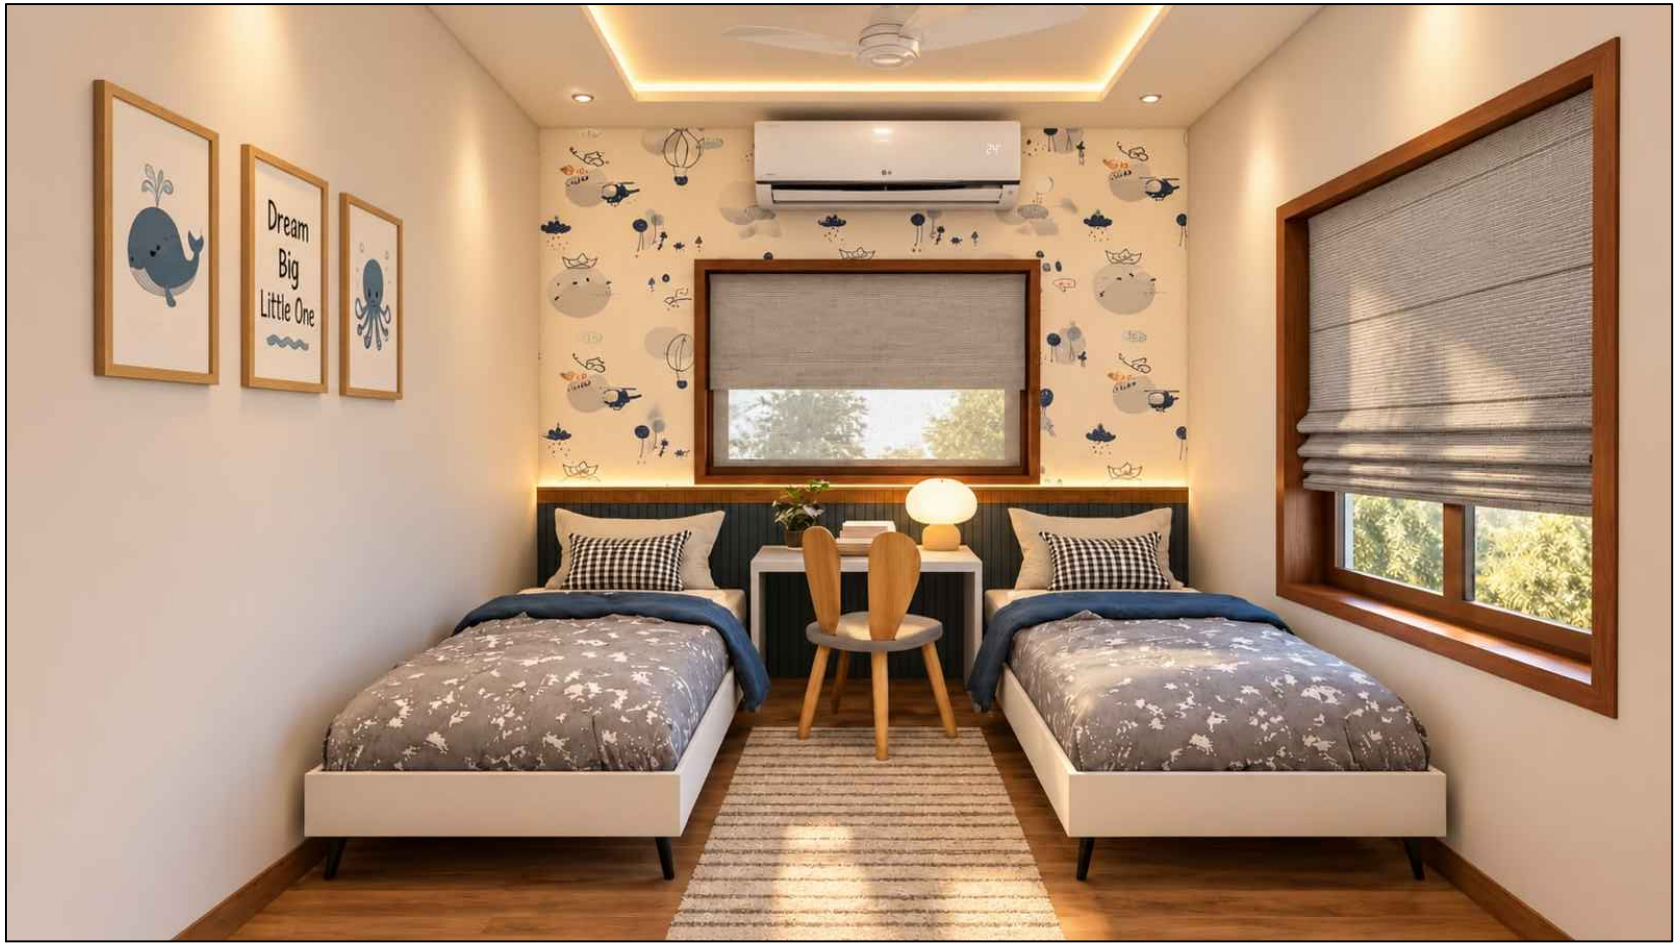


13	NAME: MOHAMMED SIDAN K BATCH: DIPLOMA IN INTERIOR DESIGN SUBJECT: COMPUTER APPLICATION	SHEET NO:13 3D KID'S BED ROOM VIEW 1 DATE:18/09/2026	D LINE SCHOOL OF DESIGN CALICUT	

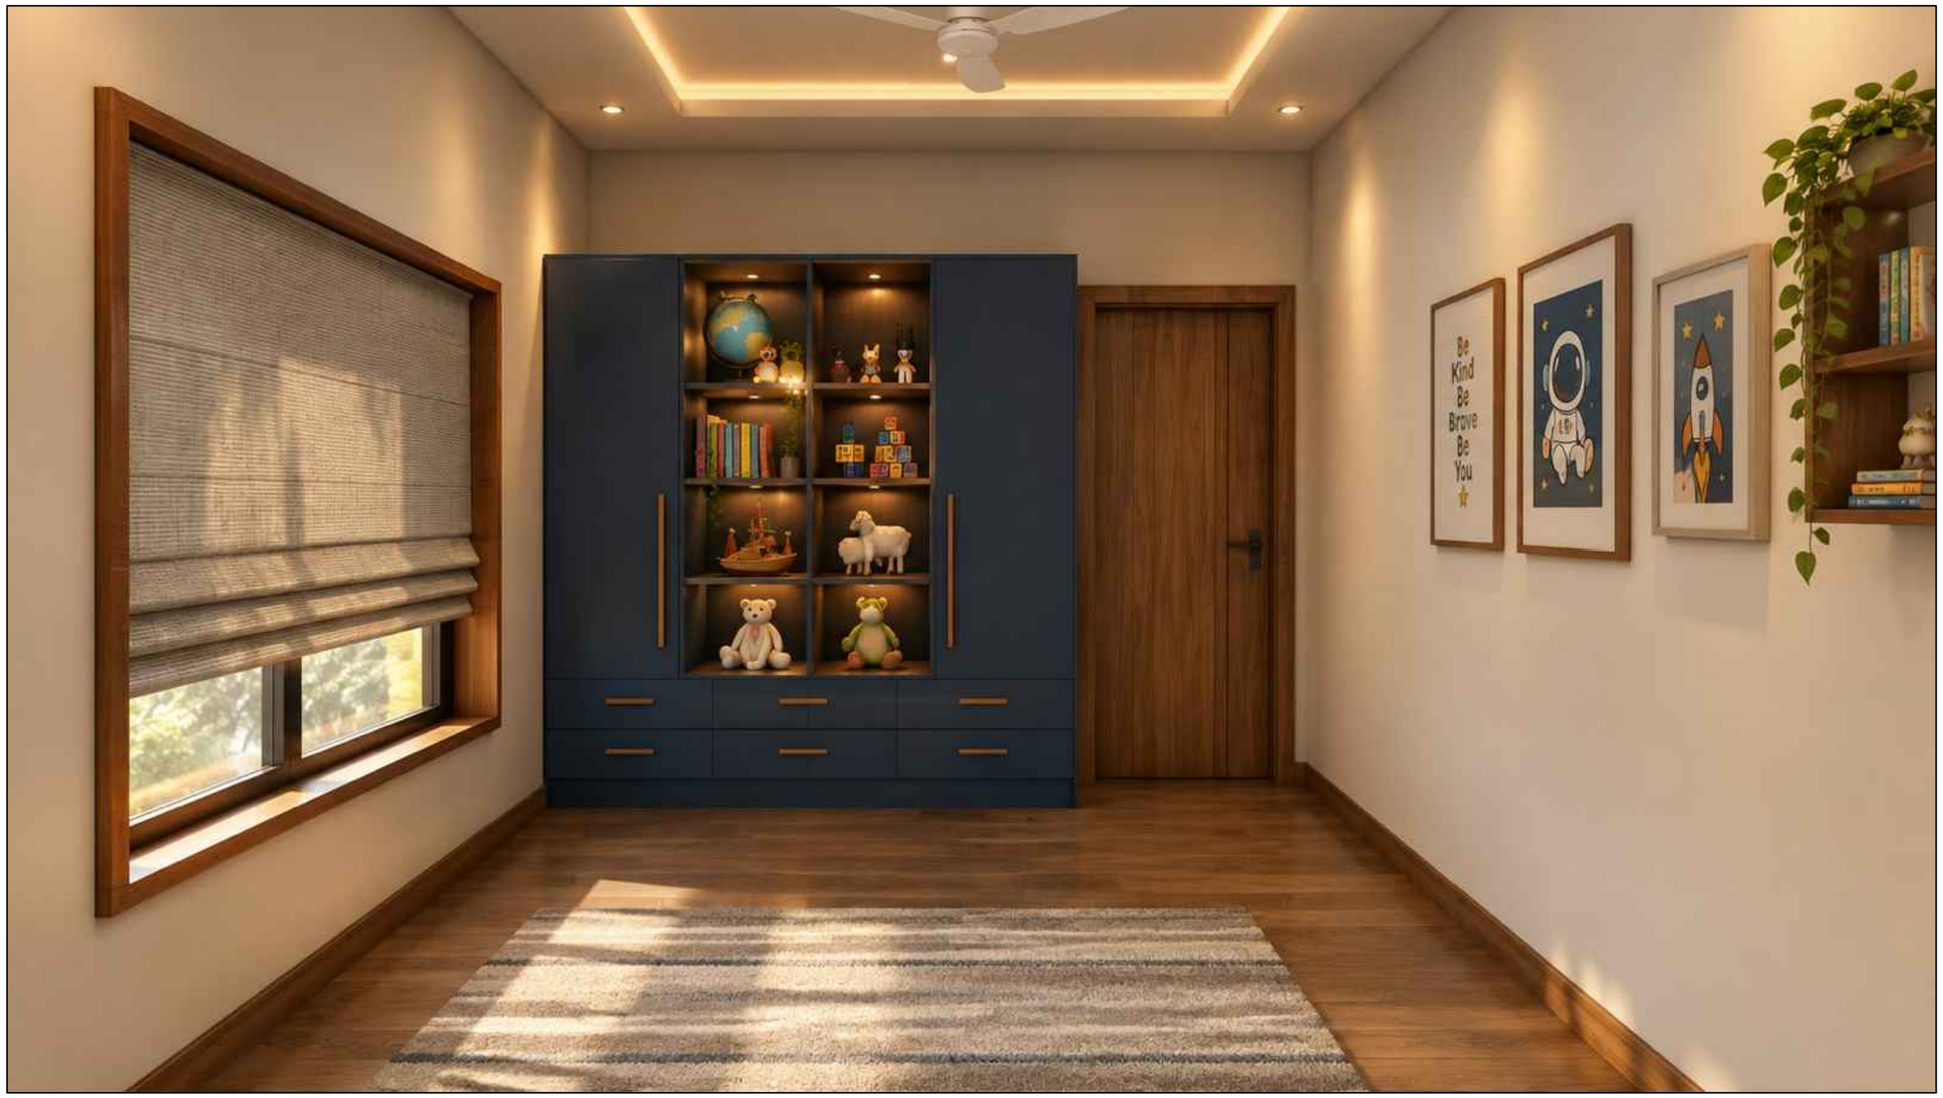


14	NAME: MOHAMMED SIDAN K BATCH: DIPLOMA IN INTERIOR DESIGN SUBJECT: COMPUTER APPLICATION	SHEET NO:14 3D KID'S BED ROOM VIEW 2 DATE:18/09/2026	D LINE SCHOOL OF DESIGN CALICUT	



15	NAME: MOHAMMED SIDAN K BATCH: DIPLOMA IN INTERIOR DESIGN SUBJECT: COMPUTER APPLICATION	SHEET NO:15 3D MASTER BED ROOM VIEW 1 DATE:18/09/2026	D LINE SCHOOL OF DESIGN CALICUT	

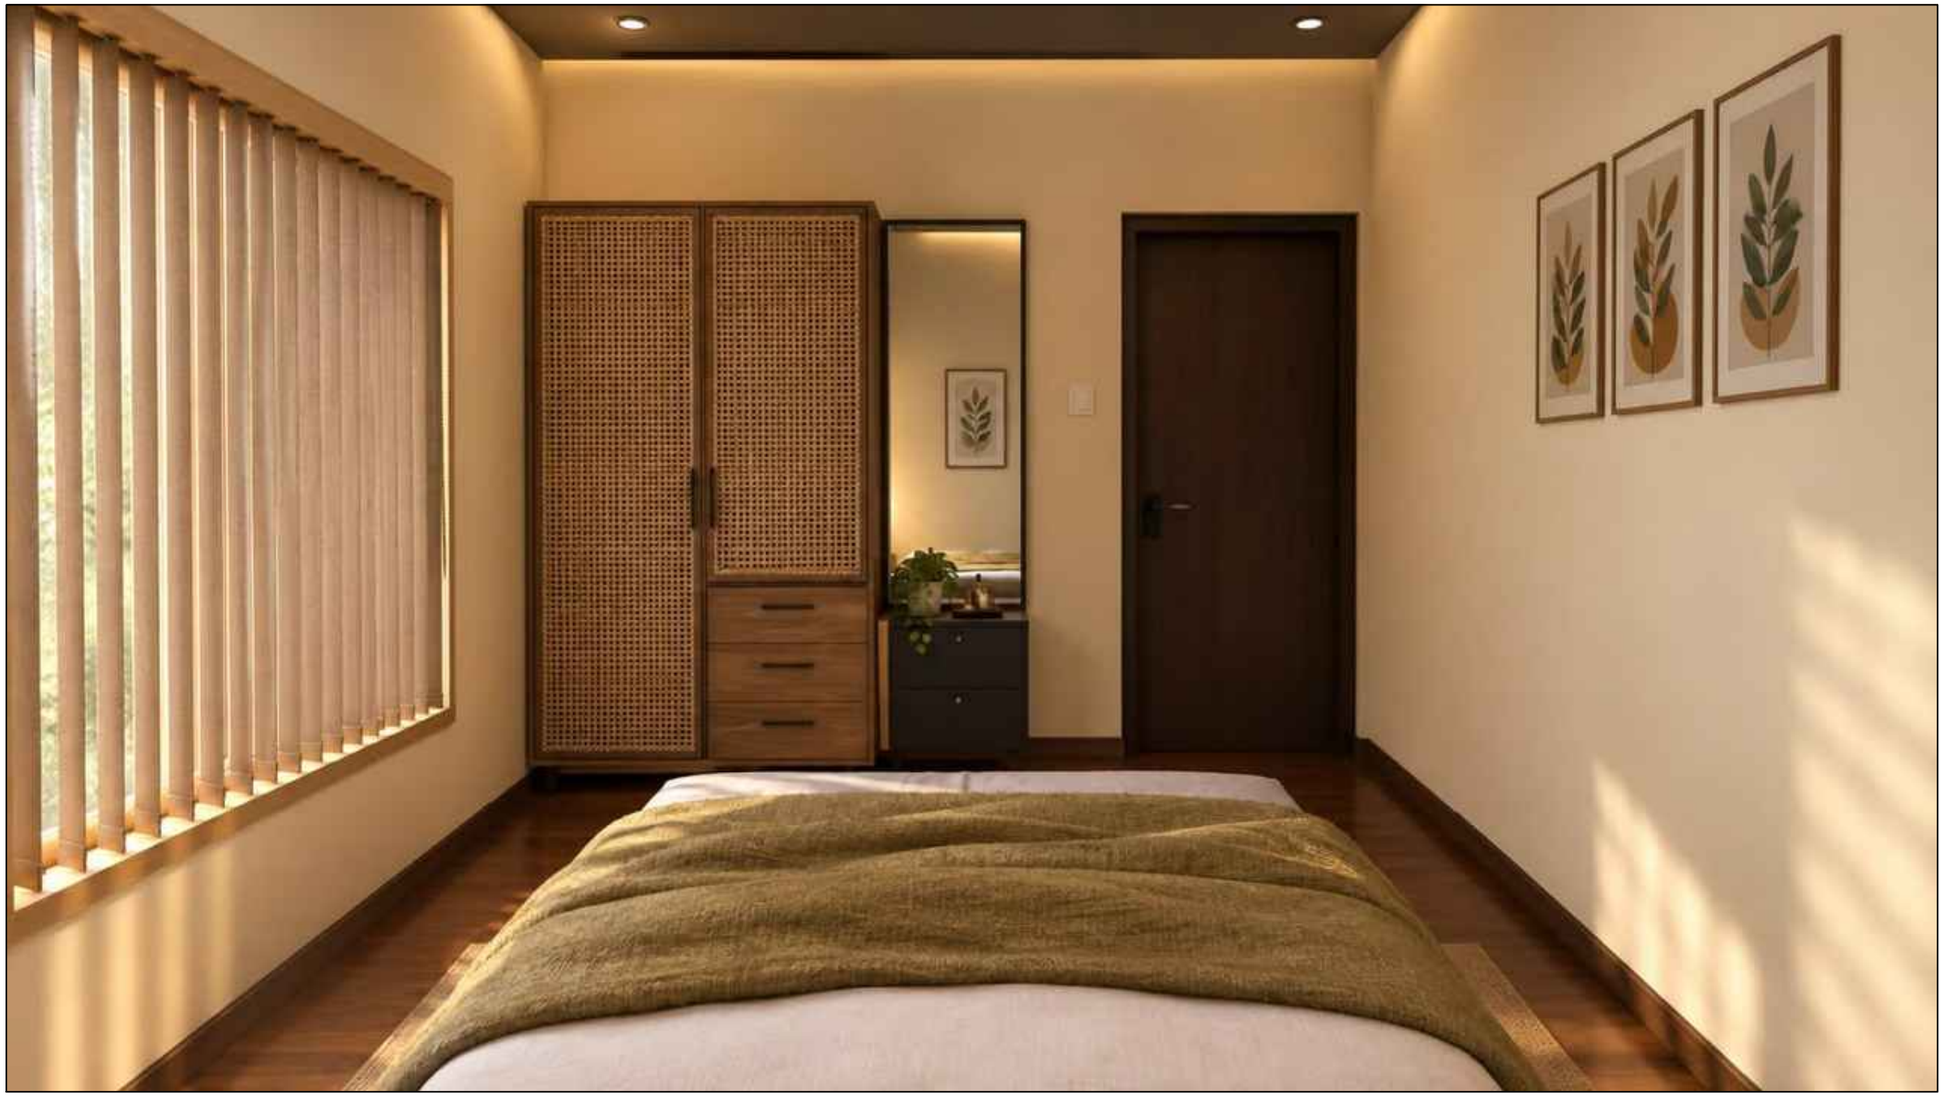


16	NAME: MOHAMMED SIDAN K BATCH: DIPLOMA IN INTERIOR DESIGN SUBJECT: COMPUTER APPLICATION	SHEET NO:16 3D MASTER BED ROOM VIEW 2 DATE:18/09/2026	D LINE SCHOOL OF DESIGN CALICUT	

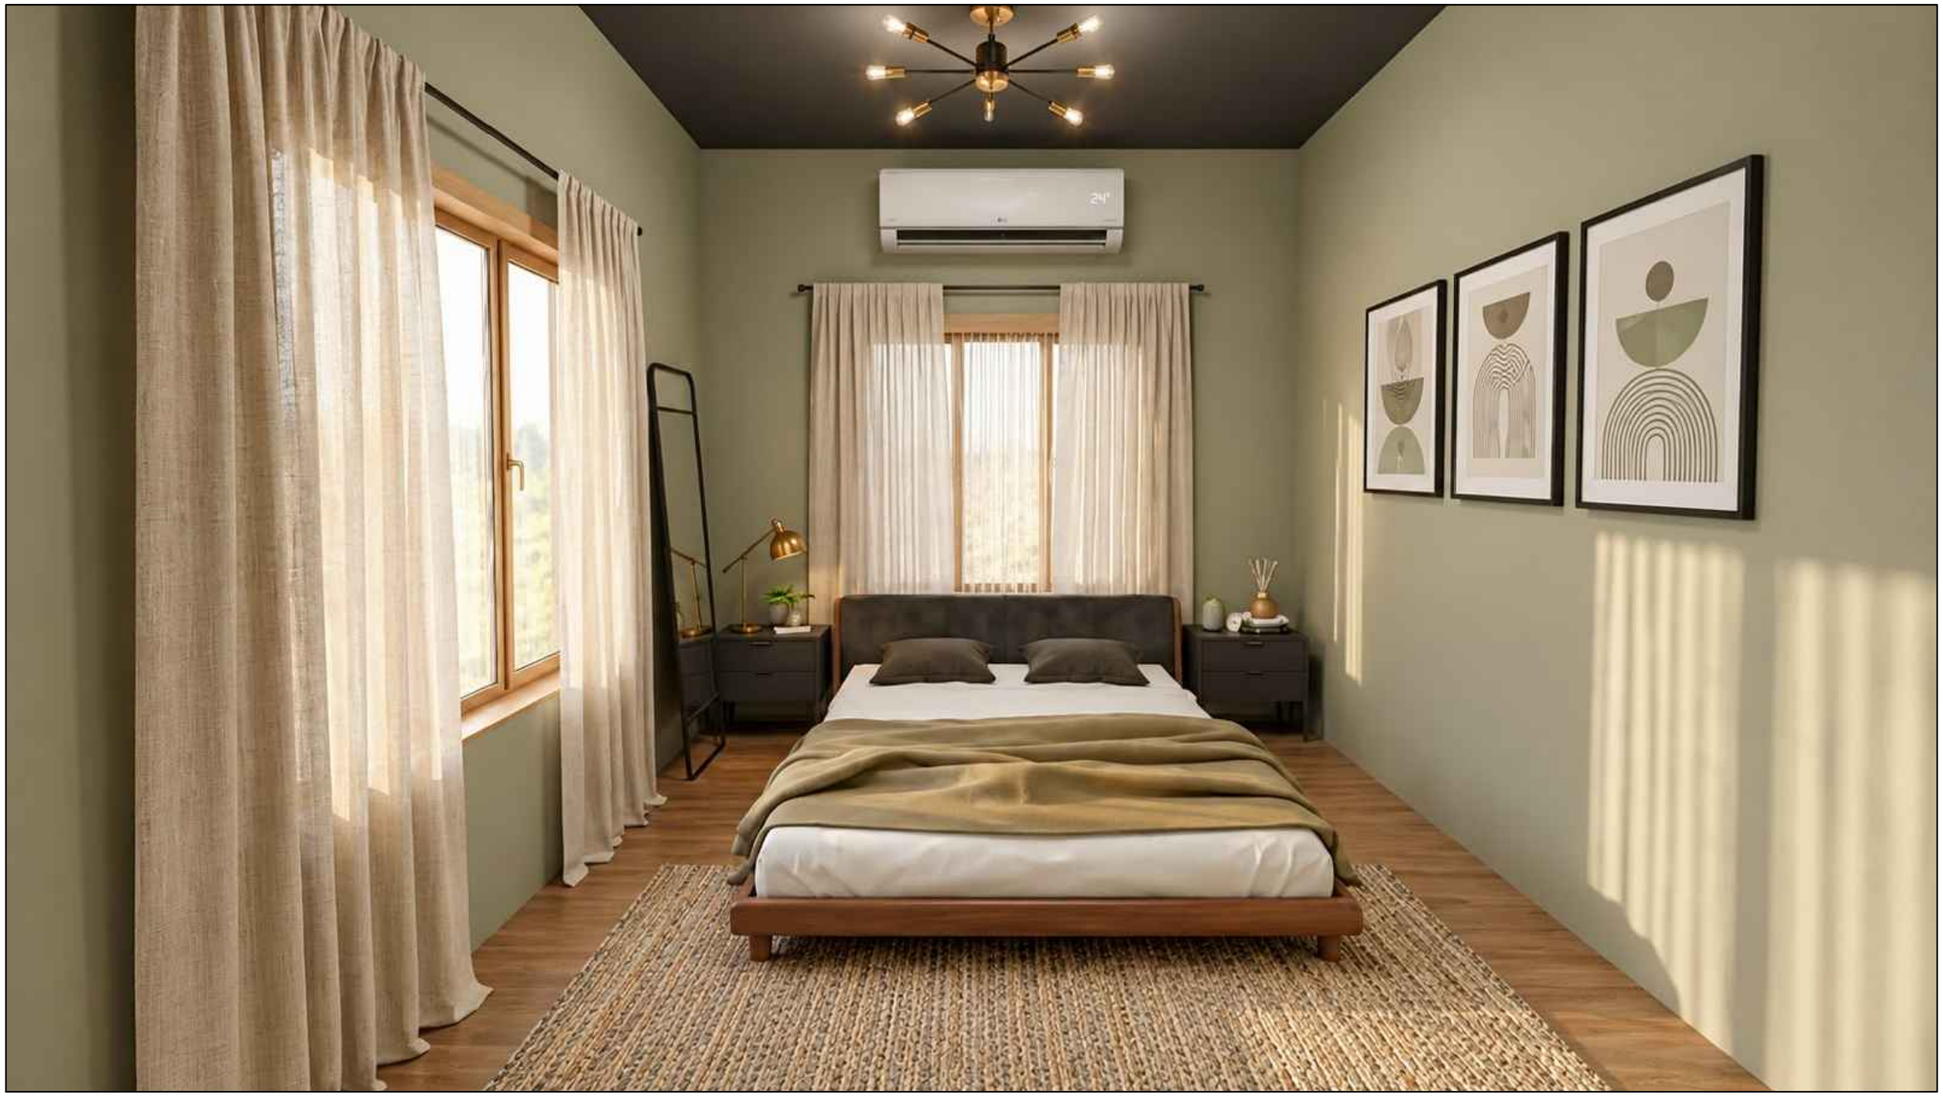


17	NAME: MOHAMMED SIDAN K BATCH: DIPLOMA IN INTERIOR DESIGN SUBJECT: COMPUTER APPLICATION	SHEET NO:17 3D GUEST BED ROOM VIEW 1 DATE:18/09/2026	D LINE SCHOOL OF DESIGN CALICUT	



18	NAME: MOHAMMED SIDAN K BATCH: DIPLOMA IN INTERIOR DESIGN SUBJECT: COMPUTER APPLICATION	SHEET NO:18 3D GUEST BED ROOM VIEW 2 DATE:18/09/2026	D LINE SCHOOL OF DESIGN CALICUT	

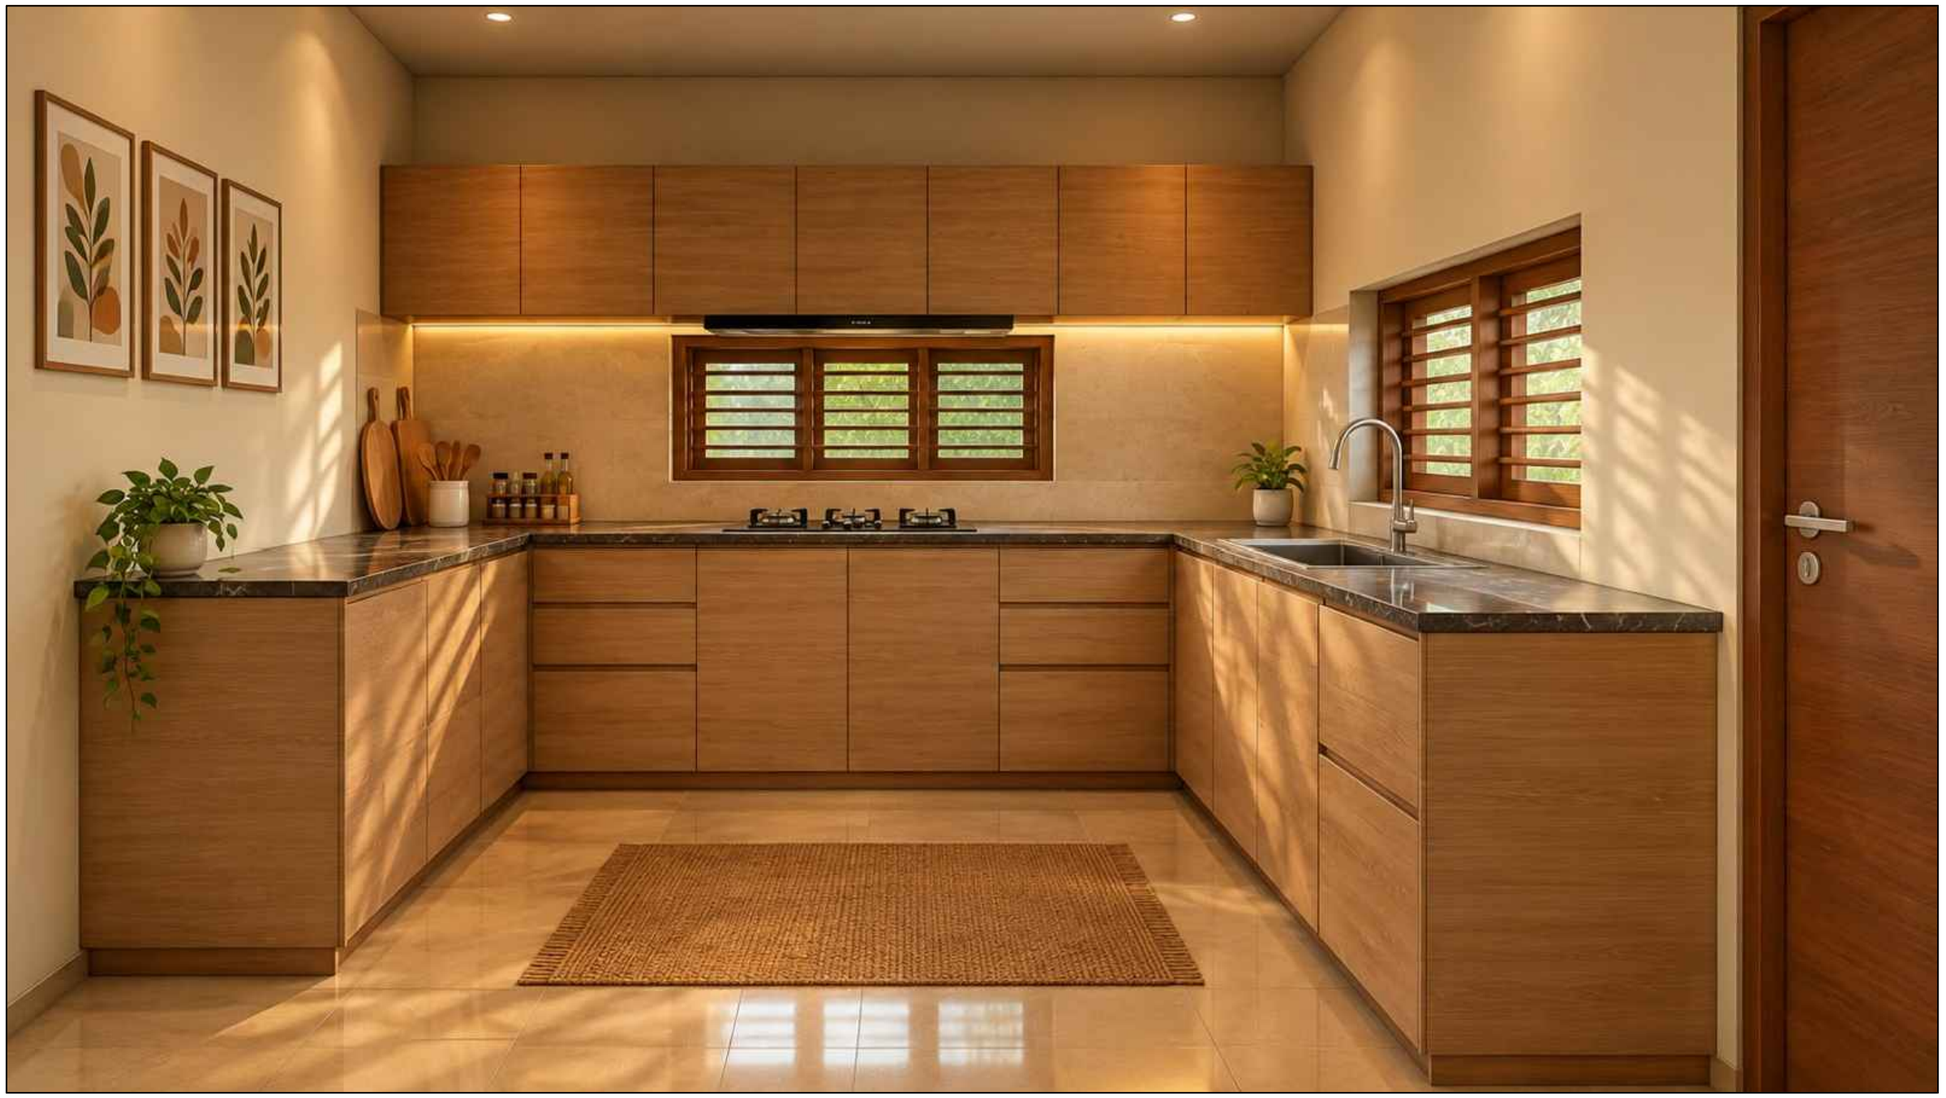

19	NAME: MOHAMMED SIDAN K BATCH: DIPLOMA IN INTERIOR DESIGN SUBJECT: COMPUTER APPLICATION	SHEET NO:19 3D KITCHEN VIEW DATE:18/09/2026	D LINE SCHOOL OF DESIGN CALICUT	

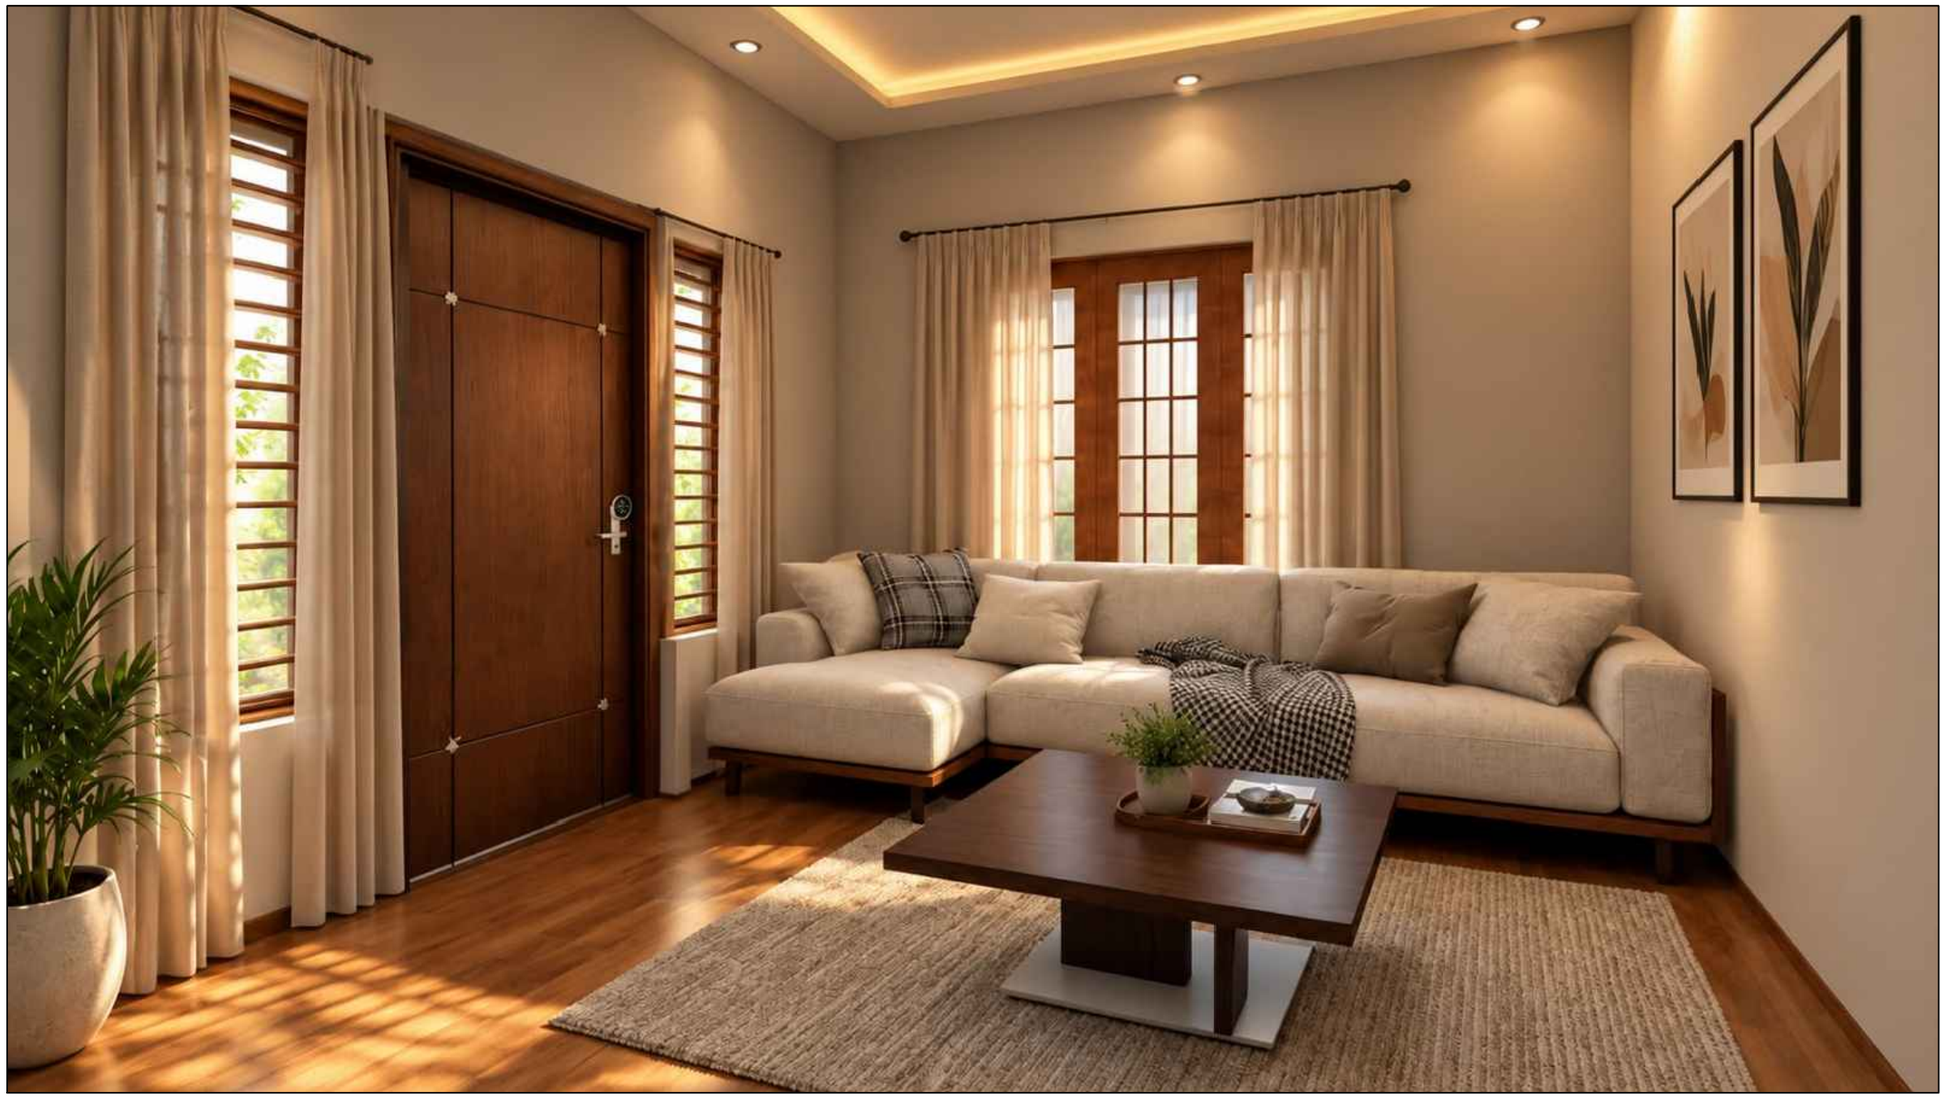

20	NAME: MOHAMMED SIDAN K BATCH: DIPLOMA IN INTERIOR DESIGN SUBJECT: COMPUTER APPLICATION	SHEET NO:20 3D LIVING ROOM VIEW DATE:18/09/2026	D LINE SCHOOL OF DESIGN CALICUT	



21	NAME: MOHAMMED SIDAN K BATCH: DIPLOMA IN INTERIOR DESIGN SUBJECT: COMPUTER APPLICATION	SHEET NO:21 3D DINING ROOM VIEW DATE:18/09/2026	D LINE SCHOOL OF DESIGN CALICUT	



22	NAME: MOHAMMED SIDAN K BATCH: DIPLOMA IN INTERIOR DESIGN SUBJECT: COMPUTER APPLICATION	SHEET NO:22 3D ELEVATION VIEW DATE:18/09/2026	D LINE SCHOOL OF DESIGN CALICUT	