D LiNE
SCHOOL OF DESIGN

INTERNSHIP
PORTFOLIO

NOORA T
249199520041



SPACEHEDGE
DESIGN STUDIO
1st Floor jaleel arcade
Meenchanda,Mini Bypass Road
PO.Thiruvannur ,Calicut
Kerala-673029
email:office.spacehedge@gmail.com
Phone:+ 91 9447396956
91 9847564488

INTERNSHIP COMPLETION CERTIFICATE

Date:31-10-2026

This is to certify that Ms. NOORA T a student of DLINE SCHOOL OF DESIGN has successfully completed an internship in Interior Design at SPACE HEDGE DESIGN STUDIO from 05-06-2026 to 31-10-2026

During the internship period, the student gained practical exposure to interior design concepts, space planning, material selection, furniture layouts, working drawings, 3D visualization, and interior project execution.

The student demonstrated a keen interest in learning, creativity, dedication, and a professional attitude throughout the internship.

We appreciate the student's efforts and wish them every success in their future academic and professional endeavours.

Regards

Jithin P

Managing Partner

Space Hedge Design Studio LLP

Calicut

SPACEHEDGE DESIGN STUDIO LLP

ABOUT

SPACE HEDGE


DESIGN STUDIO

I, NOORA T, COMPLETED A 149-DAY INTERNSHIP AT SPACE HEDGE DESIGN STUDIO, CALICUT, WHERE I GAINED VALUABLE PRACTICAL EXPERIENCE IN THE FIELD OF INTERIOR DESIGN. DURING THIS PERIOD, I EXPLORED VARIOUS ASPECTS OF INTERIOR DESIGN PRACTICE, INCLUDING CONCEPT DEVELOPMENT, SPACE PLANNING, FURNITURE LAYOUT, MATERIAL SELECTION, 3D MODELLING, AND PRESENTATION PREPARATION. WORKING ALONGSIDE THE DESIGN TEAM AND PARTICIPATING IN CLIENT DISCUSSIONS AND SITE VISITS HELPED ME UNDERSTAND HOW CREATIVE IDEAS ARE TRANSFORMED INTO FUNCTIONAL, AESTHETICALLY PLEASING, AND USER-ORIENTED SPACES. THE INTERNSHIP ALSO ENHANCED MY UNDERSTANDING OF INTERIOR DETAILING, DESIGN COORDINATION, AND THE PRACTICAL CONSIDERATIONS INVOLVED IN PROJECT EXECUTION. THROUGH THIS EXPERIENCE, I STRENGTHENED MY TECHNICAL ABILITIES, CREATIVE THINKING, COMMUNICATION, AND TEAMWORK SKILLS. OVERALL, THE INTERNSHIP ENRICHED MY DESIGN PERSPECTIVE, BRIDGED THE GAP BETWEEN ACADEMIC LEARNING AND PROFESSIONAL PRACTICE, AND PROVIDED A STRONG FOUNDATION FOR MY FUTURE CAREER AS AN INTERIOR DESIGNER.

CONTENT


- PATIO WORKING DRAWING
- WINDOW GRILL DETAIL DRAWING
- ELECTRICAL WORKING DRAWING
- SLAB WORKING DRAWING
- LANDSCAPE WORKING DRAWING
- FURNITURE DETAIL DRAWING
- INTERIOR LAYOUT DRAWING
- CEILING DETAIL DRAWING
- GATE DETAIL DRAWING
- COURTYARD WORKING DRAWING
- EXTERIOR DETAIL DRAWING
- RENDERS

MRS. NISHA - MOKAVOOR | RESIDENCE

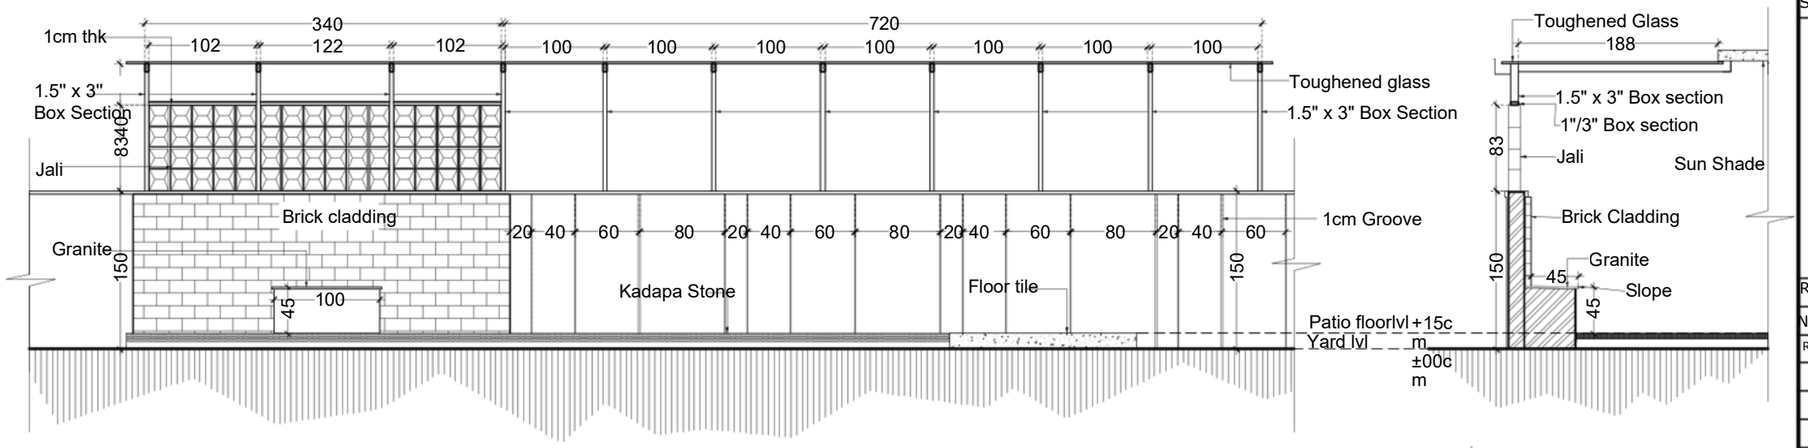

ELEVATION Scale :- 1:50

SECTION AA Scale :- 1:50

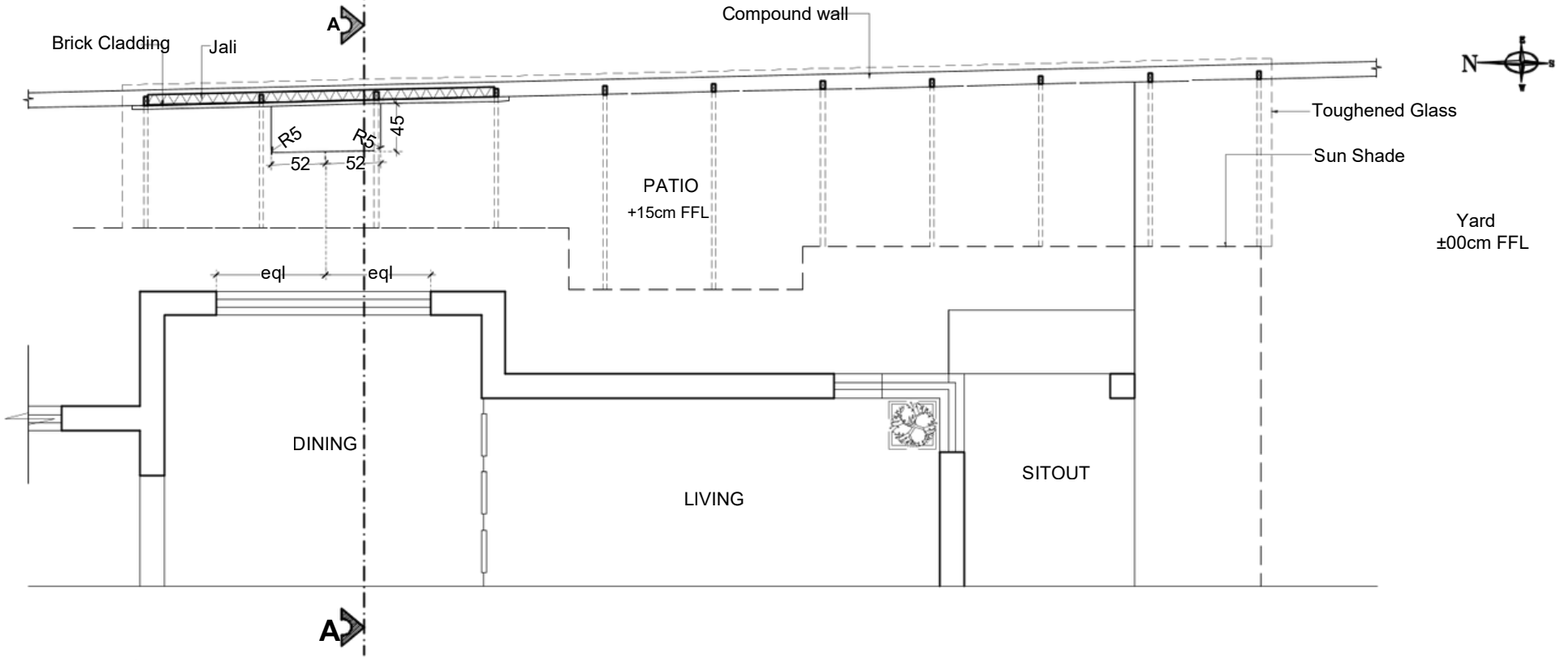

PATIO PLAN Scale :- 1:50

© This drawing is the property of space hedge and is not to be copied or used without their permission.

N

Notes.

All dimensions shall be checked and correlated with structural drawings and any ambiguity shall be reported immediately to the Architects before commencement of work.

Special Notes.

1. Allthe wall thickness are 23cm and 13 cm unless specified
2. Alldimensions and levels are in cms unless specified otherwise
3. Alldimensions and levels given in the drawing are finished dimensions and levels (including finishes)
4. Allheights are measured from finished floor level
5. Levels marked are with respect to finished ground level ± 0.00 corresponding to datum level-----
6. Drawing should not be scaled. Only written dimensions should be followed.
7. Follow architectural drawing for dimensions , levels and details
8. Latest revision of drawing should be followed. The drawing showing previous revision should be cancelled.
9. For structural, electrical, landscape etc refer respective consultant' drawings.
10. For all 13cm wall every 90cm height should have concrete belt.

Revisions.

No.	Date.	Revision details.
R1	.....	.....

Purpose.

SPACE HEDGE DESIGN STUDIO
ARCHITECTURE PLANNING INTERIOR PMC
1st Floor,Jalcel arcade
Mini bypass road,PO Thiruvannur
Mankavu,Kozhikode,Kerala-673029

Client. Mrs. NISHA

Project Title. RESIDENCE AT MOKAVOOR

Drawing Title. PATIO WORKING DRAWING

Building Title. RESIDENCE

Project No.

Drawing No.

Revision Suffix. ....


Scale.	Date.	Drawn.	Checked.
1:50	15-07-26	NOORA	


RENDERS


PROPOSED PATIO FOR Ms.NISHA AND FAMILY@MOKAVOOR



PROPOSED PATIO FOR Ms.NISHA AND FAMILY@MOKAVOOR


PROPOSED PATIO FOR Ms.NISHA AND FAMILY@MOKAVOOR

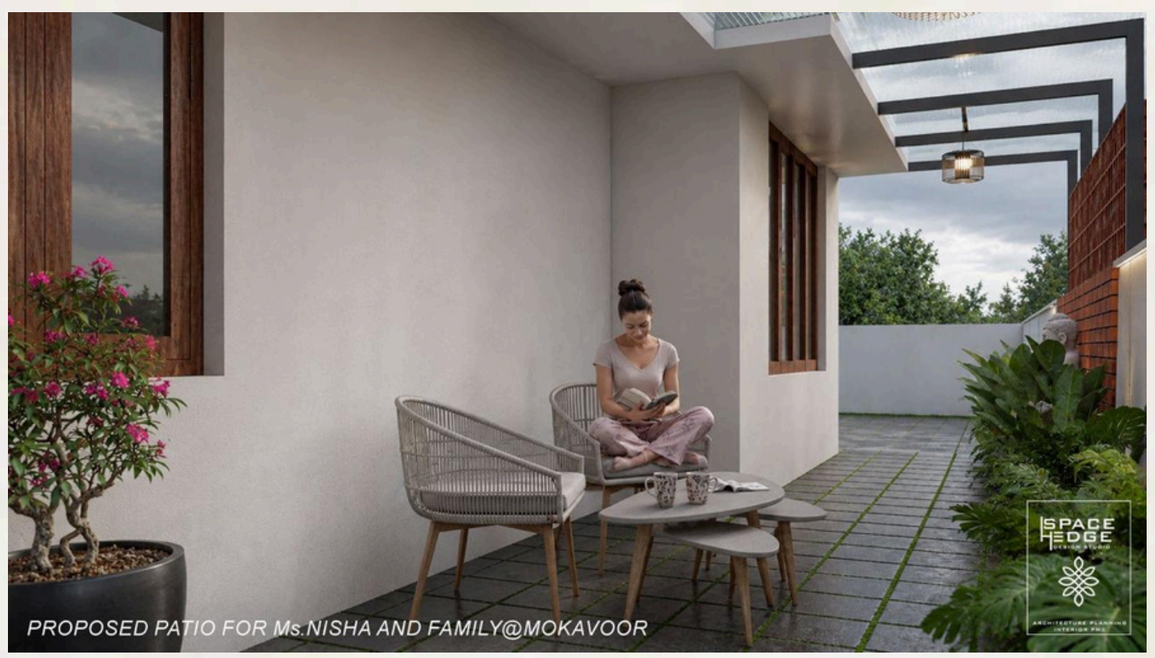
PROPOSED PATIO FOR Ms.NISHA AND FAMILY@MOKAVOOR

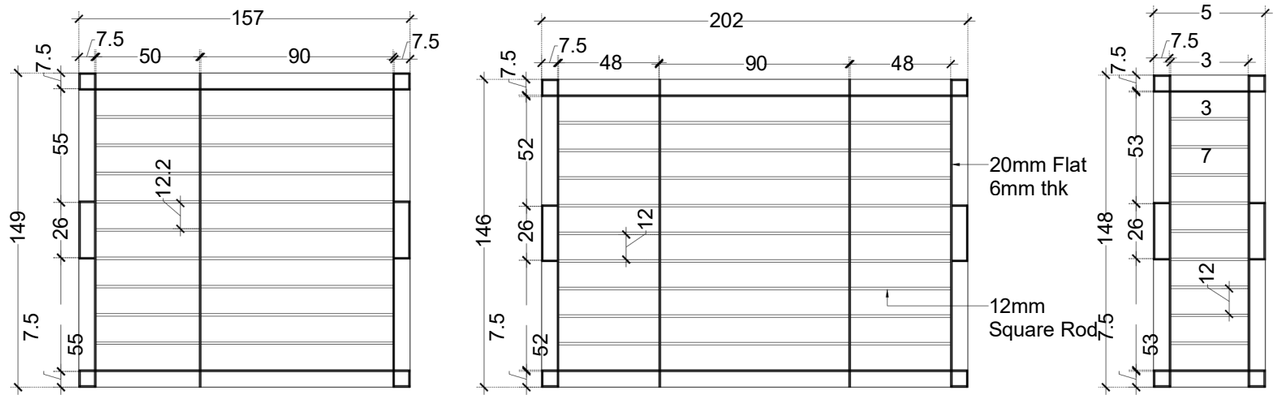

W1 157x149 Sill:-56	W2 202x146 Sill:-59	W3 53x148 Sill:-57
LOCATION : Bed - 3	LOCATION : U.Living	LOCATION : U.Living
QUANTITY : 1	QUANTITY : 1	QUANTITY : 1
DESCRIPTION : Outside Elevation	DESCRIPTION : Outside Elevation	DESCRIPTION : Outside Elevation
	TYPE : Aluminum window	TYPE : Aluminum window

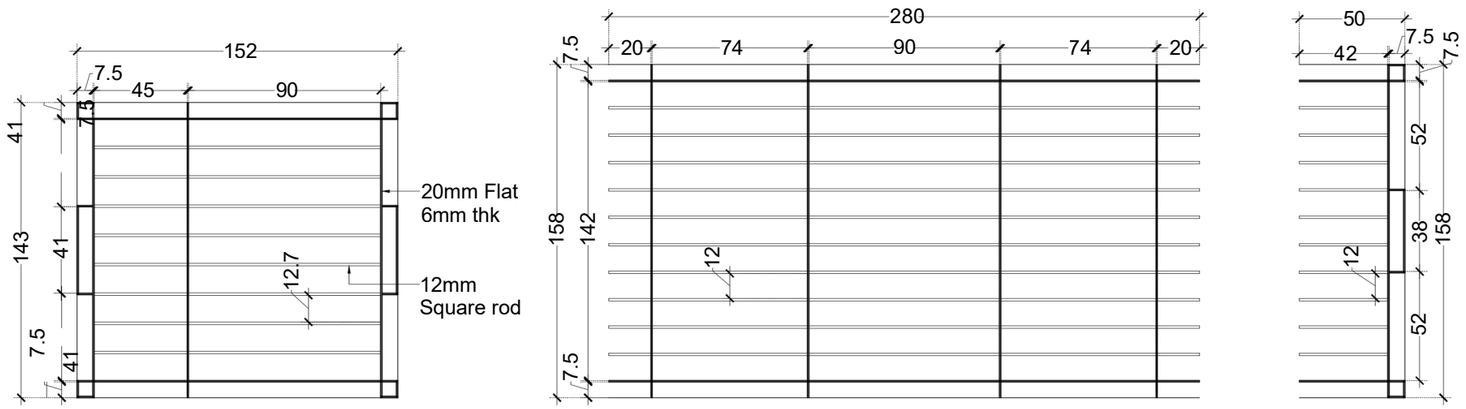

W6 152x143 Sill:-62
LOCATION : Bed - 4
QUANTITY : 1
DESCRIPTION : Outside Elevation
TYPE : Aluminum window

W4 280x158	W5 50x158
LOCATION : Stair area	LOCATION : Stair area
QUANTITY : 1	QUANTITY : 2
DESCRIPTION : Outside Elevation	DESCRIPTION :
TYPE : Aluminum window	TYPE : Aluminum window

© This drawing is the property of space hedge and is not to be copied or used without their permission.

N

Notes.

~~All dimensions shall be checked~~ and correlated with structural drawings and any ambiguity shall be reported immediately to the Architects before commencement of work.

Revisions.

No.	Date.	Revision details.
R1	.....	.....

Key Plan.

SPACE HEDGE DESIGN STUDIO
ARCHITECTURE PLANNING INTERIOR PMC
1st Floor,Jaleel arcade
Mini bypass road,PO Thiruvannur
Mankavu,Kozhikode,Kerala-673029

Client. Mrs. NISHA

Project Title. RESIDENCE AT MOGAVOOR

Drawing Title. WINDOW GRILL DETAILS


Building Title. RESIDENCE

Project No. | Drawing No.

Revision Suffix.

Scale.	Date.	Drawn.	Checked.
1:35	07-07-26	NOORA	

MRS. NIMISHA - POTTAMMAL | RESIDENCE

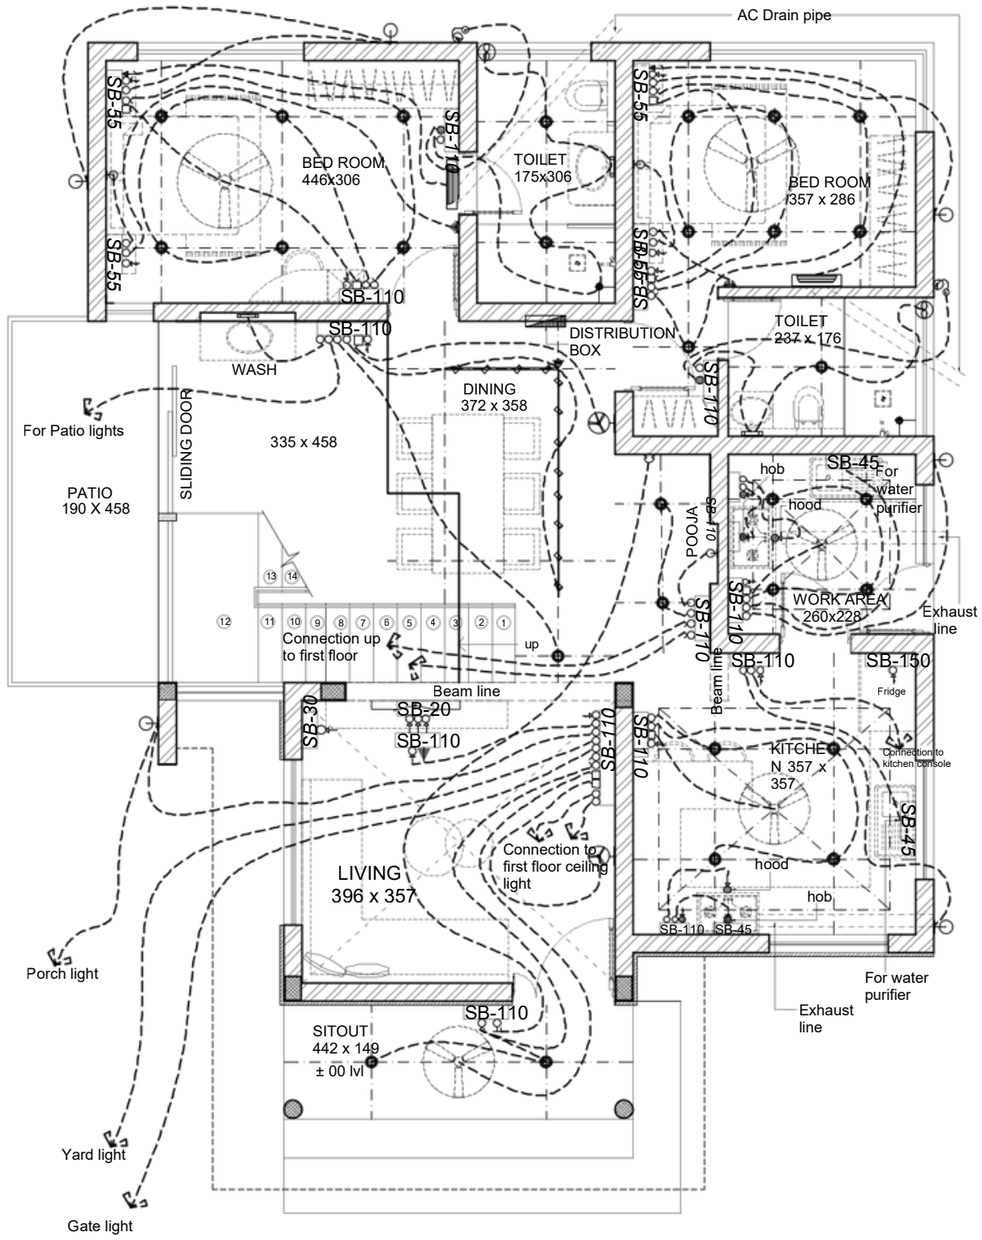

GROUND FLOOR ELECTERICAL WORKING DRAWING
Scale:-1:65

LEGEND	
ONE WAY CONTROL SWITCH	
TWO WAY CONTROL SWITCH	
ONE WAY FAN REGULATOR - WITH SWITCH	
TWO WAYFAN REGULATOR WITH SWITCH	
MASTER SWITCH	
RECESSED FALSE CEILING LIGHT	
RECESSED CEILING LIGHT	
WALL BRACKET AT GF-235 FF-235CM HT	
MIRROR LIGHT AT 200CM HT.	
TUBE LIGHT.	
GEYSER	
EXHAUST FAN	
INTERNET POINT	@
AC CONTROL SWITCH	
HANGING LIGHT	
FOOT LAMP AT 20CM HT	
TELEPHONE POINT	
5A SOCKET WITH SWITCH	
15A SOCKET WITH SWITCH	
5A SOCKET WITH OUT SWITCH	
15A SOCKET WITH OUT SWITCH	
FAN 120 dia (kitchen 90 dia)	
WALL FAN	
TV POINT	
GEYSER CONTROL SWITCH	
BELL PUSH	
MOTOR PUMP CONTROL SWITCH	
CALLING BELL	
SWITCH BOARD	SB-.
DISTRIBUTION BOARD 180cm ht	
AC POINT	
WARDROBE LIGHT POINT	
SPIKE LIGHT	
SPOT LIGHT	
BULK HEAD LIGHT	
TRACK LIGHT	
CCTV CAMERA-IP TYPE	
SPEAKER - CEILING MOUNTED	
SPEAKER - WALL MOUNTED	
LED STRIP	
UP/DOWN LIGHT	
UP LIGHT	
DOWN LIGHT	
GATE / LANDSCAPE POINT	

NOTES :-

- **All switch boards are fixed at 110lvl from the finished floor except that mentioned.**
- **All Bed switch boards are fixed at 55lvl .**
- **All switch boards near the door are to be 20cm from the door frame.**
- **All fixtures are fixed at 220cm lvl from the finished floor except that mentioned.**
- **All DB,s are fixed at 150lvl from the floor.**
- **All bed switches are 20cm away from the cot as shown.**
- **All diamentions are in cms**
- **All measurments are taken from the bottom of the switch boards**
- **Provide electrical points for water level controller**

© This drawing is the property of space hedge and is not to be copied or used without their permission.

Notes.

All dimensions shall be checked and correlated with structural drawings and any ambiguity shall be reported immediately to the Architects before commencement of work.

Special Notes.

1. Allthe wall thickness are 23cm and 13 cm unless specified
2. Alldimensions and levels are in cms unless specified otherwise
3. Alldimensions and levels given in the drawing are finished dimensions and levels (including finishes)
4. Allheights are measured from finished floor level
5. Levels marked are with respect to finished ground level ± 0.00 corresponding to datum level-----
6. Drawing should not be scaled. Only written dimensions should be followed.
7. Follow architectural drawing for dimensions , levels and details
8. Latest revision of drawing should be followed. The drawing showing previous revision should be cancelled.
9. For structural, electrical, landscape etc refer respective consultant' drawings.
10. For all 13cm wall every 90cm height should have concrete belt.


Revisions.

No.	Date.	Revision details.
R1	.....	.....

Purpose.

SPACE HEDGE DESIGN STUDIO
ARCHITECTURE PLANNING INTERIOR PMC
1st Floor,Jaleel arcade
Mini bypass road,PO Thiruvannur
Mankavu,Kozhikode,Kerala-673029

Client.	Mrs. NIMISHA
Project Title.	RESIDENCE AT POTTAMMAL
Drawing Title.	GROUND FLOOR ELECTRICAL WORKING DRAWING
Building Title.	RESIDENCE
Project No.	
Drawing No.	
Revision Suffix.	....
Scale.	1:65
Date.	02-09-26
Drawn.	NOORA
Checked.	

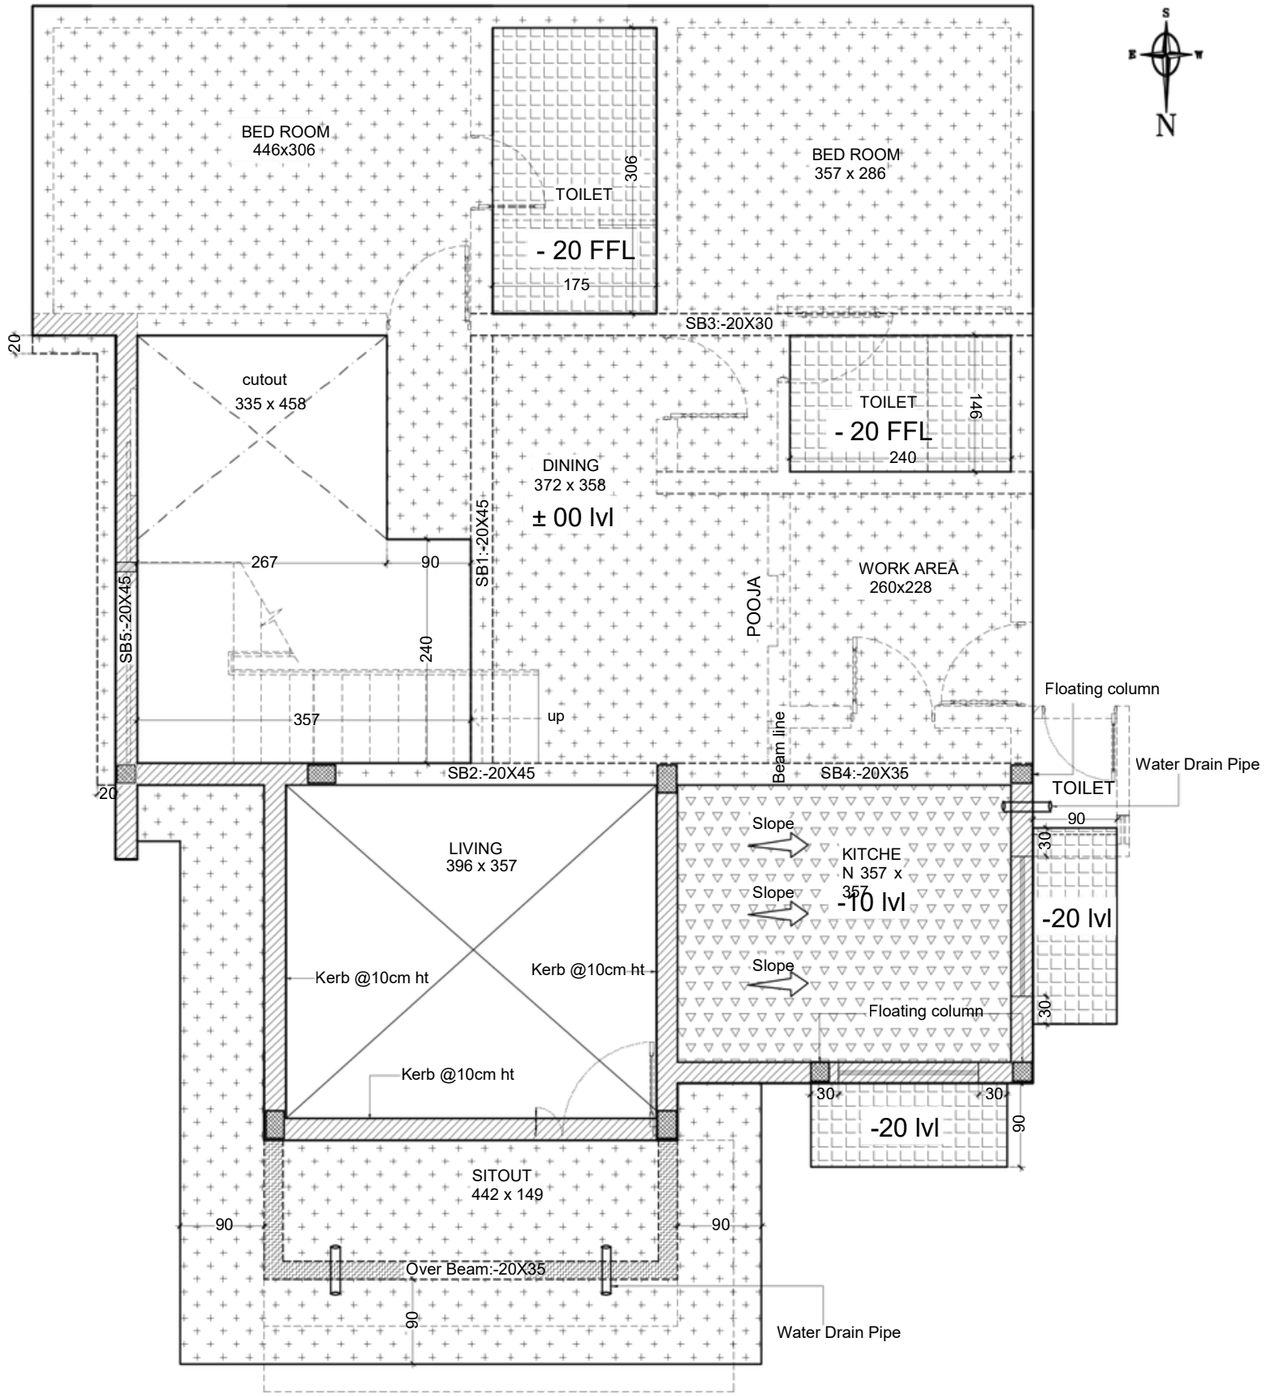

GROUND FLOOR SLAB WORKING DRAWING
Scale:-1:55

© This drawing is the property of space hedge and is not to be copied or used without their permission.

N

Notes.

All dimensions shall be checked and correlated with structural drawings and any ambiguity shall be reported immediately to the Architects before commencement of work.

Special Notes.

1. Allthe wall thickness are 23cm and 13 cm unless specified
2. Alldimensions and levels are in cms unless specified otherwise
3. Alldimensions and levels given in the drawing are finished dimensions and levels (including finishes)
4. Allheights are measured from finished floor level
5. Levels marked are with respect to finished ground level ± 0.00 corresponding to datum level-----
6. Drawing should not be scaled. Only written dimensions should be followed.
7. Follow architectural drawing for dimensions , levels and details
8. Latest revision of drawing should be followed. The drawing showing previous revision should be cancelled.
9. For structural, electrical, landscape etc refer respective consultant' drawings.
10. For all 13cm wall every 90cm height should have concrete belt.

Revisions.

No.	Date.	Revision details.
R1	.....	.....

Purpose.

SPACE HEDGE DESIGN STUDIO
ARCHITECTURE PLANNING INTERIOR PMC
1st Floor,Jaleel arcade
Mini bypass road,PO Thiruvannur
Mankavu,Kozhikode,Kerala-673029

Client. Mrs. NIMISHA

Project Title. RESIDENCE AT POTTAMMAL

Drawing Title. GROUND FLOOR SLAB WORKING DRAWING


Building Title. RESIDENCE

Project No.	Drawing No.

Revision Suffix. ....

Scale.	Date.	Drawn.	Checked.
1:55	31-08-26	NOORA	

MR. SAFWAN - PAYYOLI | RESIDENCE

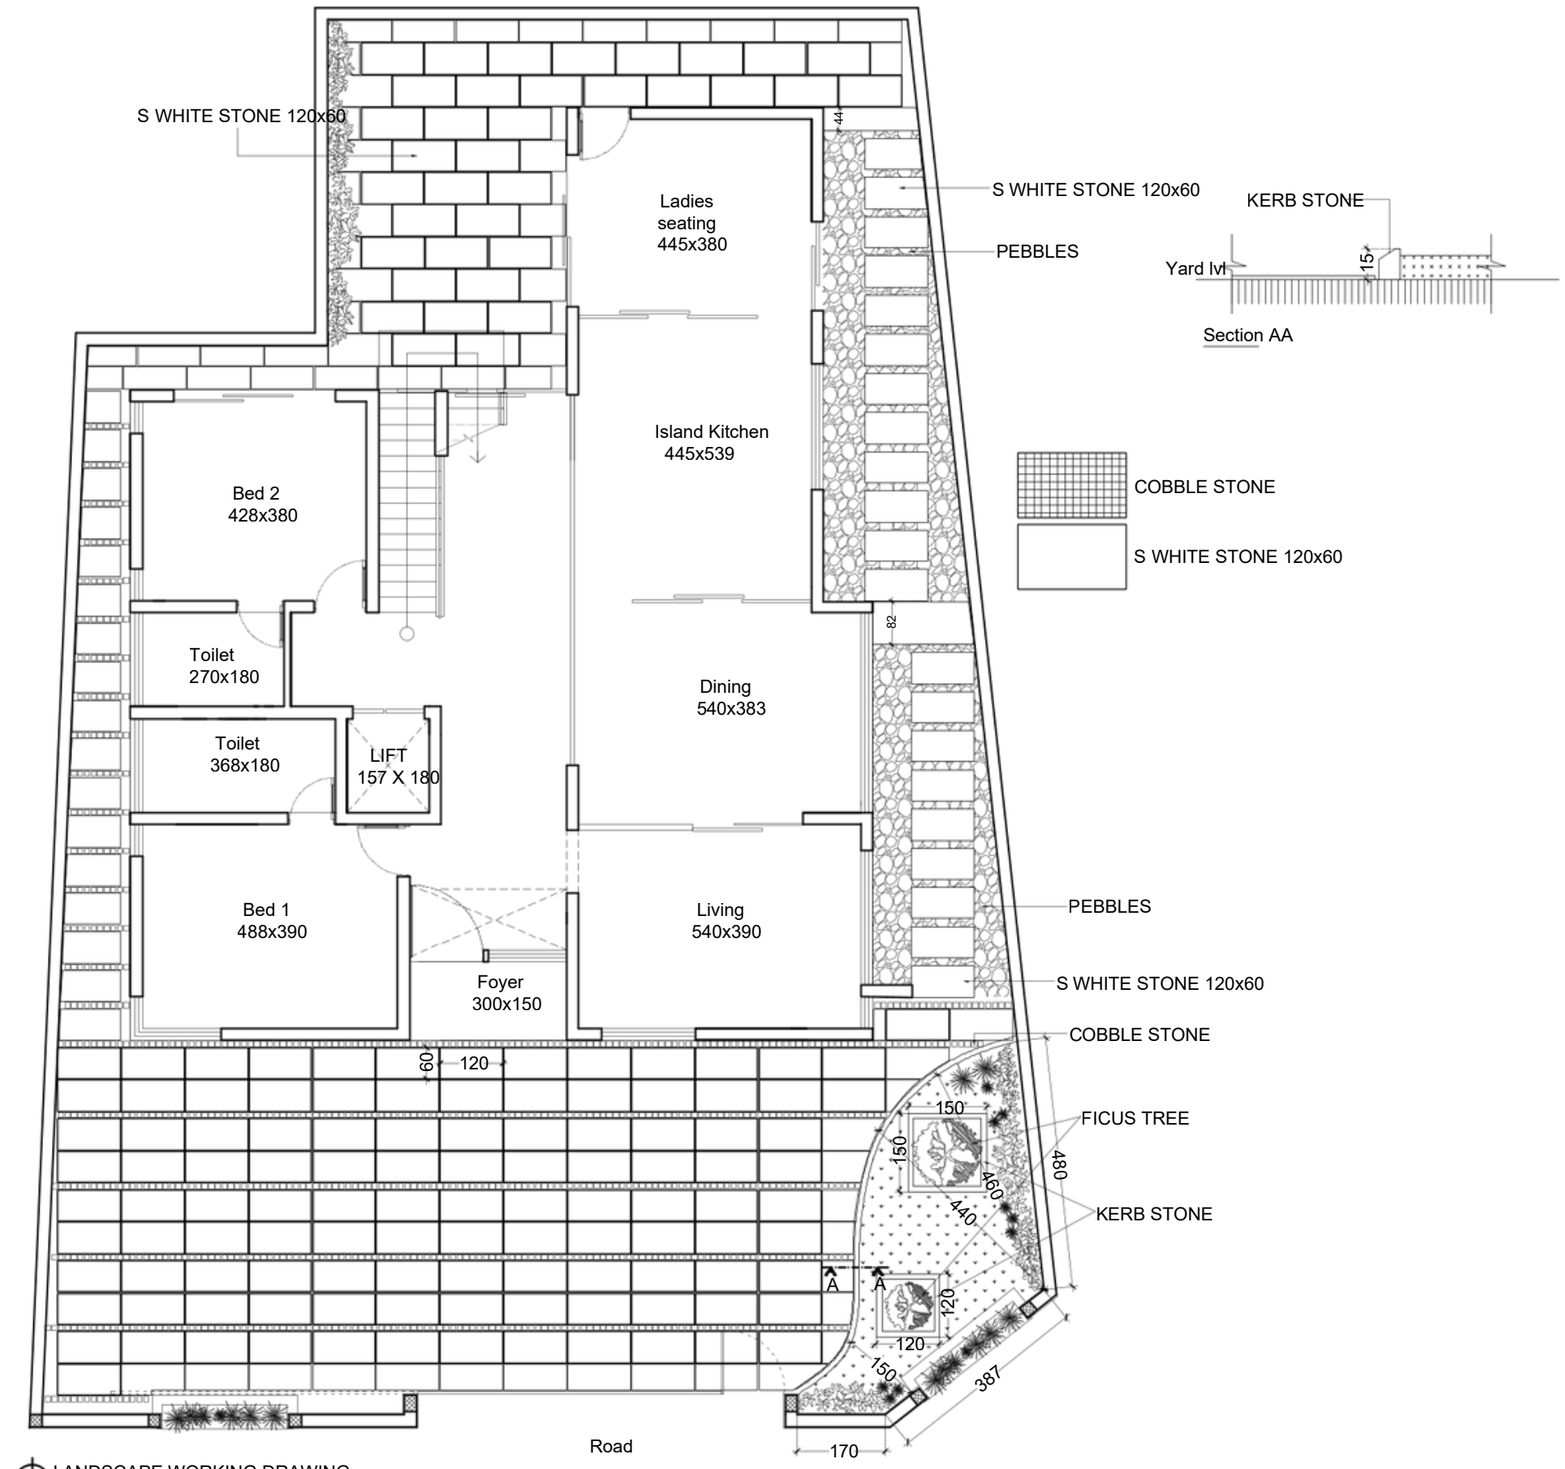

LANDSCAPE WORKING DRAWING
Scale :- 1:10

© This drawing is the property of space hedge and is not to be copied or used without their permission.

N

Notes.

All dimensions shall be checked and correlated with structural drawings and any ambiguity shall be reported immediately to the Architects before commencement of work.

Special Notes.

1. Allthe wall thickness are 23cm and 13 cm unless specified
2. Alldimensions and levels are in cms unless specified otherwise
3. Alldimensions and levels given in the drawing are finished dimensions and levels (including finishes)
4. Allheights are measured from finished floor level
5. Levels marked are with respect to finished ground level ± 0.00 corresponding to datum level-----
6. Drawing should not be scaled. Only written dimensions should be followed.
7. Follow architectural drawing for dimensions , levels and details
8. Latest revision of drawing should be followed. The drawing showing previous revision should be cancelled.
9. For structural, electrical, landscape etc refer respective consultant' drawings.
10. For all 13cm wall every 90cm height should have concrete belt.

Revisions.

No.	Date.	Revision details.
R1	.....	.....

Purpose.

SPACE HEDGE DESIGN STUDIO
ARCHITECTURE PLANNING INTERIOR PMC
1st Floor,Jaleel arcade
Mini bypass road,PO Thiruvannur
Mankavu,Kozhikode,Kerala-673029

Client. Mr. SAFWAN

Project Title.
RESIDENCE AT PAYYOLI


Drawing Title.
LANDSCAPE WORKING DRAWING

Building Title.
RESIDENCE

Project No.	Drawing No.

Revision Suffix.
....

Scale.	Date.	Drawn.	Checked.
1:10	09-09-26	NOORA	

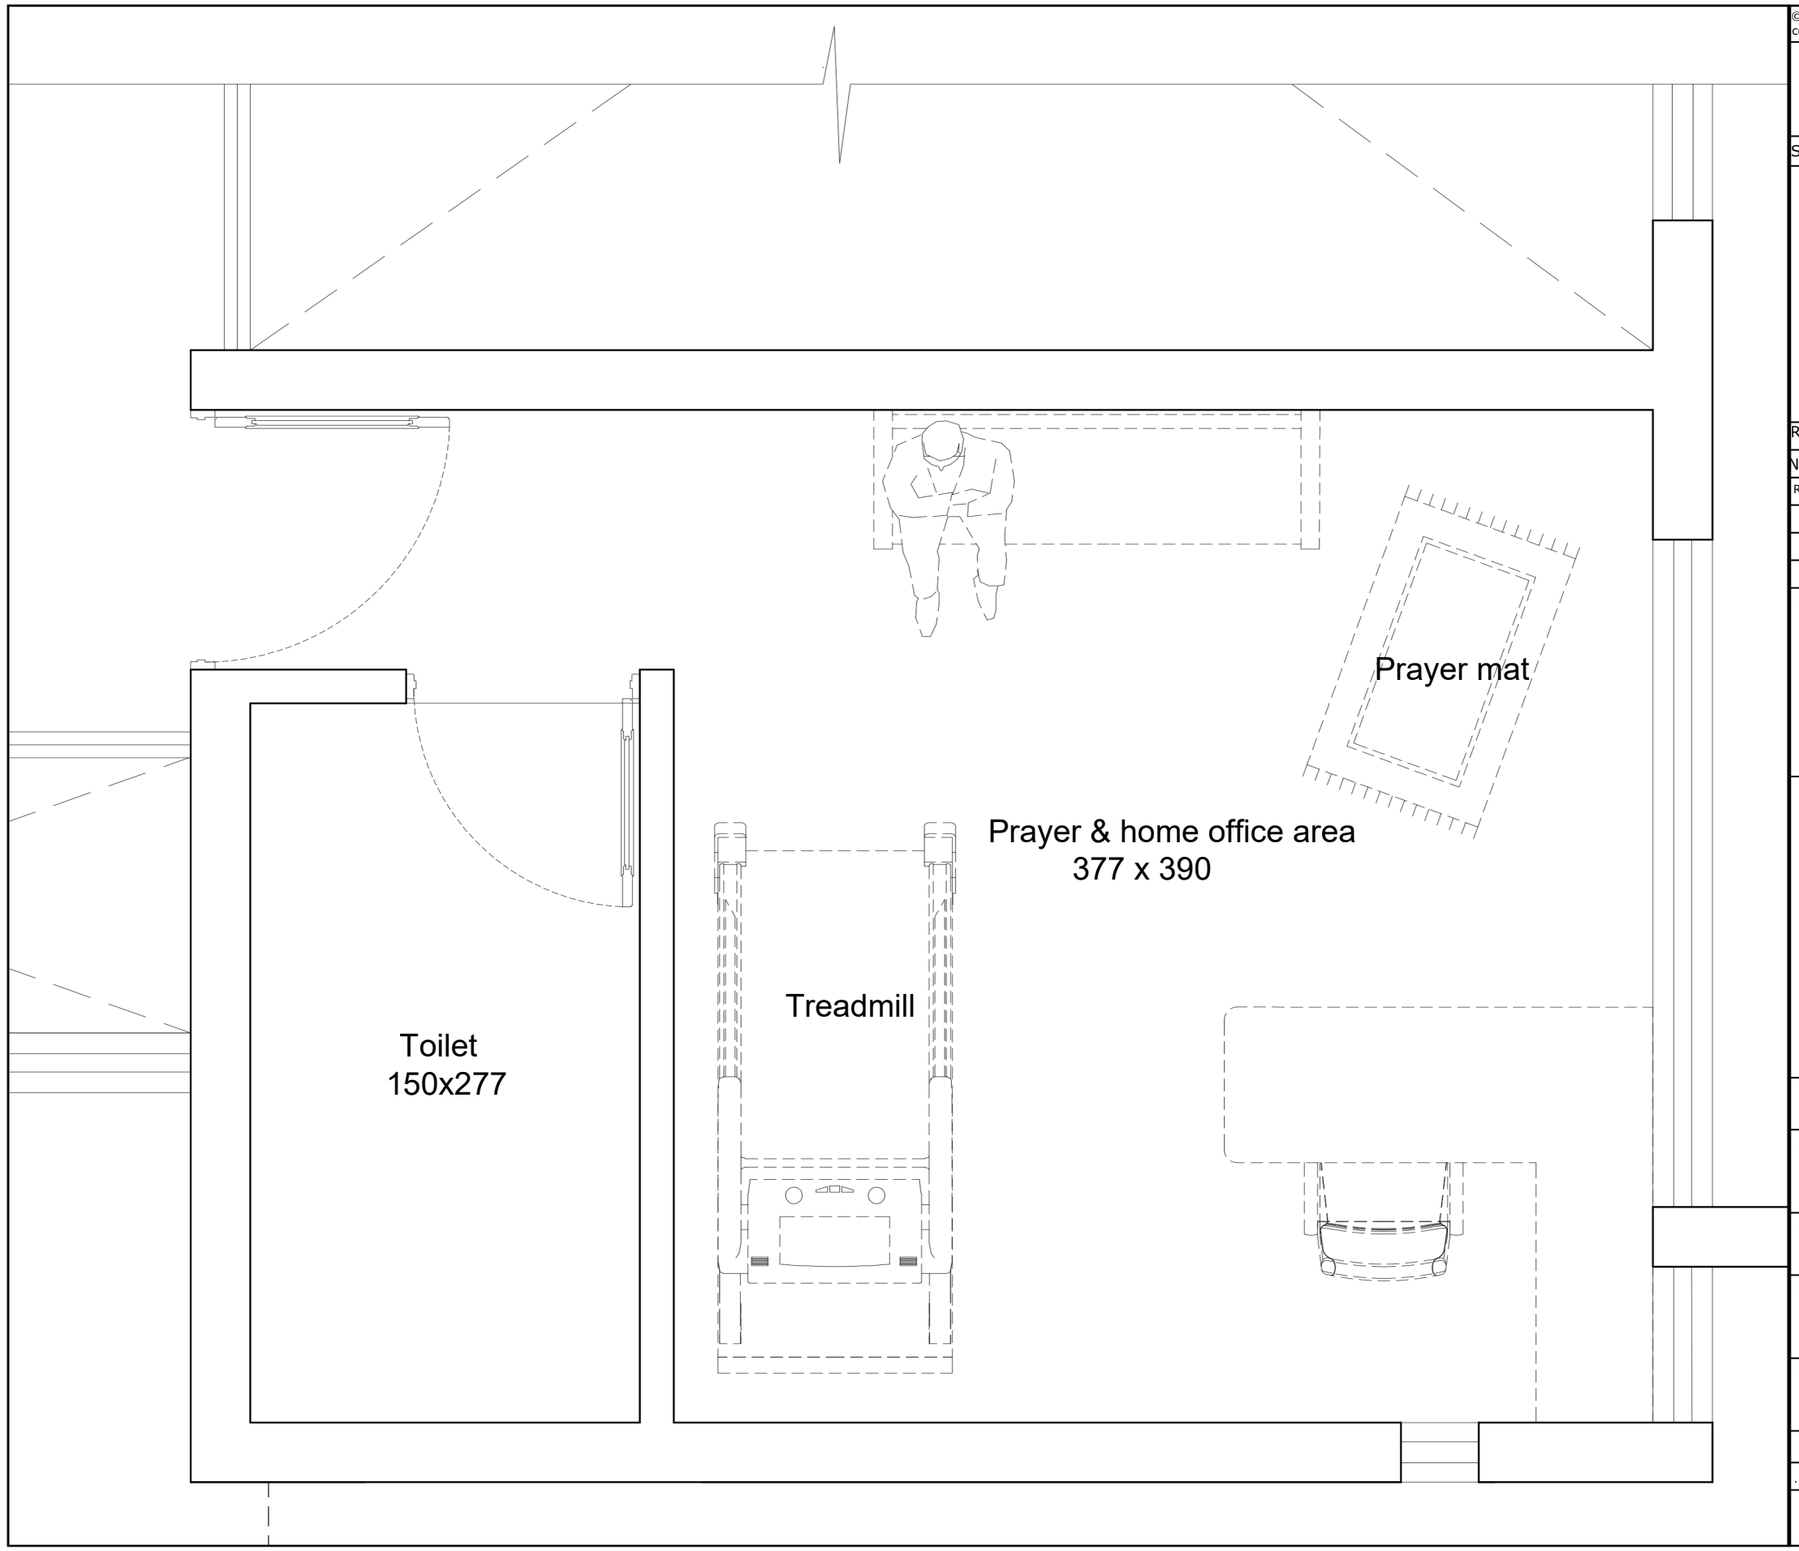

© This drawing is the property of space hedge and is not to be copied or used without their permission.

N

Notes.

All dimensions shall be checked and correlated with structural drawings and any ambiguity shall be reported immediately to the Architects before commencement of work.

Special Notes.

1. Allthe wall thickness are 23cm and 13 cm unless specified
2. Alldimensions and levels are in cms unless specified otherwise
3. Alldimensions and levels given in the drawing are finished dimensions and levels (including finishes)
4. Allheights are measured from finished floor level
5. Levels marked are with respect to finished ground level ± 0.00 corresponding to datum level-----
6. Drawing should not be scaled. Only written dimensions should be followed.
7. Follow architectural drawing for dimensions , levels and details
8. Latest revision of drawing should be followed. The drawing showing previous revision should be cancelled.
9. For structural, electrical, landscape etc refer respective consultant' drawings.
10. For all 13cm wall every 90cm height should have concrete belt.

Revisions.

No.	Date.	Revision details.
R1	.....	.....

Purpose.

SPACE HEDGE DESIGN STUDIO
ARCHITECTURE PLANNING INTERIOR PMC
1st Floor,Jaleel arcade
Mini bypass road,PO Thiruvannur
Mankavu,Kozhikode,Kerala-673029

Client. Mr. SAFWAN

Project Title. RESIDENCE AT PAYYLOI

Drawing Title. PRAYER & HOME OFFICE INTERIOR LAYOUT

Building Title. RESIDENCE

Project No.


Drawing No.


Revision Suffix. ....

Scale.	Date.	Drawn.	Checked.
1:20	14-09-26	NOORA	


RENDERS


SPACE HEDGE
DESIGN STUDIO
PROPOSED PRAYER ROOM FOR MR.SAFWAN @ PAYYOLI
ARCHITECTURE PLANNING
INTERIOR PMC

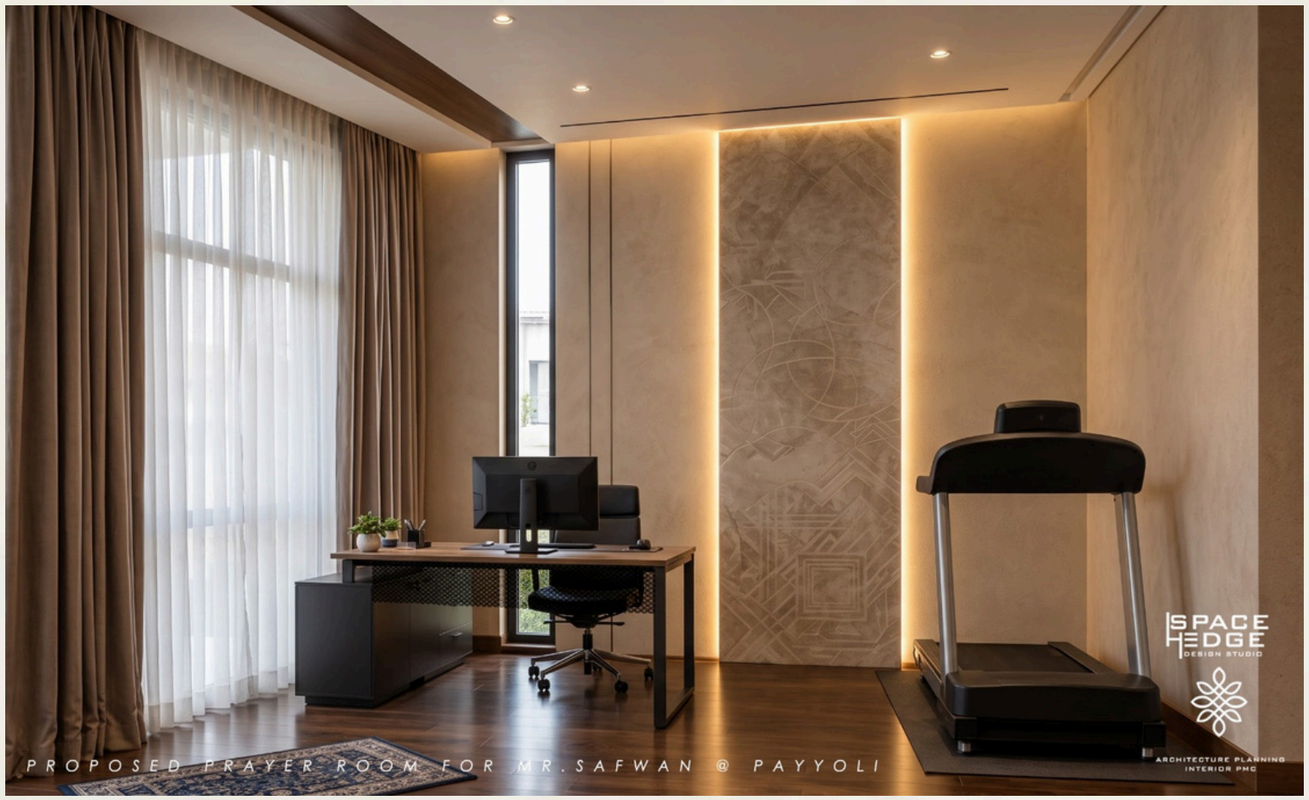

SPACE HEDGE
DESIGN STUDIO
PROPOSED PRAYER ROOM FOR MR.SAFWAN @ PAYYOLI
ARCHITECTURE PLANNING
INTERIOR PMC

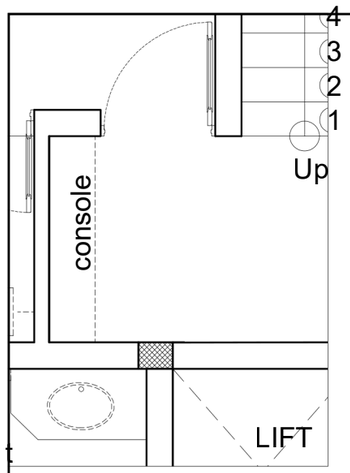


KEY PLAN

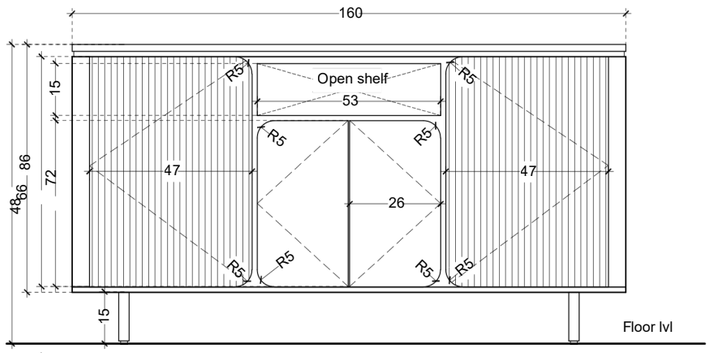


ELEVATION
Scale:-1:15

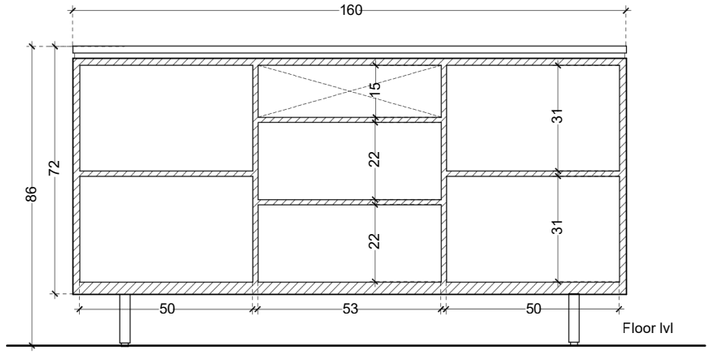

SECTIONAL AA'
Scale:-1:15

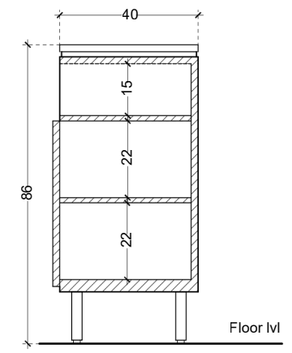

SECTION BB'
Scale:-1:15

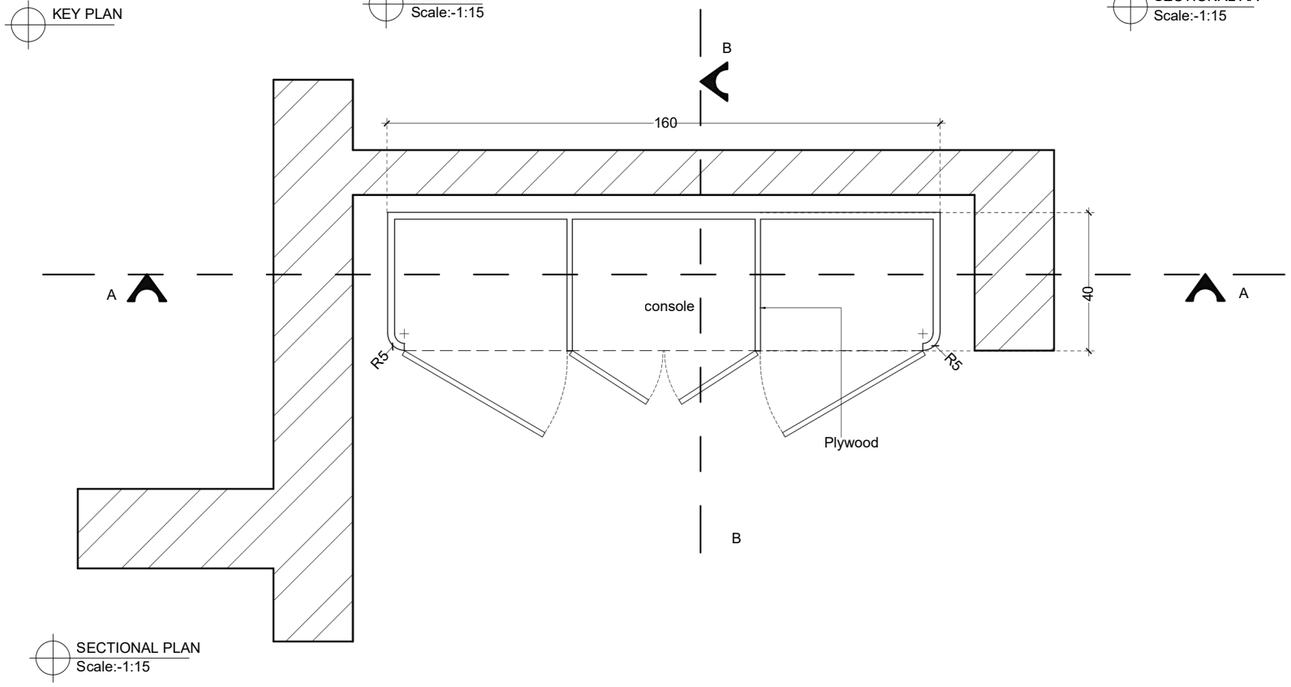

SECTIONAL PLAN
Scale:-1:15



© This drawing is the property of space edge and is not to be copied or used without their permission.

N

Notes.

All dimensions shall be checked and correlated with structural drawings and any ambiguity shall be reported immediately to the Architects before commencement of work.

Special Notes.

1.All the wall thickness are 23cm and 13 cm unless specified
2.All dimensions and levels are in cms unless specified otherwise
3.All dimensions and levels given in the drawing are finished dimensions and levels (including finishes)
4.All heights are measured from finished floor level
5.Levels marked are with respect to finished ground level ± 0.00 corresponding to datum level-----
6.Drawing should not be scaled. Only written dimensions should be followed.
7.Follow architectural drawing for dimensions , levels and details
8.Latest revision of drawing should be followed. The drawing showing previous revision should be cancelled.
9.For structural, electrical, landscape etc refer respective consultant' drawings.
10.For all 13cm wall every 90cm height should have concrete belt.

Revisions.

No.	Date.	Revision details.
R1	.....	.....

Key Plan.

Client. Mr. SAFWAN

ProjectTitle. RESIDENCE AT PAYYOLI

Purpose.

Building Title. RESIDENCE

Drawing Title. CONSOLE DETAIL WORKING DRAWING

Project No.

Drawing No.


Revision Suffix. ....

Scale.	Date.	Drawn.	Checked.
1:15	24-10-26	NOORA	

SPACE HEDGE DESIGN STUDIO
ARCHITECTURE PLANNING INTERIOR PMC
1st Floor,Jaleel arcade
Mini bypass road,PO Thiruvannur
Mankavu,Kozhikode,Kerala-673029

RENDERS


SPACE
HEDGE
DESIGN STUDIO
ARCHITECTURE PLANNING
INTERIOR PMC

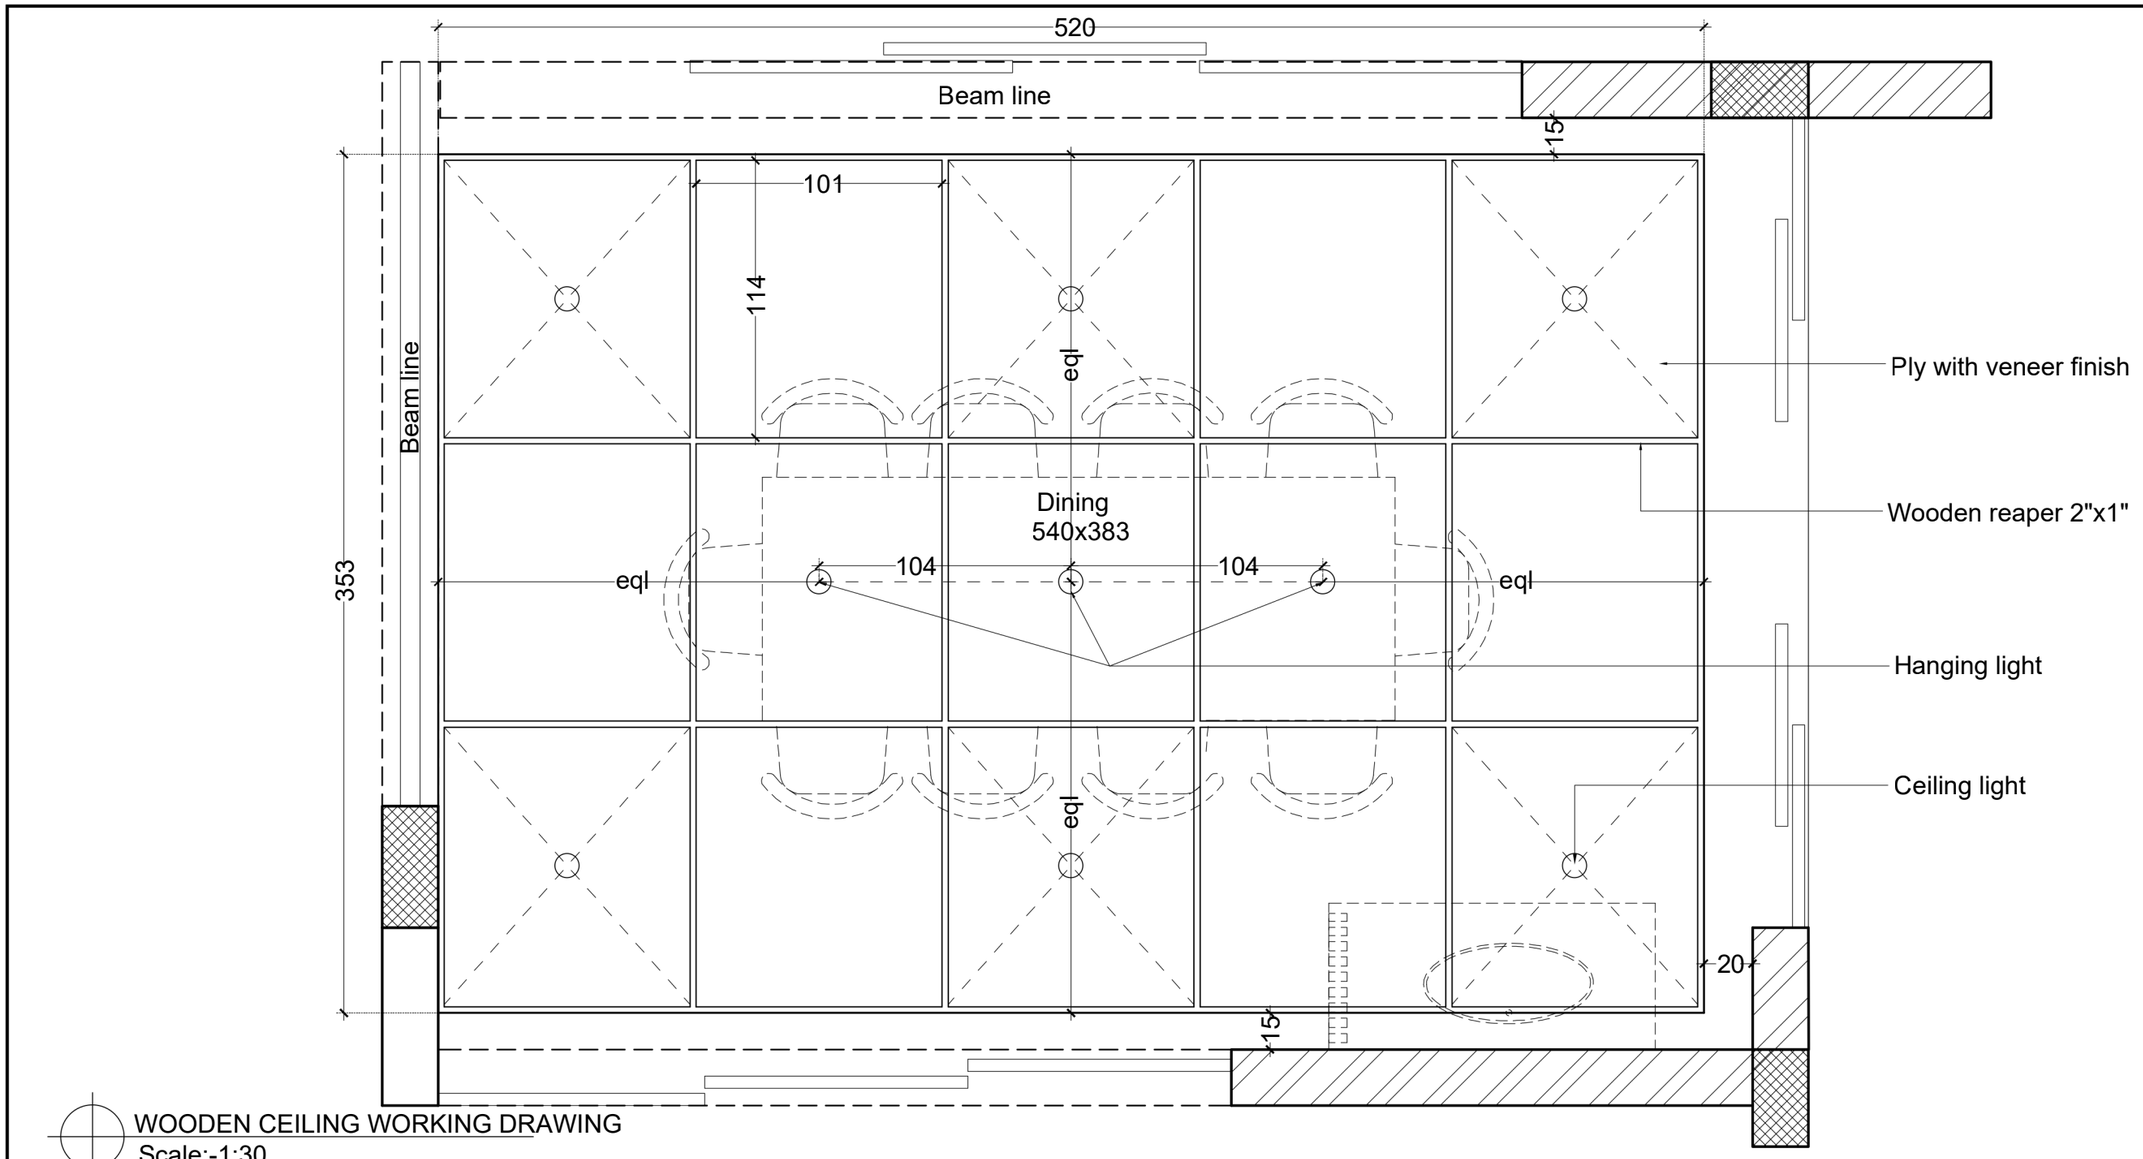

Key Plan.

Client. Mr. SAFWAN		Building Title. RESIDENCE	
Project Title. RESIDENCE AT PAYYOLI		Drawing Title. WOODEN CEILING WORKING DRAWING	
Purpose.		Project No.	Drawing No. AR-WD:-14
		···· Revision Suffix.	
		Scale. 1:30 / Date. 22-09-26	Drawn. NOORA / Checked.


SPACE HEDGE DESIGN STUDIO
ARCHITECTURE PLANNING INTERIOR PMC
1st Floor,Jaleel arcade
Mini bypass road,PO Thiruvannur
Mankavu,Kozhikode,Kerala-673029

RENDERS


SPACE HEDGE
DESIGN STUDIO
PROPOSED WASH BASIN AREA FOR MR. SAFWAN @ PAYYOLI


SPACE HEDGE
DESIGN STUDIO
PROPOSED WASH BASIN AREA FOR MR. SAFWAN @ PAYYOLI

MR. JAYADEEP - POTTAMMAL | RESIDENCE

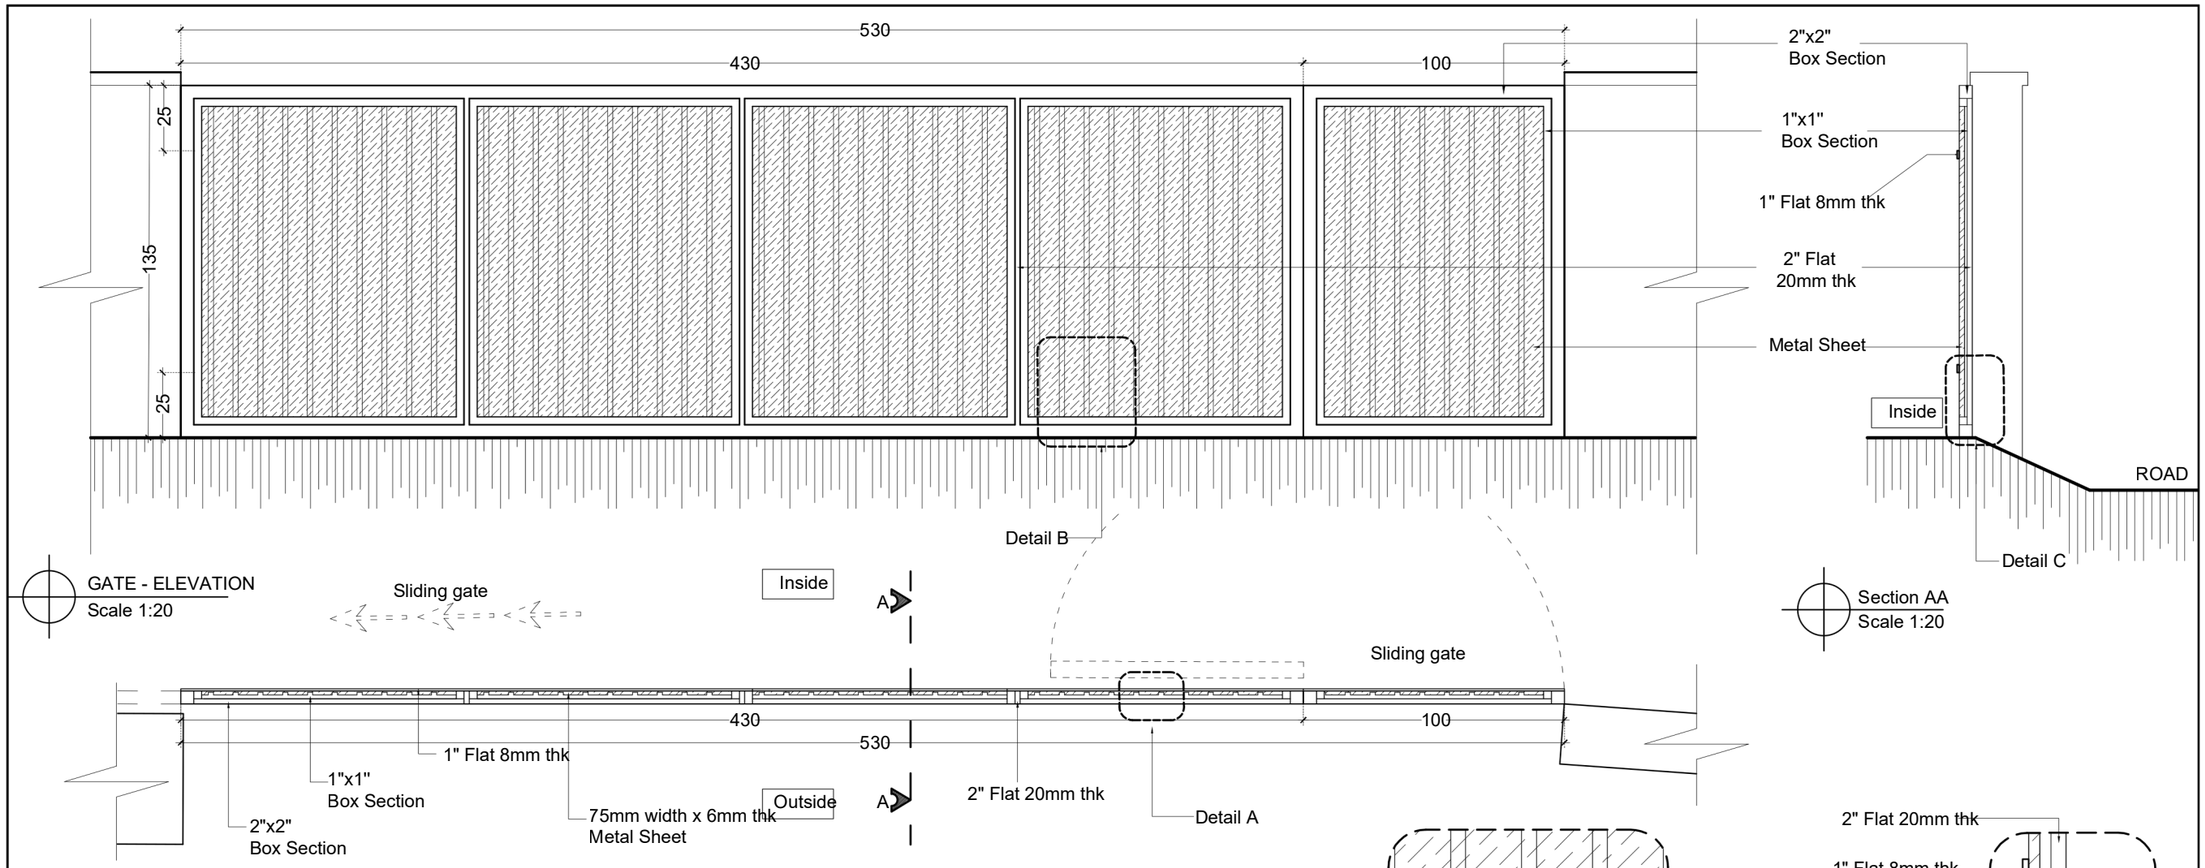

© This drawing is the property of space edge and is not to be copied or used without their permission.

N

Notes.

All dimensions shall be checked and correlated with structural drawings and any ambiguity shall be reported immediately to the Architects before commencement of work.

Special Notes.

1.All the wall thickness are 23cm and 13 cm unless specified
2.All dimensions and levels are in cms unless specified otherwise
3.All dimensions and levels given in the drawing are finished dimensions and levels (including finishes)
4.All heights are measured from finished floor level
5.Levels marked are with respect to finished ground level + 0.00 corresponding to datum level-----
6.Drawing should not be scaled. Only written dimensions should be followed.
7.Follow architectural drawing for dimensions , levels and details
8.Latest revision of drawing should be followed. The drawing showing previous revision should be cancelled.
9.For structural, electrical, landscape etc refer respective consultant' drawings.
10.For all 13cm wall every 90cm height should have concrete belt.

Revisions.

No.	Date.	Revision details.
R1	.....	.....

Key Plan.

Client. Mr. JAYADEEP

Project Title. RESIDENCE AT POTTAMMAL

Purpose.

Building Title. RESIDENCE

Drawing Title. GATE WORKING DRAWING

Project No.

Drawing No.


Revision Suffix. ....

Scale.	Date.	Drawn.	Checked.
1:20	19-10-26	NOORA	


SPACE HEDGE DESIGN STUDIO
ARCHITECTURE PLANNING INTERIOR PMC
1st Floor,Jaleel arcade
Mini bypass road,PO Thiruvannur
Mankavu,Kozhikode,Kerala-673029


RENDERS


SPACE
HEDGE
DESIGN STUDIO
ARCHITECTURE PLANNING
INTERIOR PRO

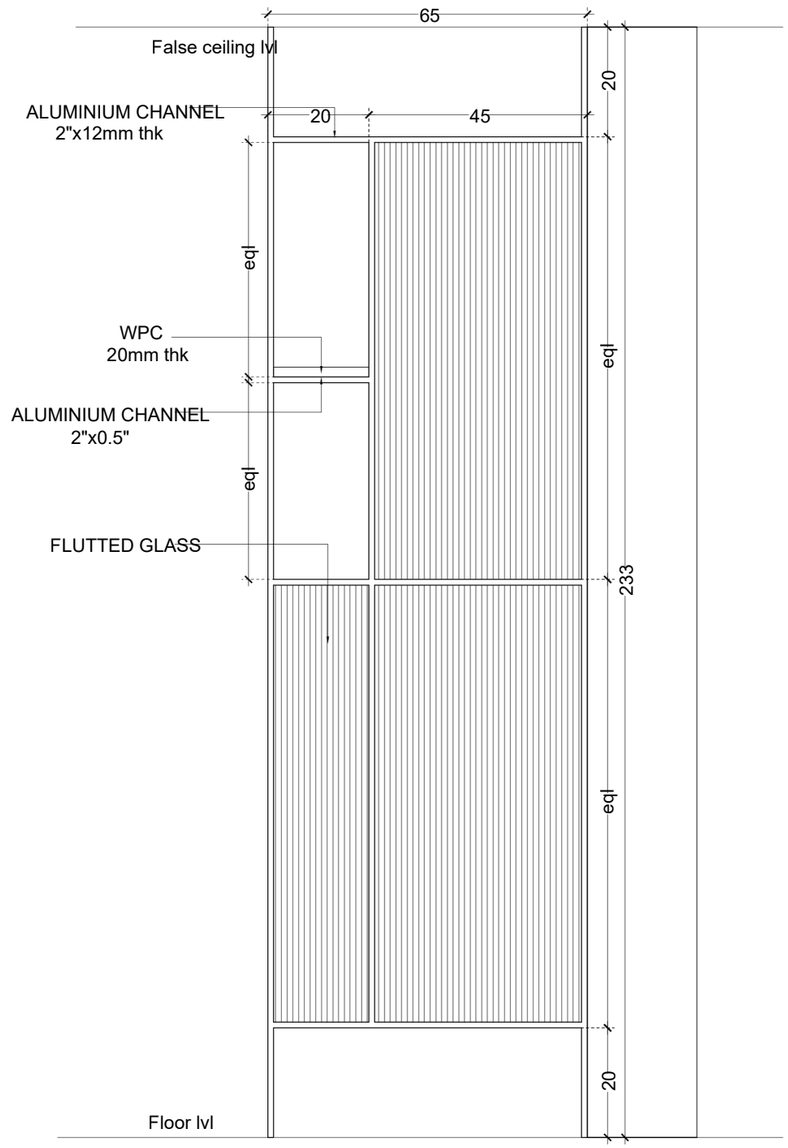

ELEVATION - PARTITION WALL
Scale 1:11

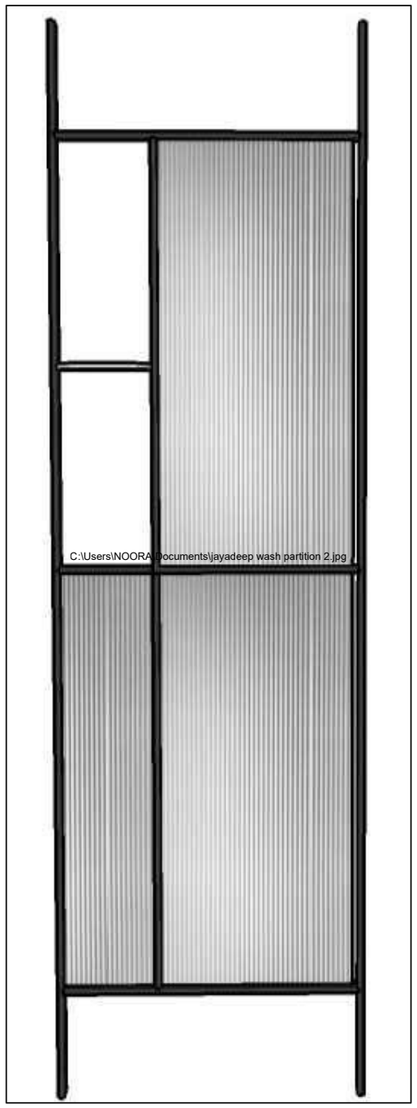

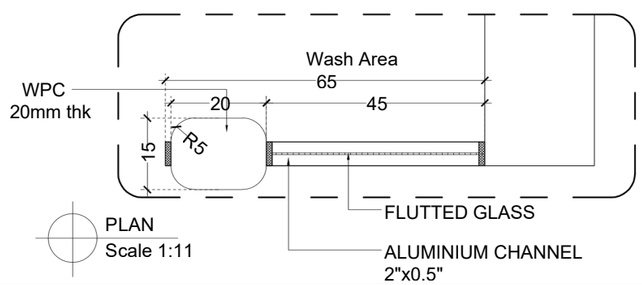

PLAN
Scale 1:11

© This drawing is the property of space hedge and is not to be copied or used without their permission.

N

Notes.

All dimensions shall be checked and correlated with structural drawings and any ambiguity shall be reported immediately to the Architects before commencement of work.

Special Notes.

1. Allthe wall thickness are 23cm and 13 cm unless specified
2. Alldimensions and levels are in cms unless specified otherwise
3. Alldimensions and levels given in the drawing are finished dimensions and levels (including finishes)
4. Allheights are measured from finished floor level
5. Levels marked are with respect to finished ground level ± 0.00 corresponding to datum level-----
6. Drawing should not be scaled. Only written dimensions should be followed.
7. Follow architectural drawing for dimensions , levels and details
8. Latest revision of drawing should be followed. The drawing showing previous revision should be cancelled.
9. For structural, electrical, landscape etc refer respective consultant' drawings.
10. For all 13cm wall every 90cm height should have concrete belt.

Revisions.

No.	Date.	Revision details.
R1	.....	.....

Purpose.

SPACE HEDGE DESIGN STUDIO
ARCHITECTURE PLANNING INTERIOR PMC
1st Floor,Jaleel arcade
Mini bypass road,PO Thiruvannur
Mankavu,Kozhikode,Kerala-673029

Client.	Mr. JAYADEEP
Project Title.	RESIDENCE AT POTTAMMAL
Drawing Title.	PARTITION WALL WORKING DRAWING
Building Title.	RESIDENCE

Project No.	Drawing No.


Revision Suffix. ....

Scale.	Date.	Drawn.	Checked.
1:11	12-08-26	NOORA	

RENDERS



WASH AREA PARTITION FOR Mr.JAYADEEP@POTTAMMAL

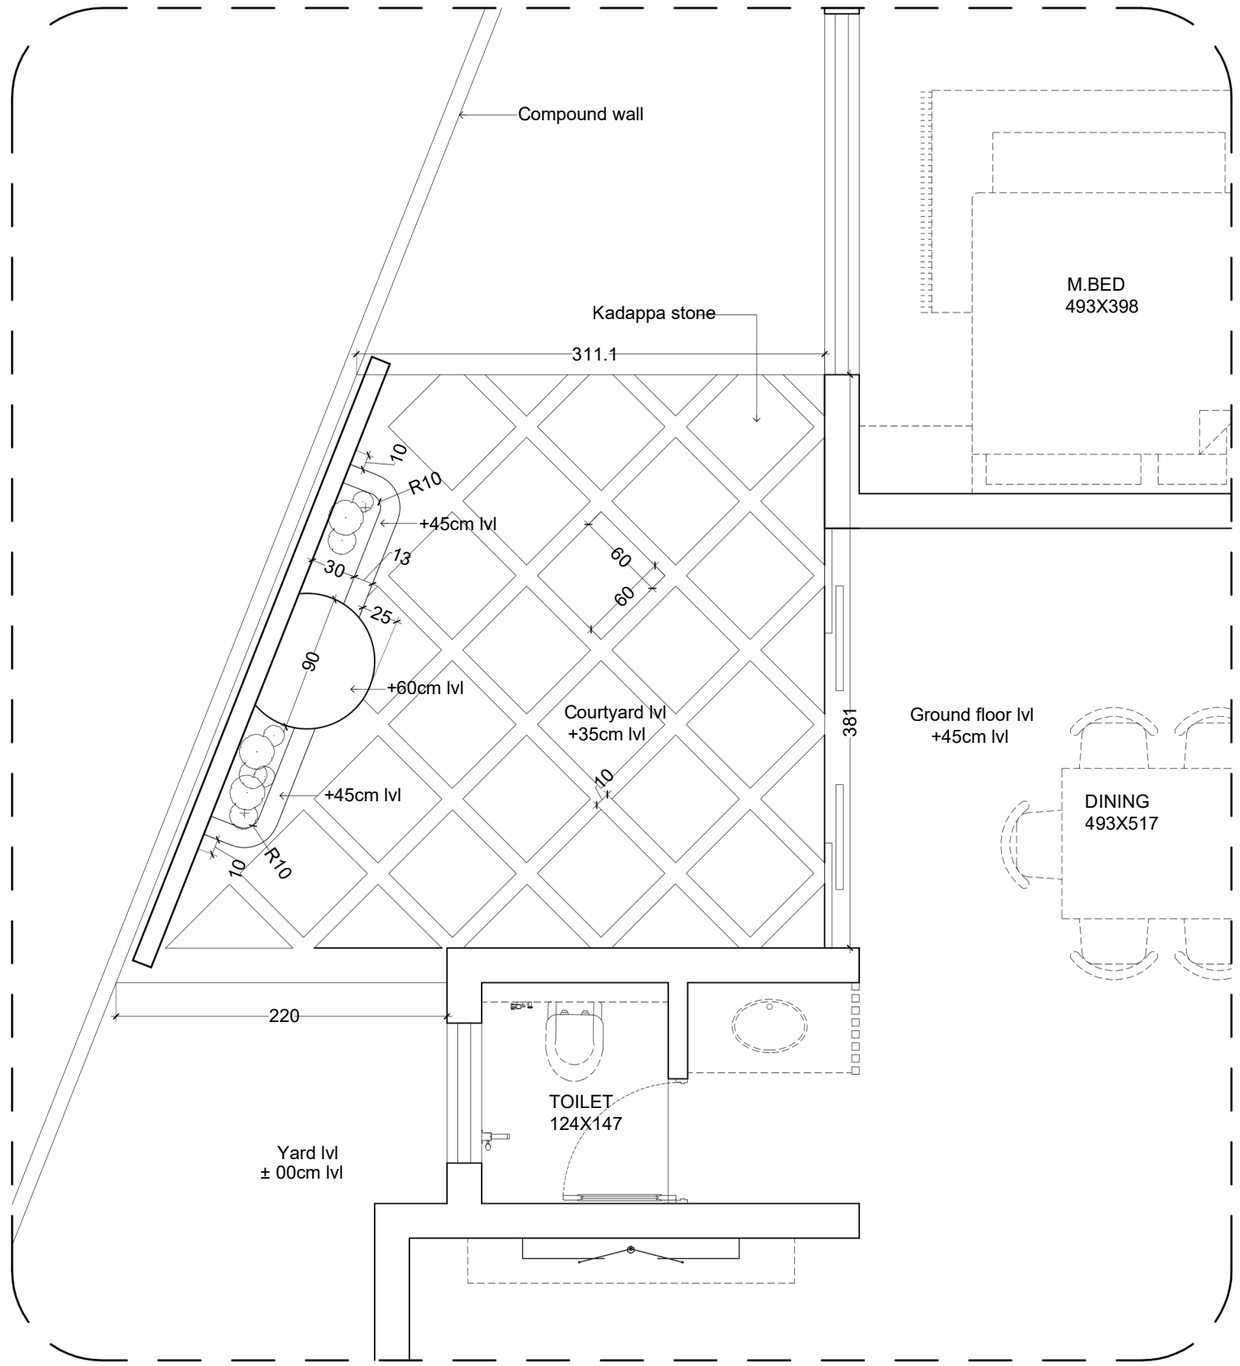

COURTYARD DETAIL WORKING DRAWING
Scale 1:35

© This drawing is the property of space hedge and is not to be copied or used without their permission.

N

Notes.

All dimensions shall be checked and correlated with structural drawings and any ambiguity shall be reported immediately to the Architects before commencement of work.

Special Notes.

1.Allthe wall thickness are 23cm and 13 cm unless specified
2.Alldimensions and levels are in cms unless specified otherwise
3.Alldimensions and levels given in the drawing are finished dimensions and levels (including finishes)
4.Allheights are measured from finished floor level
5.Levels marked are with respect to finished ground level ± 0.00 corresponding to datum level-----
6.Drawing should not be scaled. Only written dimensions should be followed.
7.Follow architectural drawing for dimensions , levels and details
8.Latest revision of drawing should be followed. The drawing showing previous revision should be cancelled.
9.For structural, electrical, landscape etc refer respective consultant' drawings.
10.For all 13cm wall every 90cm height should have concrete belt.

Revisions.

No.	Date.	Revision details.
R1	.....	.....

Purpose.

SPACE HEDGE DESIGN STUDIO
ARCHITECTURE PLANNING INTERIOR PMC
1st Floor,Jaleel arcade
Mini bypass road,PO Thiruvannur
Mankavu,Kozhikode,Kerala-673029

Client. Mr.JAYADEEP

Project Title. RESIDENCE AT POTTAMMAL

Drawing Title. COURTYARD DETAIL WORKING DRAWING


Building Title. RESIDENCE

Project No.	Drawing No.

Revision Suffix. ....


Scale.	Date.	Drawn.	Checked.
1:35	16-06-26	NOORA	

RENDERS

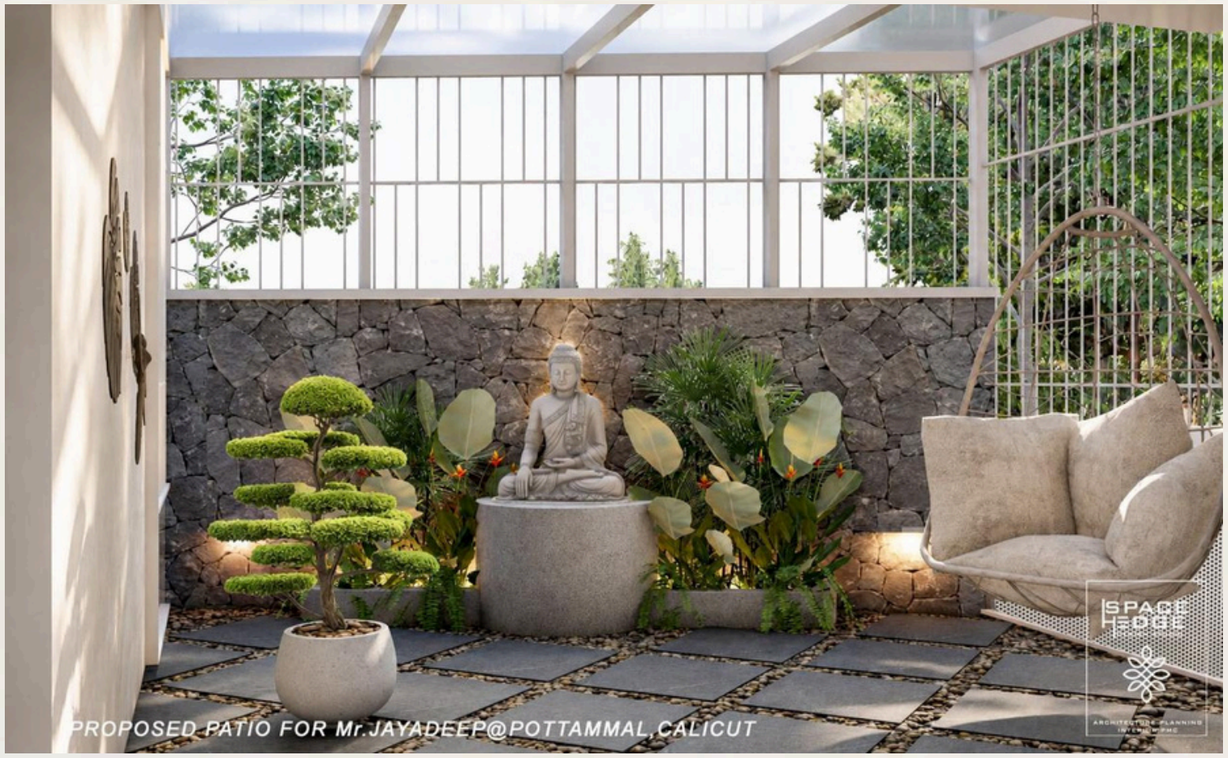
PROPOSED PATIO FOR Mr.JAYADEEP@POTTAMMAL,CALICUT


PROPOSED PATIO FOR Mr.JAYADEEP@POTTAMMAL,CALICUT

TABA CAFE - CALICUT BEACH | COMMERCIAL

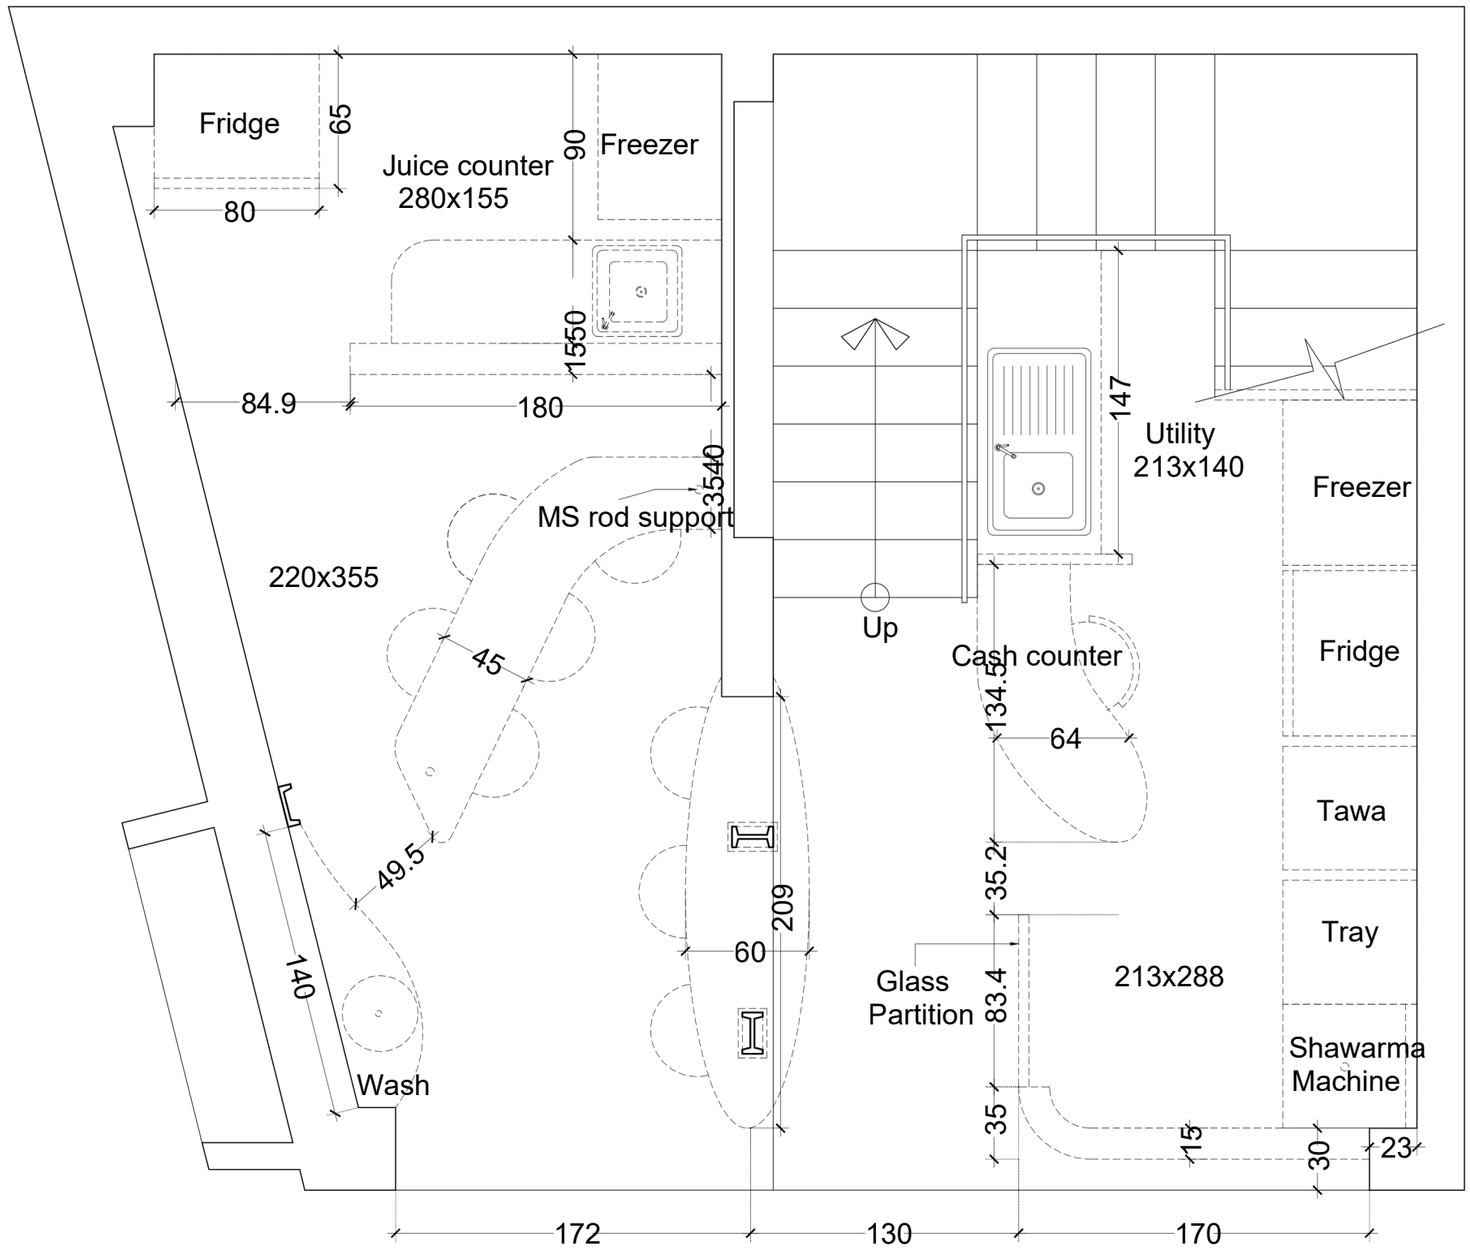

GROUND FLOOR WORKING DRAWING
Scale:-1:25

© This drawing is the property of space hedge and is not to be copied or used without their permission.

N

Notes.

All dimensions shall be checked and correlated with structural drawings and any ambiguity shall be reported immediately to the Architects before commencement of work.

Special Notes.

1. Allthe wall thickness are 23cm and 13 cm unless specified
2. Alldimensions and levels are in cms unless specified otherwise
3. Alldimensions and levels given in the drawing are finished dimensions and levels (including finishes)
4. Allheights are measured from finished floor level
5. Levels marked are with respect to finished ground level ± 0.00 corresponding to datum level-----
6. Drawing should not be scaled. Only written dimensions should be followed.
7. Follow architectural drawing for dimensions , levels and details
8. Latest revision of drawing should be followed. The drawing showing previous revision should be cancelled.
9. For structural, electrical, landscape etc refer respective consultant' drawings.
10. For all 13cm wall every 90cm height should have concrete belt.

Revisions.

No.	Date.	Revision details.
R1	.....	.....

Purpose.

SPACE HEDGE DESIGN STUDIO
ARCHITECTURE PLANNING INTERIOR PMC
1st Floor,Jaleel arcade
Mini bypass road,PO Thiruvannur
Mankavu,Kozhikode,Kerala-673029

Client. Mr.FAIZAL

Project Title. COMMERCIAL AT CALICUT BEACH


Drawing Title. GROUND FLOOR WORKING DRAWING


Building Title. COMMERCIAL


Project No. | Drawing No.

Revision Suffix. ....

Scale.	Date.	Drawn.	Checked.
1:25	24-09-26	NOORA	

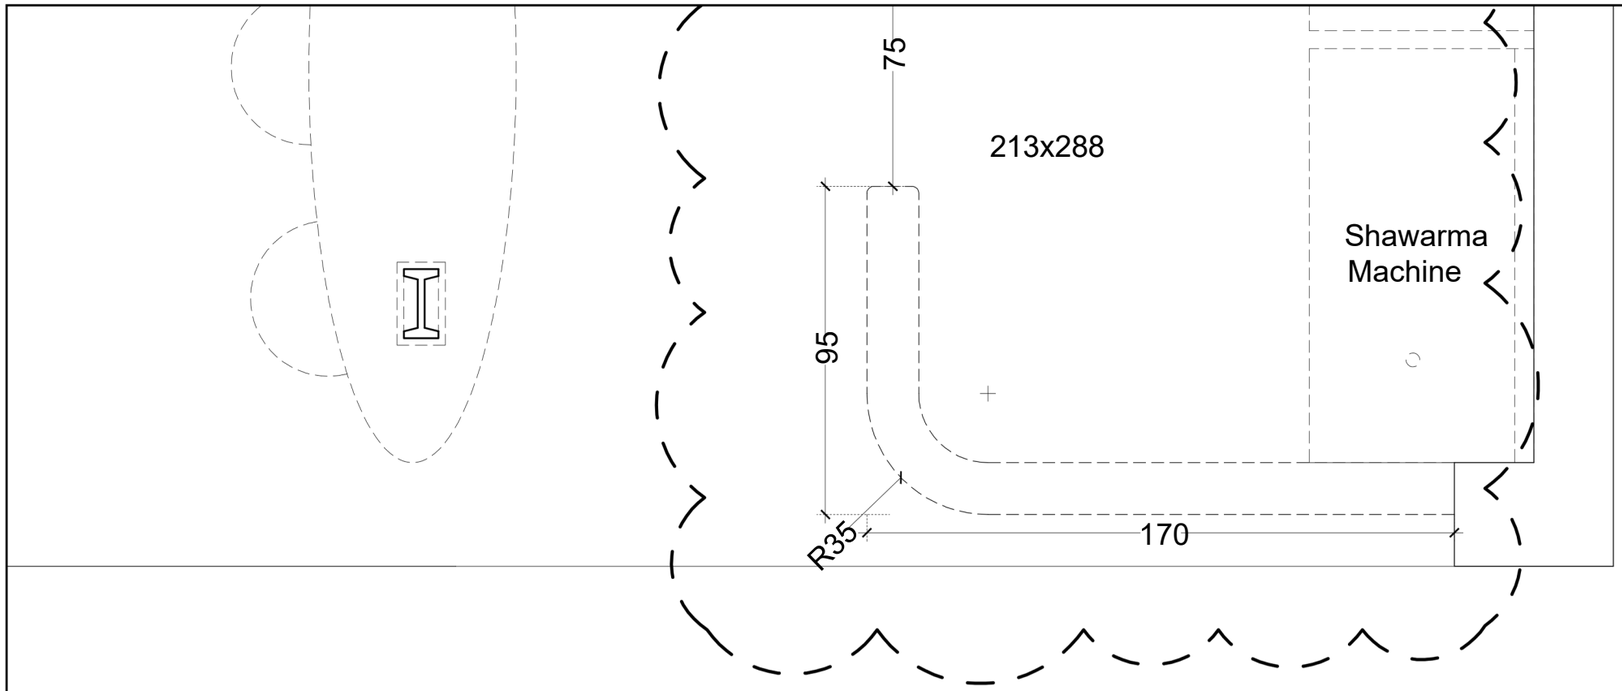

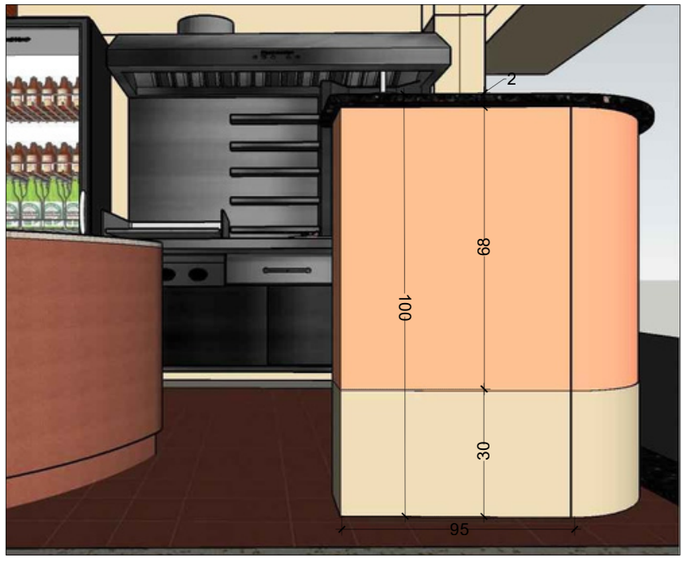

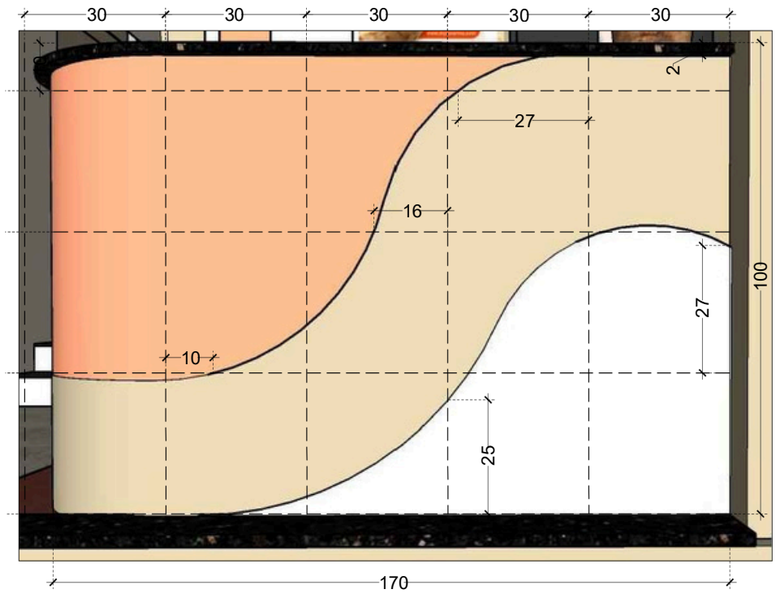

SHAWARMA COUNTER TABLE WORKING DRAWING
Scale 1:15

© This drawing is the property of space hedge and is not to be copied or used without their permission.

N

Notes.

All dimensions shall be checked and correlated with structural drawings and any ambiguity shall be reported immediately to the Architects before commencement of work.

Special Notes.

1. Allthe wall thickness are 23cm and 13 cm unless specified
2. Alldimensions and levels are in cms unless specified otherwise
3. Alldimensions and levels given in the drawing are finished dimensions and levels (including finishes)
4. Allheights are measured from finished floor level
5. Levels marked are with respect to finished ground level ± 0.00 corresponding to datum level-----
6. Drawing should not be scaled. Only written dimensions should be followed.
7. Follow architectural drawing for dimensions , levels and details
8. Latest revision of drawing should be followed. The drawing showing previous revision should be cancelled.
9. For structural, electrical, landscape etc refer respective consultant' drawings.
10. For all 13cm wall every 90cm height should have concrete belt.

Revisions.

No.	Date.	Revision details.
R1	.....	.....

Purpose.

SPACE HEDGE DESIGN STUDIO
ARCHITECTURE PLANNING INTERIOR PMC
1st Floor,Jaleel arcade
Mini bypass road,PO Thiruvannur
Mankavu,Kozhikode,Kerala-673029

Client. Mr. FAISAL

Project Title. COMMERCIAL AT CALICUT BEACH

Drawing Title. SHAWARMA COUNTER TABLE WORKING DRAWING

Building Title. COMMERCIAL

Project No. | Drawing No.

Revision Suffix. ....

Scale.	Date.	Drawn.	Checked.
1:15	25-09-26	NOORA	

RENDERS



CHICKEN
SHAWARMA
ORDER NOW!
VISIT NOW
Fresh and Flavorful
INGREDIENTS

RENDERS


COLD
COFFEE
ORANGE
ORANGE
ICED MILK
TABA


CHICKEN
SHAWARMA


COLD
COFFEE
ORANGE
ORANGE
ICED MILK
ICED MILK
TABA

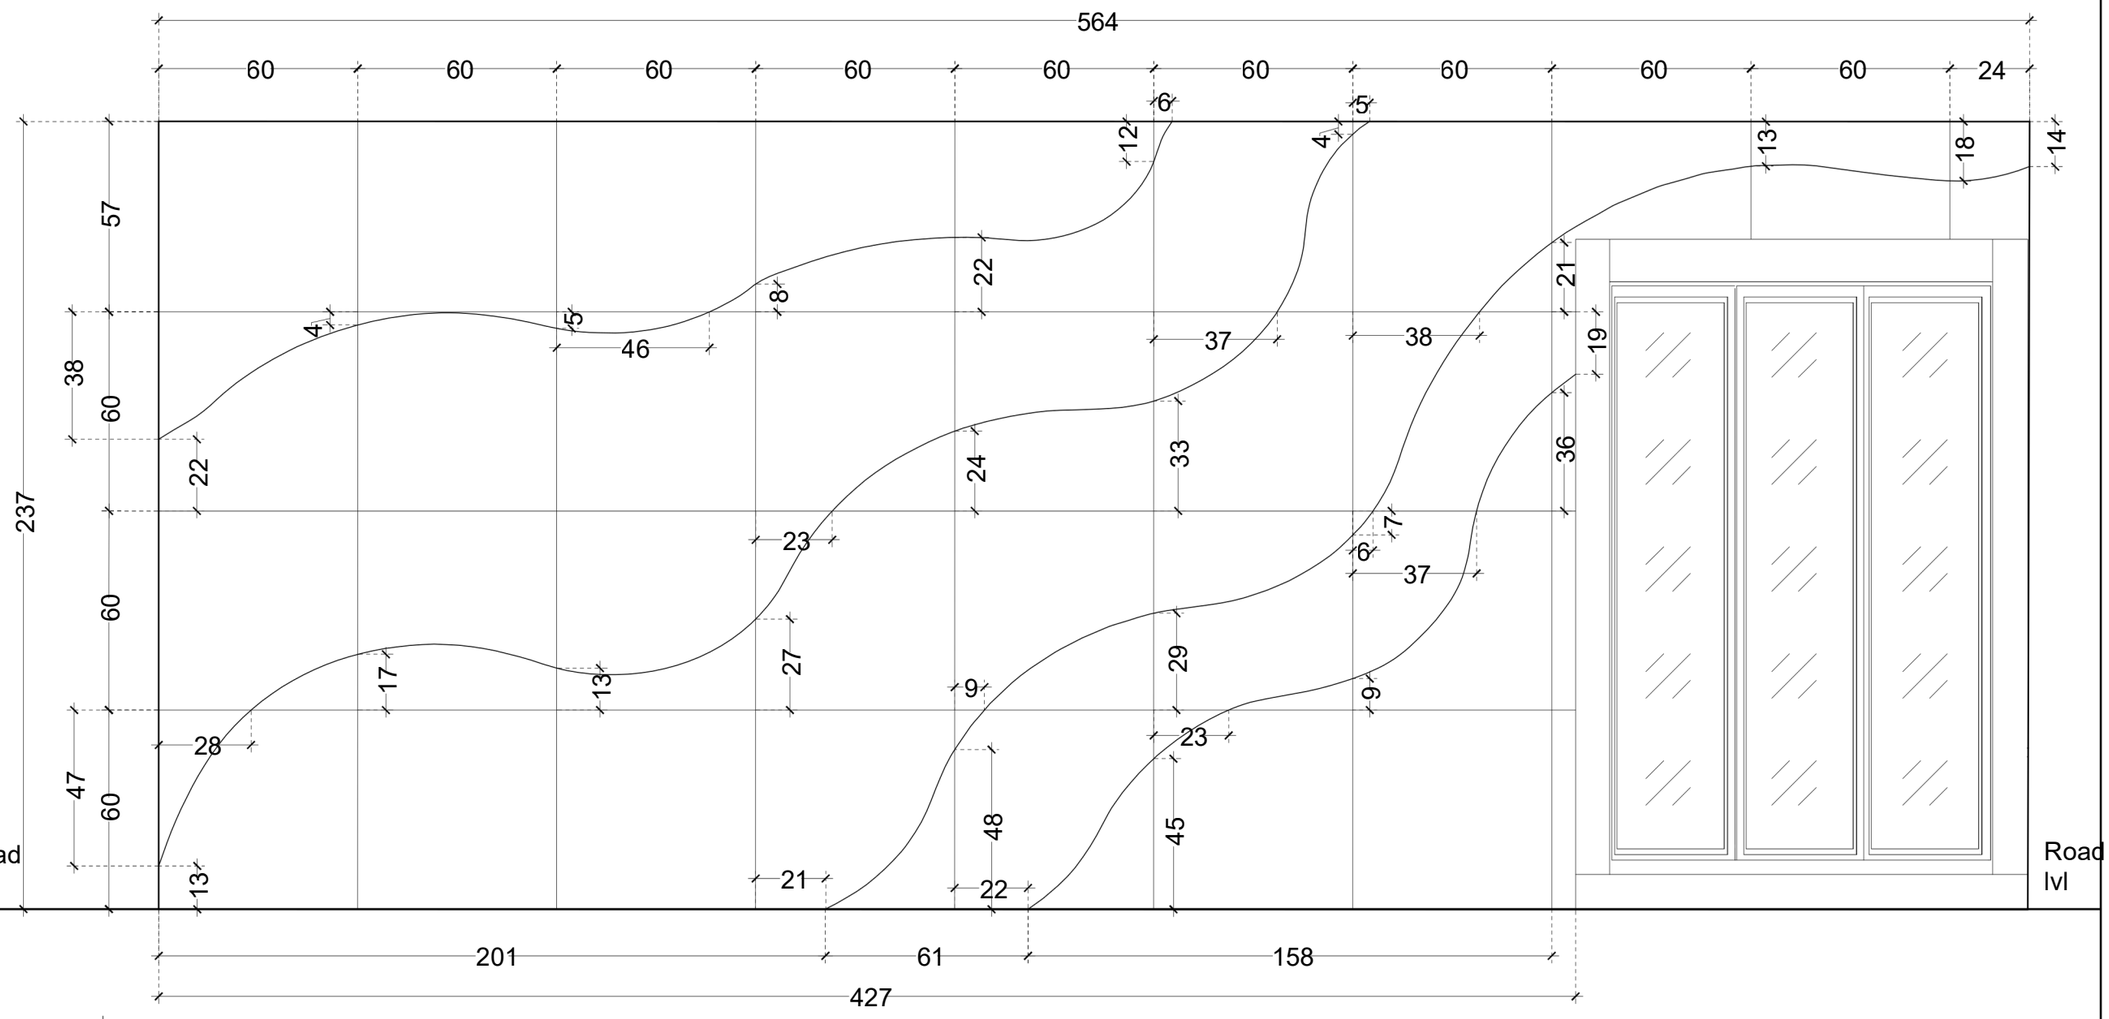

EXTERIOR WALL DETAIL WORKING DRAWING
Scale:-1:22

Key Plan.	**Client.** Mr. FAISAL	Building Title. COMMERCIAL	SPACE HEDGE DESIGN STUDIO ARCHITECTURE PLANNING INTERIOR PMC 1st Floor,Jaleel arcade Mini bypass road,PO Thiruvannur Mankavu,Kozhikode,Kerala-673029
	Project Title. COMMERCIAL AT CALICUT BEACH	Drawing Title. EXTERIOR WALL DETAIL WORKING DRAWING	
	Purpose.	Project No. / Drawing No. AR-WD:-00	
		···· Revision Suffix.	
		Scale. 1:22 / Date. 19-09-26 / Drawn. NOORA / Checked.	

RENDERS


TABA
Shawarma & Juices
Zaho
METER BOARD
NAS TOWER
FOOTLOOSE
SPACE
EDGE
ARCHITECTURE. INTERIOR.
CONSTRUCTION.
PROPOSED CAFE FOR Mr.FAIZAL @BEACH,CALICUT

THANK YOU