
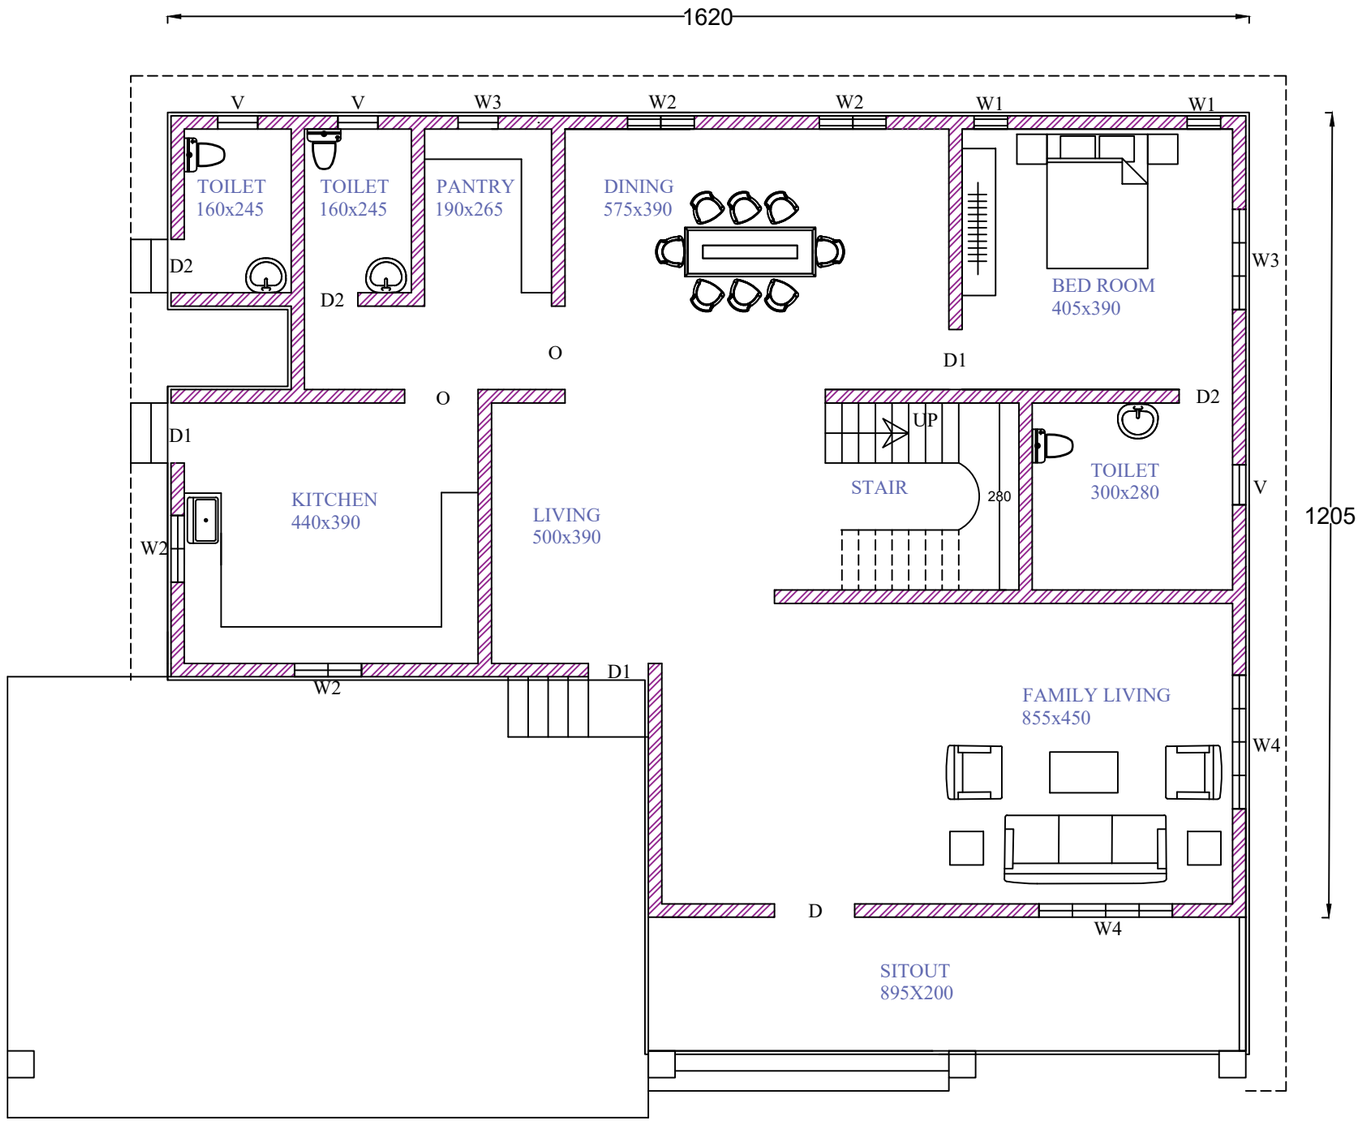


GROUND FLOOR PLAN

NAME: MUHAMMED YUNUS BATCH : DIPLOMA IN INTERIOR DESIGN SUBJECT: AUTO CAD	SHEET NO:2 GROUND FLOOR PLAN DATE:19/09/2026	D LINE SCHOOL OF DESIGN CALICUT

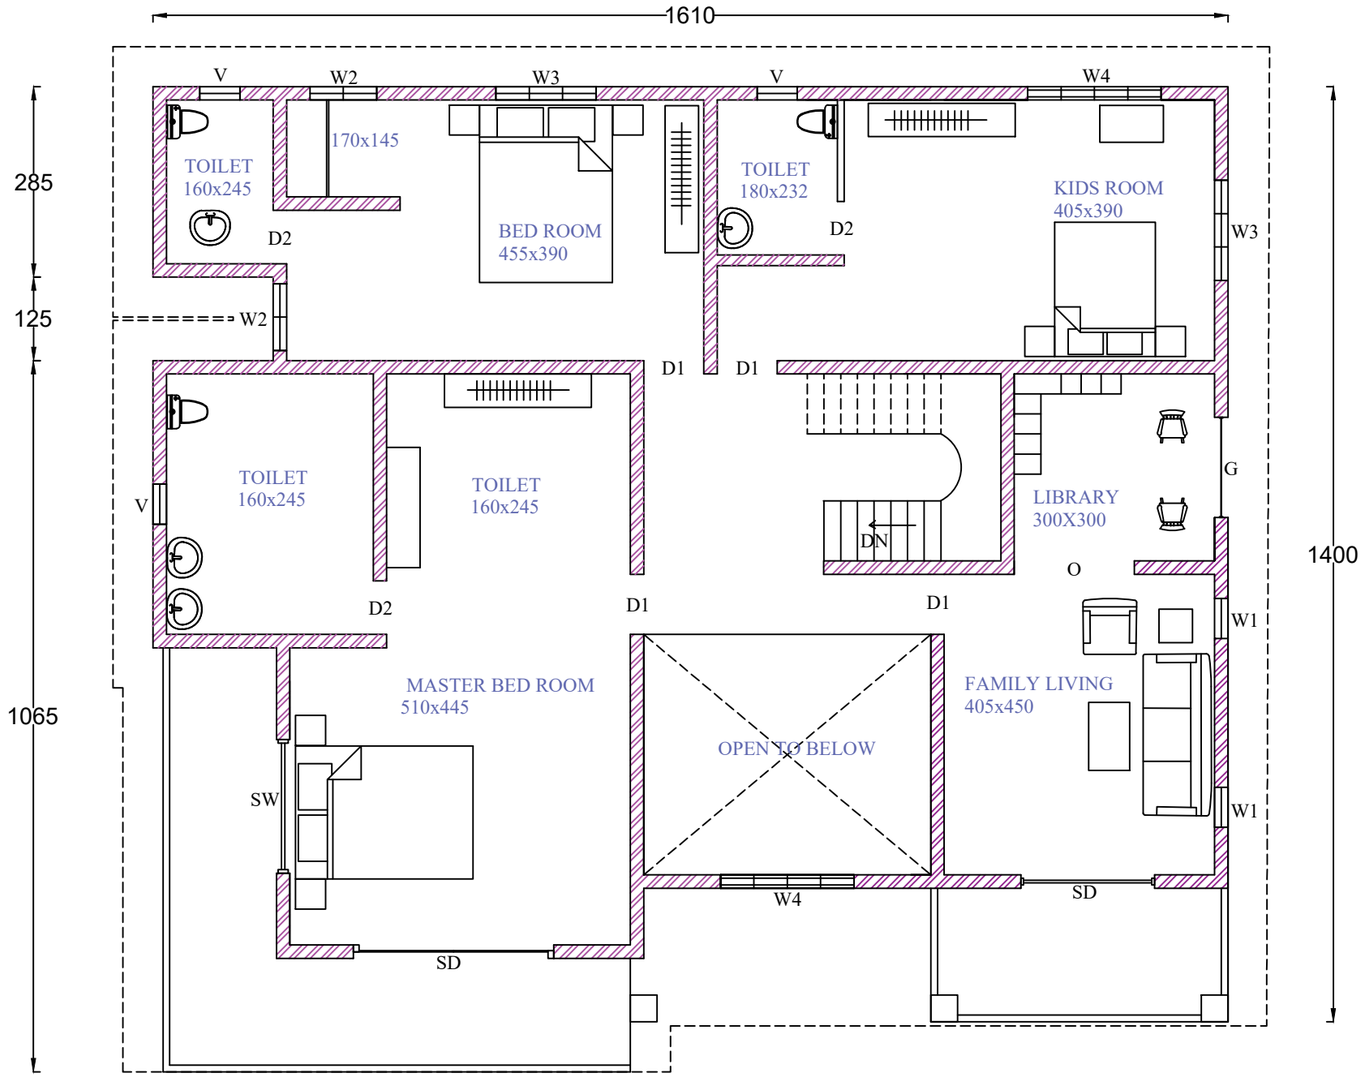


FIRST FLOOR PLAN

NAME: MUHAMMED YUNUS	SHEET NO:3	
BATCH : DIPLOMA IN INTERIOR DESIGN	FIRST FLOOR PLAN	D LINE SCHOOL OF DESIGN CALICUT
SUBJECT: AUTO CAD	DATE:19/09/2026	



ELEVATION

NAME: MUHAMMED YUNUS	SHEET NO: 4	
BATCH : DIPLOMA IN INTERIOR DESIGN	ELEVATION	D LINE SCHOOL OF DESIGN CALICUT
SUBJECT: AUTO CAD	DATE:19/09/2026	

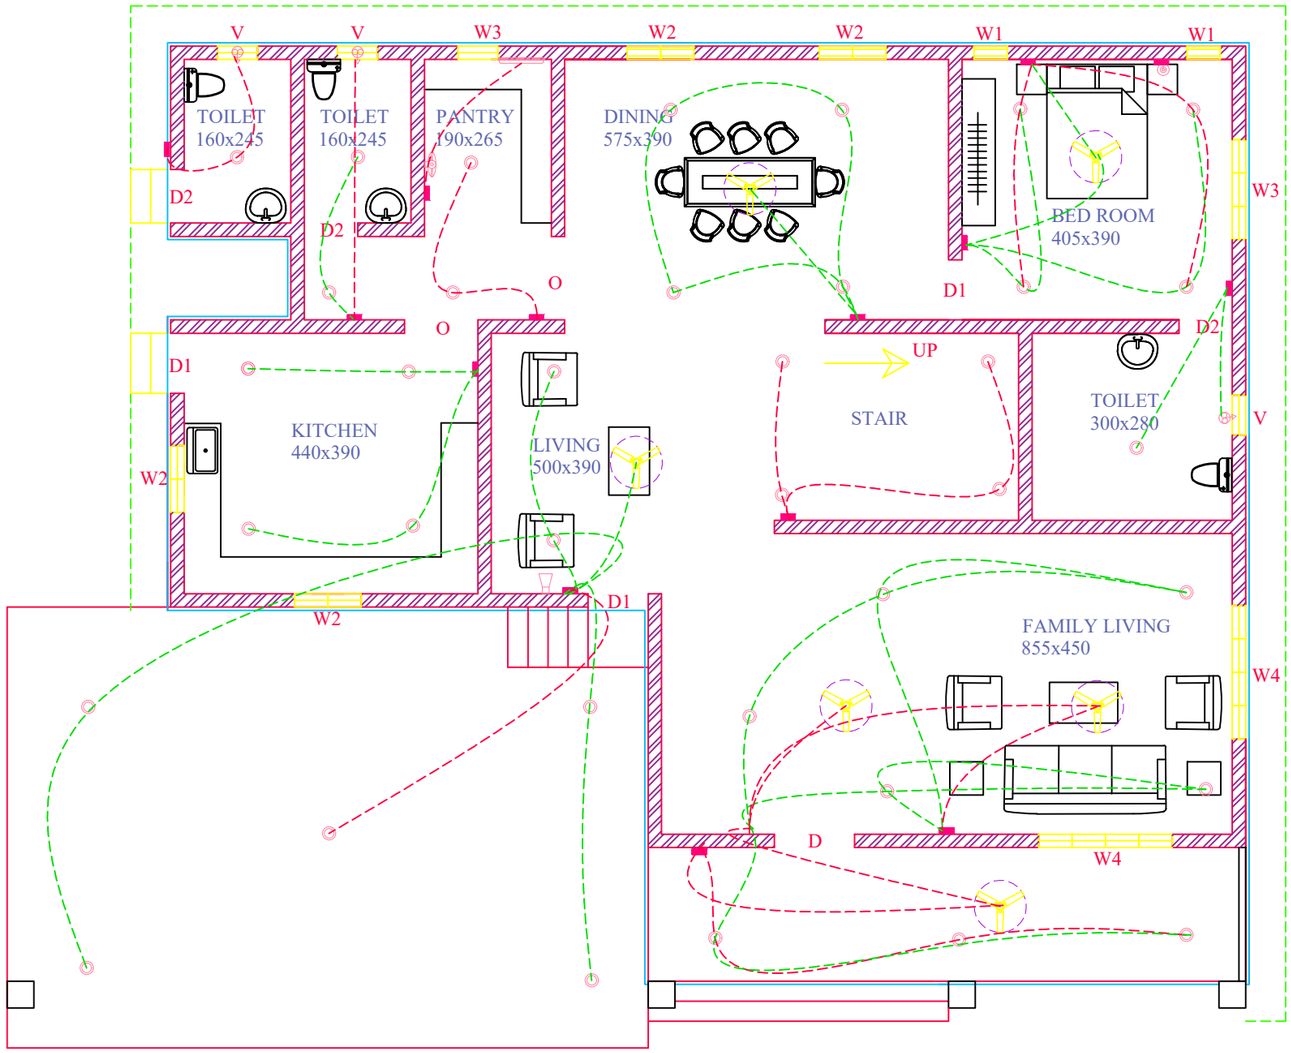



LEGEND


SYMBOL	DESCRIPTION
	CEILING FAN
	DOWN LIGHT
	HALOGEN SPOT
	MIRROR LIGHT
	EXHAUST FAN
	BED SIDE LAMP
	WALL FAN
	TUBE
	BELL
	1 WAY CONNECTION
	2 WAY CONNECTION
	SWITCH BOARD


ELECTRICAL

NAME: MUHAMMED YUNUS	SHEET NO: 5	D LINE SCHOOL OF DESIGN CALICUT
BATCH : DIPLOMA IN INTERIOR DESIGN	ELECTRICAL	
SUBJECT: AUTO CAD	DATE:19/09/2026	

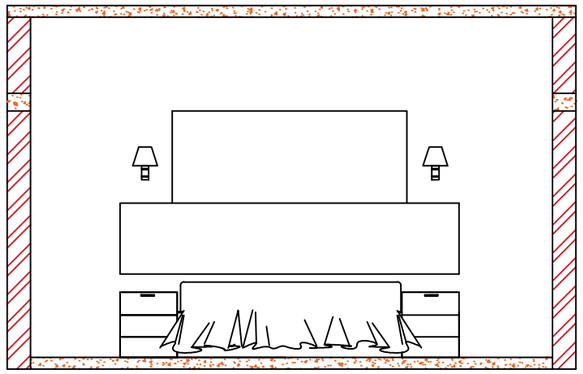


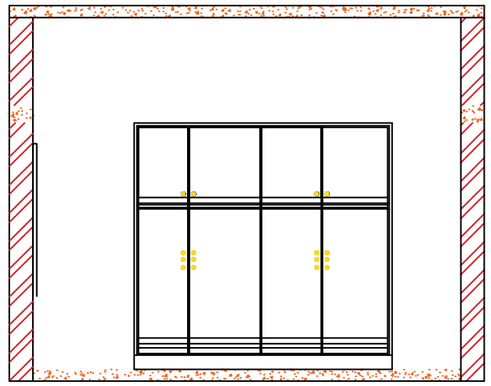


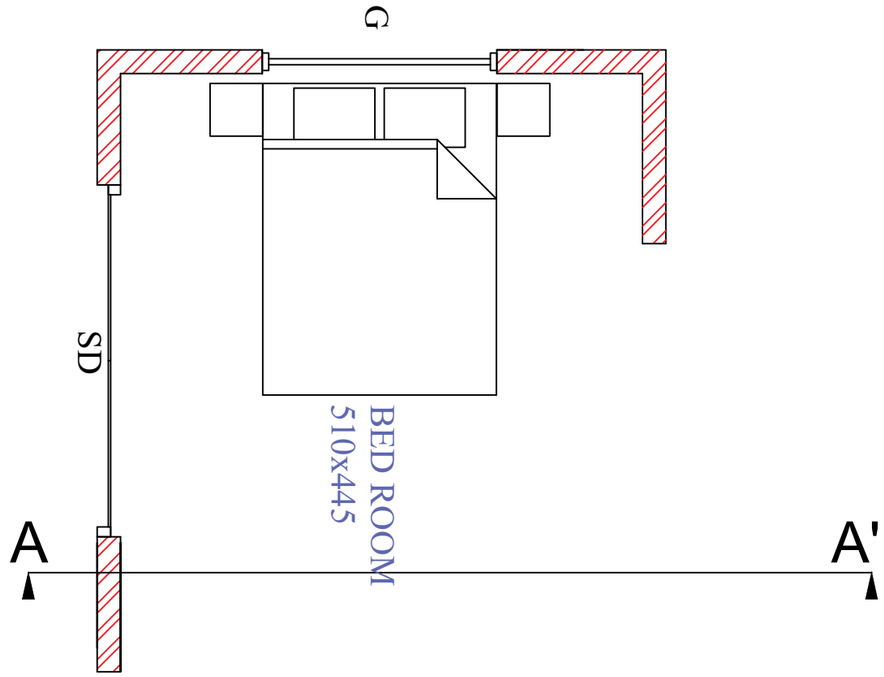


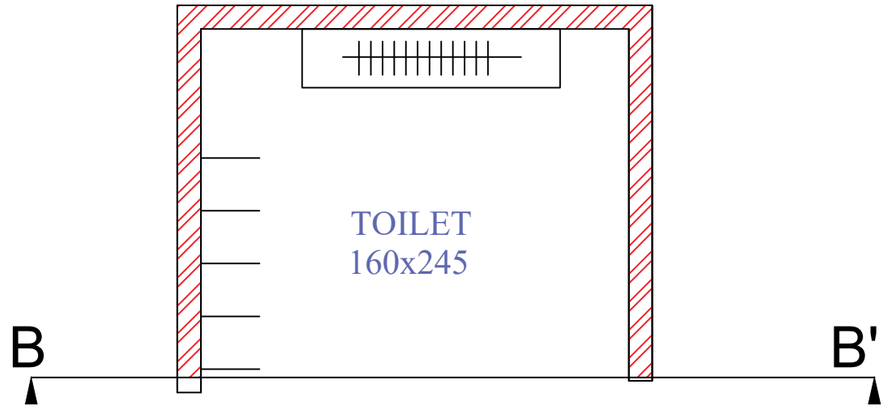


NAME: MUHAMMED YUNUS BATCH : DIPLOMA IN INTERIOR DESIGN SUBJECT: AUTO CAD	SHEET NO: 6 MASTER BED ROOM SECTION DATE:19/09/2026	D LINE SCHOOL OF DESIGN CALICUT

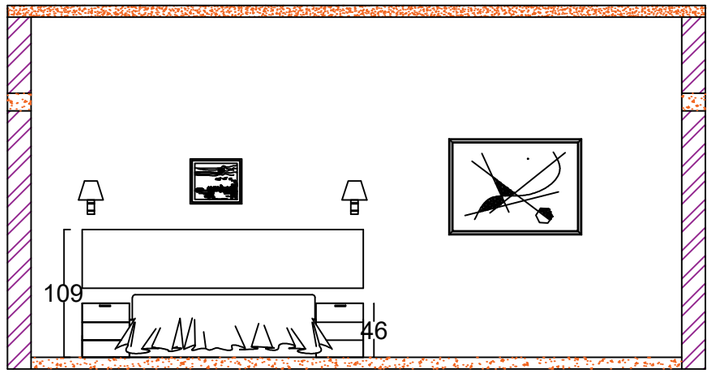

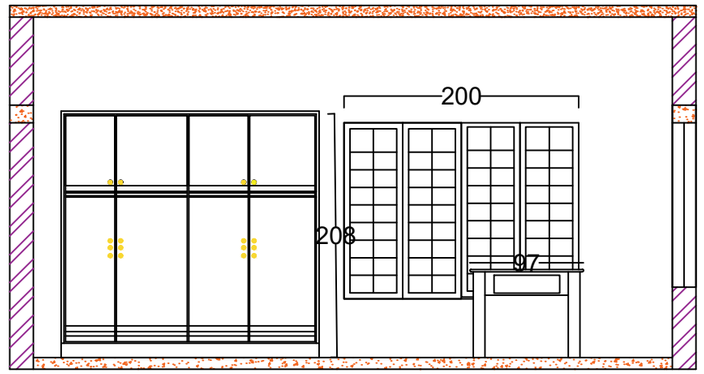


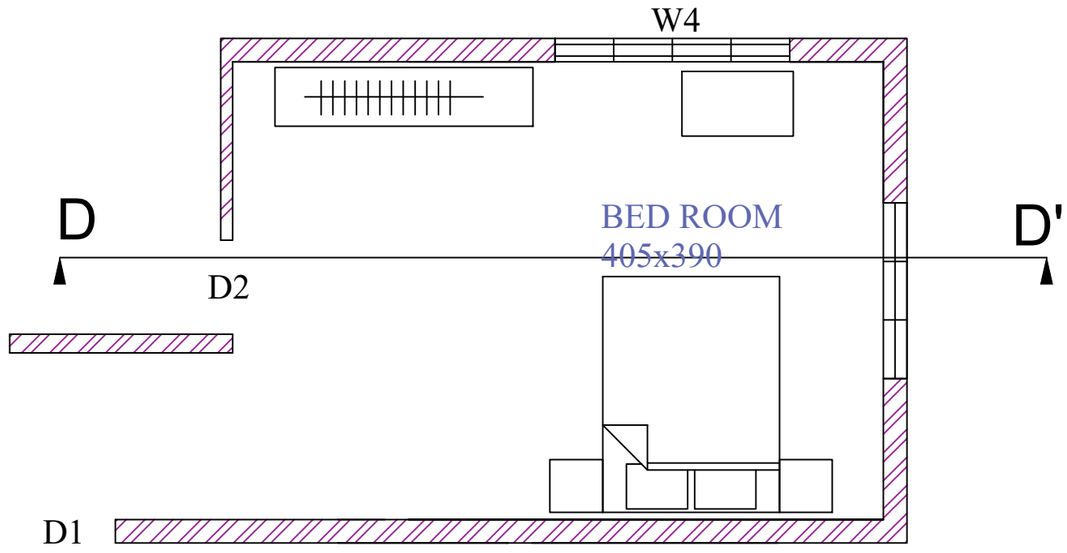


NAME: MUHAMMED YUNUS	SHEET NO: 7	
BATCH : DIPLOMA IN INTERIOR DESIGN	KIDS ROOM SECTION	D LINE SCHOOL OF DESIGN CALICUT
SUBJECT: AUTO CAD	DATE:19/09/2026	

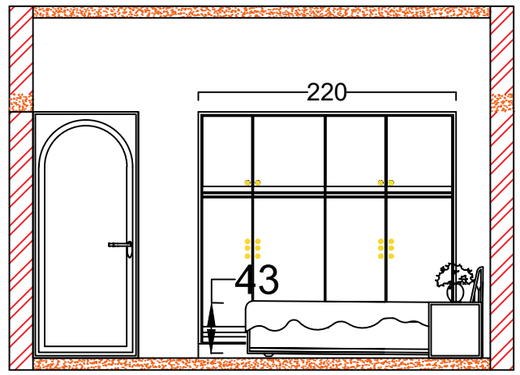


GUEST ROOM
405x390

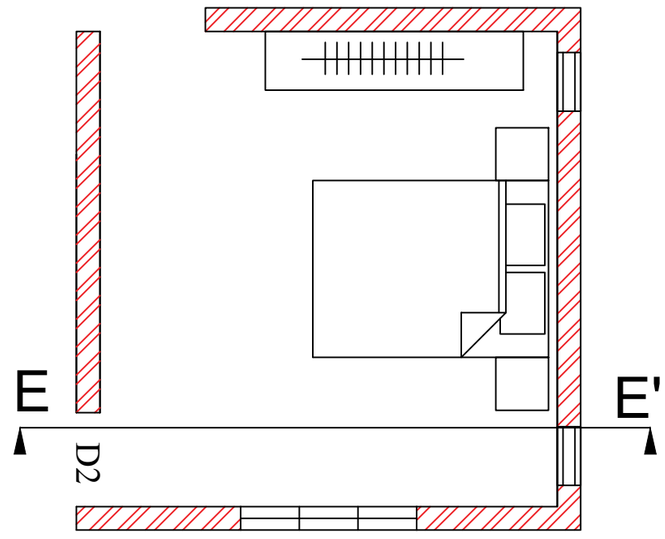


NAME: MUHAMMED YUNUS BATCH : DIPLOMA IN INTERIOR DESIGN SUBJECT: AUTO CAD	SHEET NO: 8 GUEST ROOM SECTION DATE:19/09/2026	D LINE SCHOOL OF DESIGN CALICUT

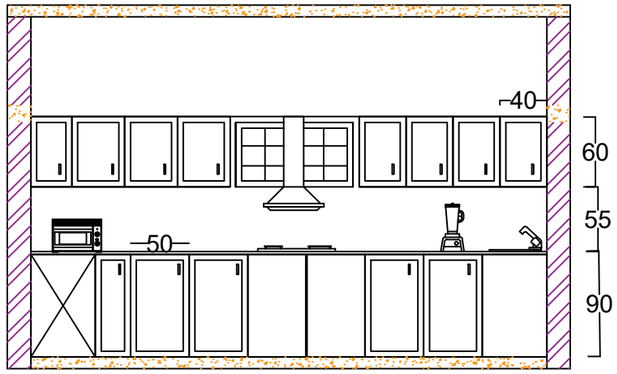


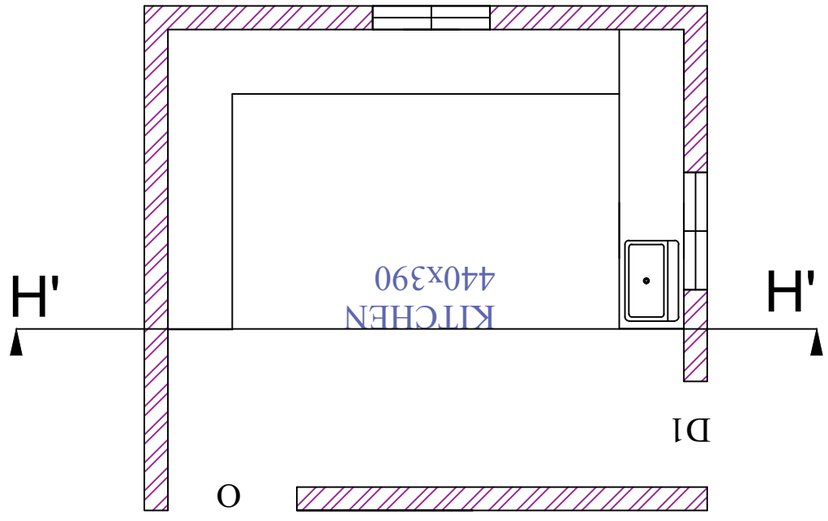


NAME: MUHAMMED YUNUS BATCH : DIPLOMA IN INTERIOR DESIGN SUBJECT: AUTO CAD	SHEET NO: 11 KITCHEN SECTION DATE:19/09/2026	D LINE SCHOOL OF DESIGN CALICUT

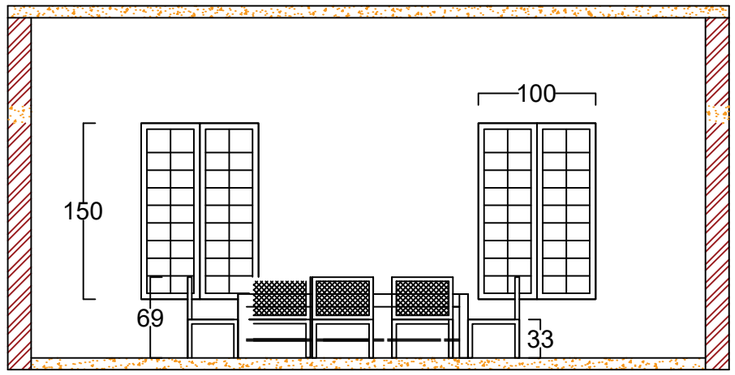


DINING
575x390

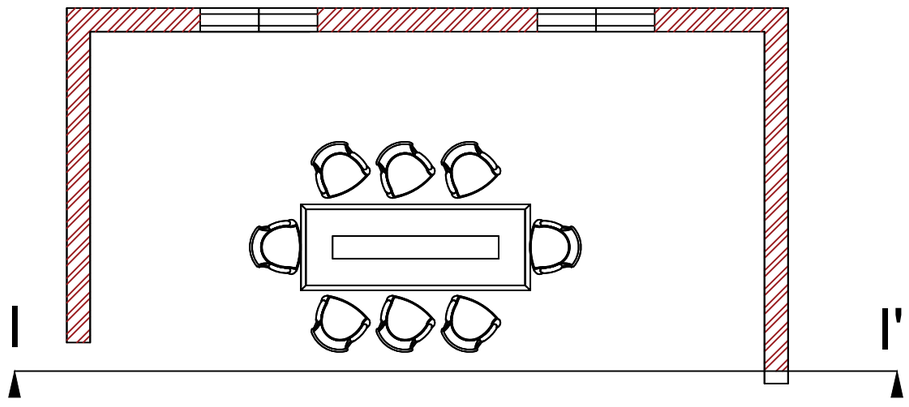



NAME: MUHAMMED YUNUS BATCH : DIPLOMA IN INTERIOR DESIGN SUBJECT: AUTO CAD	SHEET NO: 12 DINING SECTION DATE:19/09/2026	D LINE SCHOOL OF DESIGN CALICUT

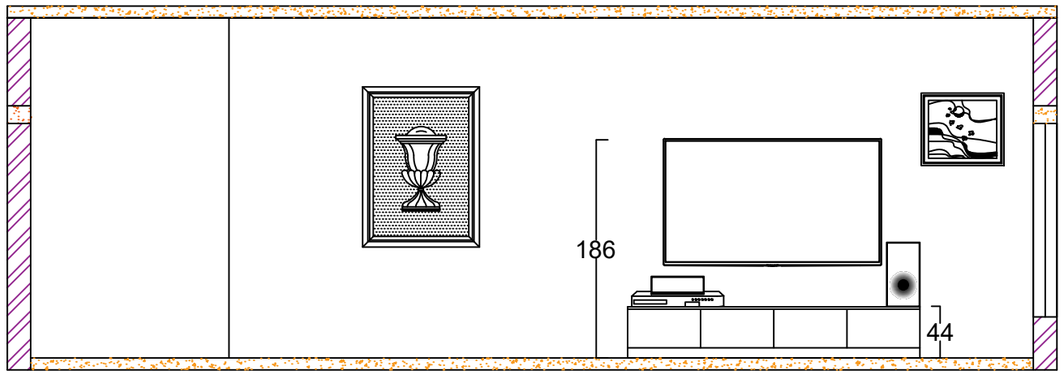


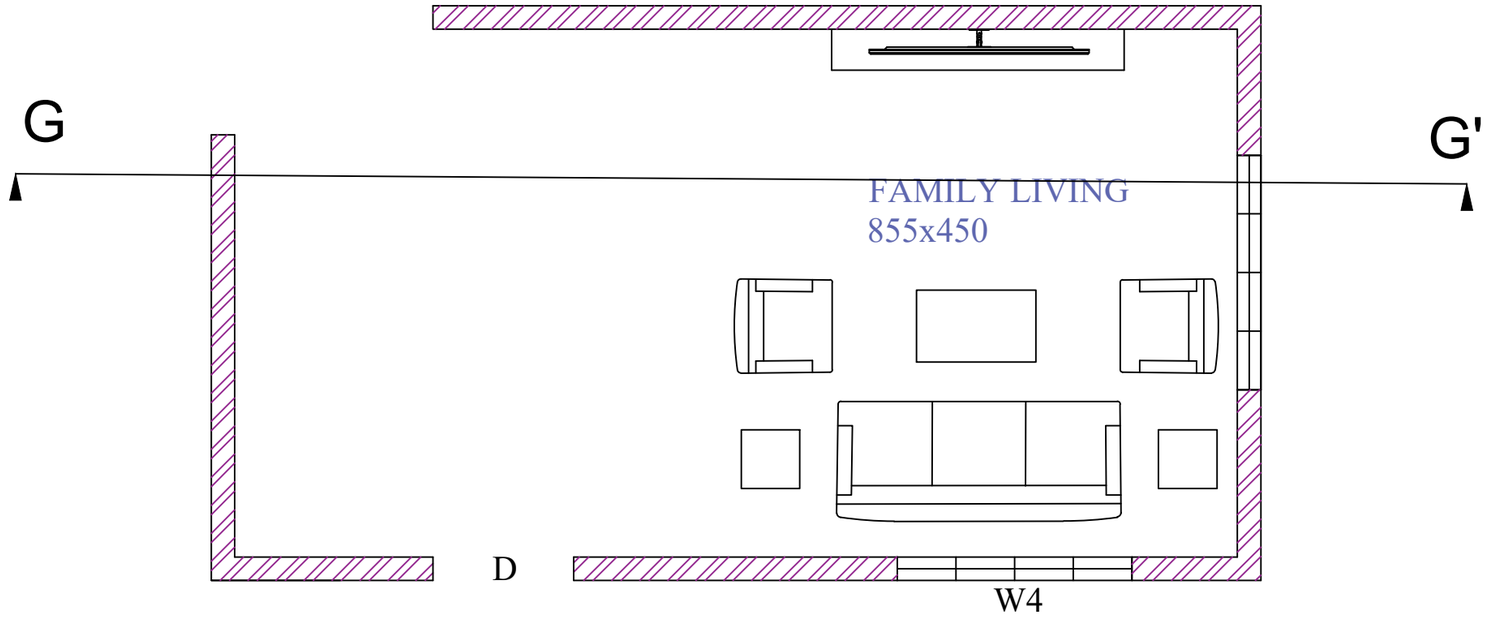


NAME: MUHAMMAD YUNUS BATCH : DIPLOMA IN INTERIOR DESIGN SUBJECT: AUTO CAD	SHEET NO: 10 MASTER BED ROOM SECTION DATE:19/09/2026	D LINE SCHOOL OF DESIGN CALICUT

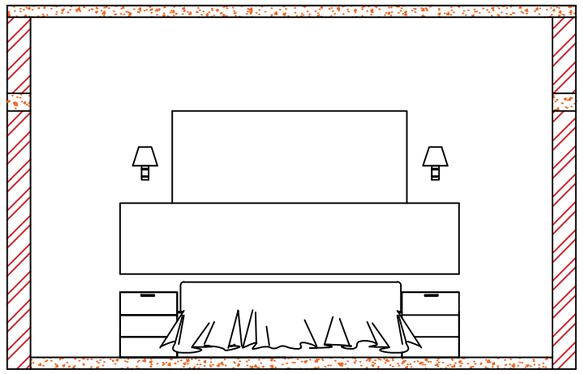


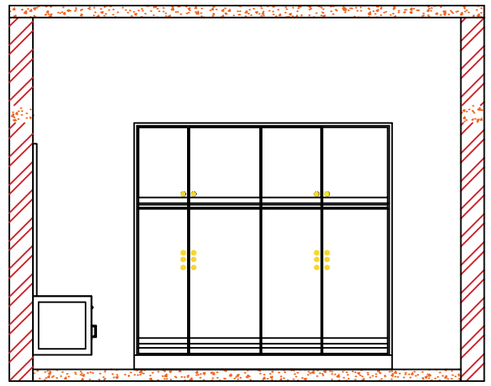

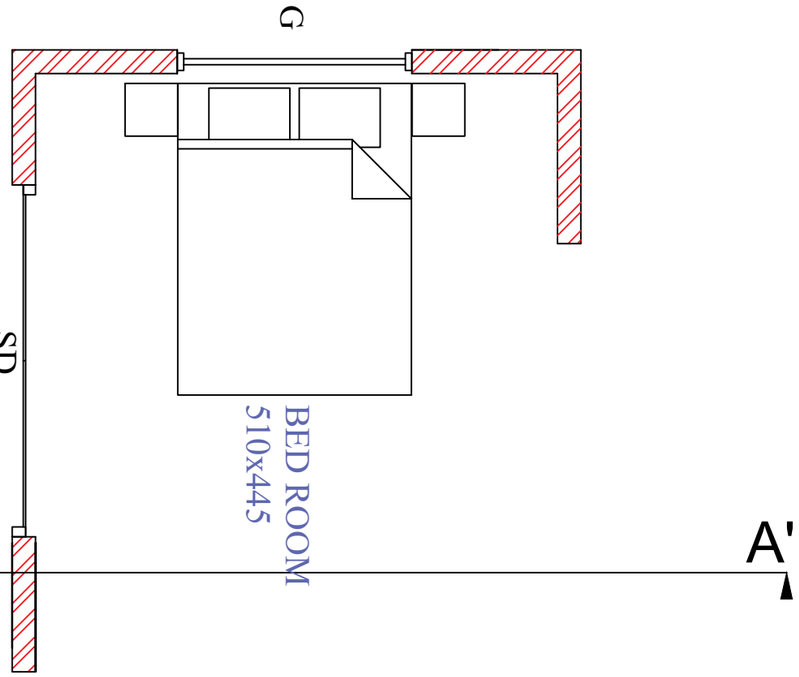


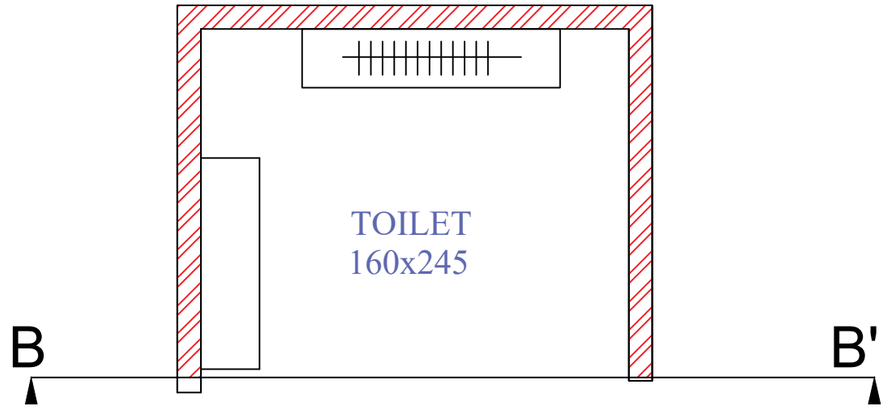

NAME: MUHAMMED YUNUS BATCH : DIPLOMA IN INTERIOR DESIGN SUBJECT: AUTO CAD	SHEET NO: 6 MASTER BED ROOM SECTION DATE:19/09/2026	D LINE SCHOOL OF DESIGN CALICUT

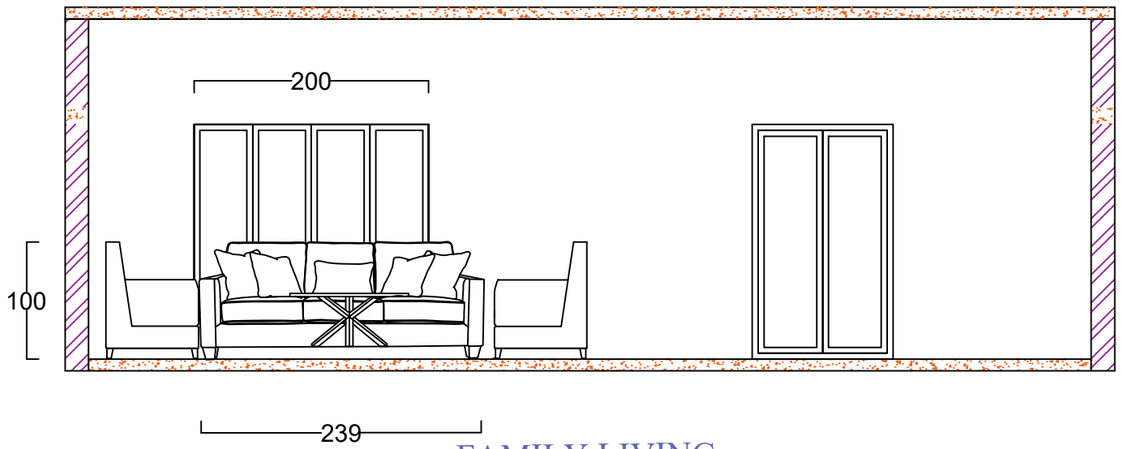



FAMILY LIVING
855x450

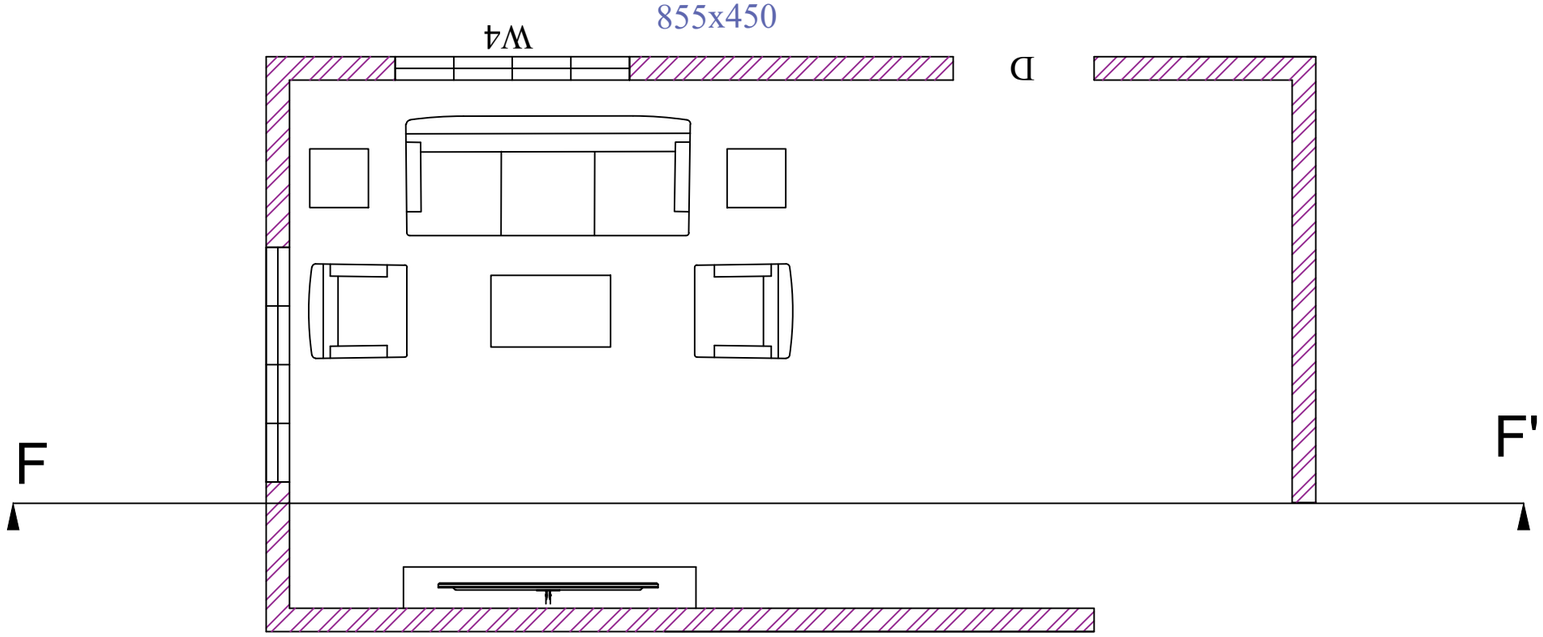

NAME: MUHAMMED YUNUS	SHEET NO: 9	
BATCH : DIPLOMA IN INTERIOR DESIGN	LIVING SECTION	D LINE SCHOOL OF DESIGN CALICUT
SUBJECT: AUTO CAD	DATE:19/09/2026	



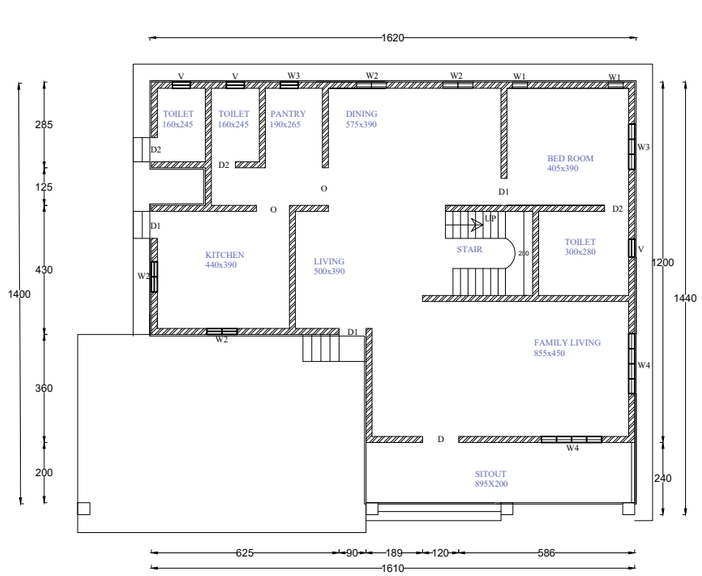

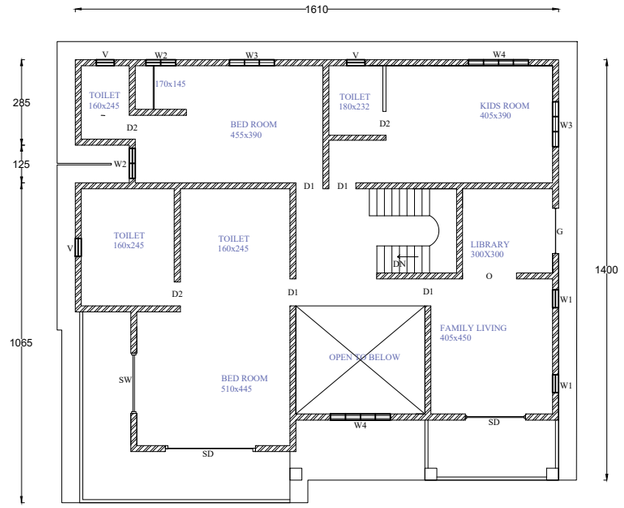

SPECIFICATIONS

NAME	TYPE	SIZE
DOOR	D	100x210
DOOR	D1	90x210
DOOR	D2	80x210
WINDOW	W1	50x150
WINDOW	W2	100x150
WINDOW	W3	150x150
WINDOW	W4	200x165
VENTILATOR	V	50x45

AREA DETAILS

PLINTH AREA		SQFT
GROUND FLOOR	1831m2	1970sq.ft
FIRST FLOOR	2187m2	2353 sq.ft
TOTAL	4018m2	4323sq.ft

ALL DIMENSIONS ARE IN CM

SCALE: 1: 100

NAME: MUHAMMED YUNUS K

BATCH : DIPLOMA IN INTERIOR DESIGN

SUBJECT: AUTO CAD

SHEET NO:1


GROUND FLOOR PLAN,FIRST FLOOR PLAN, ELEVATION

DATE:19/09/2026


D LINE SCHOOL OF DESIGN CALICUT




NAME: MUHAMMED YUNUS BATCH : DIPLOMA IN INTERIOR DESIGN SUBJECT: 3D	SHEET NO: 13 HOME VIEW DATE:19/09/2026	D LINE SCHOOL OF DESIGN CALICUT

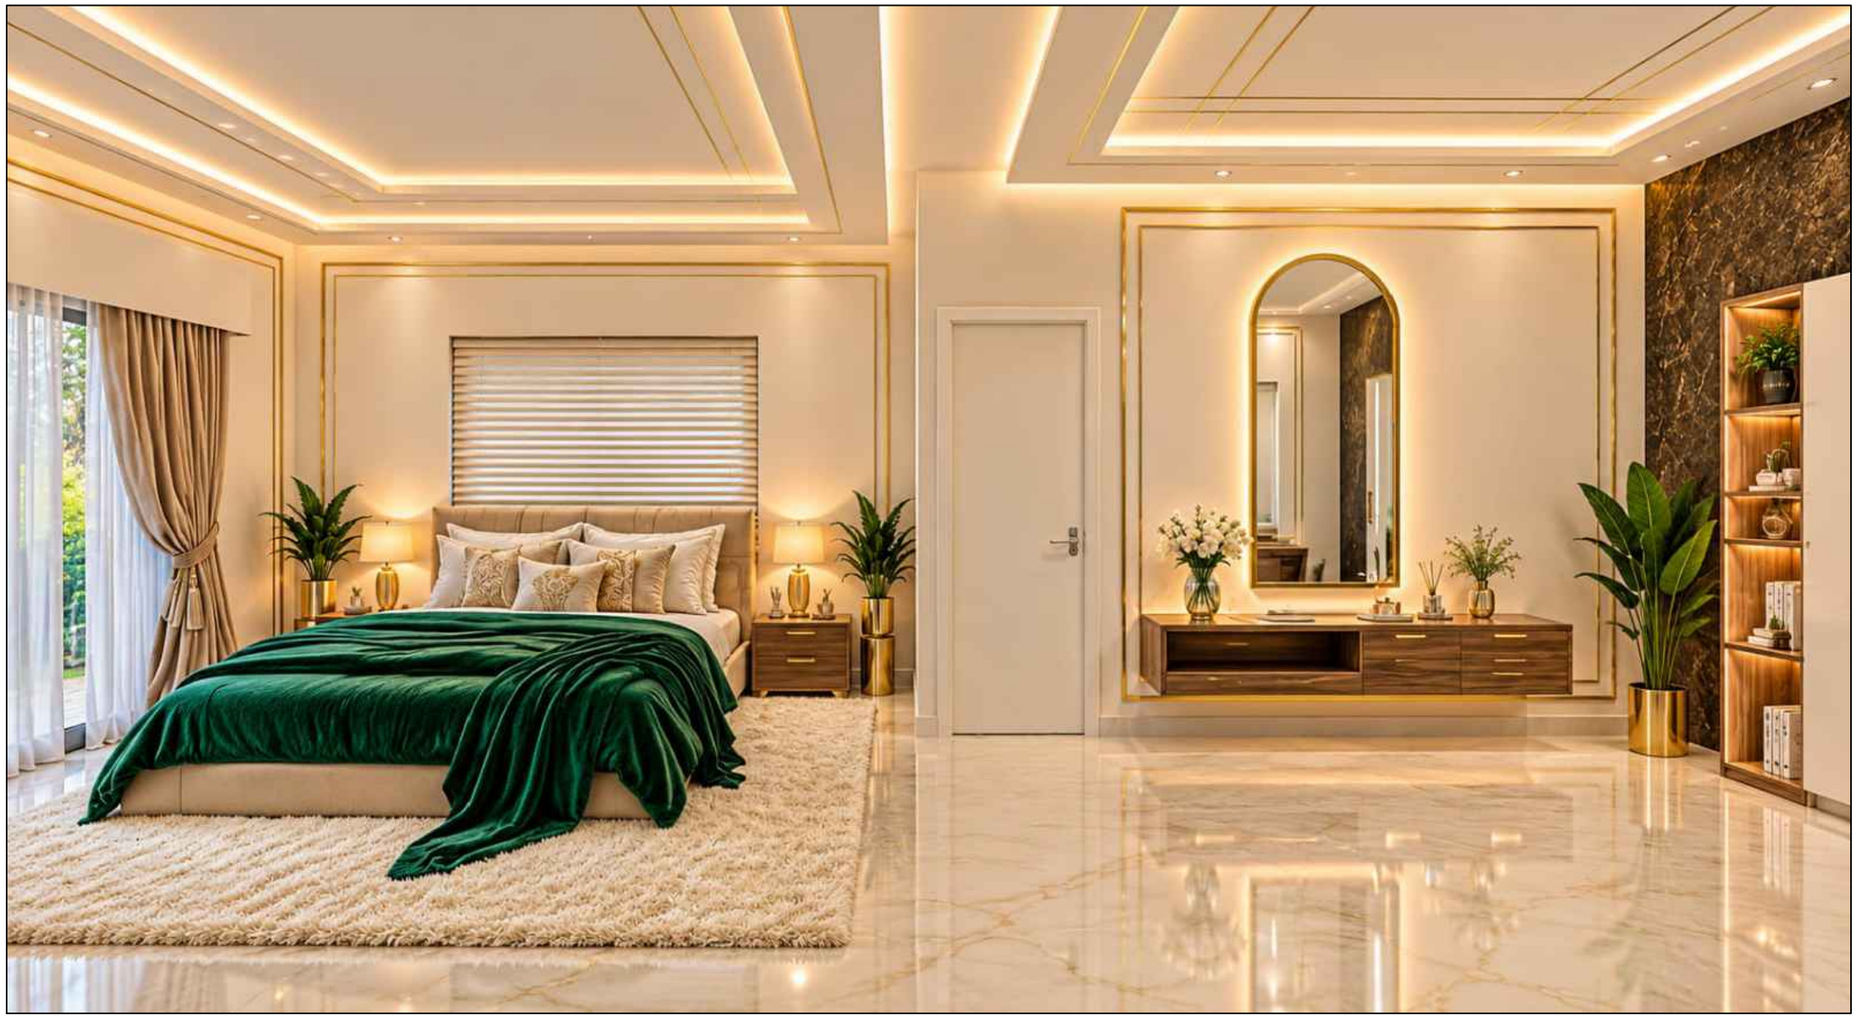

NAME: MUHAMMED YUNUS BATCH : DIPLOMA IN INTERIOR DESIGN SUBJECT: 3D	SHEET NO: 14 MASTER BED ROOM VIEW DATE:19/09/2026	D LINE SCHOOL OF DESIGN CALICUT

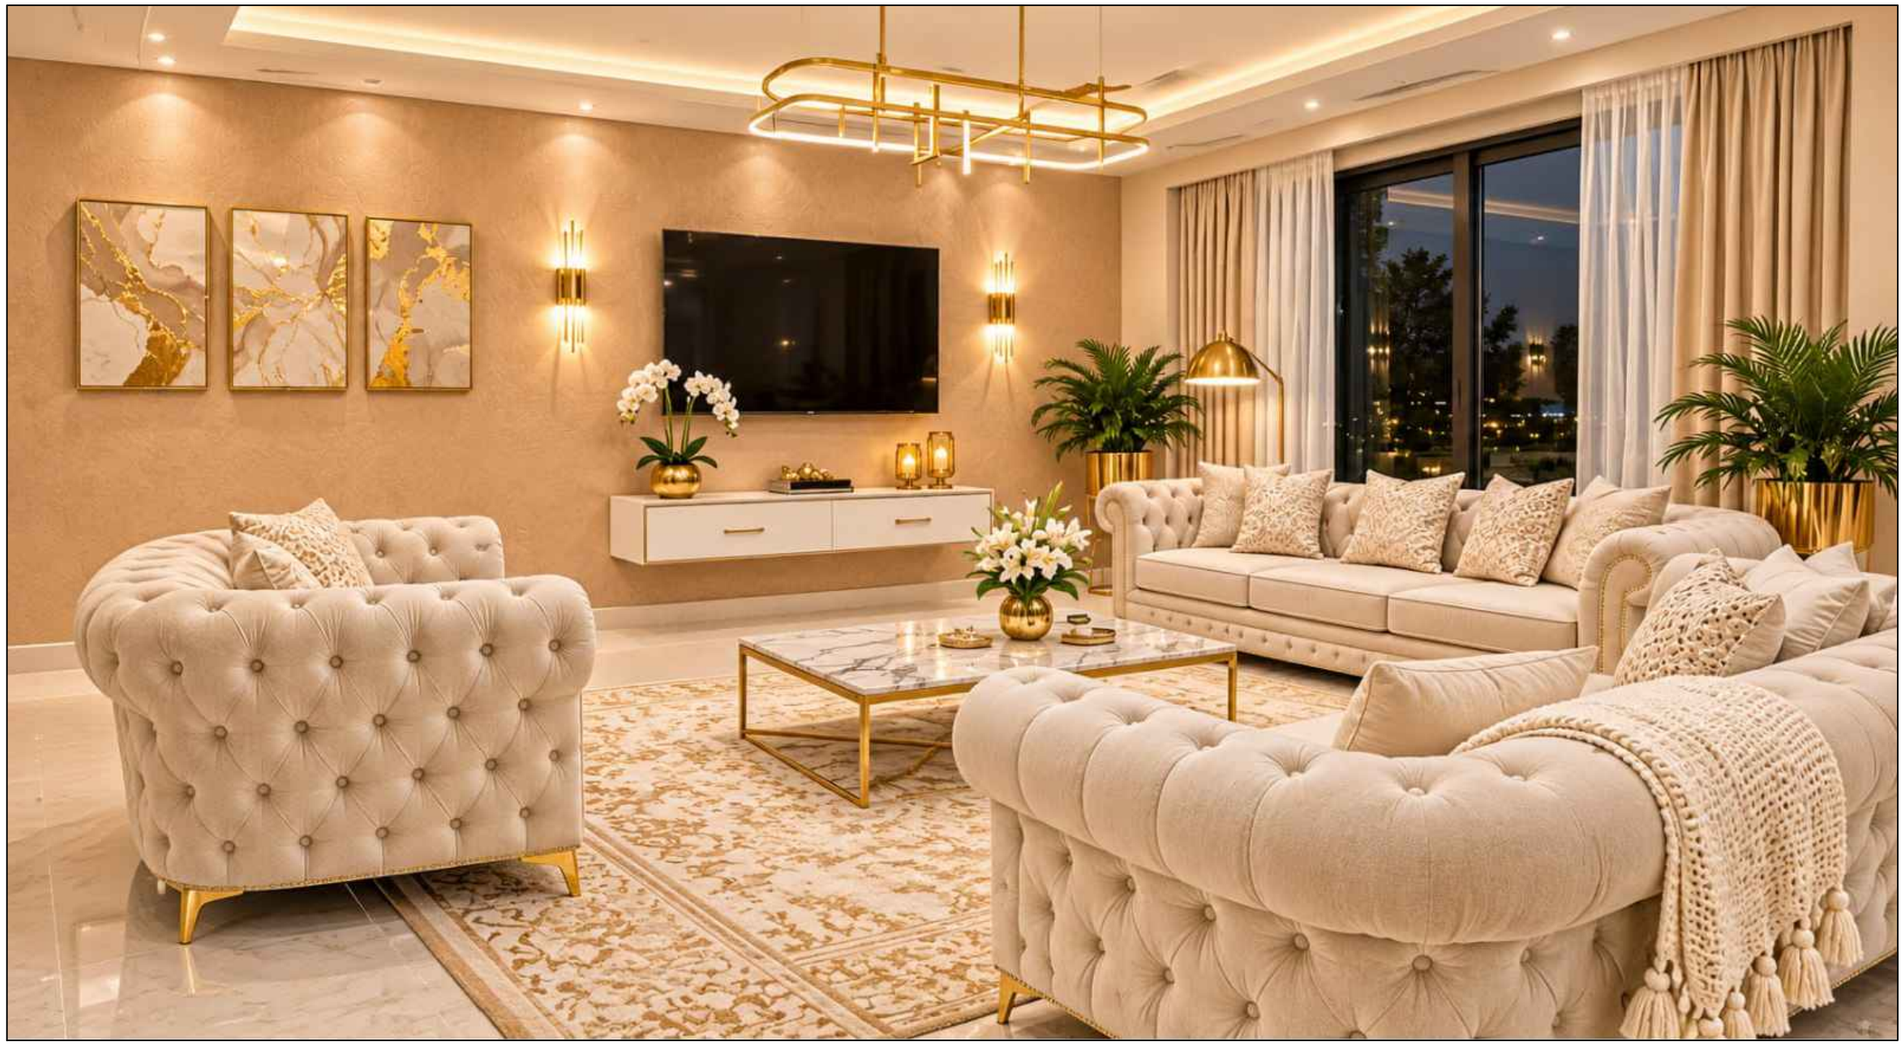

NAME: MUHAMMED YUNUS BATCH : DIPLOMA IN INTERIOR DESIGN SUBJECT: 3D	SHEET NO: 15 LIVING VIEW DATE:19/09/2026	D LINE SCHOOL OF DESIGN CALICUT

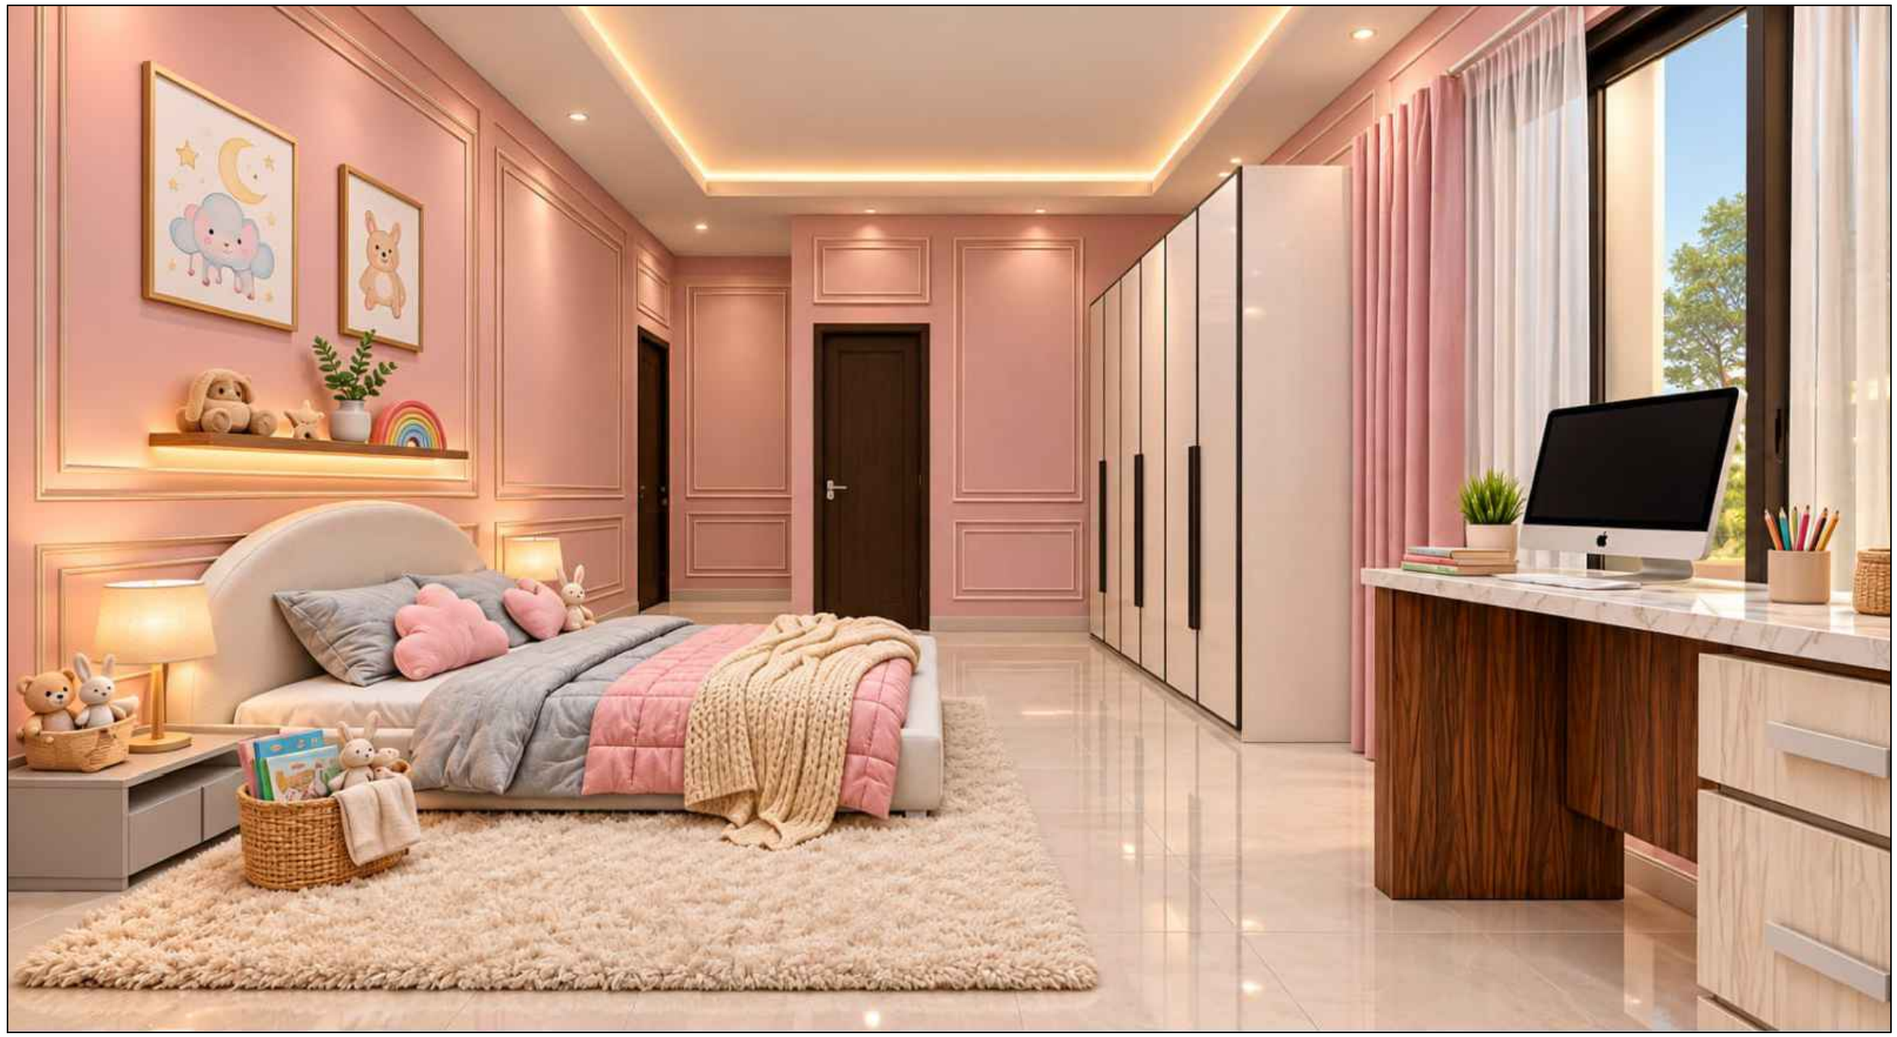

NAME: MUHAMMED YUNUS BATCH : DIPLOMA IN INTERIOR DESIGN SUBJECT: 3D	SHEET NO: 17 KIDS ROOM VIEW DATE:19/09/2026	D LINE SCHOOL OF DESIGN CALICUT



NAME: MUHAMMED YUNUS BATCH : DIPLOMA IN INTERIOR DESIGN SUBJECT: 3D	SHEET NO: 18 GUEST ROOM VIEW DATE:18/09/2026	D LINE SCHOOL OF DESIGN CALICUT



NAME: MUHAMMED YUNUS BATCH : DIPLOMA IN INTERIOR DESIGN SUBJECT: 3D	SHEET NO: 19 KITCHEN VIEW DATE:19/09/2026	D LINE SCHOOL OF DESIGN CALICUT



NAME: MUHAMMED YUNUS BATCH : DIPLOMA IN INTERIOR DESIGN SUBJECT: 3D	SHEET NO: 16 DINNING VIEW DATE:19/09/2026	D LINE SCHOOL OF DESIGN CALICUT