D LiNE
SCHOOL OF DESIGN

INTERNSHIP

PORTFOLIO

BY. RABIATHUL ADABIYAH

249199520025

SPACEHEDGE
DESIGN STUDIO
1st Floor jaleel arcade
Meenchanda,Mini Bypass Road
PO.Thiruvannur ,Calicut
Kerala-673029
email:office.spacehedge@gmail.com
Phone:+ 91 9447396956
91 9847564488

INTERNSHIP COMPLETION CERTIFICATE

Date:31-10-2026

This is to certify that Ms. RABIATHUL ADABIYAH a student of DLINE SCHOOL OF DESIGN has successfully completed an internship in Interior Design at SPACE HEDGE DESIGN STUDIO from 05-06-2026 to 31-10-2026

During the internship period, the student gained practical exposure to interior design concepts, space planning, material selection, furniture layouts, working drawings, 3D visualization, and interior project execution.

The student demonstrated a keen interest in learning, creativity, dedication, and a professional attitude throughout the internship.

We appreciate the student's efforts and wish them every success in their future academic and professional endeavours.

Regards

Jithin P

Managing Partner

Space Hedge Design Studio LLP

Calicut

SPACEHEDGE DESIGN STUDIO LLP

ABOUT

SPACE HEDGE


I, RABIATHUL ADABIYAH,COMPLETED A 149 DAYS INTERNSHIP IN INTERIOR DESIGN AT SPACE HEDGE DESIGN STUDIO,CALICUT. A ARCHITECTURAL FIRM KNOWN FOR ITS INNOVATIVE,SUSTAINABLE AND CONTEXT-DRIVEN DESIGN APPROCH. THE STUDIO'S PROJECTS RANGE FROM RESIDENTIAL TO COMMERCIAL SPACES, BLENDING FUNCTIONALITY WITH AESTHETIC SENSITIVITY. DURING MY INTERNSHIP, I WAS ACTIVELY INVOLVED IN CONCEPTUAL DESIGN DEVELOPMENT, DRAFTING, 3D MODELING, AND PRESENTATION WORKS. I ALSO HAD THE OPPORTUNITY TO PARTICIPATE IN CLIENT MEETINGS AND SITE VISITS, WHICH HELPED ME UNDERSTAND THE PRACTICAL ASPECTS OF PROJECT EXECUTION. WORKING CLOSELY WITH THE DESIGN TEAM IMPROVED MY SKILLS IN TEAMWORK, COMMUNICATION, AND TIME MANAGEMENT. OVERALL, THE EXPERIENCE AT SPACE HEDGE DESIGN STUDIO ENRICHED MY DESIGN PERSPECTIVE AND PROVIDED ME WITH A STRONG FOUNDATION FOR MY FUTURE JOURNEY.

CONTENT


- *INTERIOR DRAWING*
- *FALSE CEILING*
- *JOINERY*
- *PLUMBING DRAWING*
- *ELECTRICAL DRAWING*
- *TYPICAL PLAN*
- *RENDERS*

MR.BIJOY , PALAZHI


INTERIOR DRAWING , FALSE CEILING

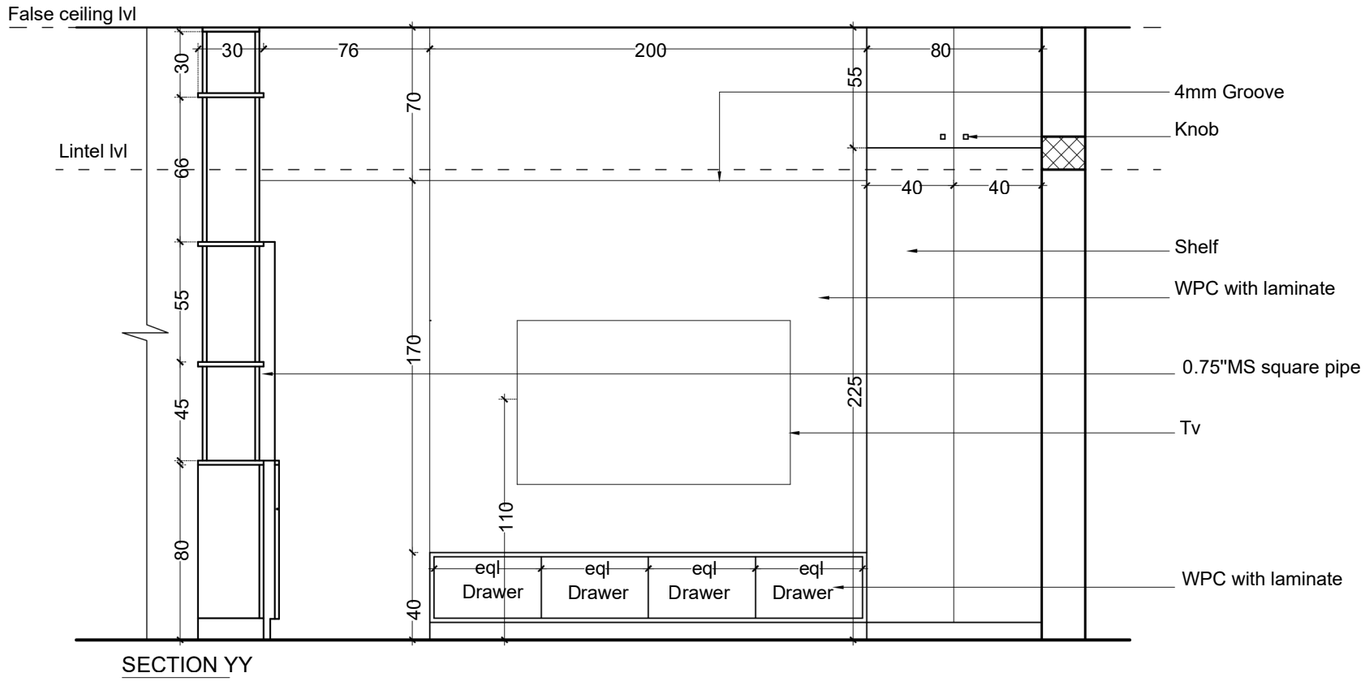


SECTION YY

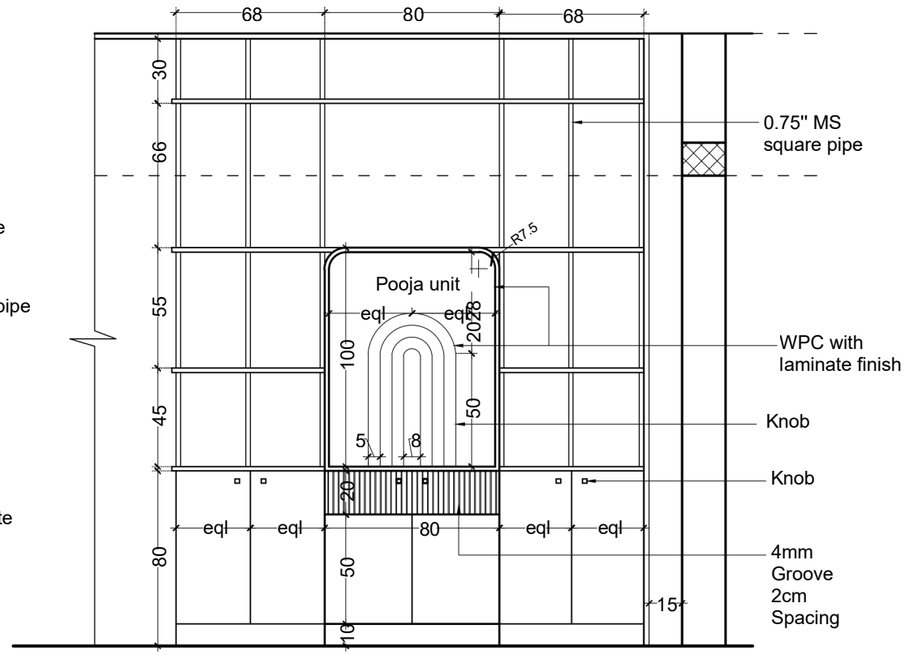

SECTION XX

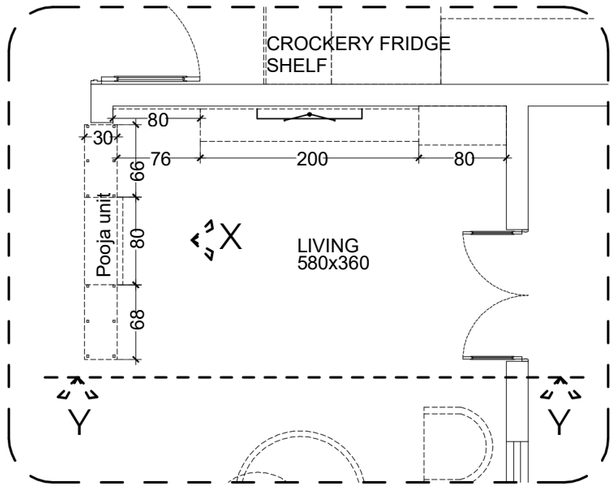

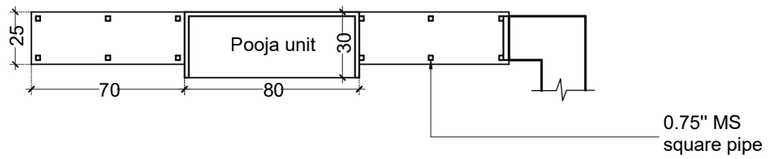

© This drawing is the property of space edge and is not to be copied or used without their permission.

N

Notes.

All dimensions shall be checked and correlated with structural drawings and any ambiguity shall be reported immediately to the Architects before commencement of work.

Special Notes.

1.All the wall thickness are 23cm and 13 cm unless specified
2.All dimensions and levels are in cms unless specified otherwise
3.All dimensions and levels given in the drawing are finished dimensions and levels (including finishes)
4.All heights are measured from finished floor level
5.Levels marked are with respect to finished ground level + 0.00 corresponding to datum level-----
6.Drawing should not be scaled. Only written dimensions should be followed.
7.Follow architectural drawing for dimensions , levels and details
8.Latest revision of drawing should be followed. The drawing showing previous revision should be cancelled.
9.For structural, electrical, landscape etc refer respective consultant' drawings.
10.For all 13cm wall every 90cm height should have concrete belt.

Revisions.

No.	Date.	Revision details.
R1	.....	.....

Key Plan.

Client. Mr.BIJOY

Project Title. RESIDENCE AT PALAZHI

Purpose.

Building Title. RESIDENCE

Drawing Title. LIVING INTERIOR DRAWING


Project No.

Drawing No.


Revision Suffix. ....


Scale.	Date.	Drawn.	Checked.
1:25	09-10-2026	RABIA	

SPACE HEDGE DESIGN STUDIO
ARCHITECTURE PLANNING INTERIOR PMC
1st Floor,Jaleel arcade
Mini bypass road,PO Thiruvannur
Mankavu,Kozhikode,Kerala-673029

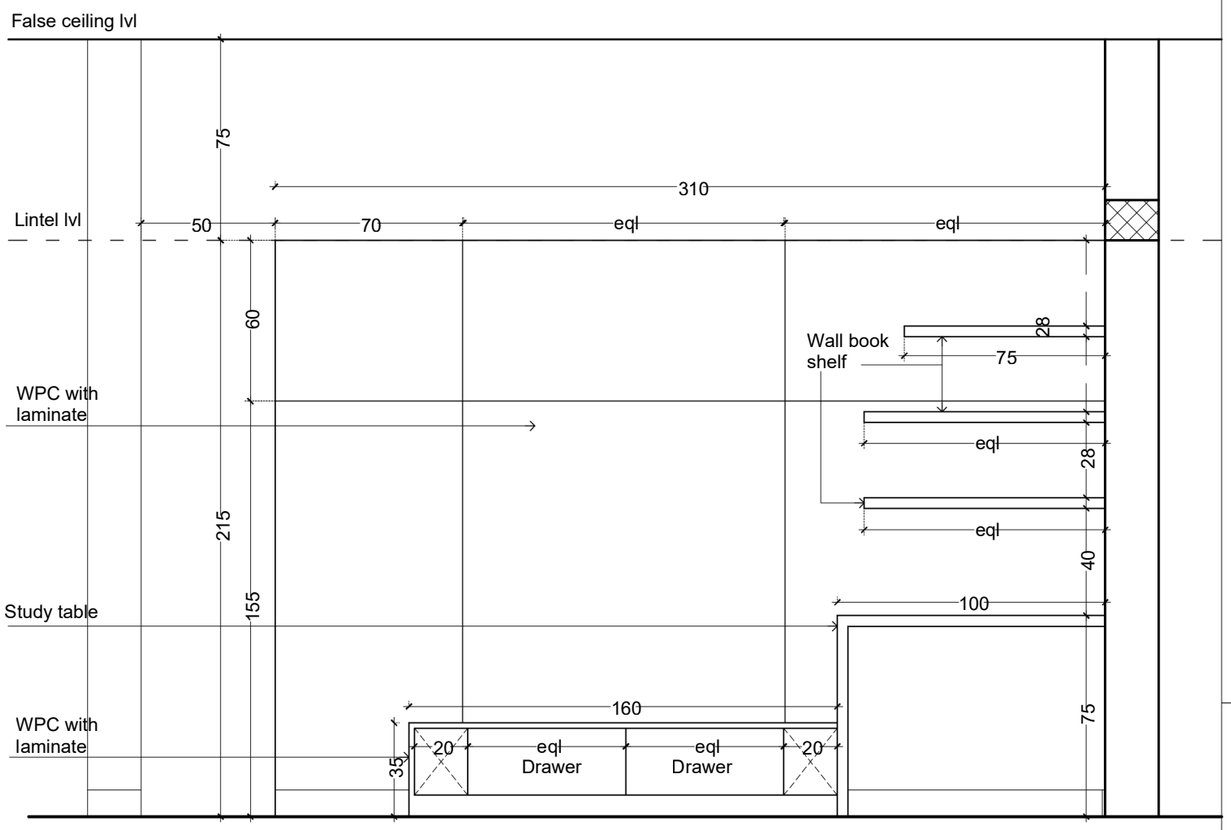


SECTION XX

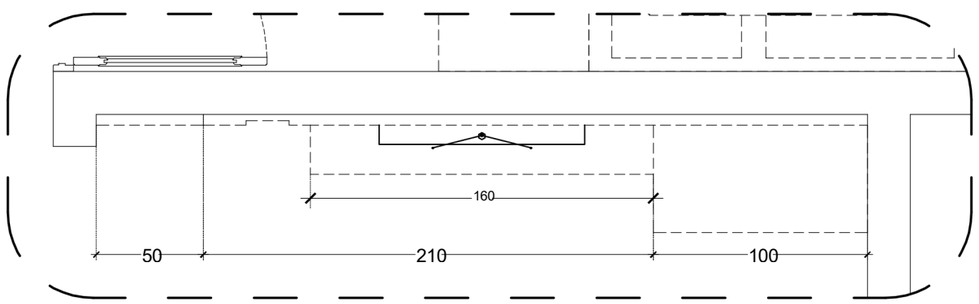

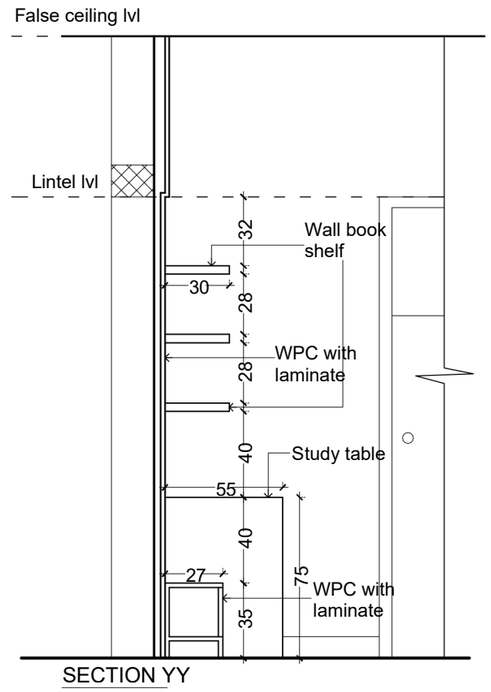

SECTION YY

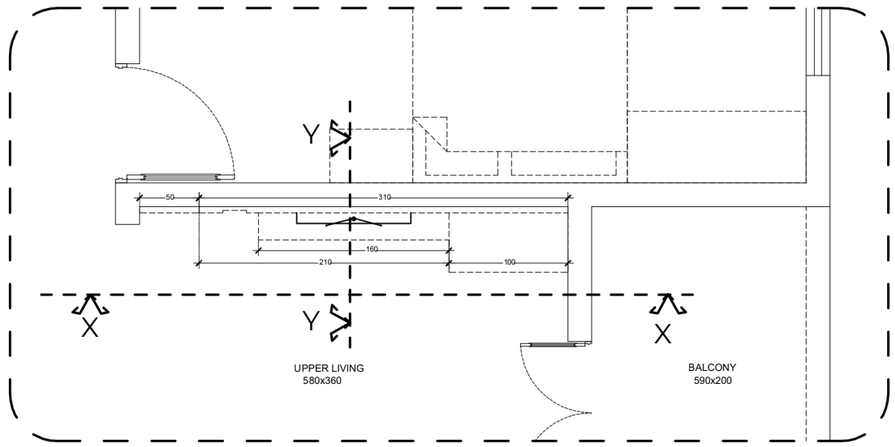

© This drawing is the property of space edge and is not to be copied or used without their permission.

N

Notes.

All dimensions shall be checked and correlated with structural drawings and any ambiguity shall be reported immediately to the Architects before commencement of work.

Special Notes.

1.All the wall thickness are 23cm and 13 cm unless specified
2.All dimensions and levels are in cms unless specified otherwise
3.All dimensions and levels given in the drawing are finished dimensions and levels (including finishes)
4.All heights are measured from finished floor level
5.Levels marked are with respect to finished ground level + 0.00 corresponding to datum level-----
6.Drawing should not be scaled. Only written dimensions should be followed.
7.Follow architectural drawing for dimensions , levels and details
8.Latest revision of drawing should be followed. The drawing showing previous revision should be cancelled.
9.For structural, electrical, landscape etc refer respective consultant' drawings.
10.For all 13cm wall every 90cm height should have concrete belt.

Revisions.

No.	Date.	Revision details.
R1	.....	.....

Key Plan.

Client. Mr.BIJOY

Project Title. RESIDENCE AT PALAZHI

Purpose.

Building Title. RESIDENCE

Drawing Title. UPPER LIVING INTERIOR DRAWING


Project No.

Drawing No.


Revision Suffix. ....

Scale.	Date.	Drawn.	Checked.
1:20	09-10-2026	RABIA	


SPACE HEDGE DESIGN STUDIO
ARCHITECTURE PLANNING INTERIOR PMC
1st Floor,Jaleel arcade
Mini bypass road,PO Thiruvannur
Mankavu,Kozhikode,Kerala-673029

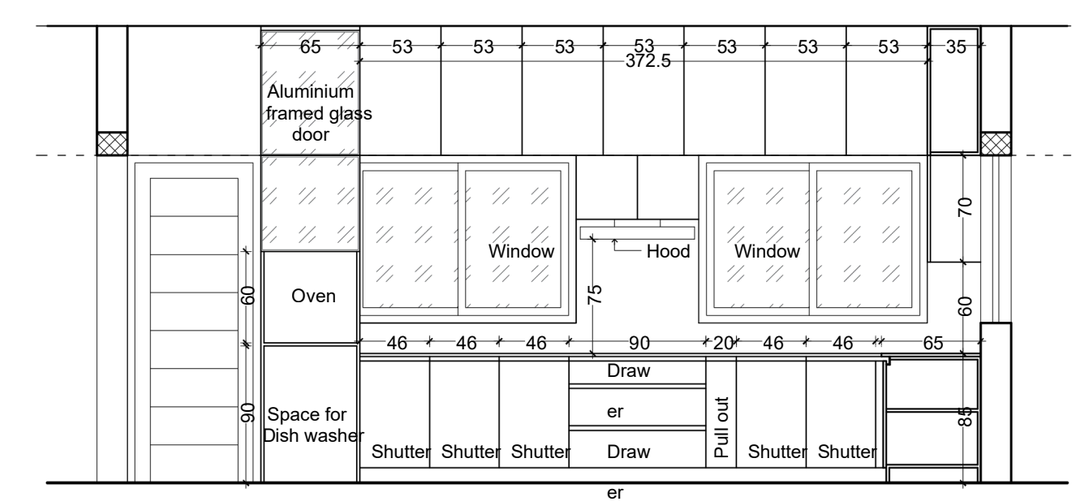


SECTION YY

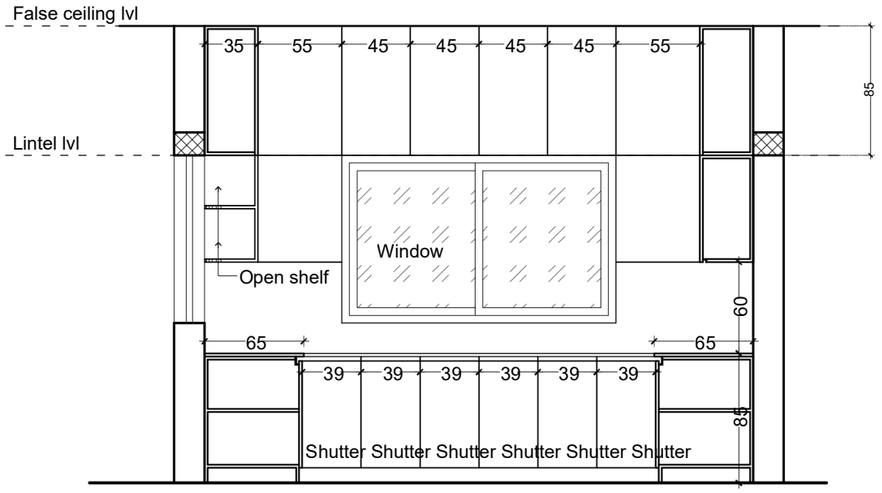


SECTION XX

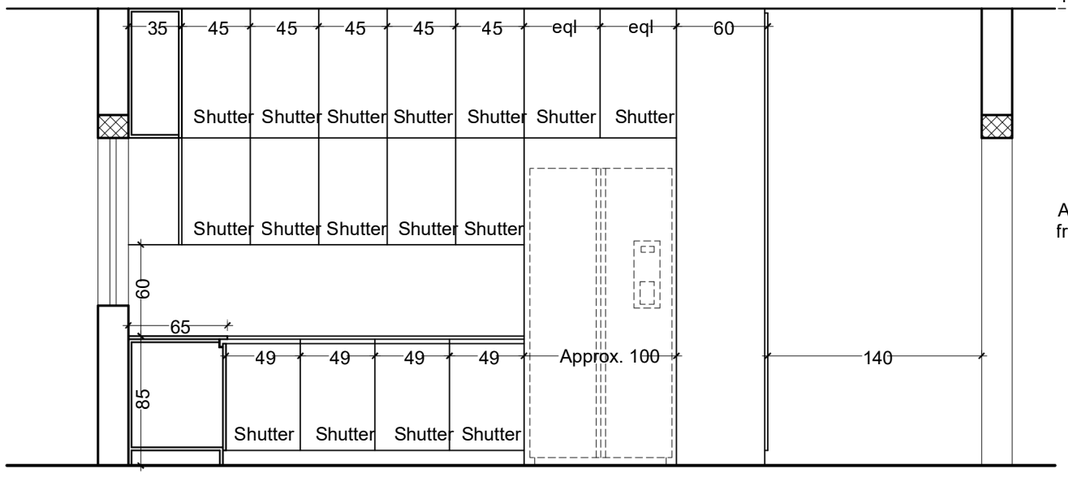

SECTION ZZ

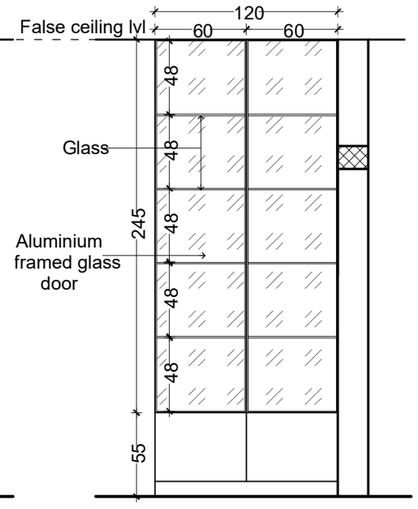

SECTIONAL ELEVATION A

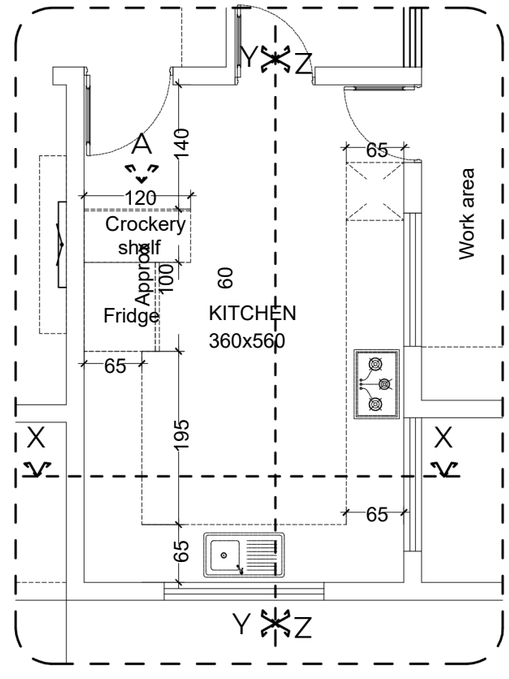

© This drawing is the property of space edge and is not to be copied or used without their permission.

N

Notes.

All dimensions shall be checked and correlated with structural drawings and any ambiguity shall be reported immediately to the Architects before commencement of work.

Special Notes.

1.All the wall thickness are 23cm and 13 cm unless specified
2.All dimensions and levels are in cms unless specified otherwise
3.All dimensions and levels given in the drawing are finished dimensions and levels (including finishes)
4.All heights are measured from finished floor level
5.Levels marked are with respect to finished ground level ± 0.00 corresponding to datum level-----
6.Drawing should not be scaled. Only written dimensions should be followed.
7.Follow architectural drawing for dimensions , levels and details
8.Latest revision of drawing should be followed. The drawing showing previous revision should be cancelled.
9.For structural, electrical, landscape etc refer respective consultant' drawings.
10.For all 13cm wall every 90cm height should have concrete belt.

Revisions.

No.	Date.	Revision details.
R1	.....	.....

Key Plan.

Client. Mr.BIJOY

Project Title. RESIDENCE AT PALAZHI

Purpose.

Building Title. RESIDENCE

Drawing Title. KITCHEN INTERIOR DRAWING

Project No.

Drawing No.

Revision Suffix. ....

Scale.	Date.	Drawn.	Checked.
1:35	06-10-2026	RABIA	

SPACE EDGE DESIGN STUDIO
ARCHITECTURE PLANNING INTERIOR PMC

1st Floor,Jaleel arcade
Mini bypass road,PO Thiruvannur
Mankavu,Kozhikode,Kerala-673029


RENDERS


NETFLIX
STRANGER THINGS
SPACE HEDGE



UPPER LIVING
SPACE HEDGE
PROPOSED INTERIOR FOR Mr. BIJOY @ PALAZHI


SPACE HEDGE
PROPOSED KITCHEN INTERIOR FOR Mr.BIJOY@PALAZHI,CALICUT


LG
SPACE HEDGE
PROPOSED KITCHEN INTERIOR FOR Mr.BIJOY@PALAZHI,CALICUT

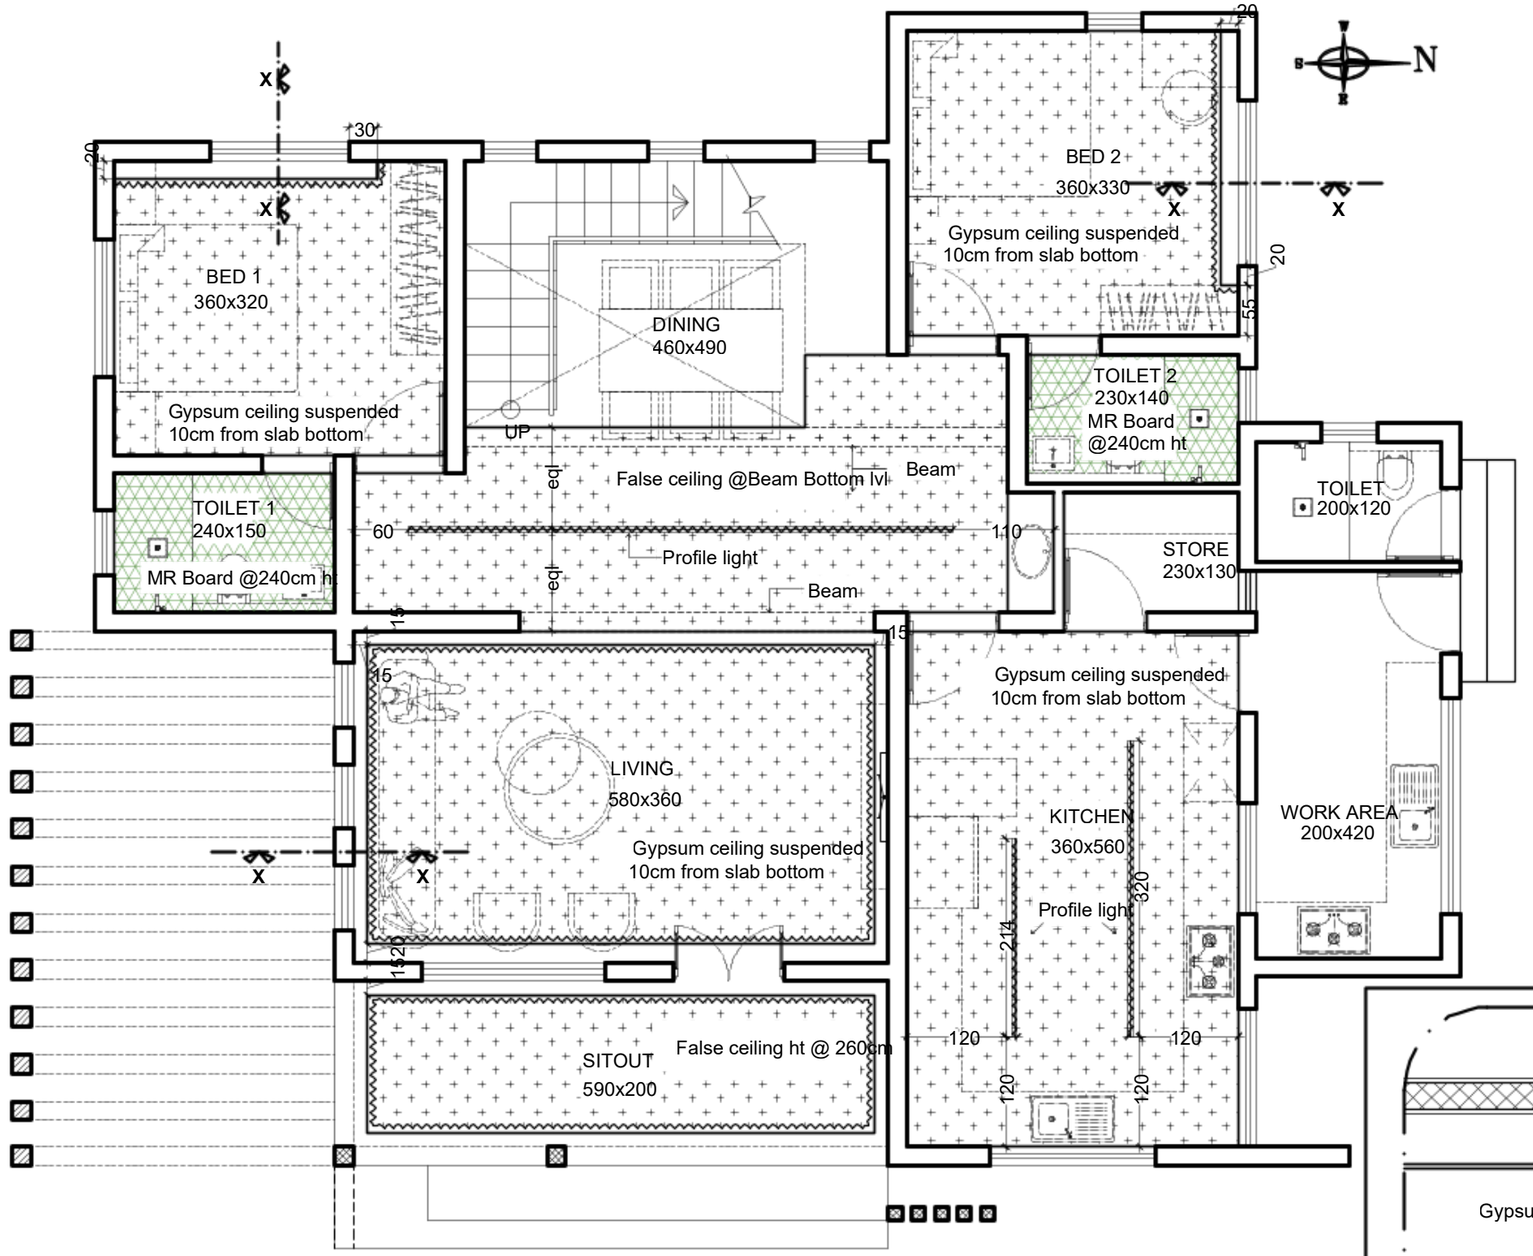

GROUND FLOOR FALSE CEILING
SCALE :1:60

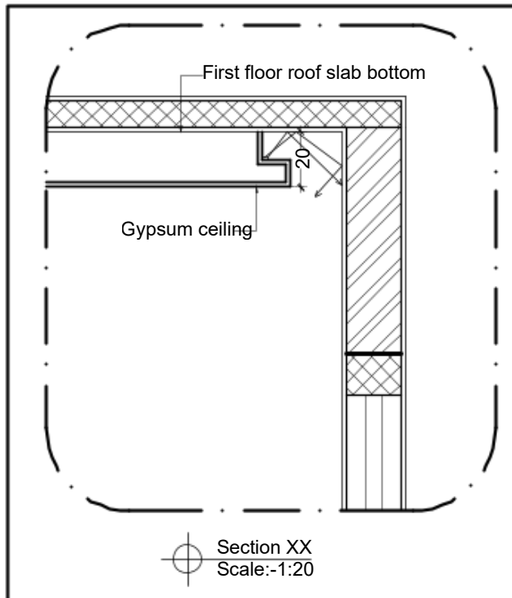

Section XX
Scale:-1:20

© This drawing is the property of space hedge and is not to be copied or used without their permission.

N

Notes.

All dimensions shall be checked and correlated with structural drawings and any ambiguity shall be reported immediately to the Architects before commencement of work.

Special Notes.

1. Allthe wall thickness are 23cm and 13 cm unless specified
2. Alldimensions and levels are in cms unless specified otherwise
3. Alldimensions and levels given in the drawing are finished dimensions and levels (including finishes)
4. Allheights are measured from finished floor level
5. Levels marked are with respect to finished ground level ± 0.00 corresponding to datum level-----
6. Drawing should not be scaled. Only written dimensions should be followed.
7. Follow architectural drawing for dimensions , levels and details
8. Latest revision of drawing should be followed. The drawing showing previous revision should be cancelled.
9. For structural, electrical, landscape etc refer respective consultant' drawings.
10. For all 13cm wall every 90cm height should have concrete belt.

Revisions.

No.	Date.	Revision details.
R1	.....	.....

Purpose.

SPACE HEDGE
DESIGN STUDIO
ARCHITECTURE PLANNING INTERIOR PMC
1st Floor,Jaleel arcade
Mini bypass road,PO Thiruvannur
Mankavu,Kozhikode,Kerala-673029

Client.	Mr. BIJOY

Project Title.
RESIDENCE AT PALAZHI


Drawing Title.
GROUND FLOOR FALSE CEILING

Building Title.
RESIDENCE


Project No.	Drawing No.

Revision Suffix.
....

Scale.	Date.	Drawn.	Checked.
1:60 1:20	05-08-2026	RABIA	

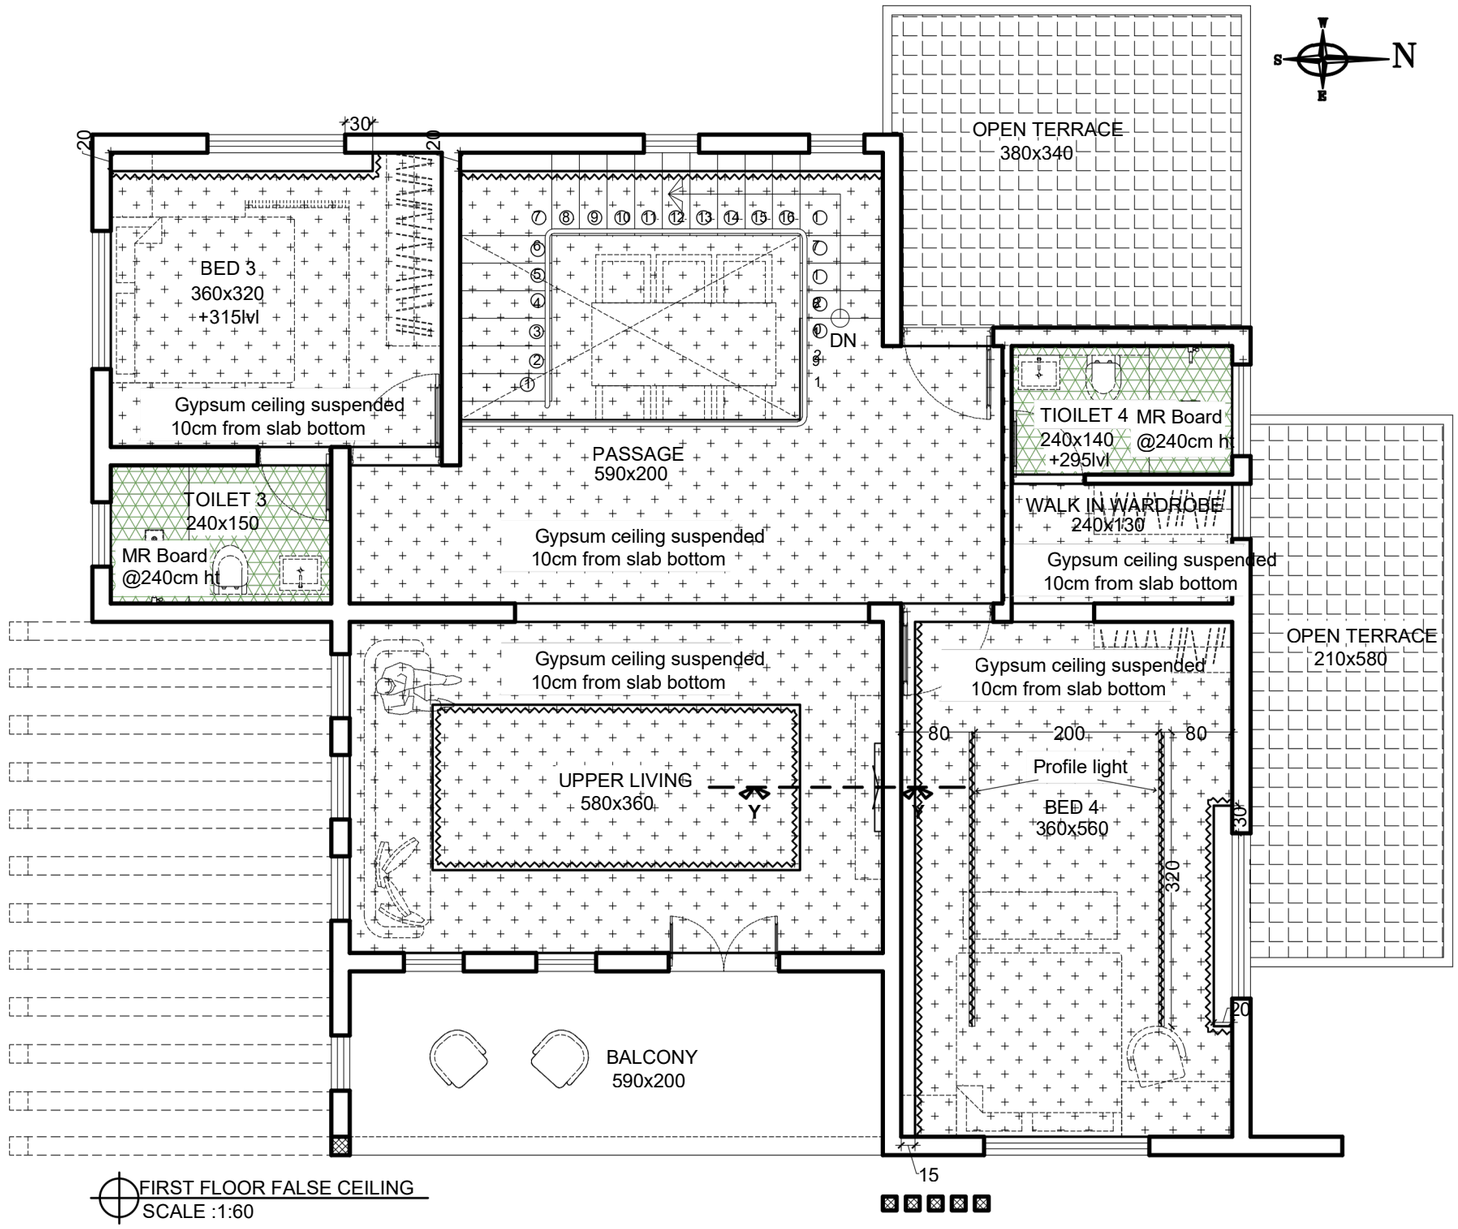

FIRST FLOOR FALSE CEILING
SCALE :1:60

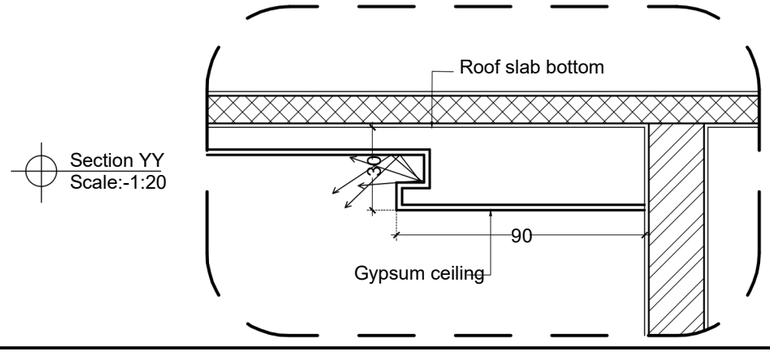

Section YY
Scale:-1:20

© This drawing is the property of space hedge and is not to be copied or used without their permission.

Notes.

All dimensions shall be checked and correlated with structural drawings and any ambiguity shall be reported immediately to the Architects before commencement of work.

Special Notes.

1. Allthe wall thickness are 23cm and 13 cm unless specified
2. Alldimensions and levels are in cms unless specified otherwise
3. Alldimensions and levels given in the drawing are finished dimensions and levels (including finishes)
4. Allheights are measured from finished floor level
5. Levels marked are with respect to finished ground level ± 0.00 corresponding to datum level-----
6. Drawing should not be scaled. Only written dimensions should be followed.
7. Follow architectural drawing for dimensions , levels and details
8. Latest revision of drawing should be followed. The drawing showing previous revision should be cancelled.
9. For structural, electrical, landscape etc refer respective consultant' drawings.
10. For all 13cm wall every 90cm height should have concrete belt.

Revisions.

No.	Date.	Revision details.
R1	.....	.....

Purpose.

SPACE HEDGE DESIGN STUDIO
ARCHITECTURE PLANNING INTERIOR PMD
1st Floor,Jaleel arcade
Mini bypass road,PO Thiruvannur
Mankavu,Kozhikode,Kerala-673029

Client. Mr. BIJOY

Project Title.
RESIDENCE AT PALAZHI

Drawing Title.
FIRST FLOOR FALSE CEILING

Building Title.
RESIDENCE


Project No.	Drawing No.

Revision Suffix. ....

Scale.	Date.	Drawn.	Checked.
1:60 1:20	06-08-2026	RABIA	

MRS.SREEJITH PRASEENA

JOINERY

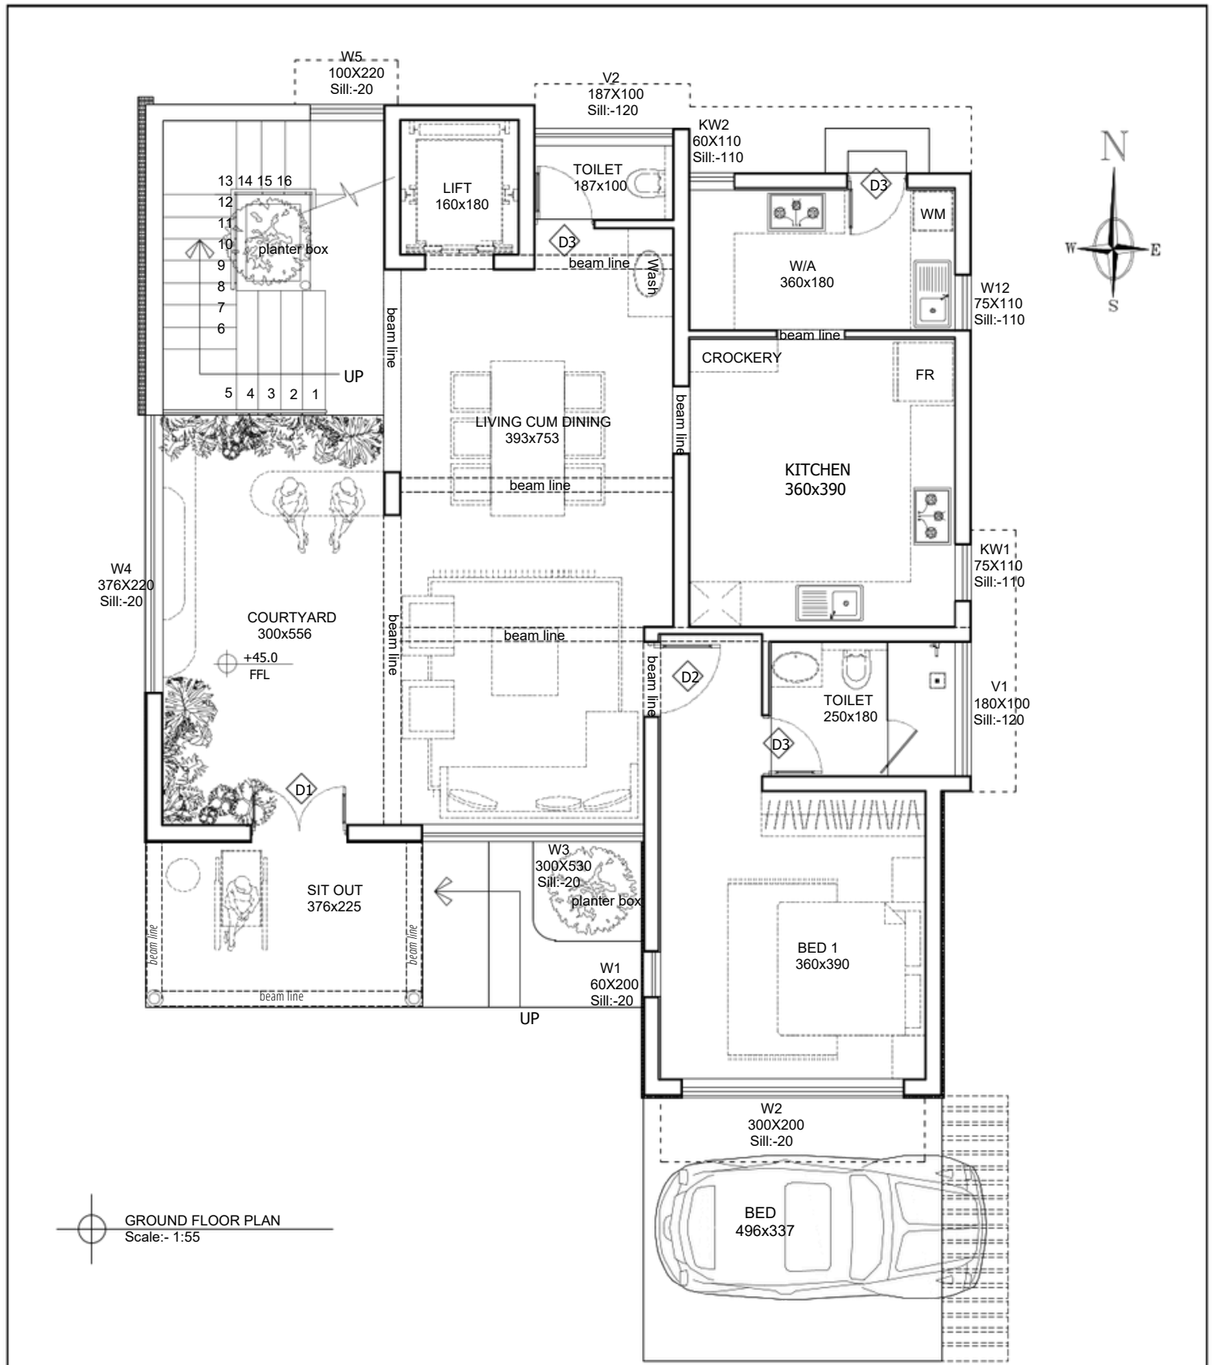

GROUND FLOOR PLAN
Scale:- 1:55

© This drawing is the property of space edge and is not to be copied or used without their permission.

N

Notes.

All dimensions shall be checked and correlated with structural drawings and any ambiguity shall be reported immediately to the Architects before commencement of work.

Special Notes.

1.All the wall thickness are 23cm and 13 cm unless specified
2.All dimensions and levels are in cms unless specified otherwise
3.All dimensions and levels given in the drawing are finished dimensions and levels (including finishes)
4.All heights are measured from finished floor level
5.Levels marked are with respect to finished ground level + 0.00 corresponding to datum level----
6.Drawing should not be scaled. Only written dimensions should be followed.
7.Follow architectural drawing for dimensions , levels and details
8.Latest revision of drawing should be followed. The drawing showing previous revision should be cancelled.
9.For structural, electrical, landscape etc refer respective consultant' drawings.
10.For all 13cm wall every 90cm height should have concrete belt.

Client. Ms.PRASEENA

Project Title. RESIDENCE AT CALICUT

Purpose. JOINERY

Building Title. RESIDENCE

Drawing Title. GROUND FLOOR PLAN


Project No.

Drawing No.

Revision Suffix. ....

Scale.	Date.	Drawn.	Checked.
1:55	13-08-2026	RABIA	

SPACE EDGE DESIGN STUDIO
ARCHITECTURE PLANNING INTERIOR PMC

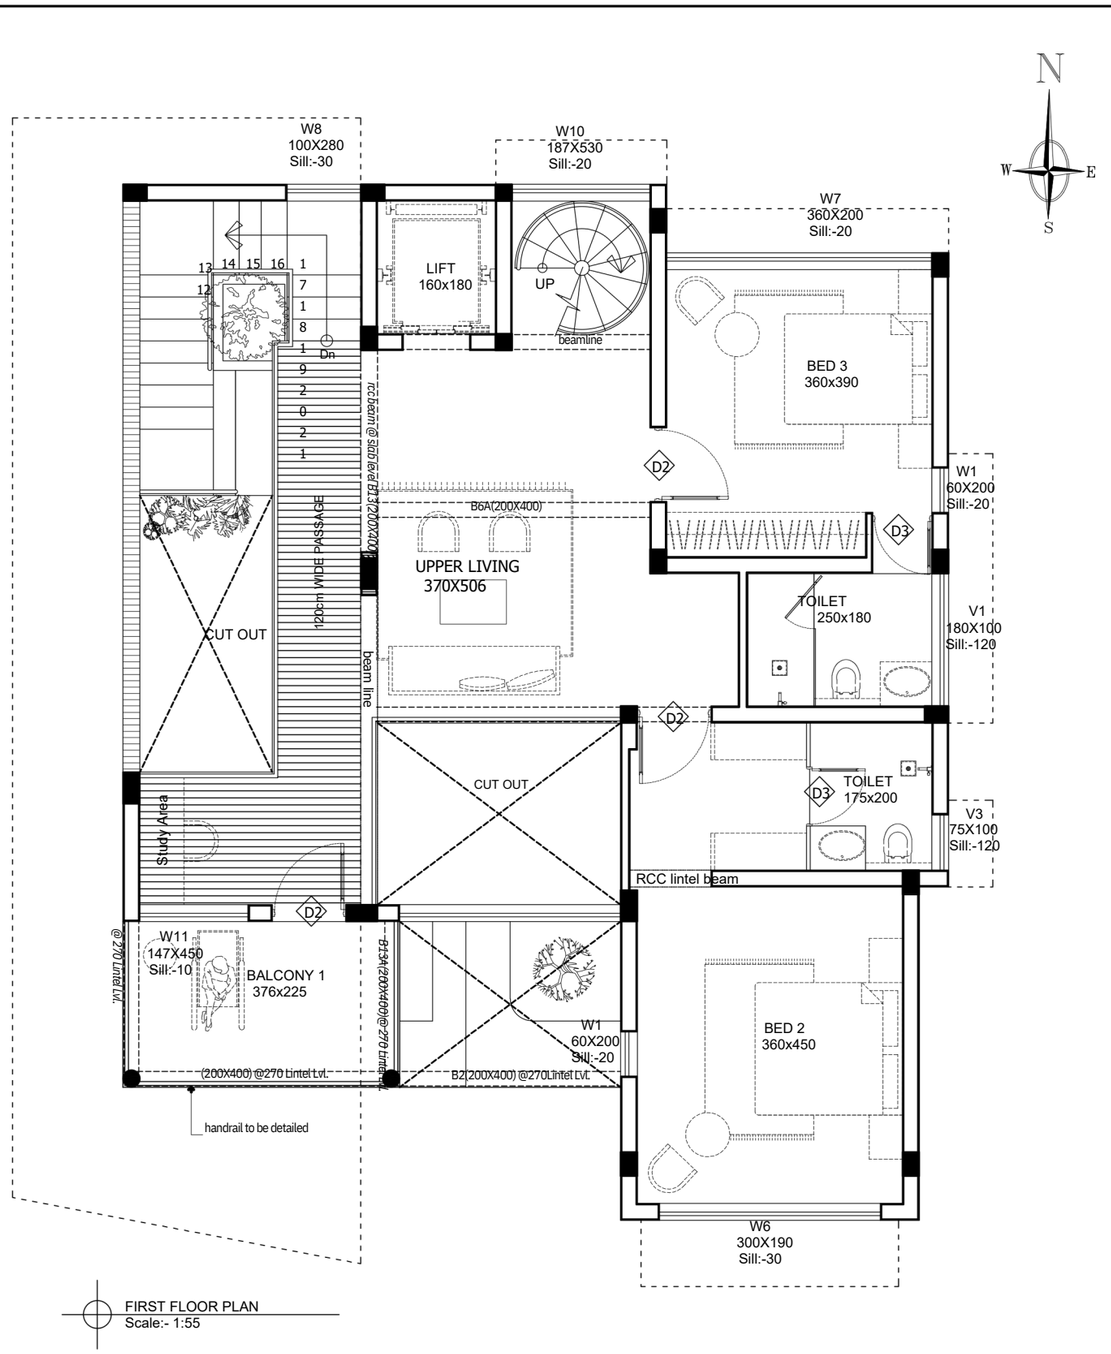

© This drawing is the property of space edge and is not to be copied or used without their permission.

N

Notes.

All dimensions shall be checked and correlated with structural drawings and any ambiguity shall be reported immediately to the Architects before commencement of work.

Special Notes.

1. All the wall thickness are 23cm and 13 cm unless specified
2. All dimensions and levels are in cms unless specified otherwise
3. All dimensions and levels given in the drawing are finished dimensions and levels (including finishes)
4. All heights are measured from finished floor level
5. Levels marked are with respect to finished ground level ± 0.00 corresponding to datum level-----
6. Drawing should not be scaled. Only written dimensions should be followed.
7. Follow architectural drawing for dimensions , levels and details
8. Latest revision of drawing should be followed. The drawing showing previous revision should be cancelled.
9. For structural, electrical, landscape etc refer respective consultant' drawings.
10. For all 13cm wall every 90cm height should have concrete belt.

Client. Ms.PRASEENA

Project Title. RESIDENCE AT CALICUT

Purpose. JOINERY

Building Title. RESIDENCE

Drawing Title. FIRST FLOOR PLAN

Project No.


Drawing No.

Revision Suffix. ....

Scale.	Date.	Drawn.	Checked.
1:55	13-08-2026	RABIA	

SPACE HEDGE DESIGN STUDIO

ARCHITECTURE PLANNING INTERIOR PMC

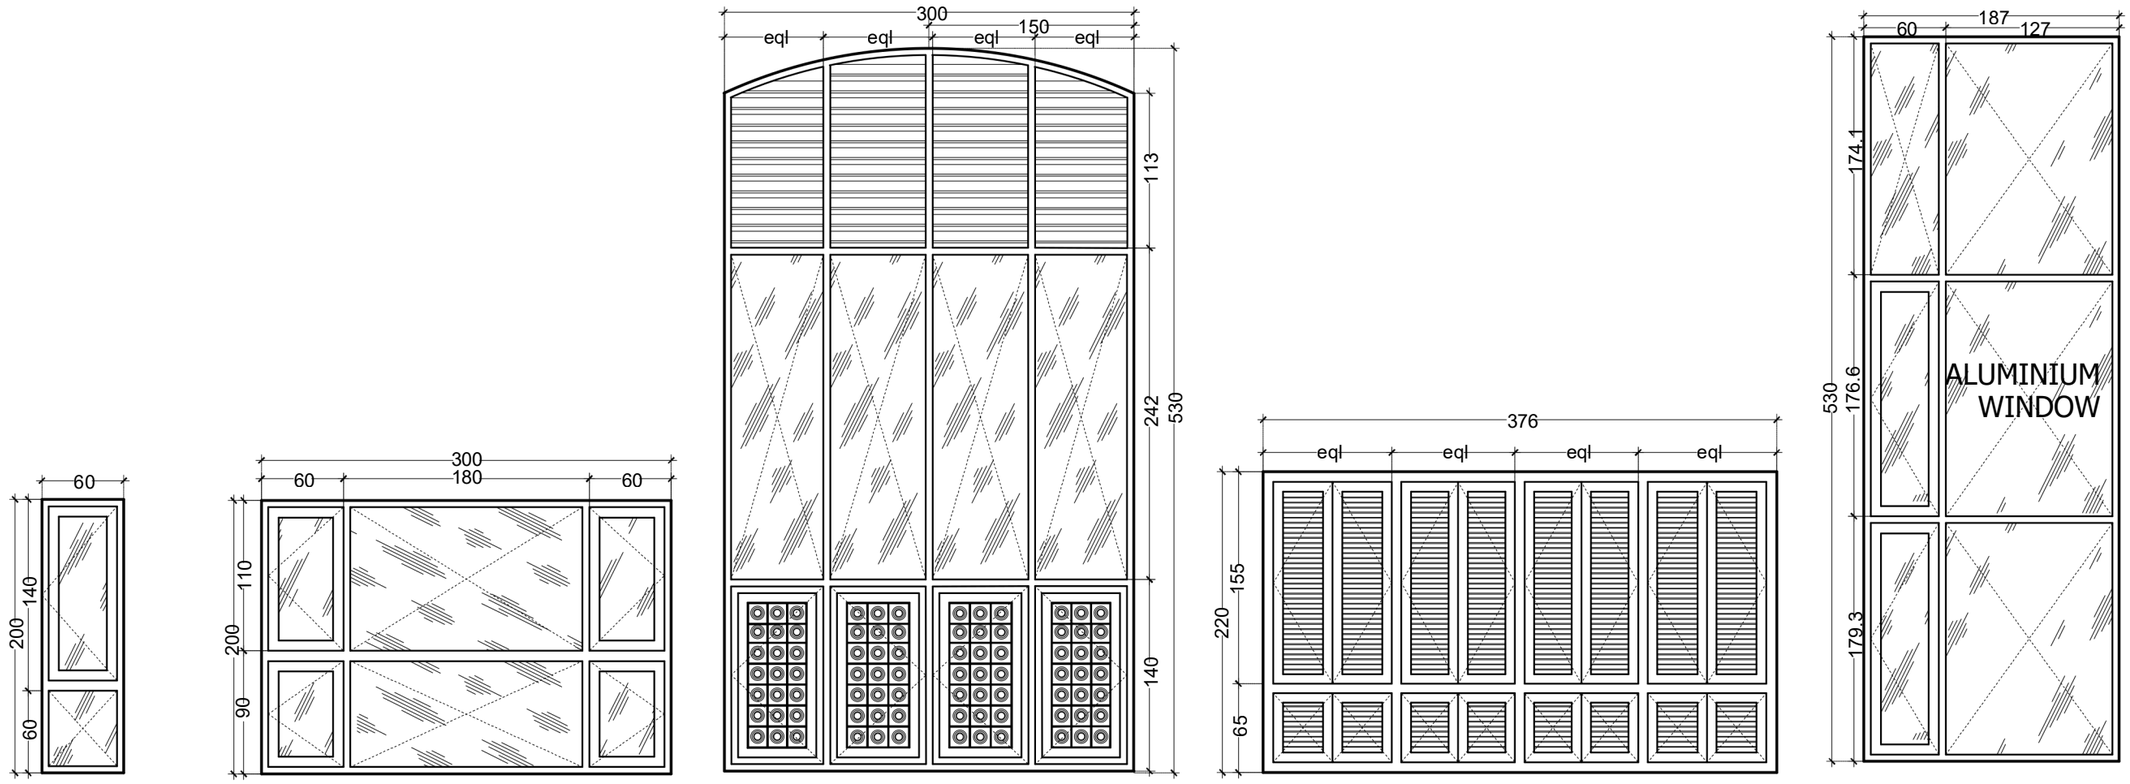

W1 60X200 Sill:-20	W2 300X200 Sill:-20	W3 300X530 Sill:-20	W4 376X220 Sill:-20	W10 187X530 Sill:-20
LOCATION : Bed-1,2,3,4	LOCATION : Bed1	LOCATION : Living	LOCATION : Courtyard	LOCATION : Stair
QUANTITY : 4 nos	QUANTITY : 1 nos	QUANTITY : 1 nos	QUANTITY : 1 nos	QUANTITY : 1 nos
DESCRIPTION : Out side elevation	DESCRIPTION : Out side elevation	DESCRIPTION : Out side elevation	DESCRIPTION : Out side elevation	DESCRIPTION : Out side elevation
TYPE : Wooden window	TYPE : Wooden window	TYPE : Wooden window	TYPE : Woodenwindow	TYPE : Wooden window

© This drawing is the property of space edge and is not to be copied or used without their permission.

N

Notes.

All dimensions shall be checked and correlated with structural drawings and any ambiguity shall be reported immediately to the Architects before commencement of work.

Special Notes.

1.All the wall thickness are 23cm and 13 cm unless specified
2.All dimensions and levels are in cms unless specified otherwise
3.All dimensions and levels given in the drawing are finished dimensions and levels (including finishes)
4.All heights are measured from finished floor level
5.Levels marked are with respect to finished ground level + 0.00 corresponding to datum level-----
6.Drawing should not be scaled. Only written dimensions should be followed.
7.Follow architectural drawing for dimensions , levels and details
8.Latest revision of drawing should be followed. The drawing showing previous revision should be cancelled.
9.For structural, electrical, landscape etc refer respective consultant' drawings.
10.For all 13cm wall every 90cm height should have concrete belt.

Revisions.

No.	Date.	Revision details.
R1	.....	.....

Key Plan.

Client. Ms.PRASEENA

Project Title. RESIDENCE AT CALICUT

Purpose.

Building Title. RESIDENCE

Drawing Title. JOINERY


Project No.


Drawing No.


Revision Suffix. ....


Scale.	Date.	Drawn.	Checked.
1:40	11-08-2026	RABIA	


SPACE HEDGE DESIGN STUDIO
ARCHITECTURE PLANNING INTERIOR PMC
1st Floor,.Jaleel arcade
Mini bypass road,PO Thiruvannur
Mankavu,Kozhikode,Kerala-673029

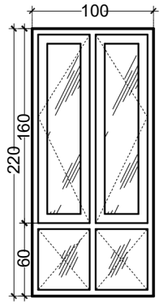


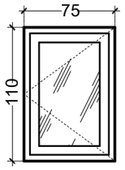

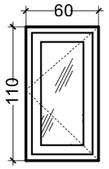


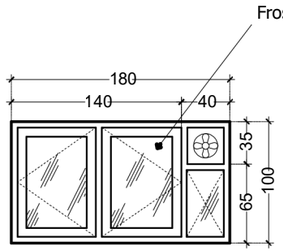


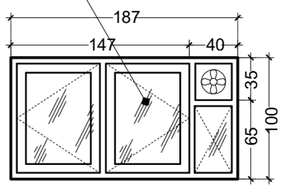


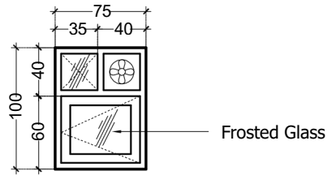



W5 100X220 Sill:-20	KW1 75X110 Sill:-110	KW2 60X110 Sill:-110	V1 180X100 Sill:-120	V2 187X100 Sill:-120	V3 75X100 Sill:-120
LOCATION : Stair	LOCATION : Kitchen	LOCATION :W/A	LOCATION : Toilet	LOCATION : Toilet	LOCATION : Toilet
QUANTITY : 1nos	QUANTITY : 1nos	QUANTITY : 1nos	QUANTITY : 3nos	QUANTITY : 1nos	QUANTITY : 1nos
DESCRIPTION : Out side elevation	DESCRIPTION : Out side elevation	DESCRIPTION : Outsideelevation	DESCRIPTION : Outsideelevation	DESCRIPTION : Outsideelevation	DESCRIPTION : Out side elevation
TYPE : Wooden window	TYPE : Wooden window	TYPE : Wooden window	TYPE : Wooden window	TYPE : Wooden window	TYPE : Wooden window

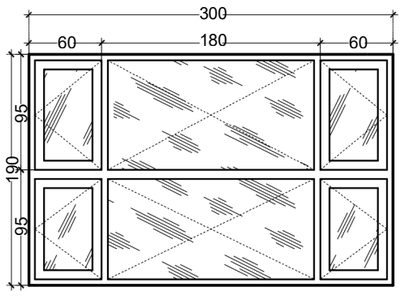


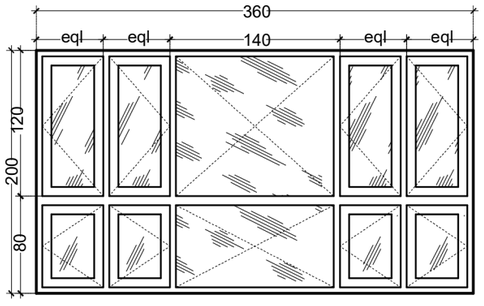

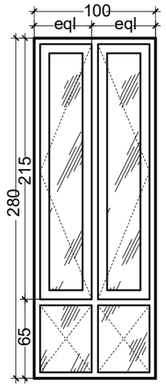

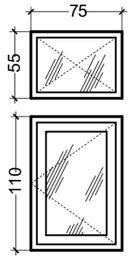

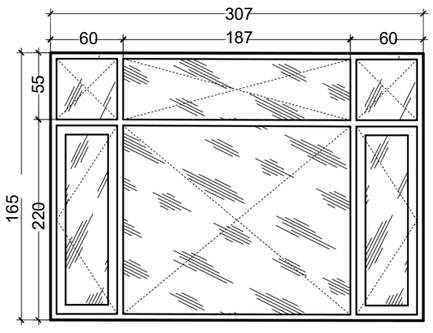

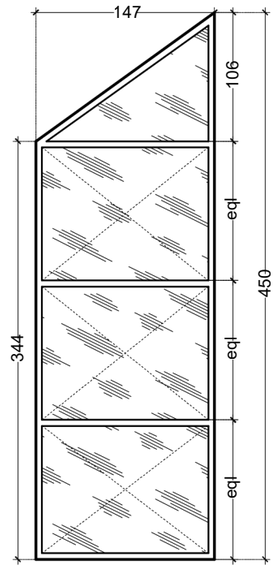

W6 300X190 Sill:-30	W7 360X200 Sill:-20	W8 100X280 Sill:-30	W12 75X110 75X55 Sill:-110	W9 307X220 Sill:-00	W11 147X450 Sill:-10
LOCATION : Bed 2	LOCATION : Bed 3	LOCATION : Stair	LOCATION : W/A	LOCATION : Home Theater	LOCATION : Balcony
QUANTITY : 1nos	QUANTITY : 2nos	QUANTITY : 1nos	QUANTITY : 1 nos	QUANTITY : 1nos	QUANTITY : 1nos
DESCRIPTION : Out side elevation	DESCRIPTION : Out side elevation	DESCRIPTION : Outsideelevation	DESCRIPTION : Outsideelevation	DESCRIPTION : Outsideelevation	DESCRIPTION : Outsideelevation
TYPE : Wooden window	TYPE : Wooden window	TYPE : Wooden window	TYPE : Wooden window	TYPE : Wooden window	TYPE : Wooden window

© This drawing is the property of space edge and is not to be copied or used without their permission.

N

Notes.

All dimensions shall be checked and correlated with structural drawings and any ambiguity shall be reported immediately to the Architects before commencement of work.

Special Notes.

1.All the wall thickness are 23cm and 13 cm unless specified
2.All dimensions and levels are in cms unless specified otherwise
3.All dimensions and levels given in the drawing are finished dimensions and levels (including finishes)
4.All heights are measured from finished floor level
5.Levels marked are with respect to finished ground level + 0.00 corresponding to datum level-----
6.Drawing should not be scaled. Only written dimensions should be followed.
7.Follow architectural drawing for dimensions , levels and details
8.Latest revision of drawing should be followed. The drawing showing previous revision should be cancelled.
9.For structural, electrical, landscape etc refer respective consultant' drawings.
10.For all 13cm wall every 90cm height should have concrete belt.

Revisions.

No.	Date.	Revision details.
R1	.....	.....

Key Plan.

Client. Ms.PRASEENA

Project Title. RESIDENCE AT CALICUT

Purpose.

Building Title. RESIDENCE

Drawing Title. JOINERY

Project No.

Drawing No.

Revision Suffix. ....


Scale. 1:45

Date. 11-08-2026

Drawn. RABIA

Checked.

SPACE HEDGE DESIGN STUDIO
ARCHITECTURE PLANNING INTERIOR PMC
1st Floor,,Jaleel arcade
Mini bypass road,PO Thiruvannur
Mankavu,Kozhikode,Kerala-673029

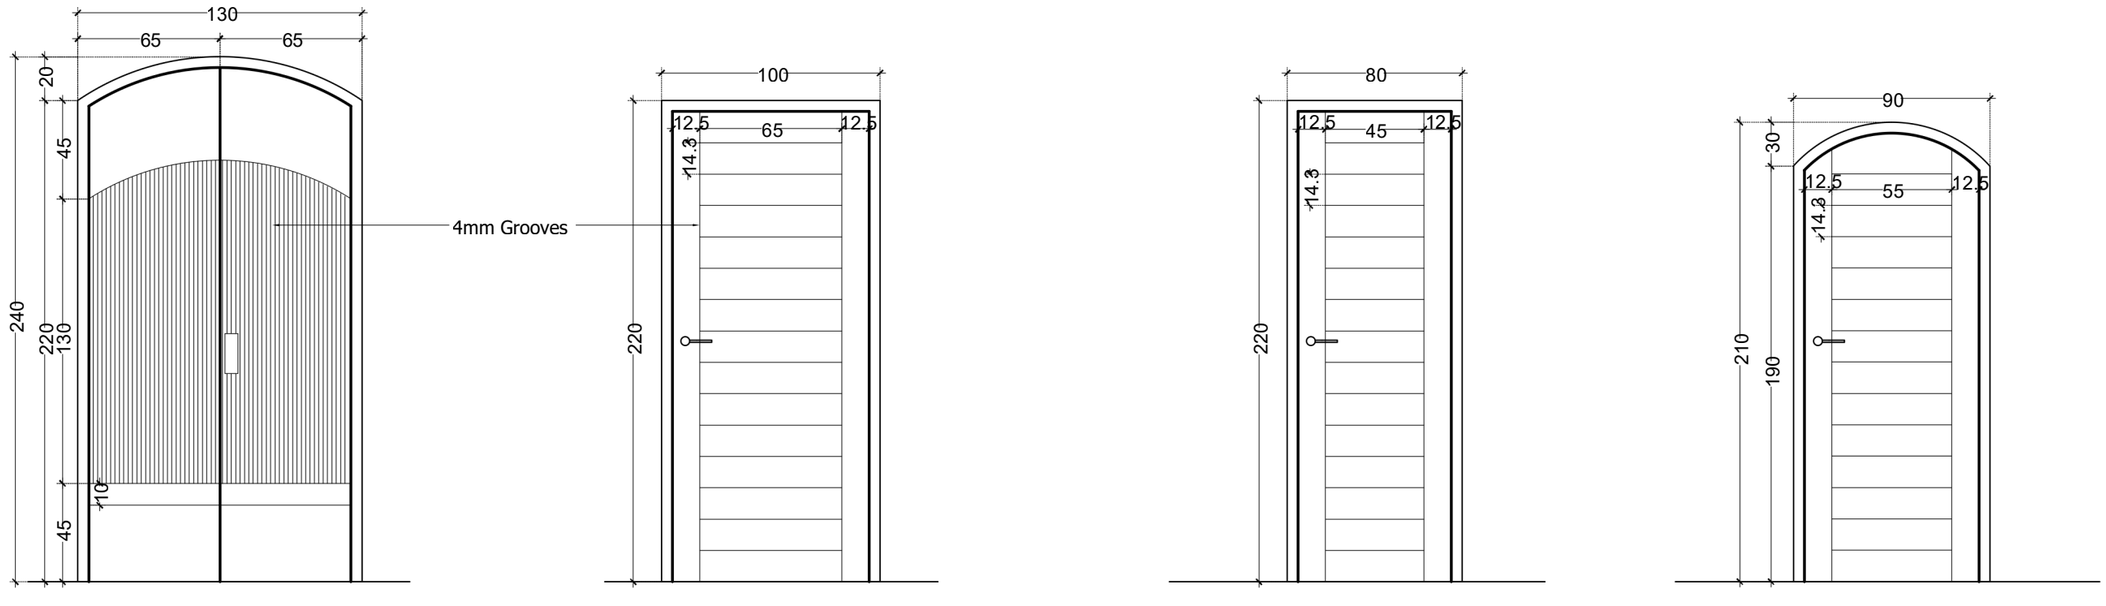

D1 130X220		D2 100X220		D3 80X220		D4 90X210	
LOCATION	: Sitout	LOCATION	: BED 1, BED 2, BED 3, BED 4, Home theater, Balcony 1	LOCATION	: W/A	LOCATION	: Balcony 2
QUANTITY	: 1 nos	QUANTITY	: 6nos	QUANTITY	: 1 nos	QUANTITY	: 1 nos
DESCRIPTION	: Out side elevation	DESCRIPTION	: Out side elevation	DESCRIPTION	: Out side elevation	DESCRIPTION	: Out side elevation
TYPE	: Wooden door	TYPE	: Wooden door	TYPE	: Wooden door	TYPE	: Wooden door

© This drawing is the property of space edge and is not to be copied or used without their permission.

N

Notes.

All dimensions shall be checked and correlated with structural drawings and any ambiguity shall be reported immediately to the Architects before commencement of work.

Special Notes.

1.All the wall thickness are 23cm and 13 cm unless specified
2.All dimensions and levels are in cms unless specified otherwise
3.All dimensions and levels given in the drawing are finished dimensions and levels (including finishes)
4.All heights are measured from finished floor level
5.Levels marked are with respect to finished ground level + 0.00 corresponding to datum level-----
6.Drawing should not be scaled. Only written dimensions should be followed.
7.Follow architectural drawing for dimensions , levels and details
8.Latest revision of drawing should be followed. The drawing showing previous revision should be cancelled.
9.For structural, electrical, landscape etc refer respective consultant' drawings.
10.For all 13cm wall every 90cm height should have concrete belt.

Revisions.

No.	Date.	Revision details.
R1	.....	.....

Key Plan.

Client. Ms.PRASEENA

Project Title. RESIDENCE AT CALICUT

Purpose.

Building Title. RESIDENCE

Drawing Title. JOINERY

Project No.

Drawing No.

Revision Suffix. ....

Scale. 1:25

Date. 14-08-2026


Drawn. RABIA

Checked.

SPACE EDGE DESIGN STUDIO
ARCHITECTURE PLANNING INTERIOR PMC
1st Floor,Jaleel arcade
Mini bypass road,PO Thiruvannur
Mankavu,Kozhikode,Kerala-673029

MR.RAJEESH , VENGERI

JOINERY,
PLUMBING DRAWING

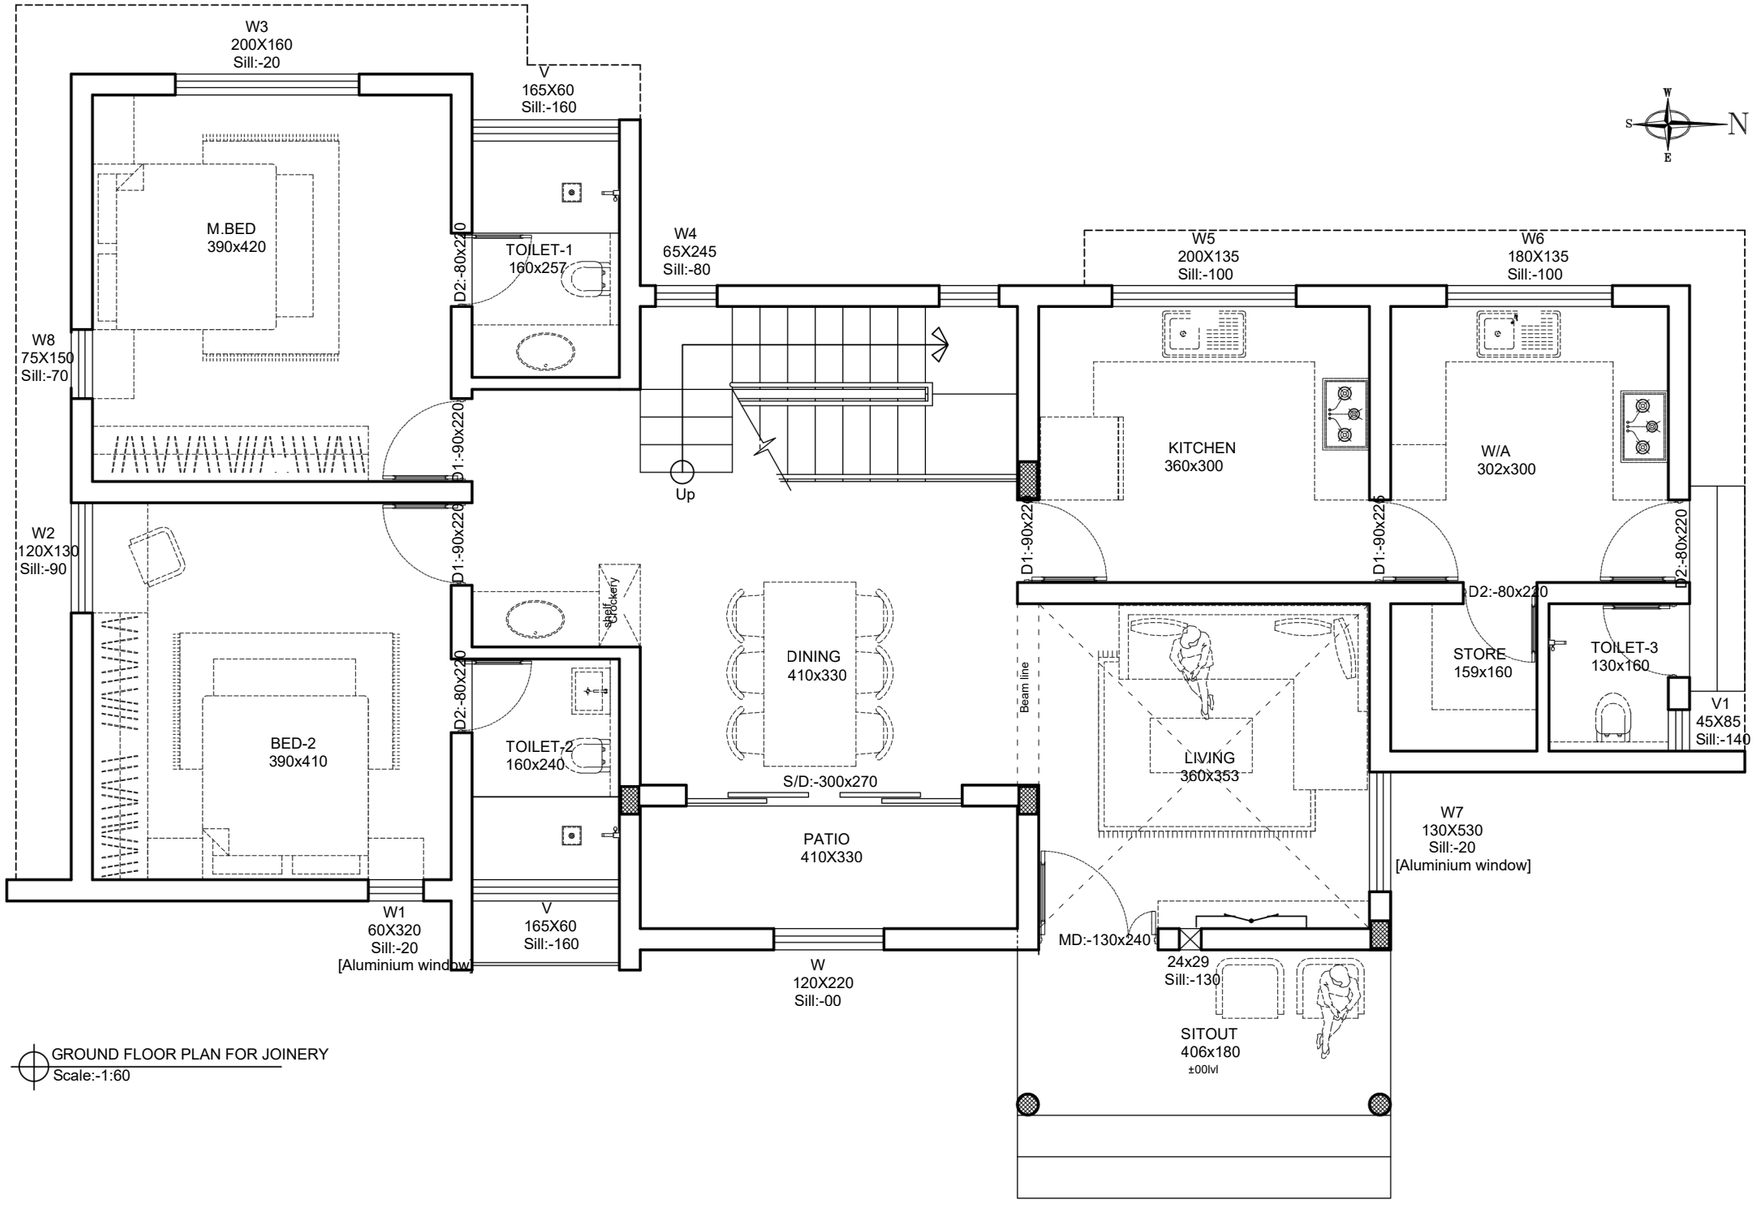

© This drawing is the property of space edge and is not to be copied or used without their permission.

Notes.

All dimensions shall be checked and correlated with structural drawings and any ambiguity shall be reported immediately to the Architects before commencement of work.

Special Notes.

1. All the wall thickness are 23cm and 13 cm unless specified
2. All dimensions and levels are in cms unless specified otherwise
3. All dimensions and levels given in the drawing are finished dimensions and levels (including finishes)
4. All heights are measured from finished floor level
5. Levels marked are with respect to finished ground level + 0.00 corresponding to datum level-----
6. Drawing should not be scaled. Only written dimensions should be followed.
7. Follow architectural drawing for dimensions , levels and details
8. Latest revision of drawing should be followed. The drawing showing previous revision should be cancelled.
9. For structural, electrical, landscape etc refer respective consultant' drawings.
10. For all 13cm wall every 90cm height should have concrete belt.

Revisions.

No.	Date.	Revision details.
R1	.....	.....

Key Plan.

Client. Mr.RAJEESH

Project Title. RESIDENCE AT VENGERI

Purpose. FOR JOINERY

Building Title. RESIDENCE

Drawing Title. GROUND FLOOR PLAN


Project No.

Drawing No.

Revision Suffix. ....

Scale.	Date.	Drawn.	Checked.
1:60	28-08-2026	RABIA	ABHILASH

SPACE HEDGE DESIGN STUDIO
ARCHITECTURE PLANNING INTERIOR PMC

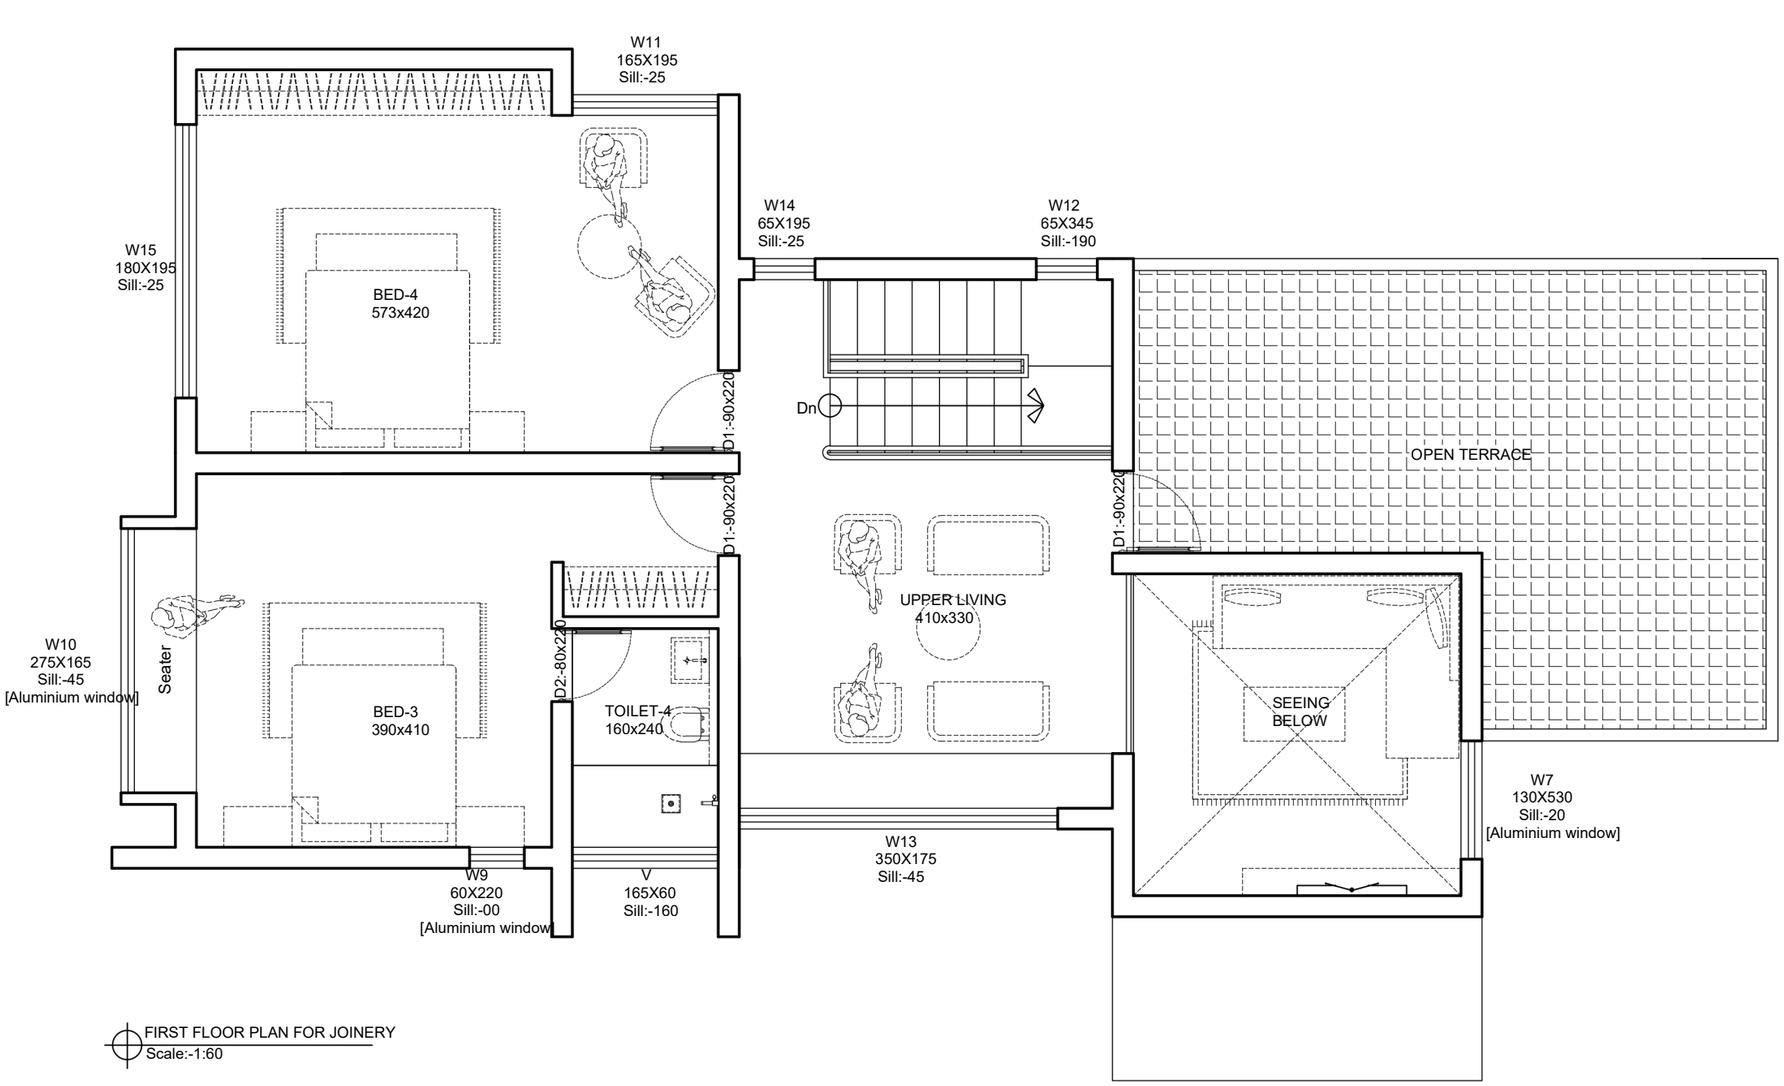

FIRST FLOOR PLAN FOR JOINERY
Scale:-1:60

© This drawing is the property of space edge and is not to be copied or used without their permission.

N

Notes.

All dimensions shall be checked and correlated with structural drawings and any ambiguity shall be reported immediately to the Architects before commencement of work.

Special Notes.

1.All the wall thickness are 23cm and 13 cm unless specified
2.All dimensions and levels are in cms unless specified otherwise
3.All dimensions and levels given in the drawing are finished dimensions and levels (including finishes)
4.All heights are measured from finished floor level
5.Levels marked are with respect to finished ground level ± 0.00 corresponding to datum level-----
6.Drawing should not be scaled. Only written dimensions should be followed.
7.Follow architectural drawing for dimensions , levels and details
8.Latest revision of drawing should be followed. The drawing showing previous revision should be cancelled.
9.For structural, electrical, landscape etc refer respective consultant' drawings.
10.For all 13cm wall every 90cm height should have concrete belt.

Revisions.

No.	Date.	Revision details.
R1	.....	.....

Key Plan.

Client. Mr.RAJEESH

Project Title. RESIDENCE AT VENGERI

Purpose. FOR JOINERY

Building Title. RESIDENCE

Drawing Title. FIRST FLOOR PLAN


Project No.


Drawing No.


Revision Suffix. ....

Scale.	Date.	Drawn.	Checked.
1:60	28-08-2026	RABIA	ABHILASH


SPACE HEDGE DESIGN STUDIO
ARCHITECTURE PLANNING INTERIOR PMC

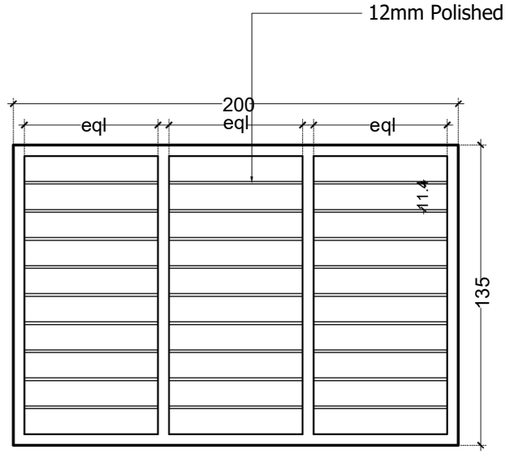


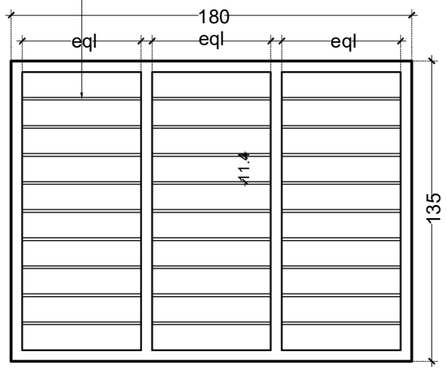


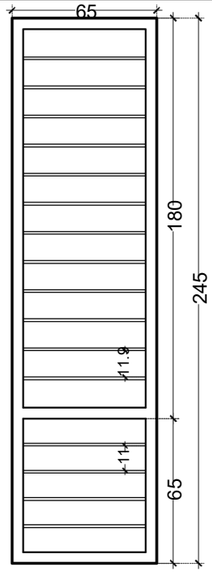


W5 200X135 Sill:-100		W6 180X135 Sill:-100		W4 65X245 Sill:-80	
LOCATION	: Kitchen	LOCATION	: Work area	LOCATION	: Stair area
QUANTITY	: 1 nos	QUANTITY	: 1 nos	QUANTITY	: 1 nos
DESCRIPTION	: Out side elevation	DESCRIPTION	: Out side elevation	DESCRIPTION	: Out side elevation
TYPE	: Wooden window	TYPE	: Wooden window	TYPE	: Wooden window

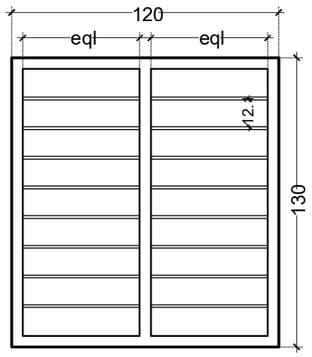

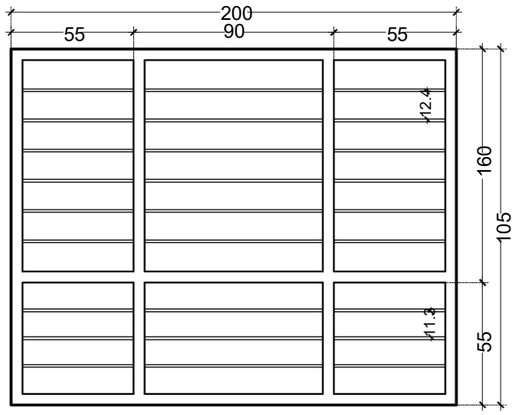

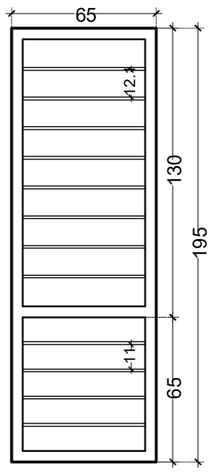

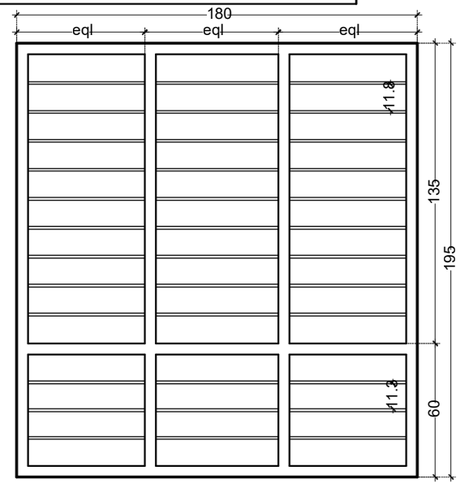

W2 120X130 Sill:-90		W3 200X160 Sill:-60		W14 65X195 Sill:-25		W15 180X195 Sill:-25	
LOCATION	: Bed-2	LOCATION	: M-Bed,Bed-4	LOCATION	: Stair area	LOCATION	: BED-4
QUANTITY	: 1 nos	QUANTITY	: 2 nos	QUANTITY	: 1 nos	QUANTITY	: 1 nos
DESCRIPTION	: Out side elevation	DESCRIPTION	: Out side elevation	DESCRIPTION	: Out side elevation	DESCRIPTION	: Out side elevation
TYPE	: Wooden window	TYPE	: Wooden window	TYPE	: Wooden window	TYPE	: Wooden window

© This drawing is the property of space hedge and is not to be copied or used without their permission.

N

Notes.

All dimensions shall be checked and correlated with structural drawings and any ambiguity shall be reported immediately to the Architects before commencement of work.

Special Notes.

1. Allthe wall thickness are 23cm and 13 cm unless specified
2. Alldimensions and levels are in cms unless specified otherwise
3. Alldimensions and levels given in the drawing are finished dimensions and levels (including finishes)
4. Allheights are measured from finished floor level
5. Levels marked are with respect to finished ground level ± 0.00 corresponding to datum level-----
6. Drawing should not be scaled. Only written dimensions should be followed.
7. Follow architectural drawing for dimensions , levels and details
8. Latest revision of drawing should be followed. The drawing showing previous revision should be cancelled.
9. For structural, electrical, landscape etc refer respective consultant' drawings.
10. For all 13cm wall every 90cm height should have concrete belt.


Revisions.


No.	Date.	Revision details.
R1	.....	.....

Purpose.


SPACE HEDGE DESIGN STUDIO
ARCHITECTURE PLANNING INTERIOR PMC
1st Floor,Jaleel arcade
Mini bypass road,PO Thiruvannur
Mankavu,Kozhikode,Kerala-673029


Client.	Mr.RAJEESH
Project Title.	RESIDENCE AT VENGERI
Drawing Title.	WINDOW GRILL DETAILS
Building Title.	RESIDENCE
Project No.	
Drawing No.	
Revision Suffix.	....
Scale.	1:25
Date.	29-08-2026
Drawn.	RABIA
Checked.	

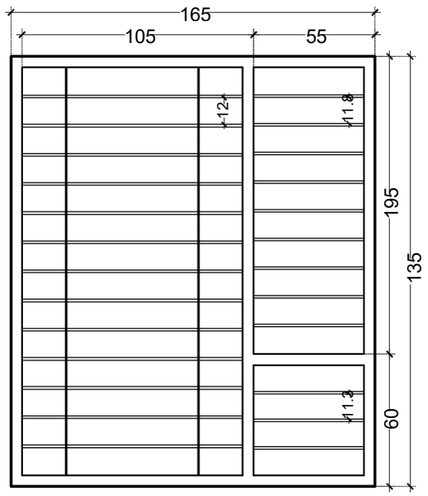


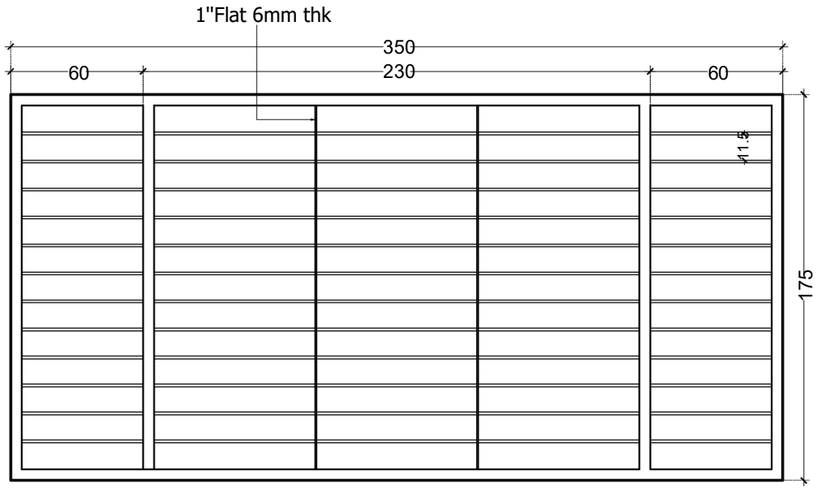

W11 165X195 Sill:-25		W13 350X175 Sill:-45	
LOCATION	: Bed-4	LOCATION	: U.living
QUANTITY	: 1 nos	QUANTITY	: 1 nos
DESCRIPTION	: Out side elevation	DESCRIPTION	: Out side elevation
TYPE	: Wooden window	TYPE	: Wooden window

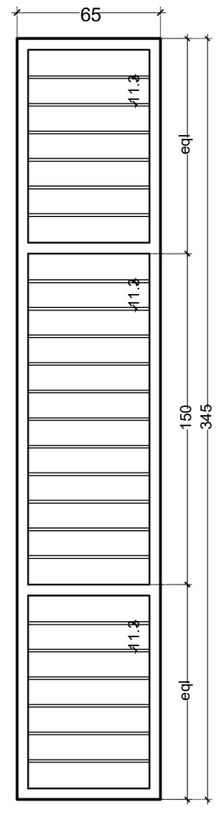

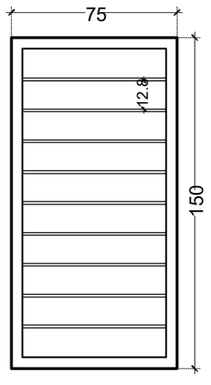

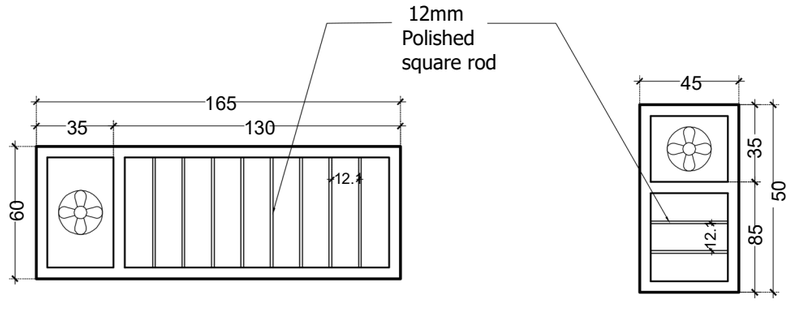

W8 75X150 Sill:-70		V 165X60 Sill:-160		V1 45X85 Sill:-140		W12 65X345 Sill:-190	
LOCATION	: M-Bed	LOCATION	: Toilet-1,2&4	LOCATION	: Toilet-3	LOCATION	: Stair area
QUANTITY	: 1 nos	QUANTITY	: 3nos	QUANTITY	: 1nos	QUANTITY	: 1 nos
DESCRIPTION	: Out side elevation	DESCRIPTION	: Out side elevation	DESCRIPTION	: Out side elevation	DESCRIPTION	: Out side elevation
TYPE	: Wooden window	TYPE	: Wooden window	TYPE	: Wooden window	TYPE	: Wooden window

© This drawing is the property of space hedge and is not to be copied or used without their permission.

N

Notes.

All dimensions shall be checked and correlated with structural drawings and any ambiguity shall be reported immediately to the Architects before commencement of work.

Special Notes.

1. Allthe wall thickness are 23cm and 13 cm unless specified
2. Alldimensions and levels are in cms unless specified otherwise
3. Alldimensions and levels given in the drawing are finished dimensions and levels (including finishes)
4. Allheights are measured from finished floor level
5. Levels marked are with respect to finished ground level + 0.00 corresponding to datum level-----
6. Drawing should not be scaled. Only written dimensions should be followed.
7. Follow architectural drawing for dimensions , levels and details
8. Latest revision of drawing should be followed. The drawing showing previous revision should be cancelled.
9. For structural, electrical, landscape etc refer respective consultant' drawings.
10. For all 13cm wall every 90cm height should have concrete belt.

Revisions.

No.	Date.	Revision details.
R1	.....	.....

Purpose.

SPACE HEDGE DESIGN STUDIO
ARCHITECTURE PLANNING INTERIOR PMD
1st Floor,Jaleel arcade
Mini bypass road,PO Thiruvannur
Mankavu,Kozhikode,Kerala-673029

Client. Mr.RAJEESH

Project Title. RESIDENCE AT VENGERI


Drawing Title. WINDOW GRILL DETAILS

Building Title. RESIDENCE


Project No.	Drawing No.

Revision Suffix. ....


Scale.	Date.	Drawn.	Checked.
1:25	29-08-2026	RABIA	

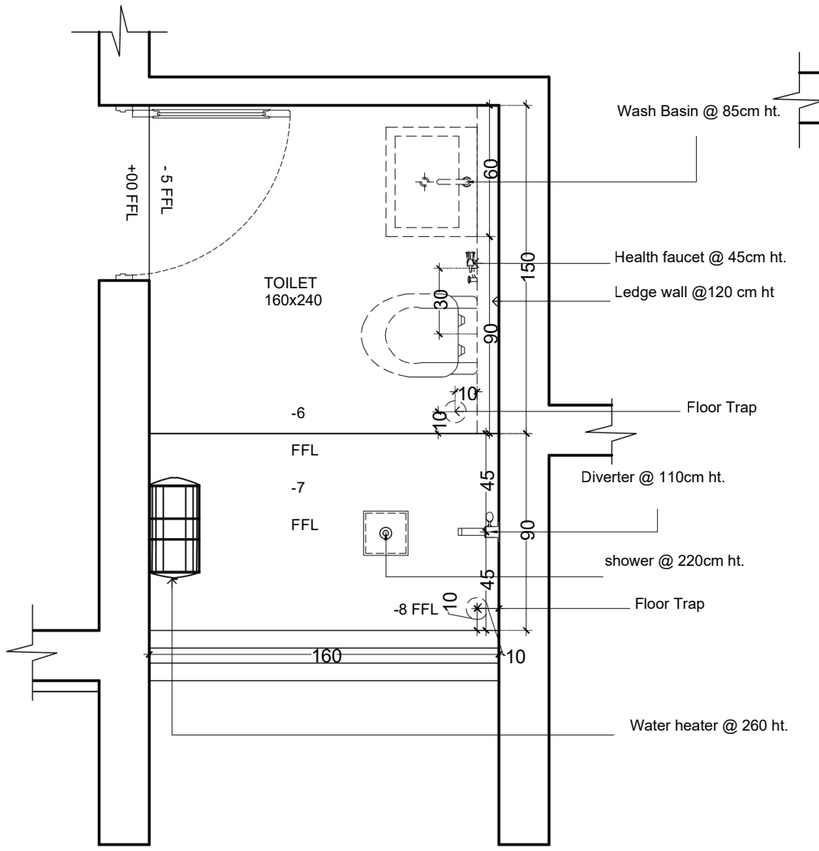


TOILET-1,4

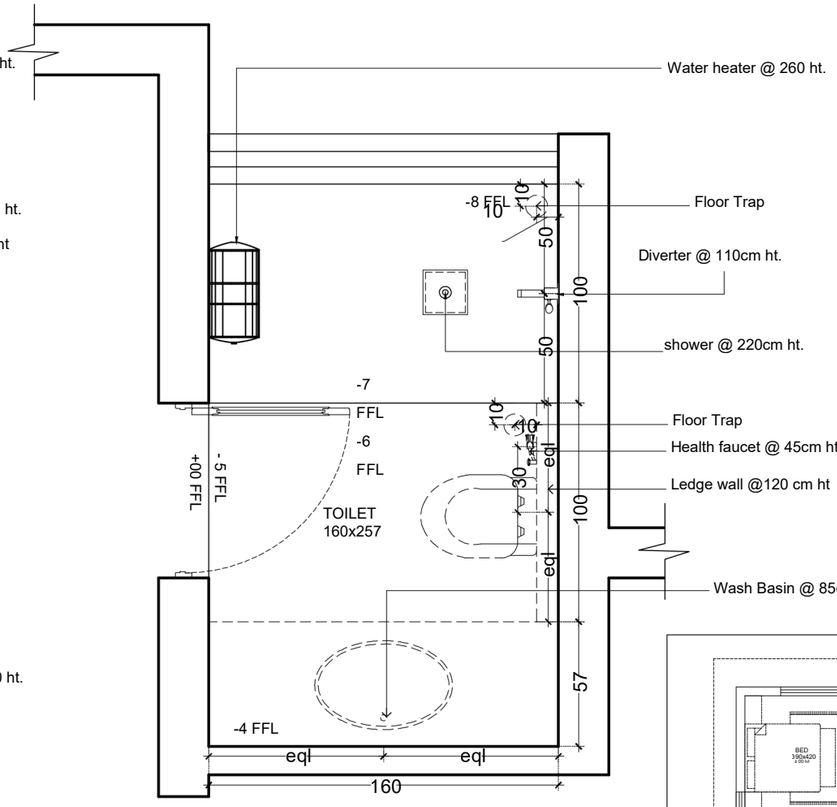

TOILET-2

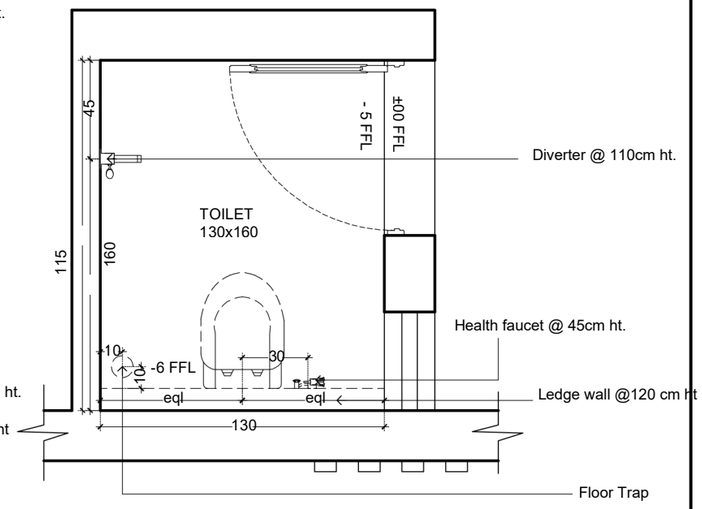

TOILET-3

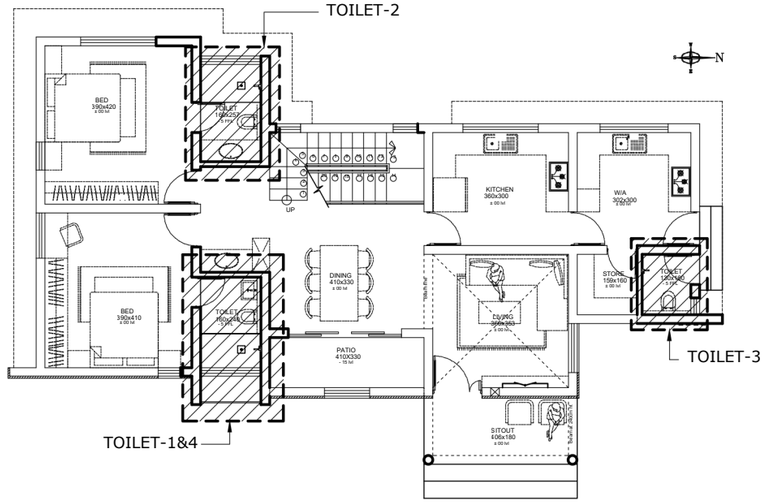

© This drawing is the property of space edge and is not to be copied or used without their permission.

N

Notes.

All dimensions shall be checked and correlated with structural drawings and any ambiguity shall be reported immediately to the Architects before commencement of work.

Special Notes.

1.All the wall thickness are 23cm and 13 cm unless specified
2.All dimensions and levels are in cms unless specified otherwise
3.All dimensions and levels given in the drawing are finished dimensions and levels (including finishes)
4.All heights are measured from finished floor level
5.Levels marked are with respect to finished ground level + 0.00 corresponding to datum level-----
6.Drawing should not be scaled. Only written dimensions should be followed.
7.Follow architectural drawing for dimensions , levels and details
8.Latest revision of drawing should be followed. The drawing showing previous revision should be cancelled.
9.For structural, electrical, landscape etc refer respective consultant' drawings.
10.For all 13cm wall every 90cm height should have concrete belt.

Revisions.

No.	Date.	Revision details.
R1	.....	.....

Key Plan.

Client. Mr.RAJEESH

Project Title. RESIDENCE AT VENGERI

Purpose.

Building Title. RESIDENCE

Drawing Title. TOILET-1&4,2,3, PLUMBING DETAILS

Project No.

Drawing No.

Revision Suffix. ....


Scale.	Date.	Drawn.	Checked.
1:25	14-09-26	RABIA	

SPACE HEDGE DESIGN STUDIO
ARCHITECTURE PLANNING INTERIOR PMC

1st Floor,Jaleel arcade
Mini bypass road,PO Thiruvannur
Mankavu,Kozhikode,Kerala-673029

TABA CAFE - CALICUT BEACH COMMERCIAL

ELECTRICAL DRAWING

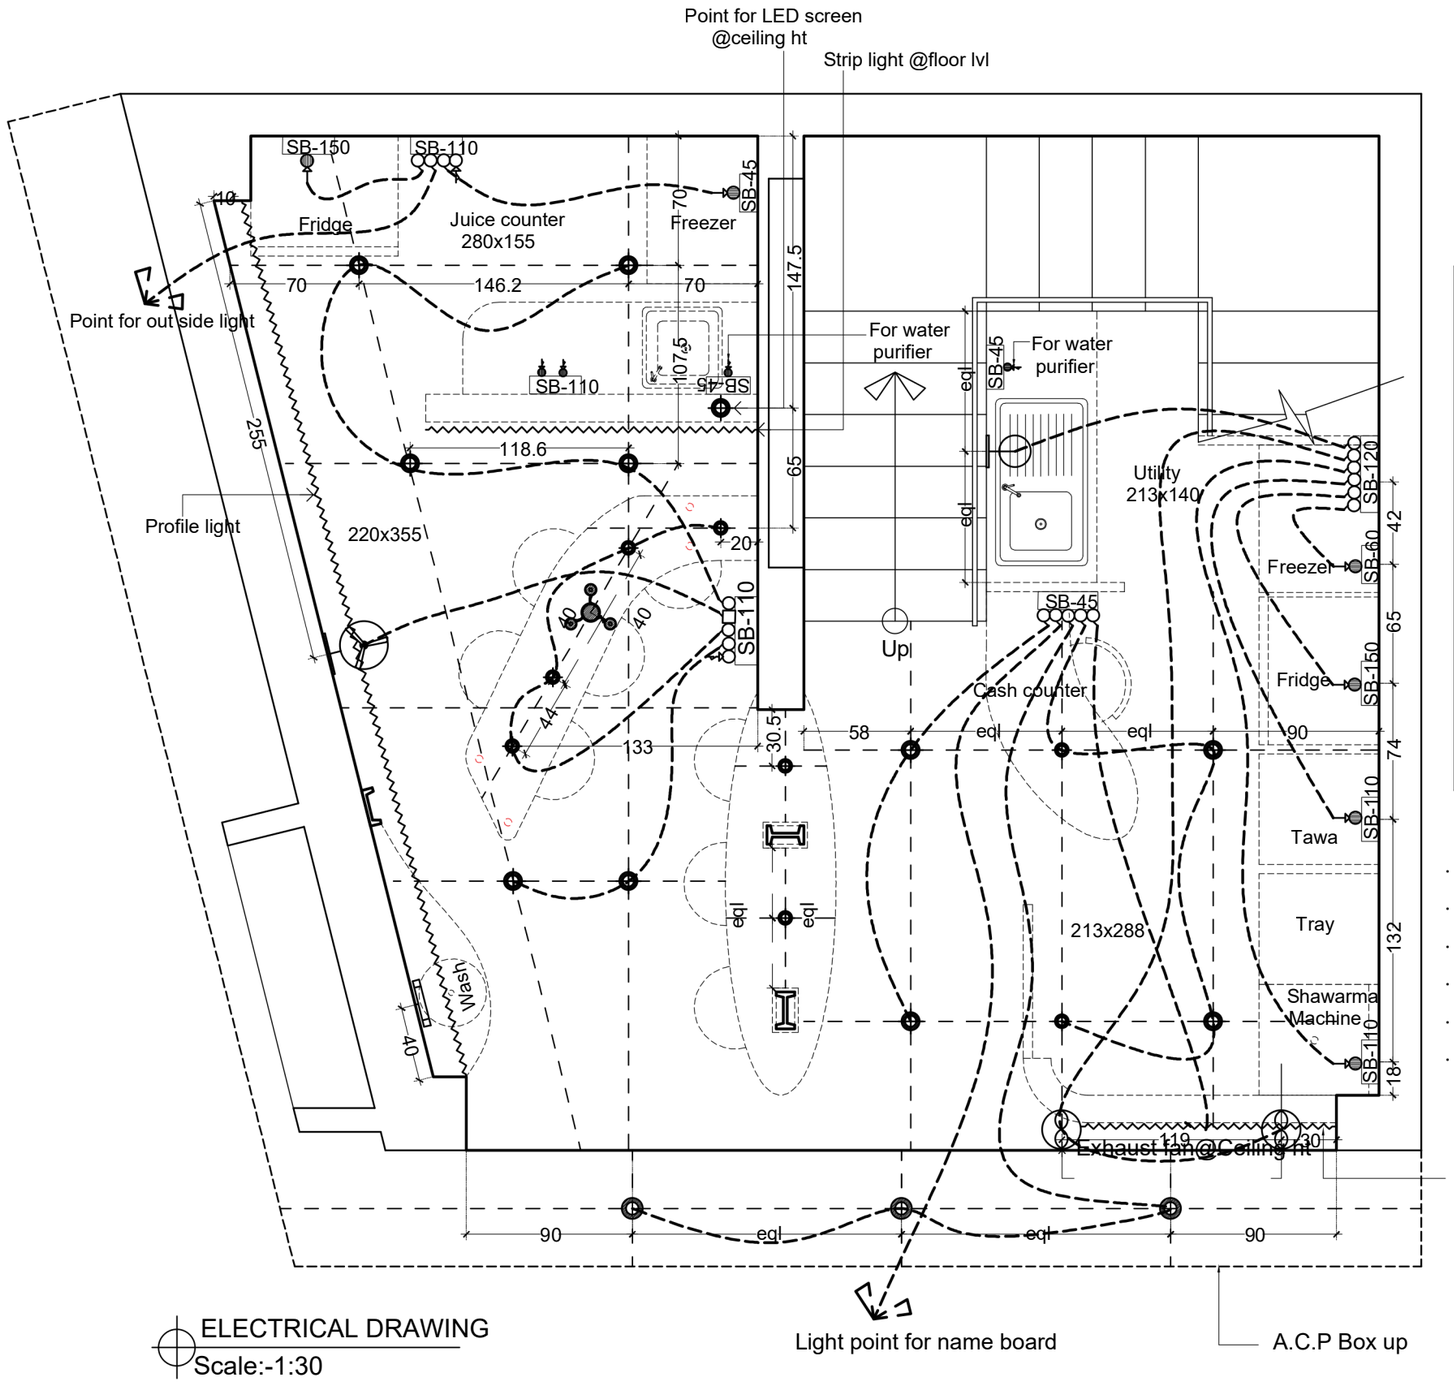

ELECTRICAL DRAWING

Scale:-1:30

LEGEND	
ONE WAY CONTROL SWITCH	
TWO WAY CONTROL SWITCH	
~~ONE WAY FAN REGULATOR~~ - WITH SWITCH	
~~TWO WAYFAN REGULATOR~~ WITH SWITCH	
MASTER SWITCH	
~~RECESSED FALSE CEILING LIGHT~~ RECESSED CEILING LIGHT	
WALL BRACKET AT GF-255 FF-230CM HT	
MIRROR LIGHT AT 200CM HT.	
HANGING LIGHT	
5A SOCKET WITH SWITCH	
15A SOCKET WITH SWITCH	
5A SOCKET WITH OUT SWITCH	
15A SOCKET WITH OUT SWITCH	
WALL FAN	
MOTOR PUMP CONTROL SWITCH	
SWITCH BOARD	SB
DISTRIBUTION BOARD 180cm ht	
EXHAUST FAN	

NOTES :-

- All switch boards are fixed at 110lvl from the finished floor except that mentioned.
- All switch boards near the door are to be 20cm from the door frame.
- All DB,s are fixed at 150lvl from the floor.
- All diamentions are in cms
- All measurments are taken from the bottom of the switch boards
- All fixtures are at 220ht from floor level

© This drawing is the property of space hedge and is not to be copied or used without their permission.

N

Notes.

All dimensions shall be checked and correlated with structural drawings and any ambiguity shall be reported immediately to the Architects before commencement of work.

Special Notes.

1. Allthe wall thickness are 23cm and 13 cm unless specified
2. Alldimensions and levels are in cms unless specified otherwise
3. Alldimensions and levels given in the drawing are finished dimensions and levels (including finishes)
4. Allheights are measured from finished floor level
5. Levels marked are with respect to finished ground level ± 0.00 corresponding to datum level-----
6. Drawing should not be scaled. Only written dimensions should be followed.
7. Follow architectural drawing for dimensions , levels and details
8. Latest revision of drawing should be followed. The drawing showing previous revision should be cancelled.
9. For structural, electrical, landscape etc refer respective consultant' drawings.
10. For all 13cm wall every 90cm height should have concrete belt.

Revisions.


No.	Date.	Revision details.
R1	.....	.....

Purpose.

SPACE HEDGE DESIGN STUDIO
ARCHITECTURE PLANNING INTERIOR PMD
1st Floor,Jaleel arcade
Mini bypass road,PO Thiruvannur
Mankavu,Kozhikode,Kerala-673029

Client.	Mr.FAIZAL
Project Title.	TABA - SHAWARMA & JUICES @ CALICUT BEACH
Drawing Title.	ELECTRICAL DRAWING
Building Title.	
Project No.	Drawing No.
Revision Suffix.	

Scale.	Date.	Drawn.	Checked.
1:30	2-09-2026	RABIA	

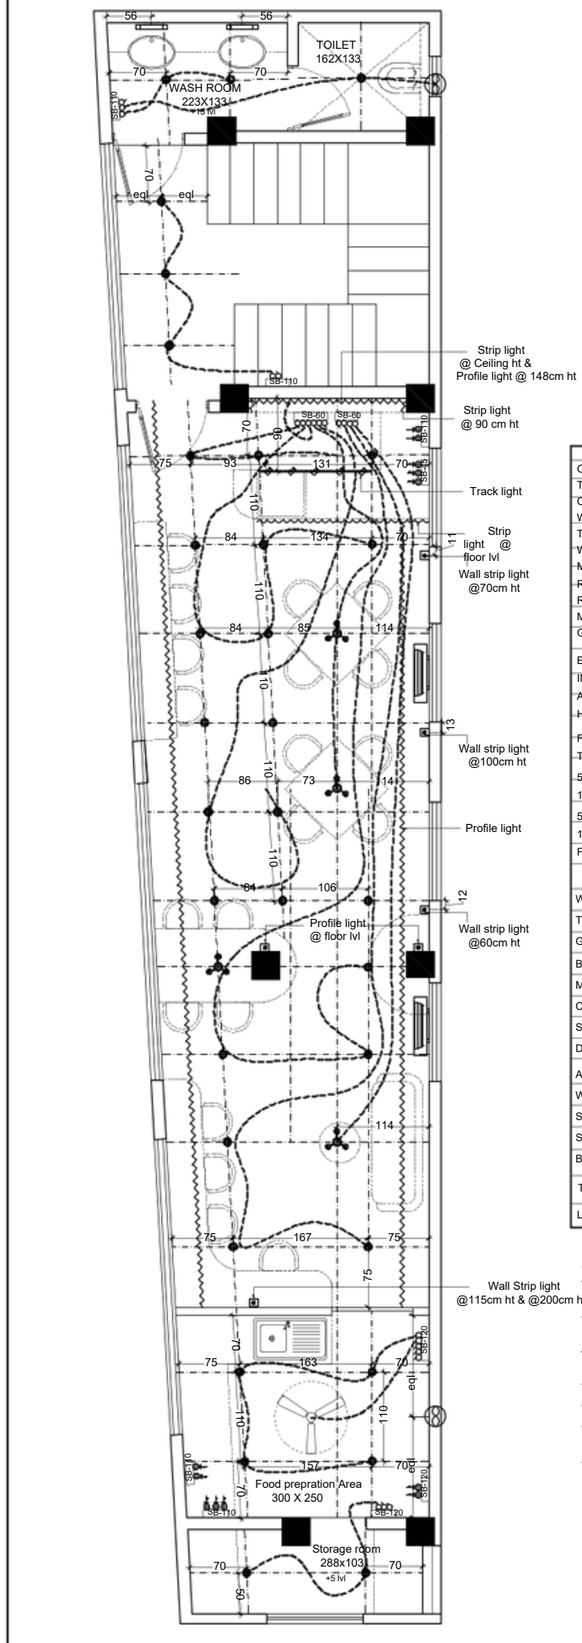

LEGEND	
ONE WAY CONTROL SWITCH	
TWO WAY CONTROL SWITCH	
ONE WAY FAN REGULATOR - WITH SWITCH	
TWO WAYFAN REGULATOR WITH SWITCH	
MASTER SWITCH	
RECESSED FALSE CEILING LIGHT	
RECESSED CEILING LIGHT	
MIRROR LIGHT AT 200CM HT.	
GEYSER	
EXHAUST FAN	
INTERNET POINT	@
AC CONTROL SWITCH	
HANGING LIGHT	
FOOT LAMP AT 20CM HT	
TELEPHONE POINT	
5A SOCKET WITH SWITCH	
15A SOCKET WITH SWITCH	
5A SOCKET WITH OUT SWITCH	
15A SOCKET WITH OUT SWITCH	
FAN 120 dia (kitchen 90 dia)	
WALL FAN	
TV POINT	
GEYSER CONTROL SWITCH	
BELL PUSH	
MOTOR PUMP CONTROL SWITCH	
CALLING BELL	
SWITCH BOARD	SB
DISTRIBUTION BOARD 180cm ht	
AC POINT	
WALL STRIP LIGHT / PROFILE LIGHT	
SPIKE LIGHT	
SPOT LIGHT	
BULK HEAD LIGHT	
TRACK LIGHT	
LED STRIP	

NOTES :-

- **All switch boards are fixed at 110lvl from the finished floor except that mentioned.**
- **All switch boards near the door are to be 20cm from the door frame.**
- **All fixtures are fixed at 220cm lvl from the finished floor except that mentioned.**
- **All DB,s are fixed at 150lvl from the floor.**
- **All diamentions are in cms**
- **All measurments are taken from the bottom of the switch boards Provide electrical points for water level controller**

© This drawing is the property of space edge and is not to be copied or used without their permission.

N

Notes.

All dimensions shall be checked and correlated with structural drawings and any ambiguity shall be reported immediately to the Architects before commencement of work.

Special Notes.

1. Allthe wall thickness are 23cm and 13 cm unless specified
2. Alldimensions and levels are in cms unless specified otherwise
3. Alldimensions and levels given in the drawing are finished dimensions and levels (including finishes)
4. Allheights are measured from finished floor level
5. Levels marked are with respect to finished ground level + 0.00 corresponding to datum level-----
6. Drawing should not be scaled. Only written dimensions should be followed.
7. Follow architectural drawing for dimensions , levels and details
8. Latest revision of drawing should be followed. The drawing showing previous revision should be cancelled.
9. For structural, electrical, landscape etc refer respective consultant' drawings.
10. For all 13cm wall every 90cm height should have concrete belt.

No.	Date.	Revision details.
	.....	.....

Key Plan.


Purpose.

SPACE HEDGE DESIGN STUDIO
ARCHITECTURE PLANNING INTERIOR PMC
1st Floor,Jaleel arcade
Mini bypass road,PO Thiruvannur
Mankavu,Kozhikode,Kerala-673029

Client.	Mr.FISAL
Project Title.	COMMERCIAL AT CALICUT BEACH
Building Title.	COMMERCIAL
Drawing Title.	FIRST FLOOR ELECTRICAL DRAWING
Project No.	2607
Drawing No.	AR.WD:- 4
Revision Suffix.	
Scale.	1:50
Date.	13-10-2026
Drawn.	RABIA
Checked.	

MR.ROSHAN-COMMERCIAL

TYPICAL PLAN

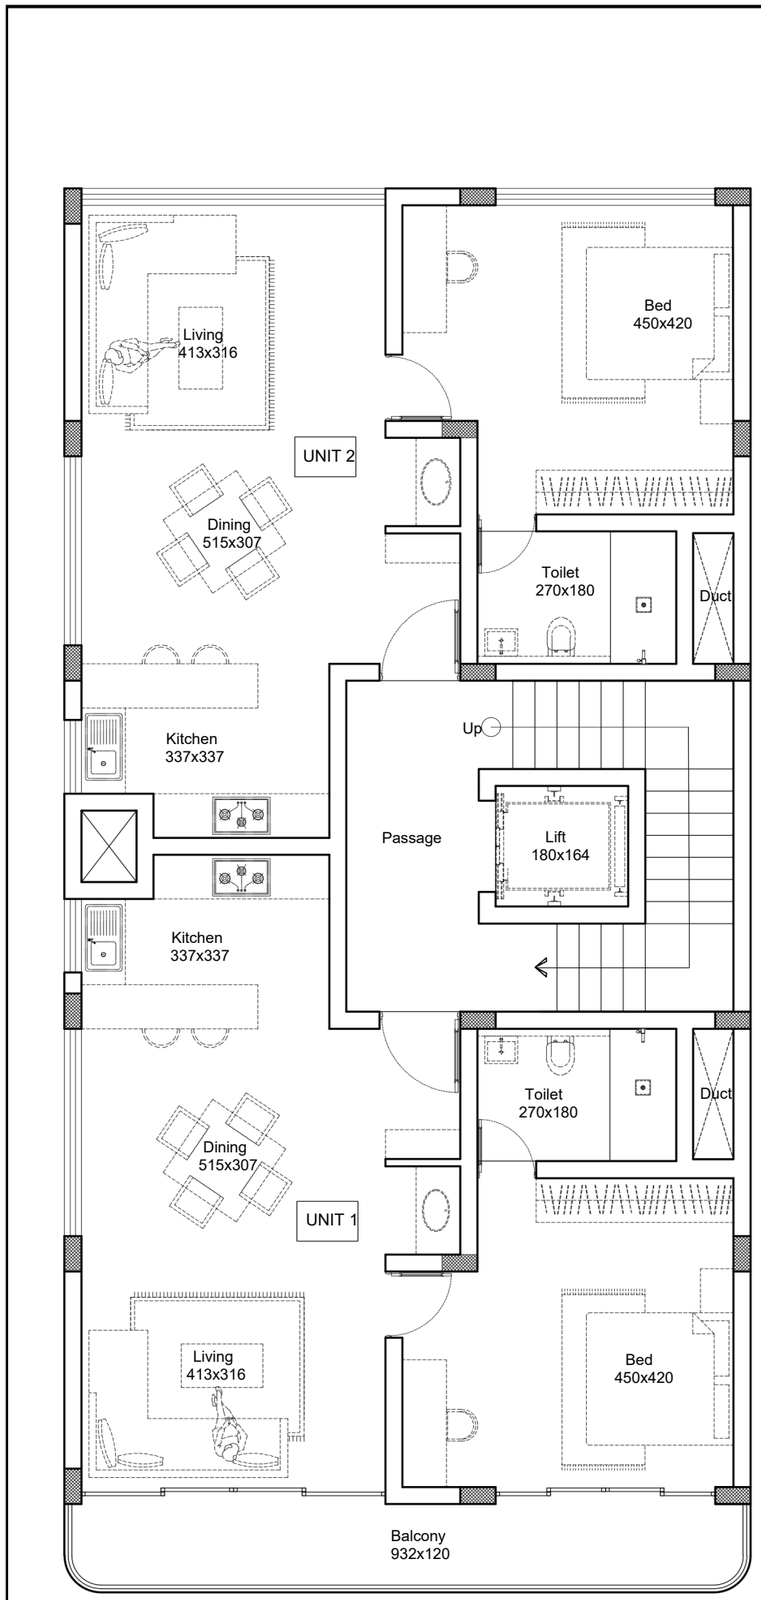

TYPICAL FLOOR 1&2
Scale:-1:55

© This drawing is the property of space edge and is not to be copied or used without their permission.

N

Notes.

All dimensions shall be checked and correlated with structural drawings and any ambiguity shall be reported immediately to the Architects before commencement of work.

Special Notes.

1.Allthe wall thickness are 23cm and 13 cm unless specified
2.Alldimensions and levels are in cms unless specified otherwise
3.Alldimensions and levels given in the drawing are finished dimensions and levels (including finishes)
4.Allheights are measured from finished floor level
5.Levels marked are with respect to finished ground level + 0.00 corresponding to datum level-----
6.Drawing should not be scaled. Only written dimensions should be followed.
7.Follow architectural drawing for dimensions , levels and details
8.Latest revision of drawing should be followed. The drawing showing previous revision should be cancelled.
9.For structural, electrical, landscape etc refer respective consultant' drawings.
10.For all 13cm wall every 90cm height should have concrete belt.

No.	Date.	Revision details.
	.....	.....

Area Details :

Unit 1 [1BHK] - 870 sqft
Unit 2 [1BHK] - 751 sqft

Total - 1621 sqft

Purpose.

SPACE HEDGE DESIGN STUDIO
ARCHITECTURE PLANNING INTERIOR PMC
1st Floor,Jaleel arcade
Mini bypass road,PO Thiruvannur
Mankavu,Kozhikode,Kerala-673029

Client. Mr.ROSHAN

Project Title. APARTMENT AT CHEVAYOOR

Building Title. APARTMENT

Drawing Title. TYPICAL FLOOR 1&2

Project No.

Drawing No.

Revision Suffix.

Scale.	Date.	Drawn.	Checked.
1:55	21-08-2026	RABIA	

MR.BIJOY & MR.SHINJITH

RENDERS







THANKYOU