



ELAVATION

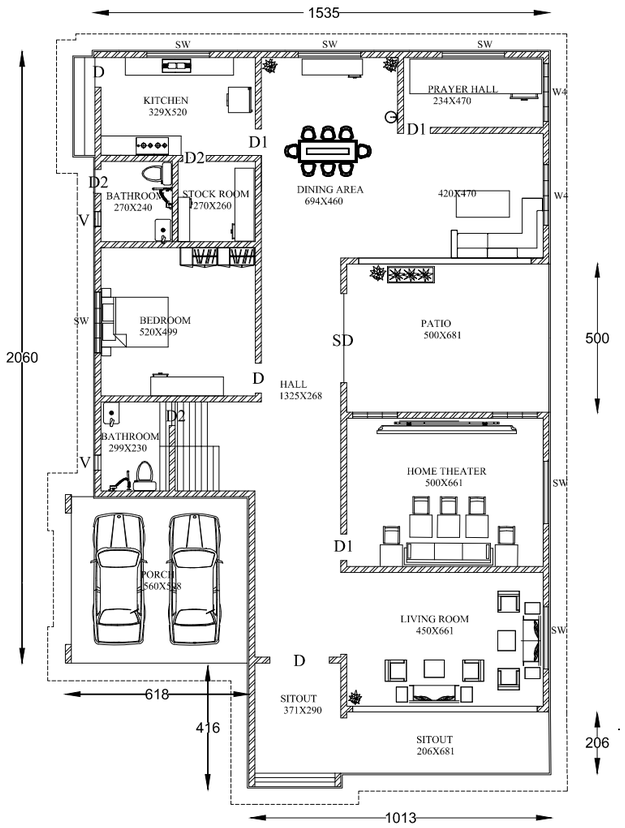

GROUND FLOOR PLAN

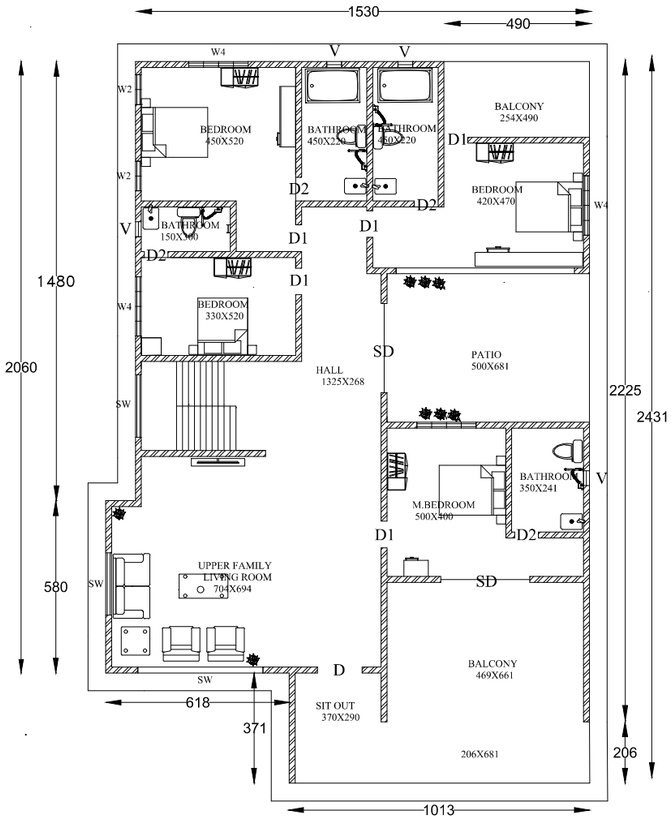

FIRST FLOOR PLAN

SPECIFICATIONS

NAME	TYPE	SIZE
DOOR	D	200x210
DOOR	D1	90x210
DOOR	D2	80x210
S.DOOR	SD	300x210
WINDOW	W1	50x150
WINDOW	W2	100x150
WINDOW	W3	150x150
WINDOW	W4	200x150
S.WINDOW	SD	210x150
VENTILATION	V	50x45

AREA DETAILS


PLINTH AREA

GROUND FLOOR	3867 SQft
FIRST FLOOR	3859 SQft
	7726 SQft

ALL DIMENSIONS ARE IN CM

SCALE: 1: 100

NAME: RIFA .KP BATCH : DIPLOMA IN INTERIOR DESIGN SUBJECT: AUTO CADD	SHEET NO: 1 GROUND FLOOR PLAN,FIRST FLOOR PLAN, ELEVATION DATE:9/11/2026	D LINE SCHOOL OF DESIGN CALICUT

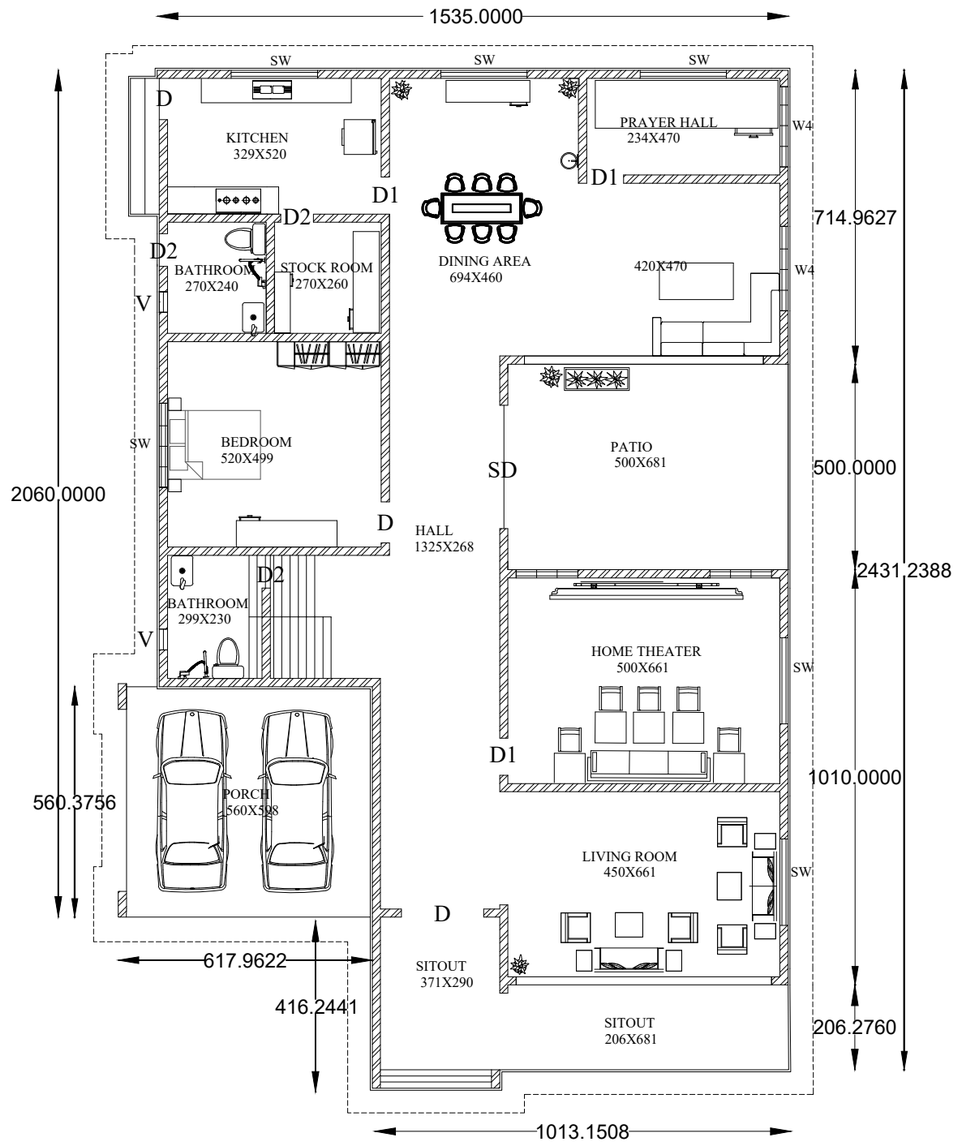

GROUND FLOOR PLAN

SPECIFICATIONS

NAME	TYPE	SIZE
DOOR	D	200x210
DOOR	D1	90x210
DOOR	D2	80x210
S.DOOR	SD	300x210
WINDOW	W1	50x150
WINDOW	W2	100x150
WINDOW	W3	150x150
WINDOW	W4	200x150
S.WINDOW	SD	210x150
VENTILATION	V	50x45


AREA DETAILS

PLINTH AREA	
GROUND FLOOR	3867 SQft
FIRST FLOOR	3859 SQft
	7726 SQft

ALL DIMENSIONS ARE IN CM

SCALE: 1: 100

NAME: RIFA .KP BATCH : DIPLOMA IN INTERIOR DESIGN SUBJECT: AUTO CADD	SHEET NO: 2 GROUND FLOOR PLAN DATE: 9/11/2026	D LINE SCHOOL OF DESIGN CALICUT

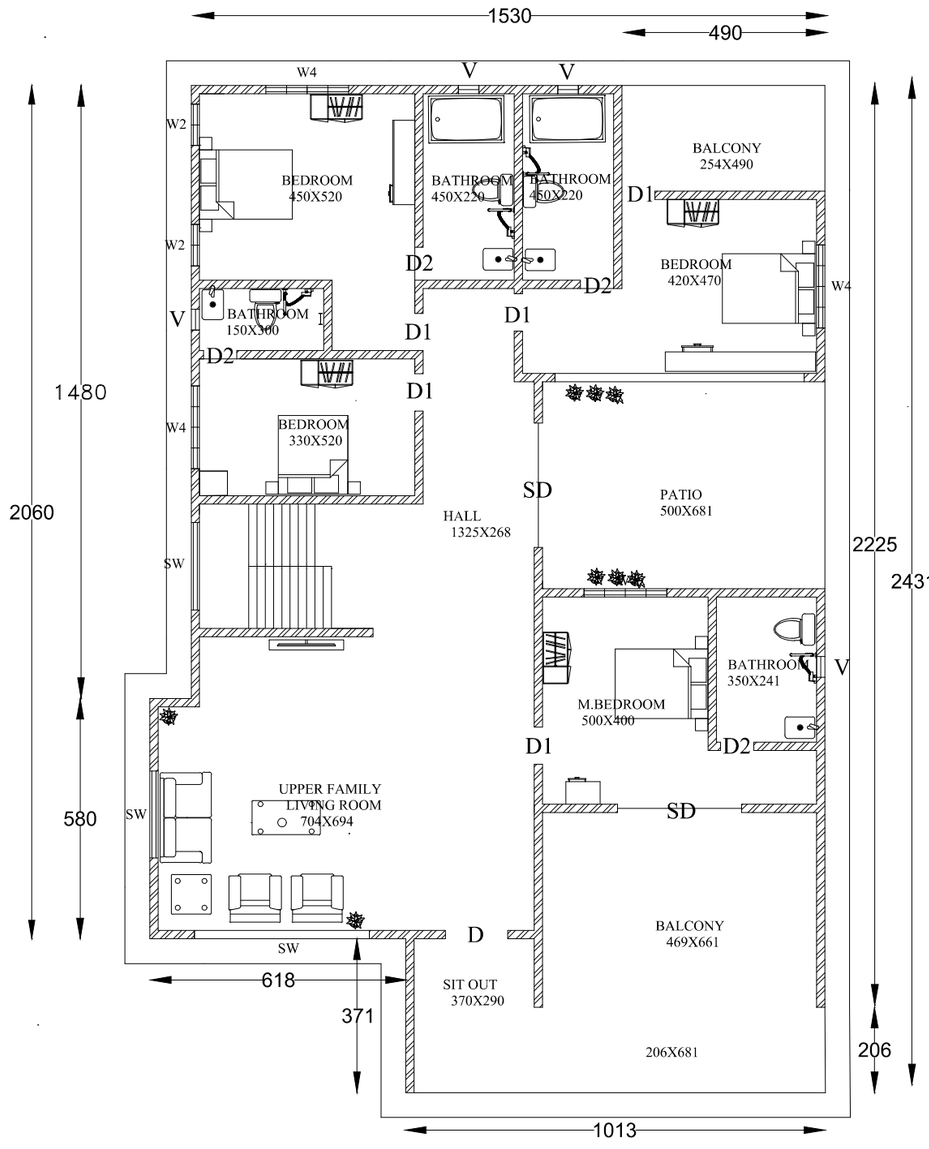

FIRST FLOOR PLAN

SPECIFICATIONS

NAME	TYPE	SIZE
DOOR	D	200x210
DOOR	D1	90x210
DOOR	D2	80x210
S.DOOR	SD	300x210
WINDOW	W1	50x150
WINDOW	W2	100x150
WINDOW	W3	150x150
WINDOW	W4	200x150
S.WINDOW	SD	210x150
VENTILATION	V	50x45

AREA DETAILS


PLINTH AREA

GROUND FLOOR	3867 SQft
FIRST FLOOR	3859 SQft
	7726 SQft

ALL DIMENSIONS ARE IN CM


SCALE: 1: 100

NAME: RIFA .KP BATCH : DIPLOMA IN INTERIOR DESIGN SUBJECT: AUTO CADD	SHEET NO: 3 FIRST FLOOR PLAN DATE: 9/11/2026	D LINE SCHOOL OF DESIGN CALICUT

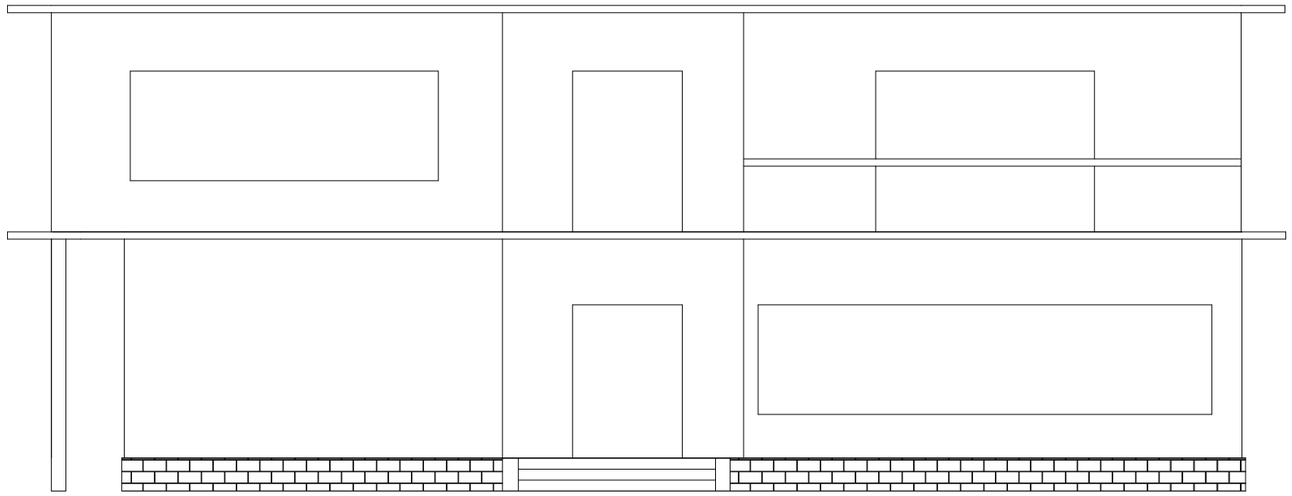

ELAVATION

NAME: RIFA .KP BATCH : DIPLOMA IN INTERIOR DESIGN SUBJECT: AUTO CADD	SHEET NO: 4 ELEVATION DATE: 9/11/2026	D LINE SCHOOL OF DESIGN CALICUT

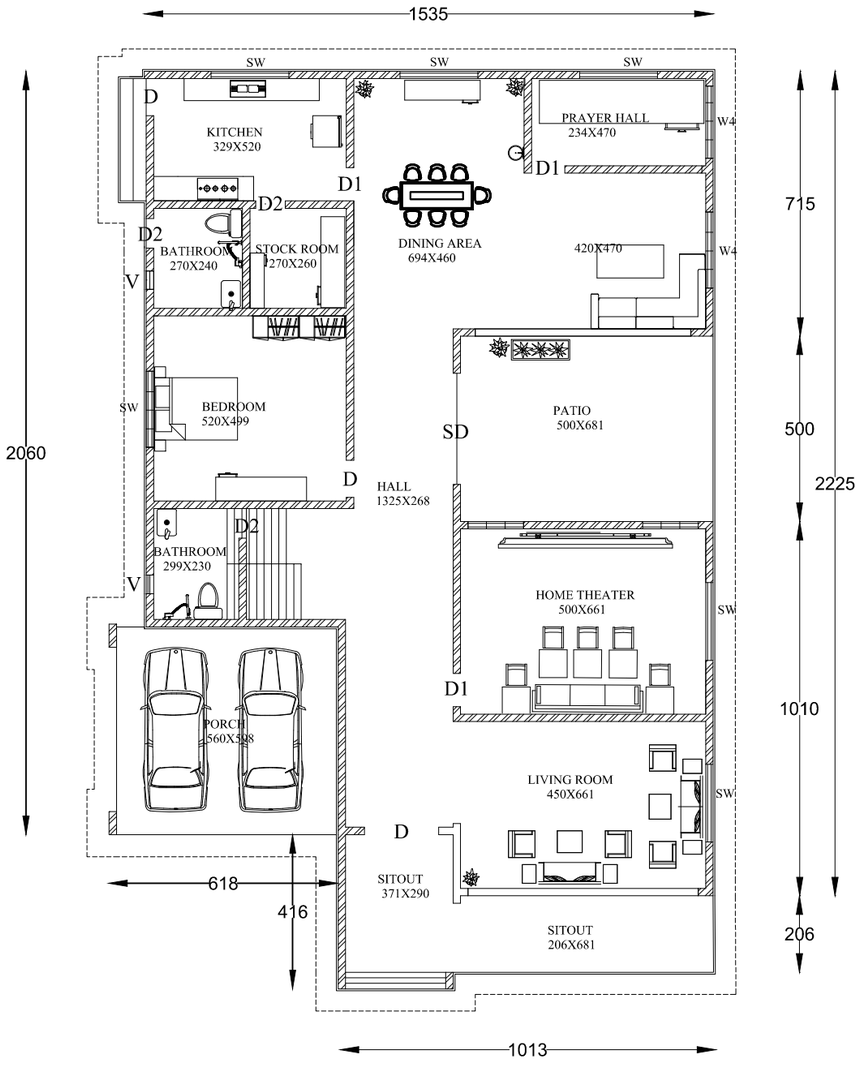

SPECIFICATIONS

NAME	TYPE	SIZE
DOOR	D	200x210
DOOR	D1	90x210
DOOR	D2	80x210
S.DOOR	SD	300x210
WINDOW	W1	50x150
WINDOW	W2	100x150
WINDOW	W3	150x150
WINDOW	W4	200x150
S.WINDOW	SD	210x150
VENTILATION	V	50x45

AREA DETAILS


PLINTH AREA

GROUND FLOOR	3867 SQft
FIRST FLOOR	3859 SQft
	7726 SQft

ALL DIMENSIONS ARE IN CM

SCALE: 1: 100

NAME: RIFA .KP BATCH : DIPLOMA IN INTERIOR DESIGN SUBJECT: AUTO CADD	SHEET NO: 5 GROUND FLOOR PLAN FURNITURE LAYOUT DATE: 9/11/2026	D LINE SCHOOL OF DESIGN CALICUT

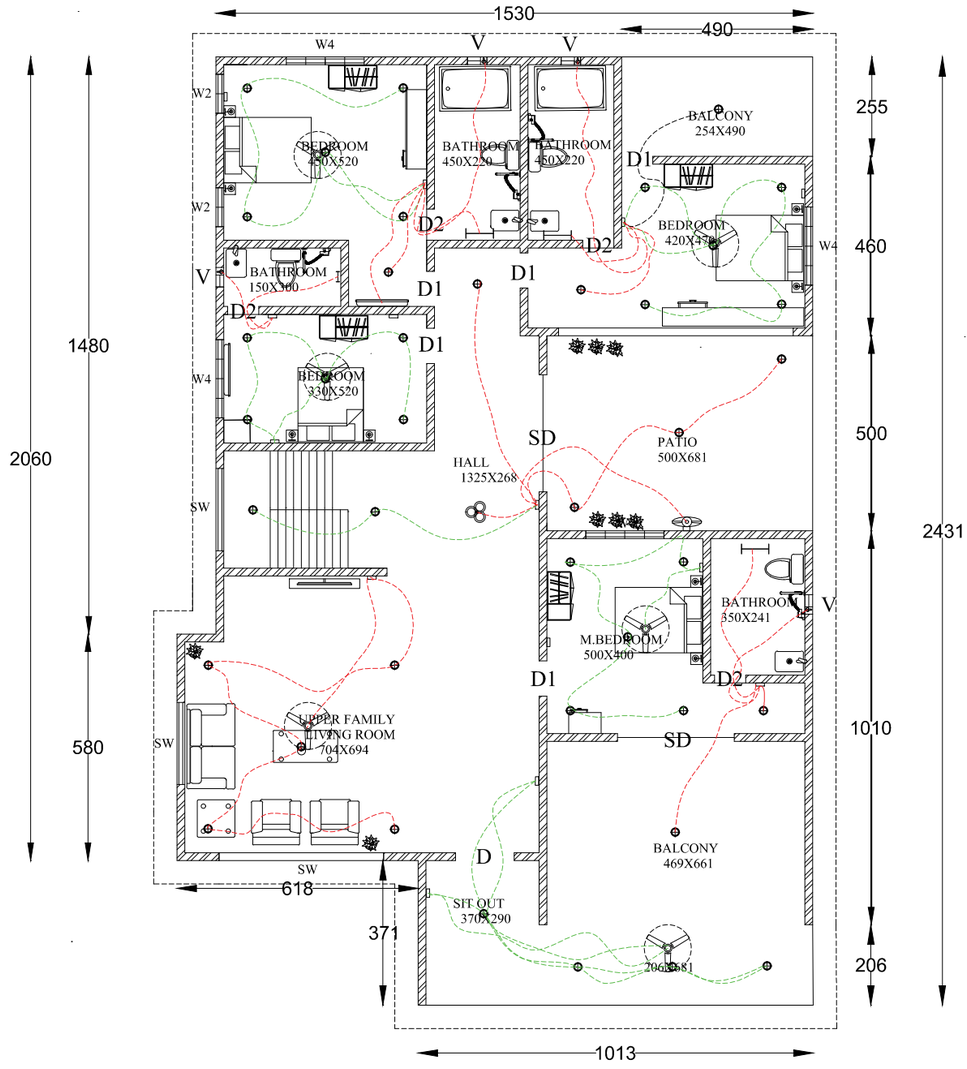


FIRST FLOOR ELECTRICAL DWG


LEGENDS

SYMBOL	DISCRIPTION
	CEILING FAN
	WALL BRACKET LIGHT
	MIRROR LIGHT
	EXHAUST FAN
	HANGING LIGHT
	BED SIDE LAMP
	FOOT LAMP
	WALL FAN
	ONE WAY CONNECTION TWO WAY CONNECTION
	TUBE
	BELL PUSH
	BELL


NAME: RIFA .KP BATCH : DIPLOMA IN INTERIOR DESIGN SUBJECT: AUTO CADD	SHEET NO: 6 FIRST FLOOR PLAN ELECTRICAL DRAWING DATE: 9/11/2026	D LINE SCHOOL OF DESIGN CALICUT

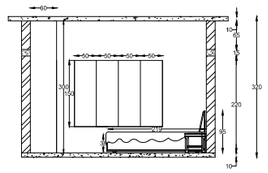


SECTION A-A1

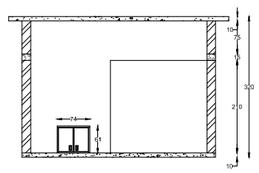

SECTION A-A2

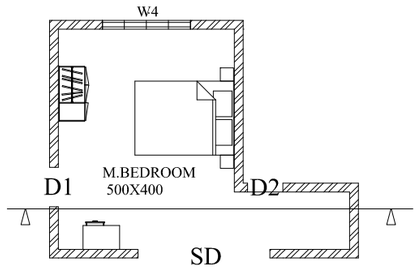


MASTER BED ROOM

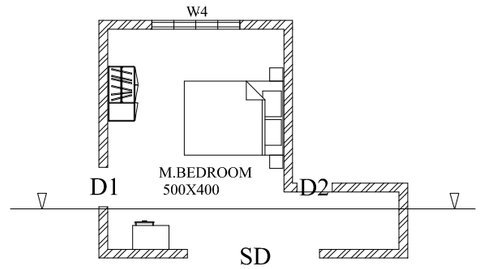


MASTER BED ROOM

NAME: RIFA .KP BATCH : DIPLOMA IN INTERIOR DESIGN SUBJECT: AUTO CADD	SHEET NO: 7 MASTER BED ROOM SECTION DATE: 9/11/2026	D LINE SCHOOL OF DESIGN CALICUT

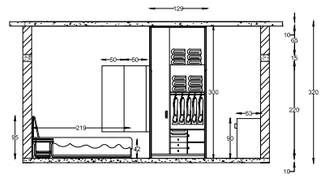


SECTION B-B1

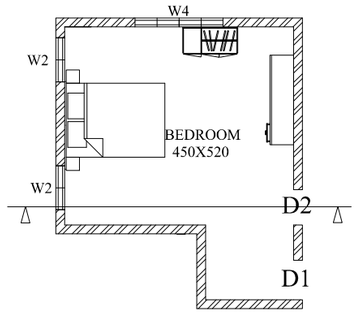


KIDS BED ROOM


NAME: RIFA .KP BATCH : DIPLOMA IN INTERIOR DESIGN SUBJECT: AUTO CADD	SHEET NO: 8 KIDS BEDROOM DATE: 9/11/2026	D LINE SCHOOL OF DESIGN CALICUT

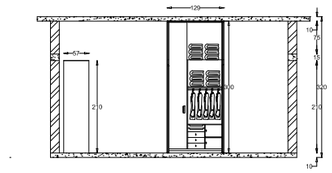


SECTION C-C1

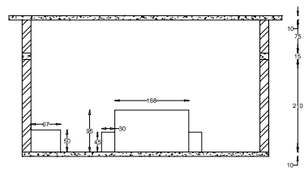


SECTION C-C2

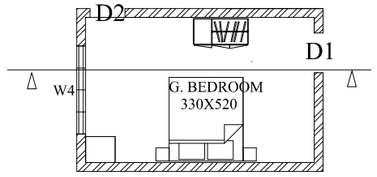

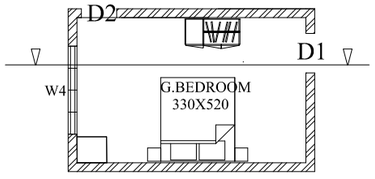


GUEST BEDROOM

NAME: RIFA.KP	SHEET NO: 9	
BATCH : DIPLOMA IN INTERIOR DESIGN	GUEST BEDROOM	D LINE SCHOOL OF DESIGN CALICUT
SUBJECT: AUTO CADD	DATE: 9/11/2026	

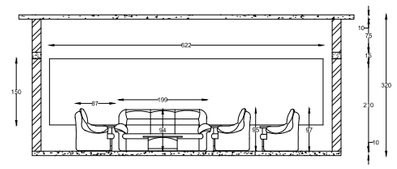


SECTION D-D1

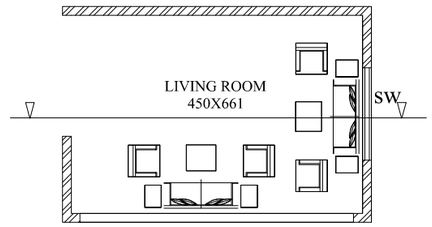


LIVING ROOM


NAME: RIFA .KP BATCH : DIPLOMA IN INTERIOR DESIGN SUBJECT: AUTO CADD	SHEET NO: 10 LIVING ROOM DATE: 9/11/2026	D LINE SCHOOL OF DESIGN CALICUT

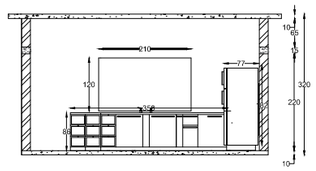


SECTION E-E1

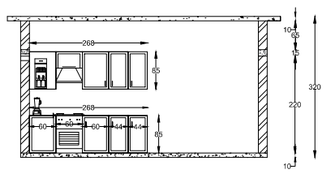

SECTION E-E2

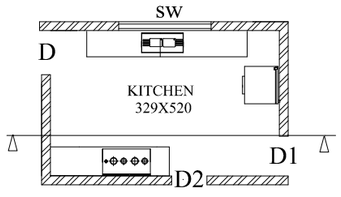


KITCHEN

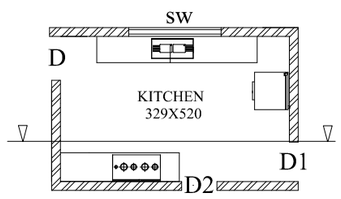


KITCHEN

NAME: RIFA .KP BATCH : DIPLOMA IN INTERIOR DESIGN SUBJECT: AUTO CADD	SHEET NO: 11 KITCHEN DATE: 9/11/2026	D LINE SCHOOL OF DESIGN CALICUT

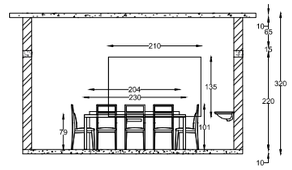

SECTION F-F1

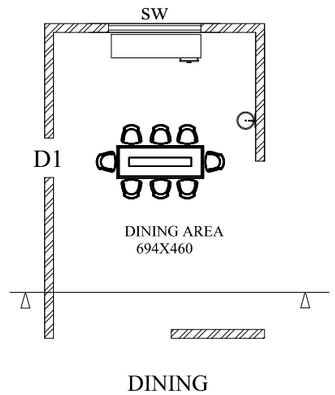

DINING

NAME: RIFA .KP	SHEET NO: 12	
BATCH : DIPLOMA IN INTERIOR DESIGN	DINING	D LINE SCHOOL OF DESIGN CALICUT
SUBJECT: AUTO CADD	DATE: 9/11/2026	




NAME: RIFA .KP BATCH : DIPLOMA IN INTERIOR DESIGN SUBJECT: 3D VIEW	SHEET NO: 13 FRONT VIEW DATE: 9/11/2026	D LINE SCHOOL OF DESIGN CALICUT




NAME: RIFA.KP BATCH : DIPLOMA IN INTERIOR DESIGN SUBJECT: 3D VIEW	SHEET NO: 14 KIDS BED ROOM DATE: 9/11/2026	D LINE SCHOOL OF DESIGN CALICUT



NAME: RIFA .KP BATCH : DIPLOMA IN INTERIOR DESIGN SUBJECT: 3D VIEW	SHEET NO: 15 MASTER BED ROM DATE: 9/11/2026	D LINE SCHOOL OF DESIGN CALICUT

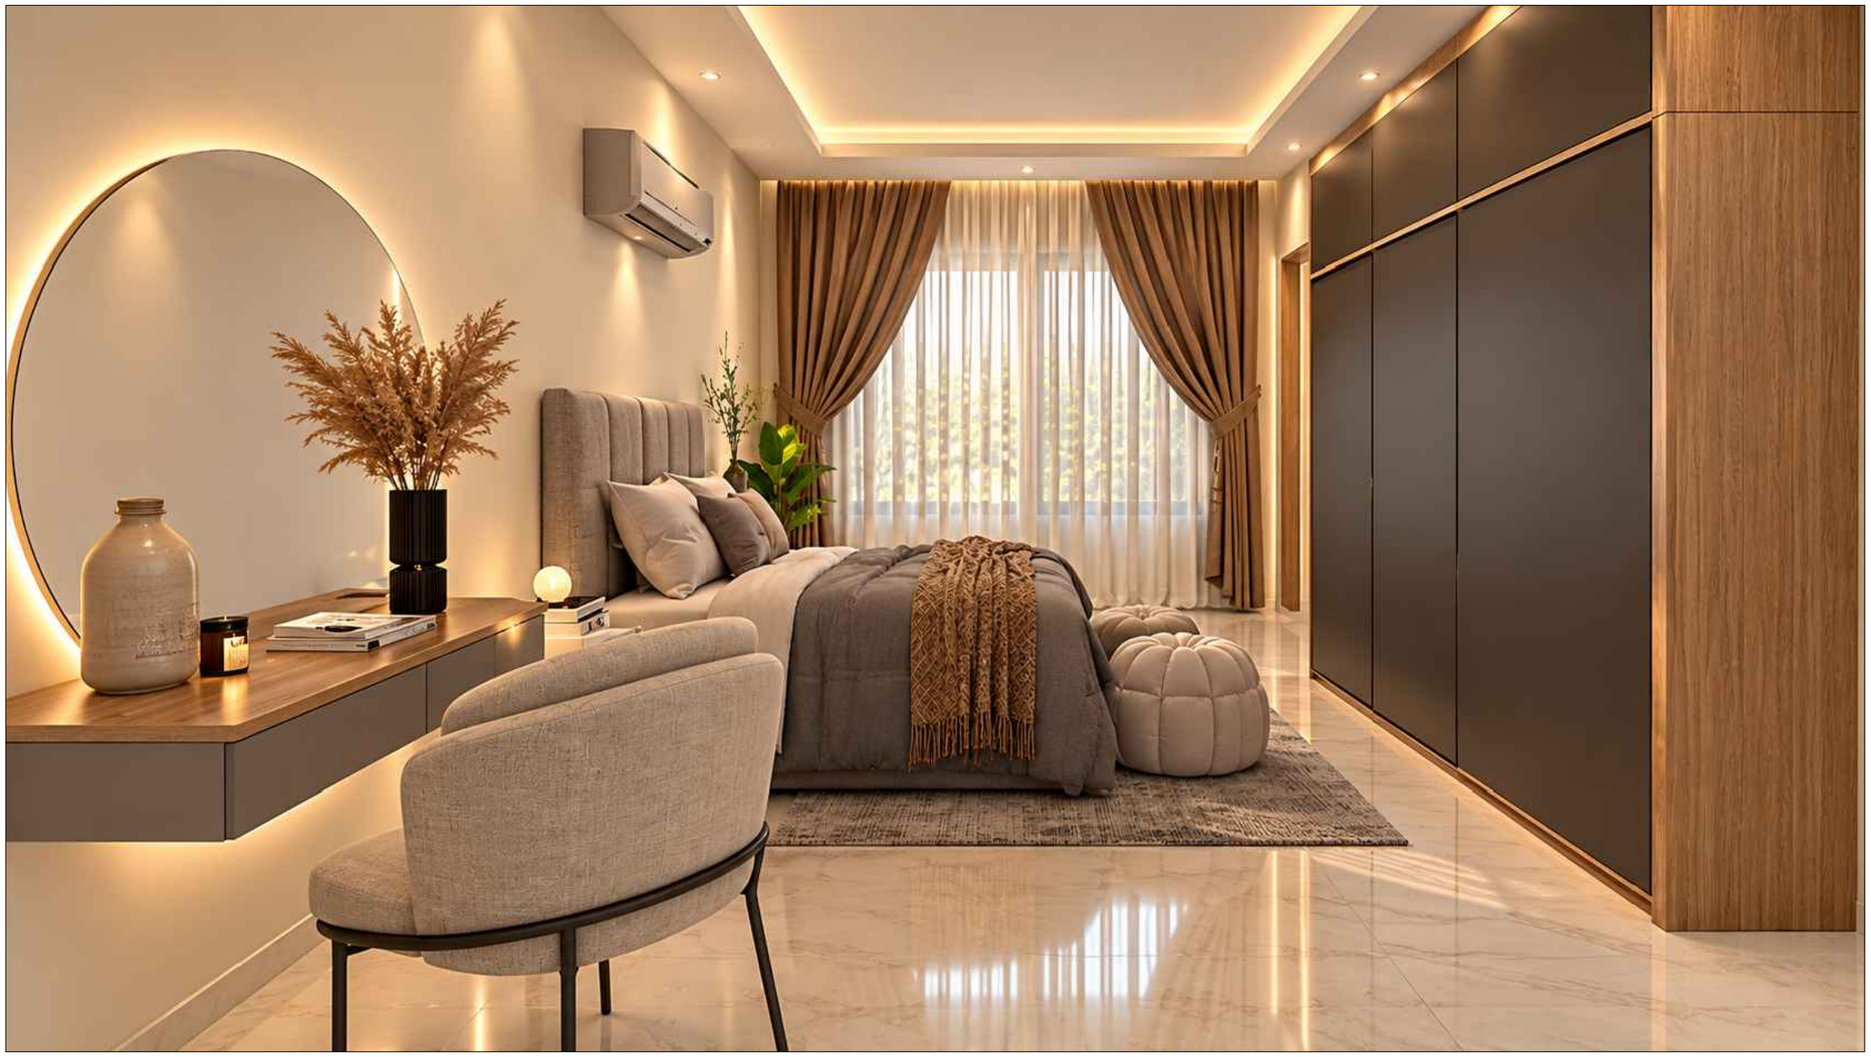

NAME: RIFA .KP BATCH : DIPLOMA IN INTERIOR DESIGN SUBJECT: 3D VIEW	SHEET NO: 16 GUEST BED ROOM DATE: 9/11/2026	D LINE SCHOOL OF DESIGN CALICUT

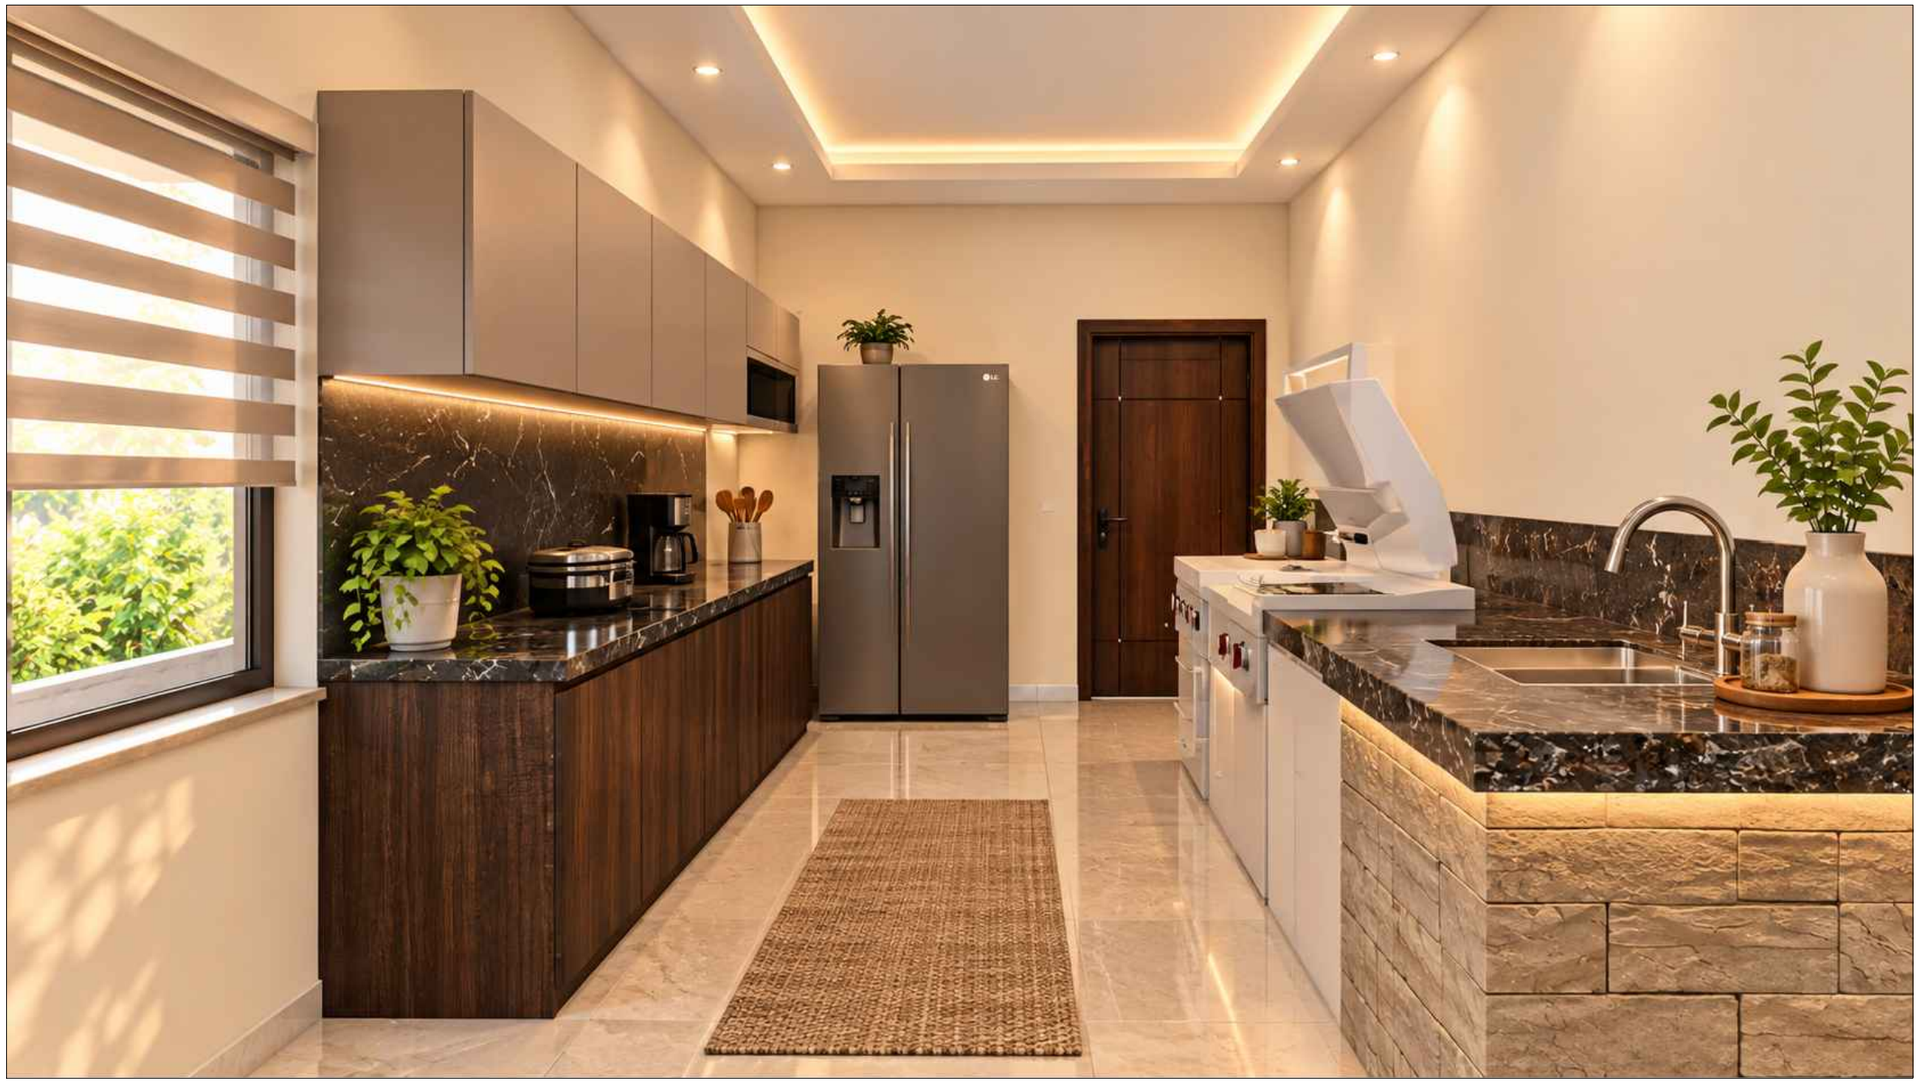

NAME: RIFA .KP BATCH : DIPLOMA IN INTERIOR DESIGN SUBJECT: 3D VIEW	SHEET NO: 17 KITCHEN DATE: 9/11/2026	D LINE SCHOOL OF DESIGN CALICUT



NAME: RIFA .KP BATCH : DIPLOMA IN INTERIOR DESIGN SUBJECT: 3D VIEW	SHEET NO: 18 LIVING ROOM DATE: 9/11/2026	D LINE SCHOOL OF DESIGN CALICUT



NAME: RIFA .KP BATCH : DIPLOMA IN INTERIOR DESIGN SUBJECT: 3D VIEW	SHEET NO: 19 DINING DATE: 9/11/2026	D LINE SCHOOL OF DESIGN CALICUT