

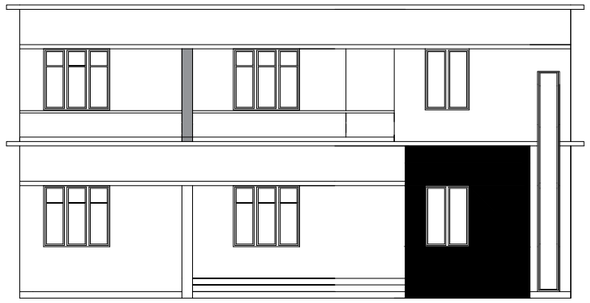


ELEVATION

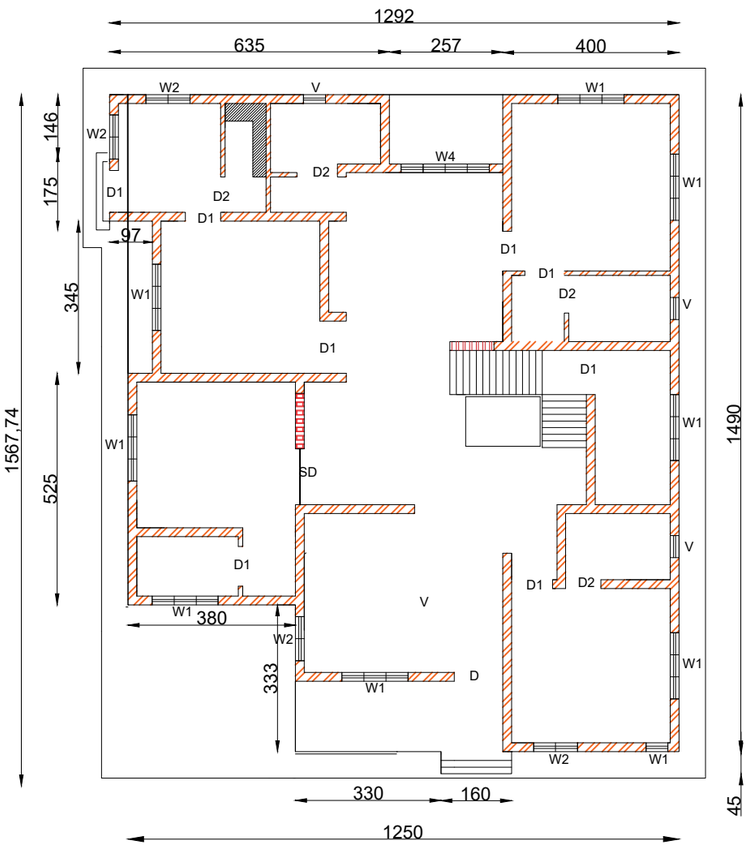

GROUND FLOOR PLAN

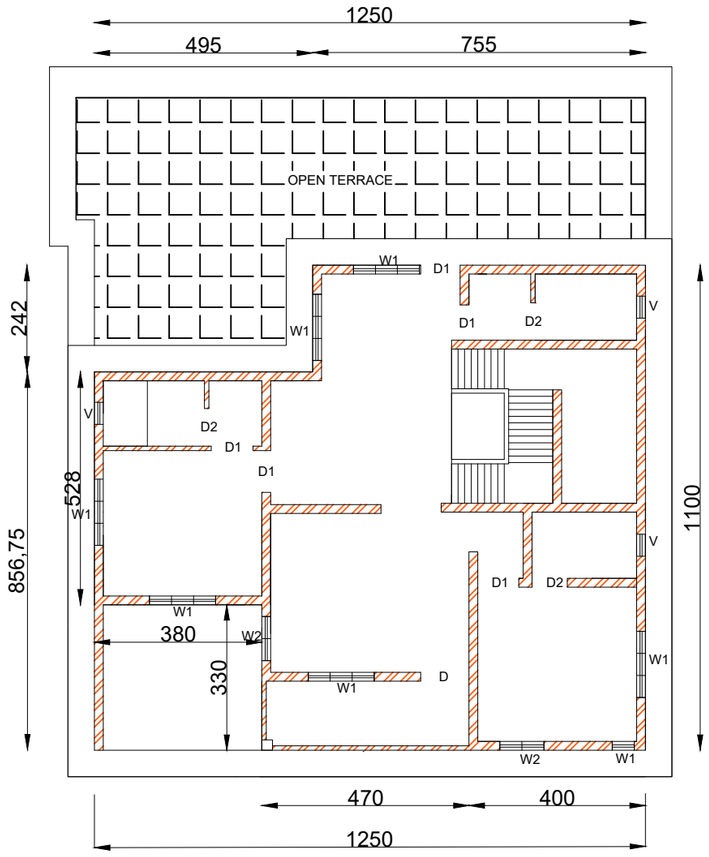

FIRST FLOOR PLAN

SPECIFICATIONS

NAME	TYPE	SIZE
DOOR	D	100x210
DOOR	D1	90x210
DOOR	D2	80x210
SLIDE DOOR	SD	120x210
WINDOW	W1	50x150
WINDOW	W2	100x150
WINDOW	W3	150x150
WINDOW	W4	200x200
VENTILATOR	V	50x45

AREA DETAILS

PLINTH AREA

GROUND FLOOR	1860 SQft
FIRST FLOOR	1350 SQft
	3210 SQft

ALL DIMENSIONS ARE IN CM

SCALE: 1: 100

NAME: SHAMNAD

BATCH : DIPLOMA IN INTERIOR DESIGN


SUBJECT: AUTO CADD

SHEET NO:1

GROUND FLOOR PLAN,FIRST FLOOR PLAN, ELEVATION

DATE:09/11/2026

D LINE SCHOOL OF DESIGN CALICUT

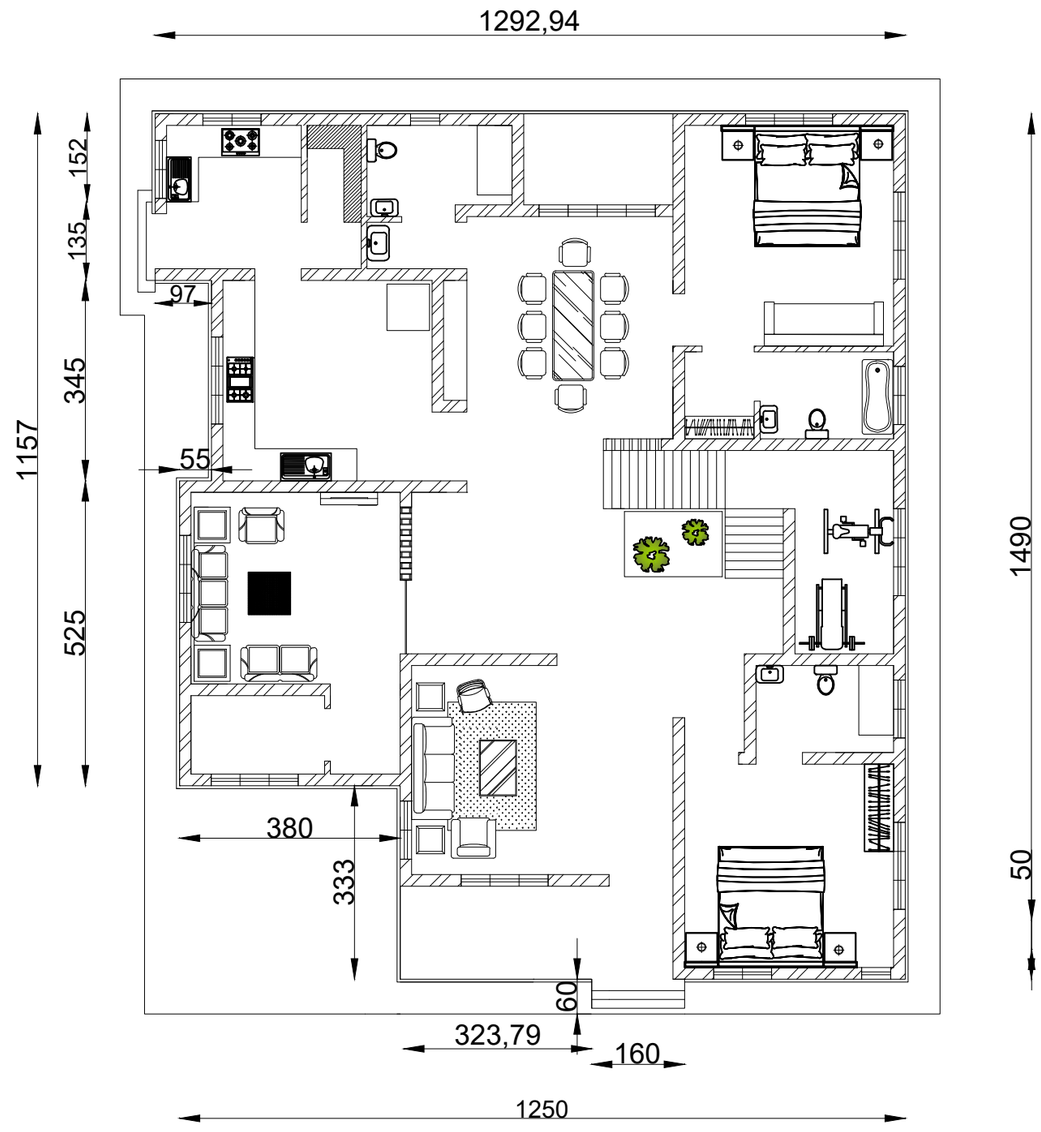

GROUND FLOOR PLAN

SPECIFICATIONS

NAME	TYPE	SIZE
DOOR	D	100x210
DOOR	D1	90x210
DOOR	D2	80x210
SLIDE DOOR	SD	120x210
WINDOW	W1	50x150
WINDOW	W2	100x150
WINDOW	W3	150x150
WINDOW	W4	200x200
VENTILATOR	V	50x45

PLINTH AREA

PLINTH AREA

GROUND FLOOR	1860 SQft
FIRST FLOOR	1350 SQft
	3210 SQft

ALL DIMENSIONS ARE IN CM

SCALE: 1: 100

NAME: SHAMNAD

BATCH : DIPLOMA IN INTERIOR DESIGN


SUBJECT: AUTO CADD

SHEET NO:2

GROUND FLOOR PLAN FURNITURE LAYOUT

DATE:09/11/2026

D LINE SCHOOL OF DESIGN CALICUT

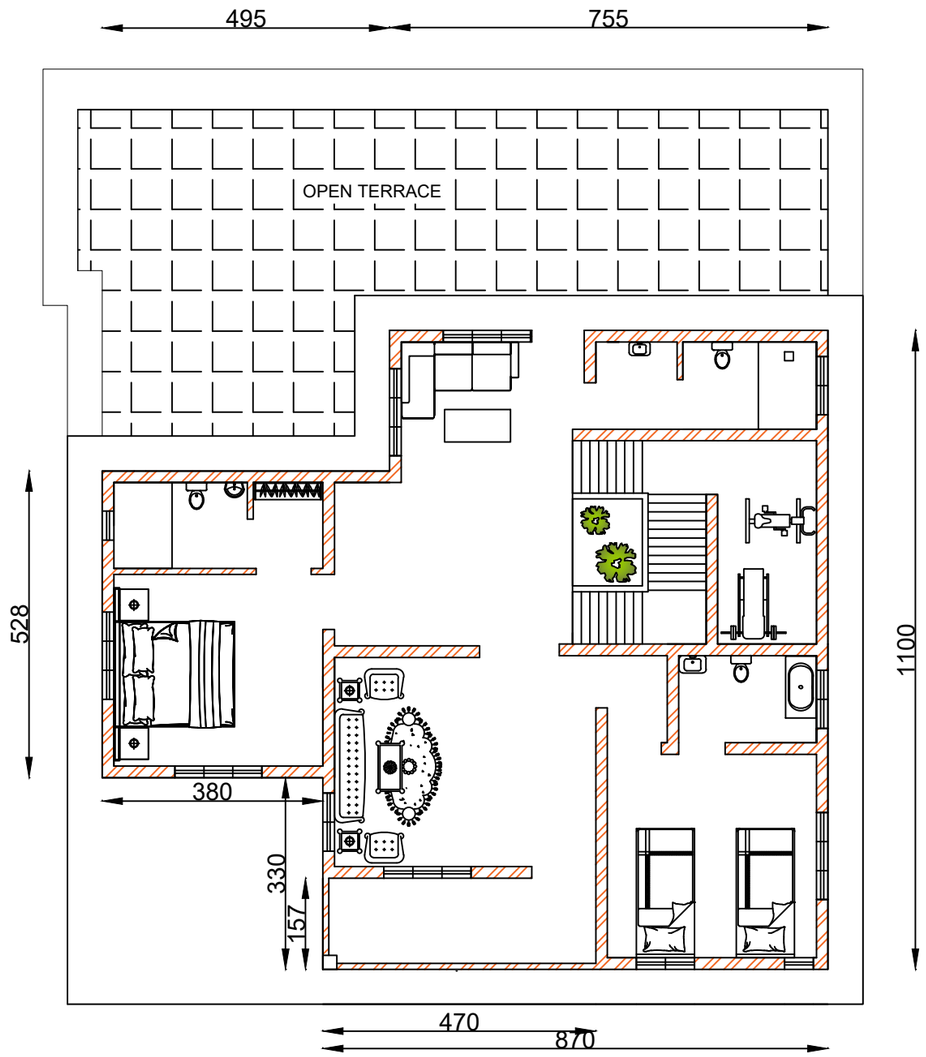

FIRST FLOOR PLAN

SPECIFICATIONS

NAME	TYPE	SIZE
DOOR	D	100x210
DOOR	D1	90x210
DOOR	D2	80x210
SLIDE DOOR	SD	120x210
WINDOW	W1	50x150
WINDOW	W2	100x150
WINDOW	W3	150x150
WINDOW	W4	200x200
VENTILATOR	V	50x45

AREA DETAILS

PLINTH AREA

GROUND FLOOR	1860 SQft
FIRST FLOOR	1350 SQft
	3210 SQft

ALL DIMENSIONS ARE IN CM

SCALE: 1: 100

NAME: SHAMNAD

BATCH : DIPLOMA IN INTERIOR DESIGN

SUBJECT: AUTO CADD

SHEET NO:3

GROUND FLOOR PLAN FURNITURE LAYOUT


DATE:09/11/2026

D LINE SCHOOL OF DESIGN CALICUT



ELEVATION

NAME: SHAMNAD BATCH : DIPLOMA IN INTERIOR DESIGN SUBJECT: AUTO CADD	SHEET NO: 4 ELEVATION DATE:09/11/2026	D LINE SCHOOL OF DESIGN CALICUT

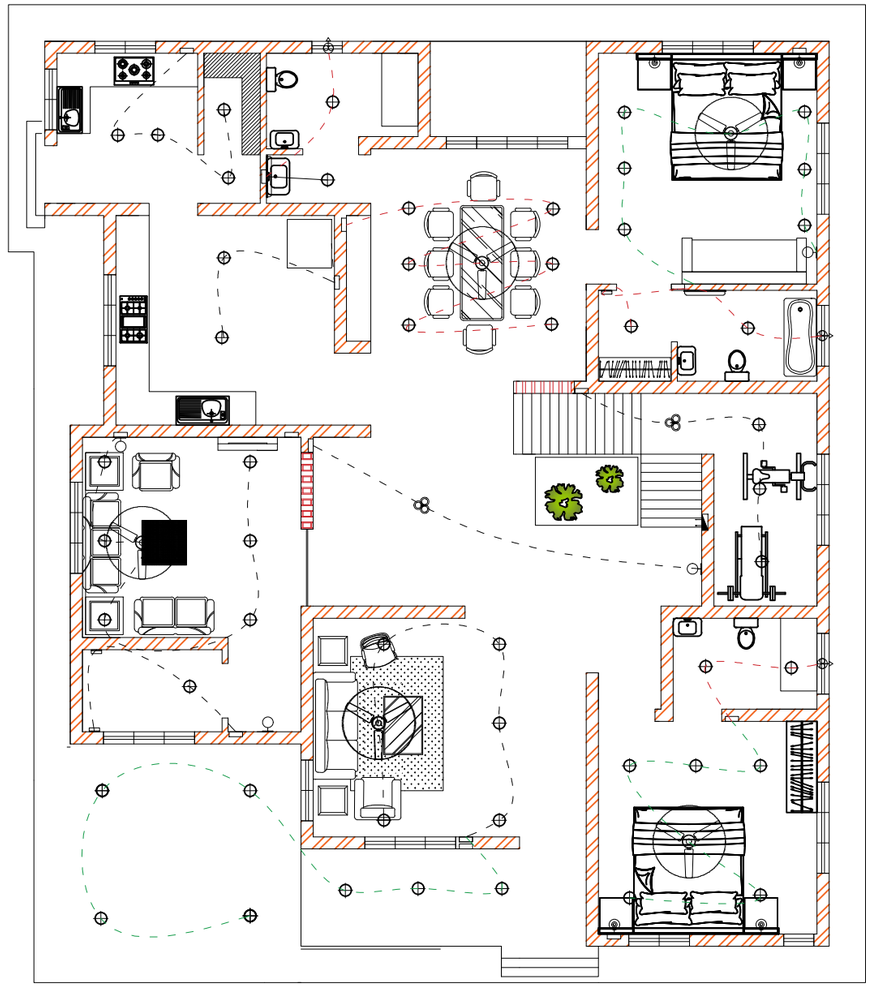



ELECTRICAL DRAWING

LEGENDS

SYMBOL	DISCRIPTION
	CEILING FAN
	WALL BRACKET LIGHT
	MIRROR LIGHT
	EXHAUST FAN
	HANGING LIGHT
	BED SIDE LAMP
	FOOT LAMP
	WALL FAN
----- -----	ONE WAY CONNECTION TWO WAY CONNECTION
	TUBE
	BELL PUSH
	BELL


NAME: SHAMNAD BATCH : DIPLOMA IN INTERIOR DESIGN SUBJECT: AUTO CADD	SHEET NO: 5 GROUND FLOOR PLAN ELECTRICAL DRAWING DATE:09/11/2026	D LINE SCHOOL OF DESIGN CALICUT

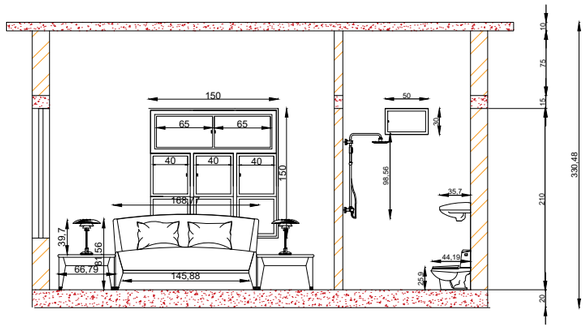


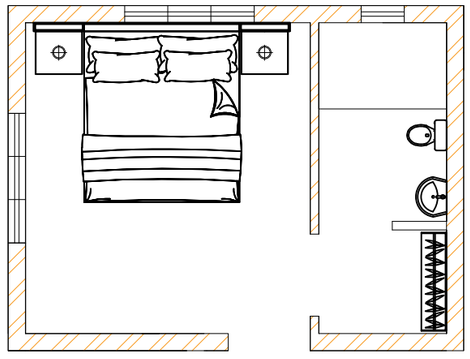

MASTER BEDROOM


NAME: SHAMNAD BATCH : DIPLOMA IN INTERIOR DESIGN SUBJECT: AUTO CADD	SHEET NO: 6 MASTER BEDROOM DATE:09/11/2026	D LINE SCHOOL OF DESIGN CALICUT

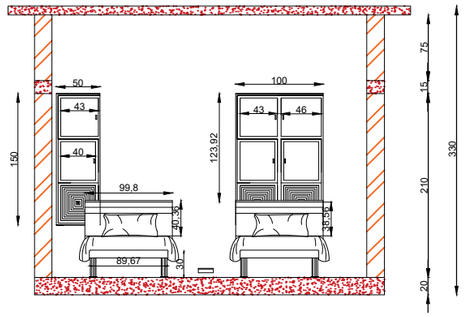


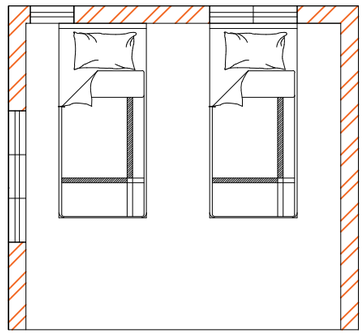

KIDS ROOM


NAME: SHAMNAD BATCH : DIPLOMA IN INTERIOR DESIGN SUBJECT: AUTO CADD	SHEET NO: 7 KIDS BEDROOM DATE:09/11/2026	D LINE SCHOOL OF DESIGN CALICUT

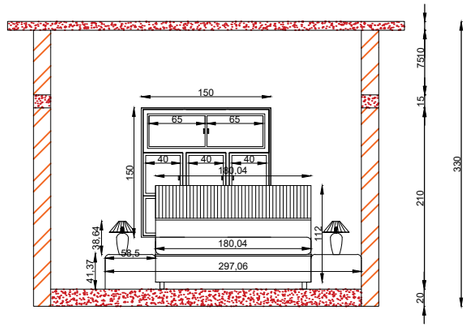


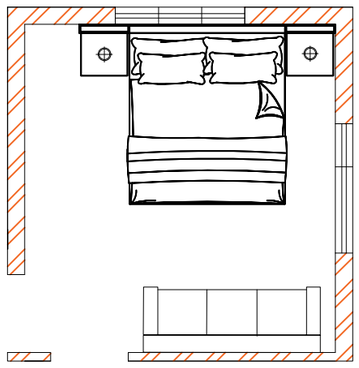

GUEST BEDROOM


NAME: SHAMNAD	SHEET NO: 8	
BATCH : DIPLOMA IN INTERIOR DESIGN	GUEST BEDROOM	D LINE SCHOOL OF DESIGN CALICUT
SUBJECT: AUTO CADD	DATE:09/11/2026	

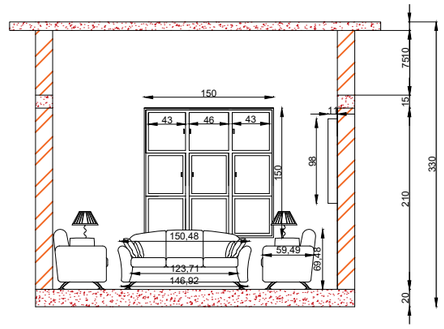


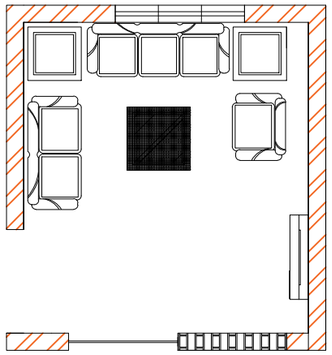

LIVING ROOM


NAME: SHAMNAD BATCH : DIPLOMA IN INTERIOR DESIGN SUBJECT: AUTO CADD	SHEET NO: 9 LIVING ROOM DATE:09/11/2026	D LINE SCHOOL OF DESIGN CALICUT

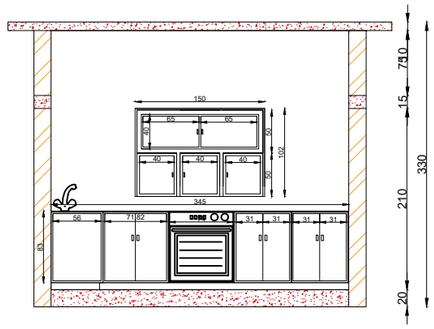


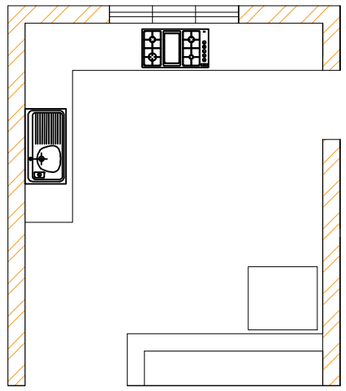

KITCHEN

NAME: SHAMNAD BATCH : DIPLOMA IN INTERIOR DESIGN SUBJECT: AUTO CADD	SHEET NO: 10 KITCHEN DATE:09/11/2026	D LINE SCHOOL OF DESIGN CALICUT

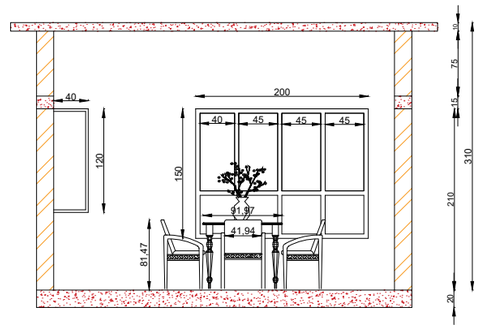

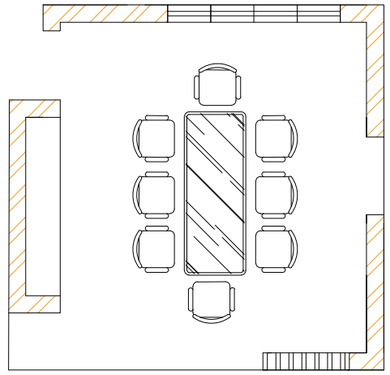

DINING


NAME: SHAMNAD BATCH : DIPLOMA IN INTERIOR DESIGN SUBJECT: AUTO CADD	SHEET NO: 11 DINING DATE:09/11/2026	D LINE SCHOOL OF DESIGN CALICUT




NAME: SHAMNAD BATCH : DIPLOMA IN INTERIOR DESIGN SUBJECT: 3D VIEWS	SHEET NO: 12 KIDS BEDROOM DATE:09/11/2026	D LINE SCHOOL OF DESIGN CALICUT



NAME: SHAMNAD BATCH : DIPLOMA IN INTERIOR DESIGN SUBJECT: 3D VIEWS	SHEET NO: 13 MASTER BEDROOM DATE:09/11/2026	D LINE SCHOOL OF DESIGN CALICUT

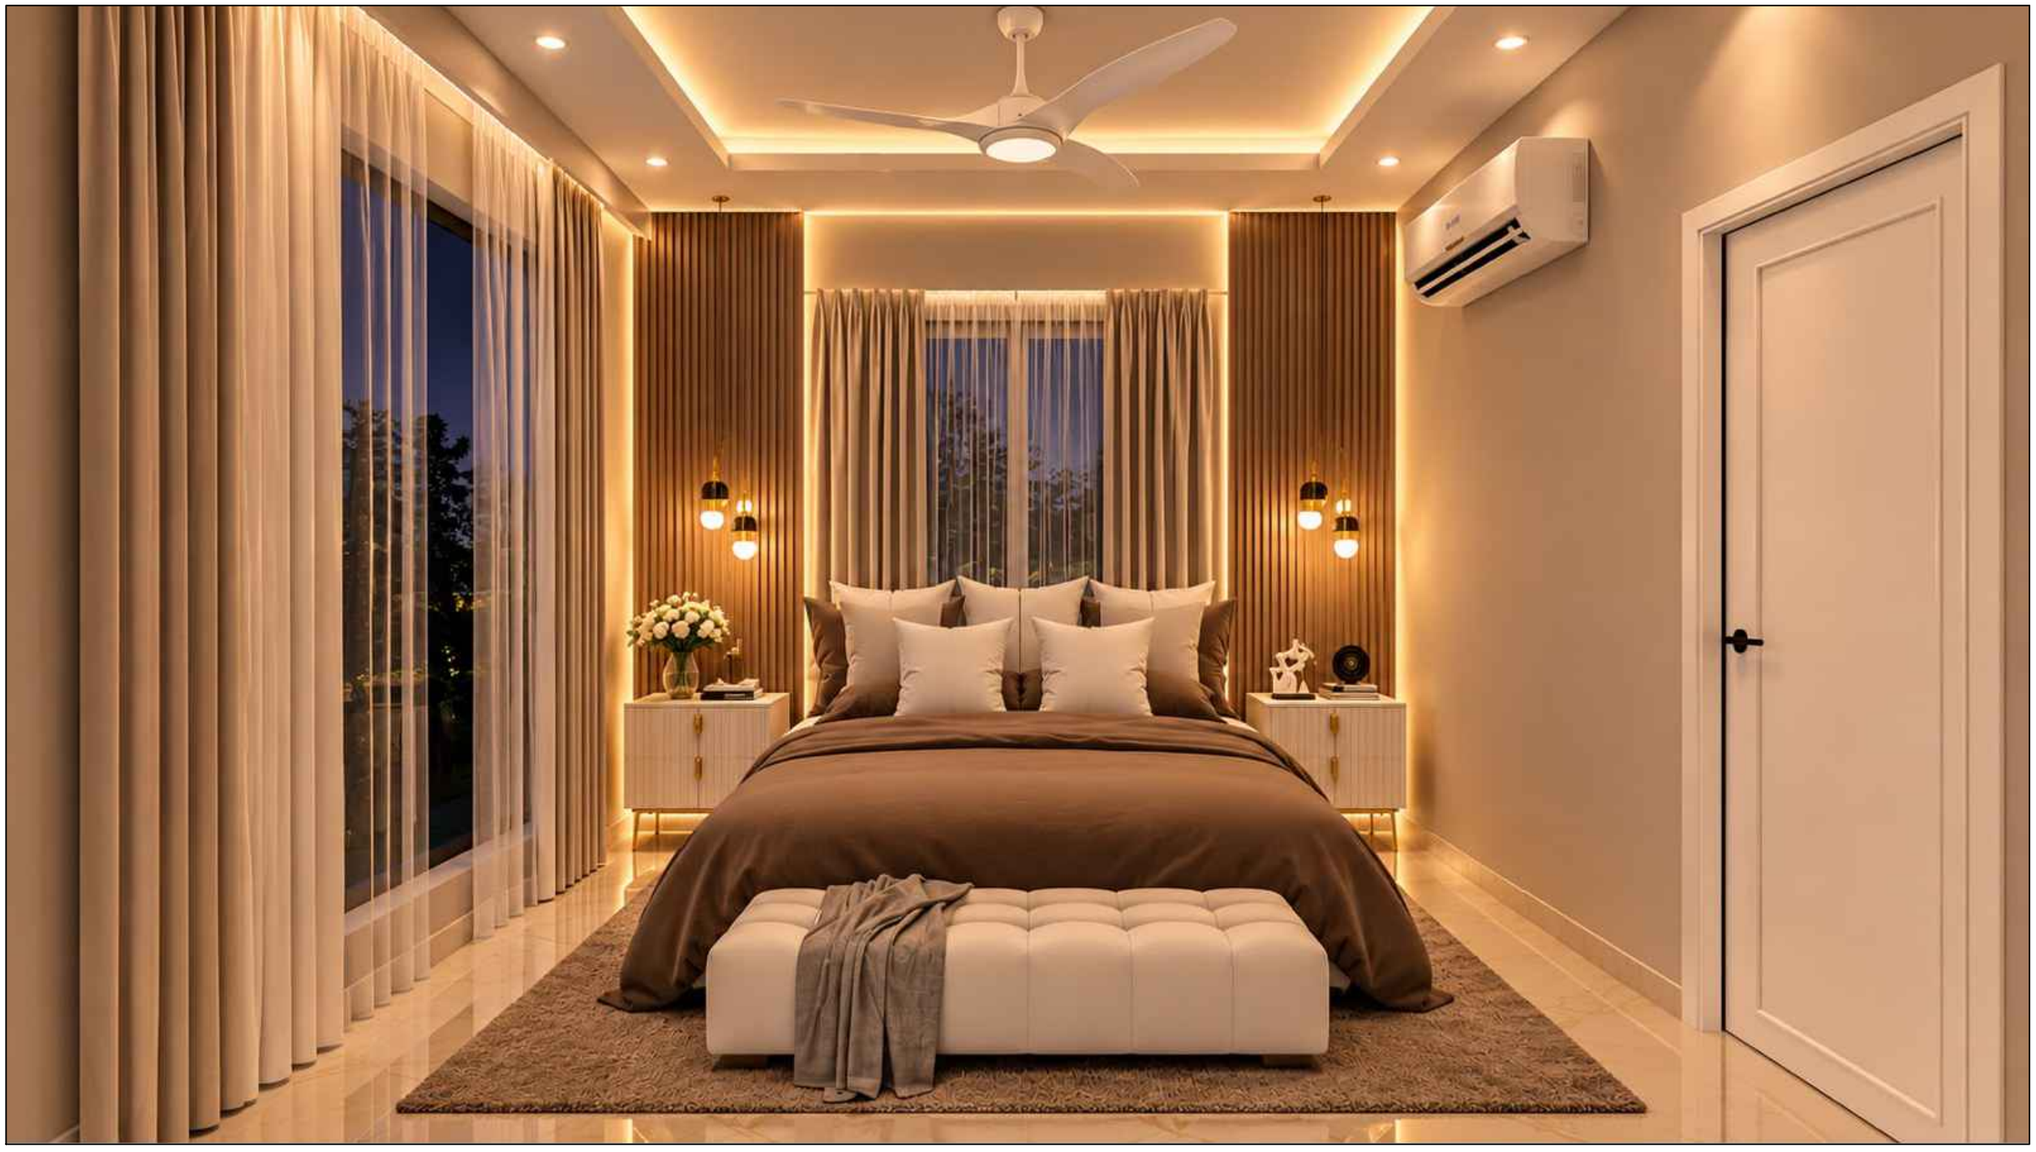

NAME: SHAMNAD BATCH : DIPLOMA IN INTERIOR DESIGN SUBJECT: 3D VIEWS	SHEET NO: 14 GUEST ROOM DATE:09/11/2026	D LINE SCHOOL OF DESIGN CALICUT

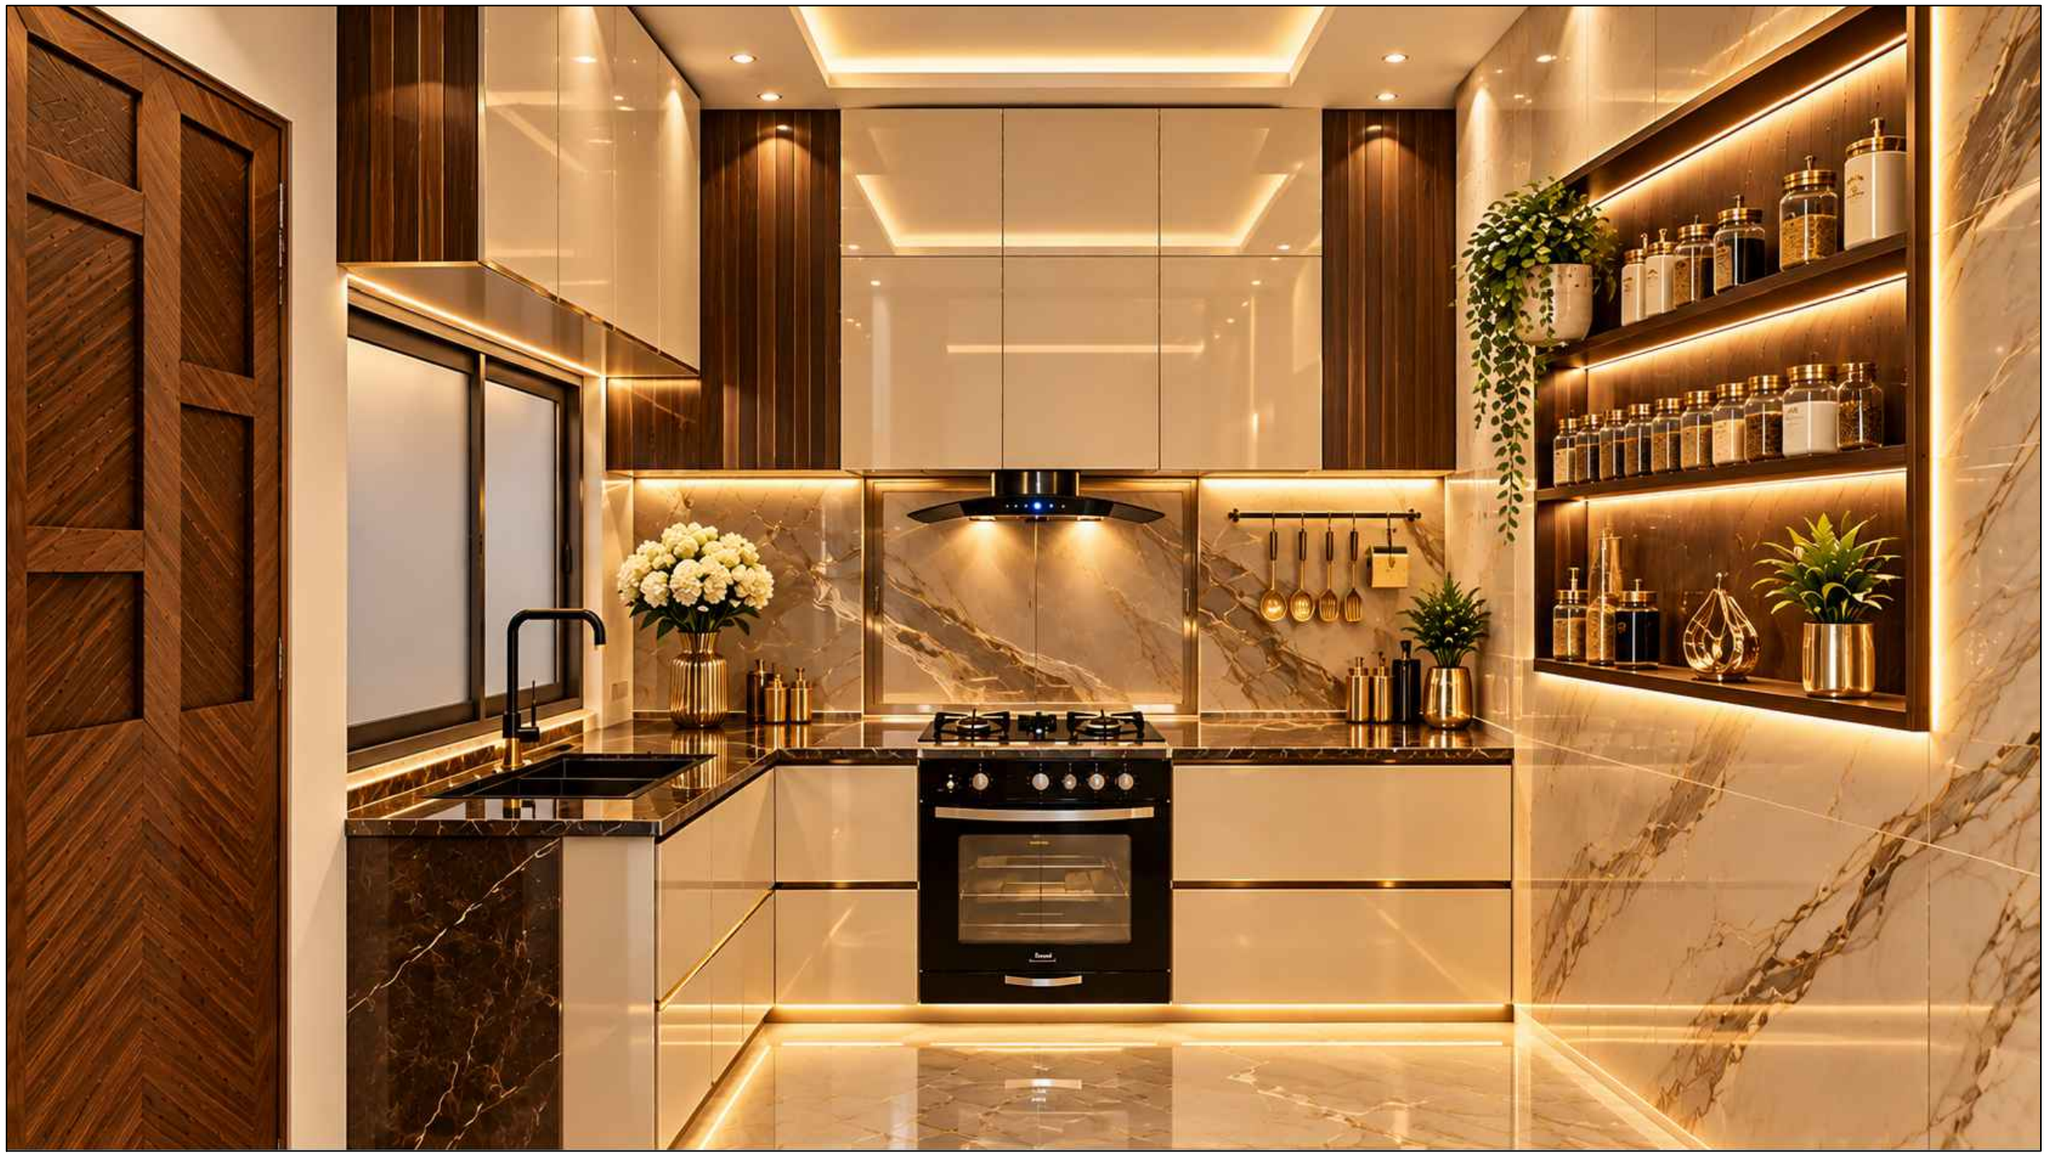

NAME: SHAMNAD BATCH : DIPLOMA IN INTERIOR DESIGN SUBJECT: 3D VIEWS	SHEET NO: 15 KITCHEN SECTION DATE:09/11/2026	D LINE SCHOOL OF DESIGN CALICUT



NAME: SHAMNAD BATCH : DIPLOMA IN INTERIOR DESIGN SUBJECT: 3D VIEWS	SHEET NO: 16 LIVING DATE:09/11/2026	D LINE SCHOOL OF DESIGN CALICUT



NAME: SHAMNAD BATCH : DIPLOMA IN INTERIOR DESIGN SUBJECT: 3D VIEWS	SHEET NO: 17 DINING DATE:09/11/2026	D LINE SCHOOL OF DESIGN CALICUT



NAME: SHAMNAD BATCH : DIPLOMA IN INTERIOR DESIGN SUBJECT: 3D VIEWS	SHEET NO: 18 3D ELAVATION DATE:09/11/2026	D LINE SCHOOL OF DESIGN CALICUT