


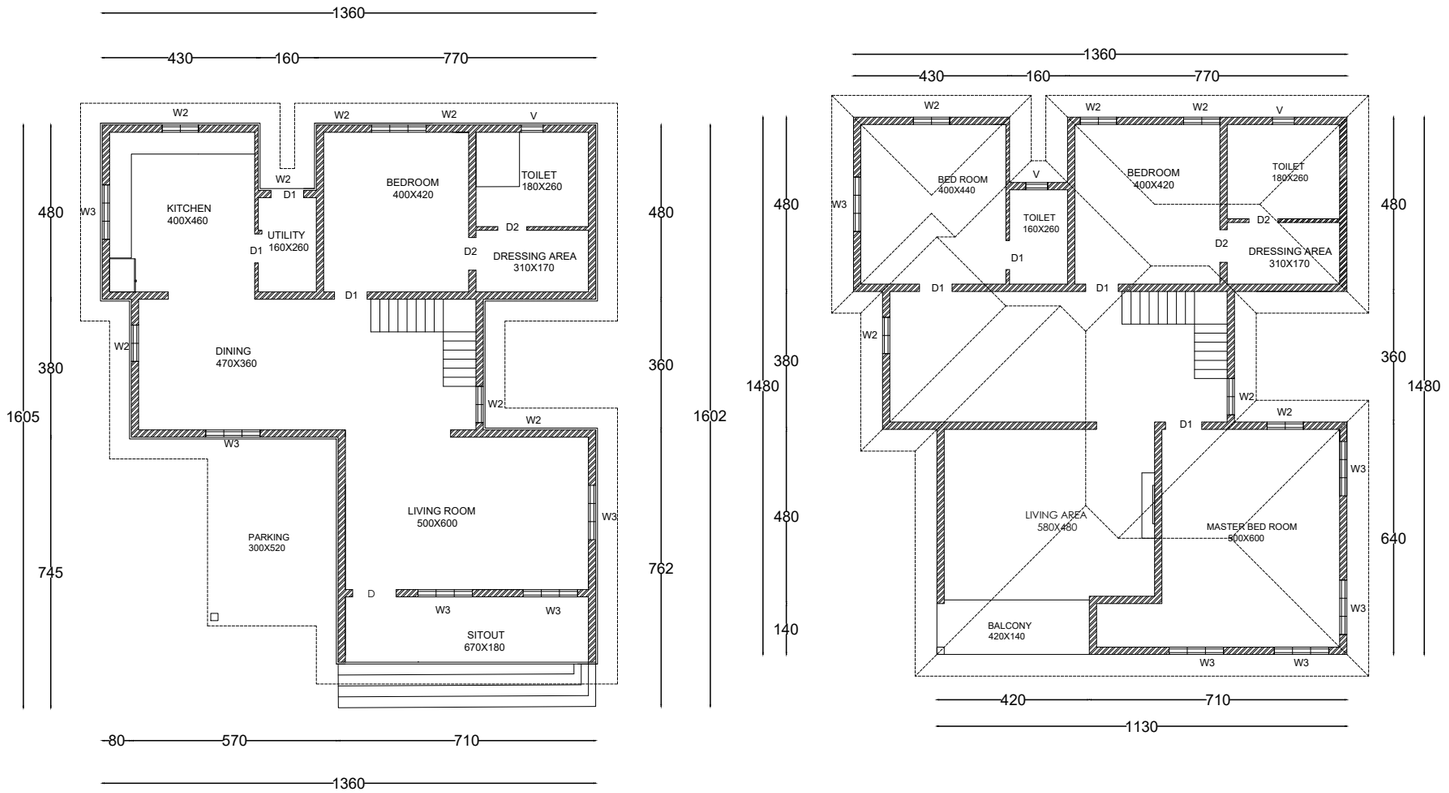

GROUND FLOOR

FIRST FLOOR

SPECIFICATIONS

NAME	TYPE	SIZE
DOOR	D	120x210
DOOR	D1	90x210
DOOR	D2	80x210
WINDOW	W2	100x150
WINDOW	W3	150x150
VENTILATOR	V	60x45

AREA DETAILS


PLINTH AREA

GROUND FLOOR	1579SQ
FIRST FLOOR	1859SQ
	3438 SQ

ALL DIMENSIONS ARE IN CM

SCALE: 1: 100

NAME: SHIYAF AHAMMAD K.K BATCH : DIPLOMA IN INTERIOR DESIGN SUBJECT: AUTO CAD	SHEET NO:1 GROUND FLOOR PLAN,FIRST FLOOR PLAN, ELEVATION DATE:19/10/2026	D LINE SCHOOL OF DESIGN CALICUT

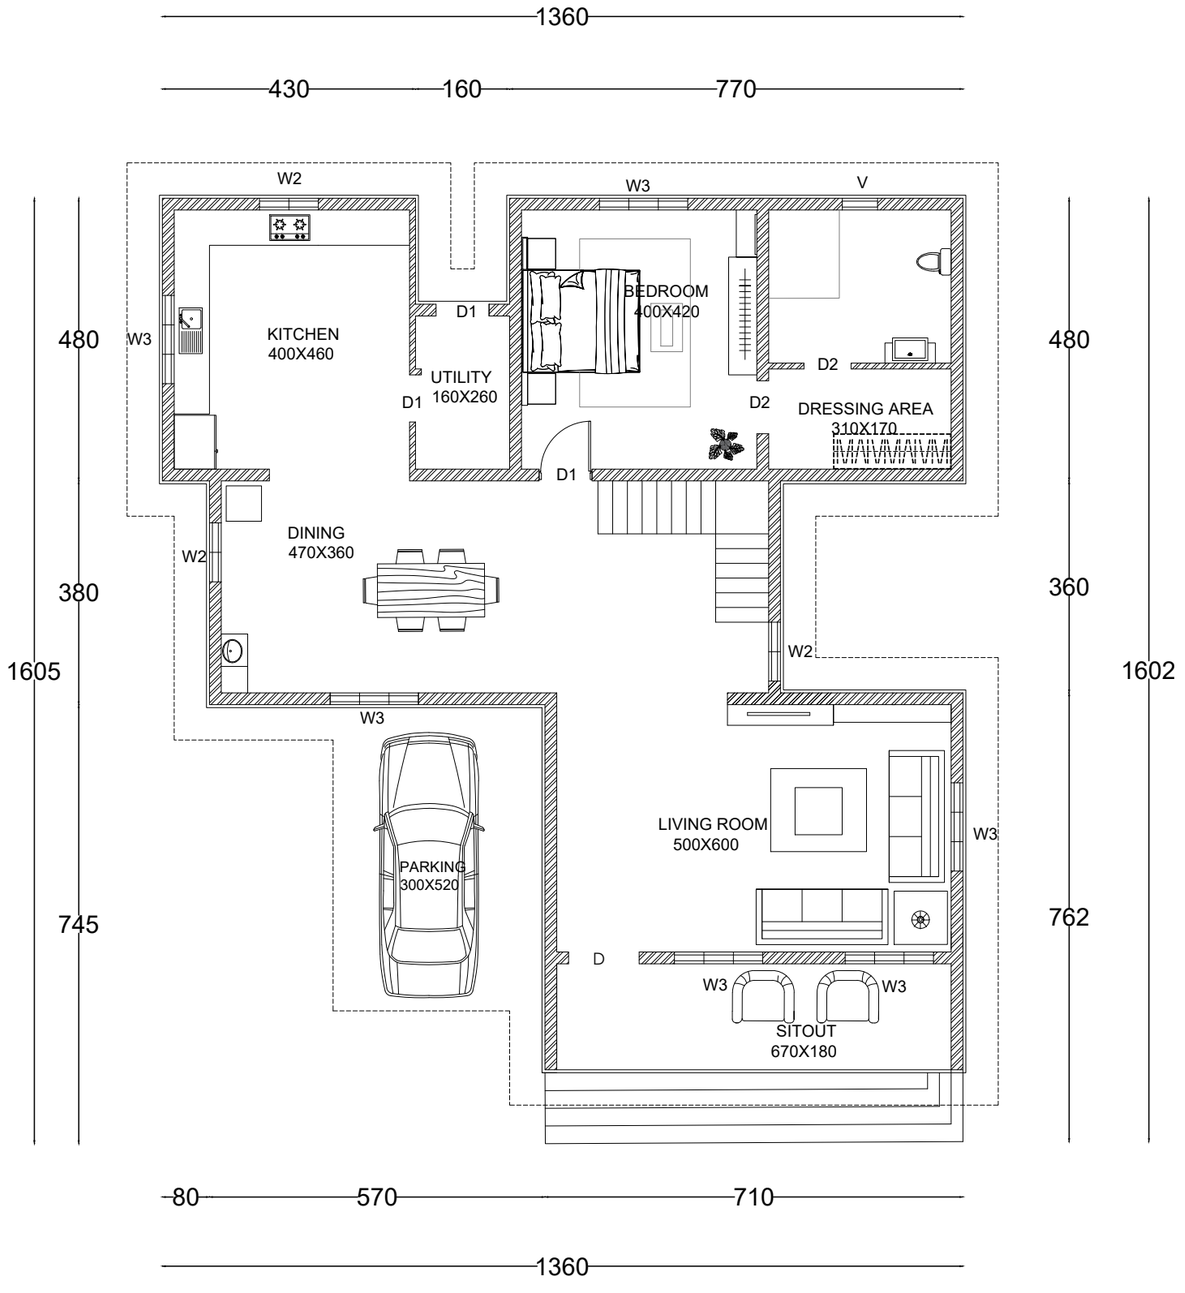

SPECIFICATIONS

NAME	TYPE	SIZE
DOOR	D	120x210
DOOR	D1	90x210
DOOR	D2	80x210
WINDOW	W2	100x150
WINDOW	W3	150x150
VENTILATOR	V	60x45

AREA DETAILS

PLINTH AREA

GROUND FLOOR	1579SQ
FIRST FLOOR	1859SQ
	3438 SQ

ALL DIMENSIONS ARE IN CM

SCALE: 1: 100

NAME: SHIYAF AHAMMAD K.K

BATCH : DIPLOMA IN INTERIOR DESIGN


SUBJECT: AUTO CAD

SHEET NO:2

GROUND FLOOR PLAN

DATE:19/10/2026

D LINE SCHOOL OF DESIGN CALICUT

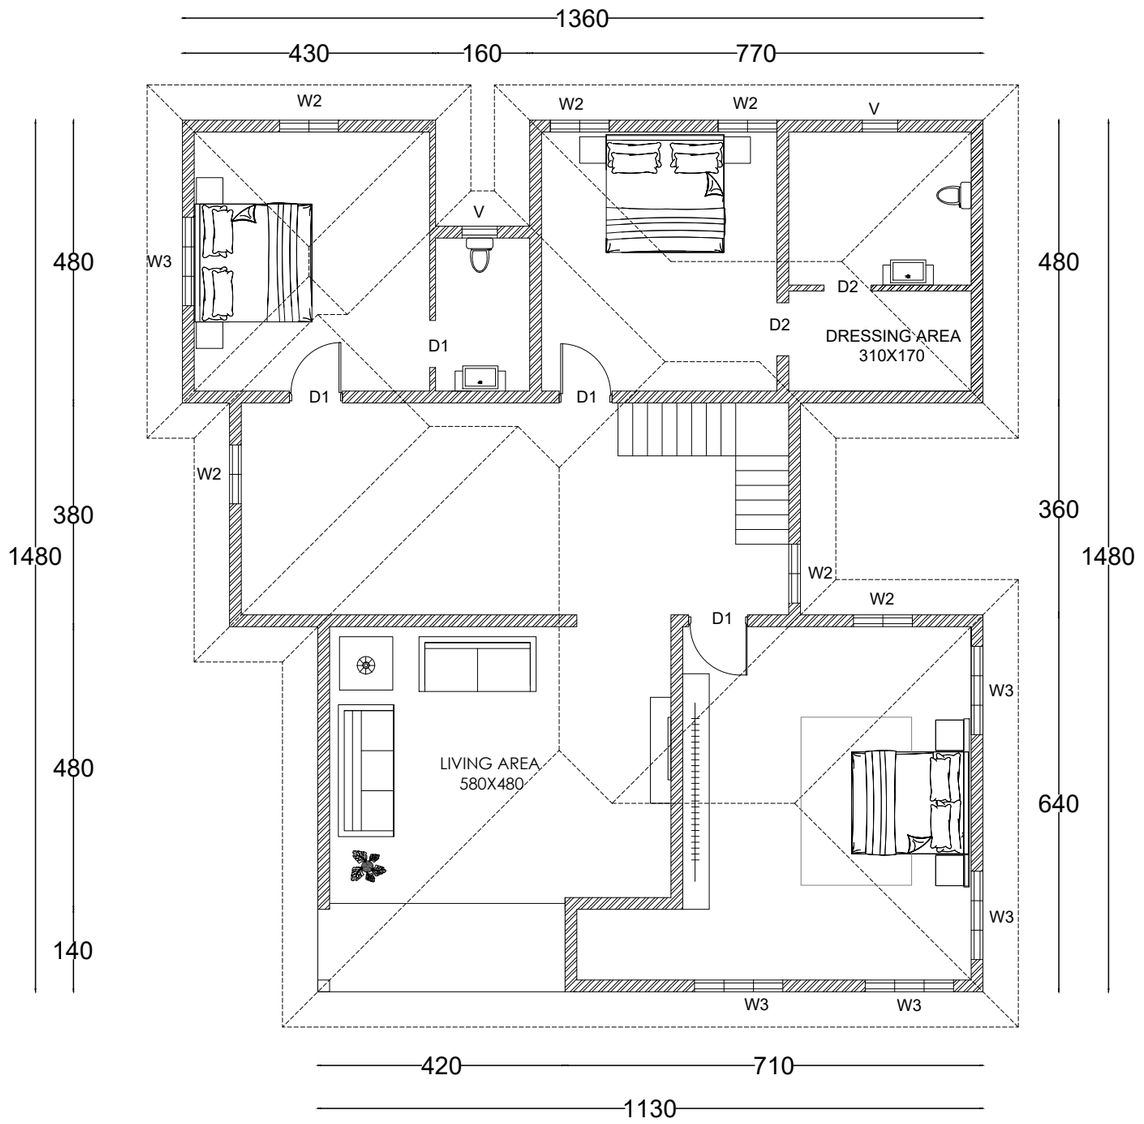

FIRST FLOOR

SPECIFICATIONS

NAME	TYPE	SIZE
DOOR	D	120x210
DOOR	D1	90x210
DOOR	D2	80x210
WINDOW	W2	100x150
WINDOW	W3	150x150
VENTILATOR	V	60x45

AREA DETAILS

PLINTH AREA

GROUND FLOOR	1579SQ
FIRST FLOOR	1859SQ
	3438SQ

ALL DIMENSIONS ARE IN CM
SCALE: 1: 100

NAME: SHIYAF AHAMMAD K.K

BATCH : DIPLOMA IN INTERIOR DESIGN

SUBJECT: AUTO CAD

SHEET NO:3

FIRST FLOOR PLAN

DATE:19/10/2026


D LINE SCHOOL OF DESIGN CALICUT



ELEVATION

NAME: SHIYAF AHAMMAD K.K BATCH : DIPLOMA IN INTERIOR DESIGN SUBJECT: AUTO CAD	SHEET NO:4 GROUND FLOOR PLAN,FIRST FLOOR PLAN, ELEVATION DATE:19/10/2026	D LINE SCHOOL OF DESIGN CALICUT

ELECTRICAL DRAWING

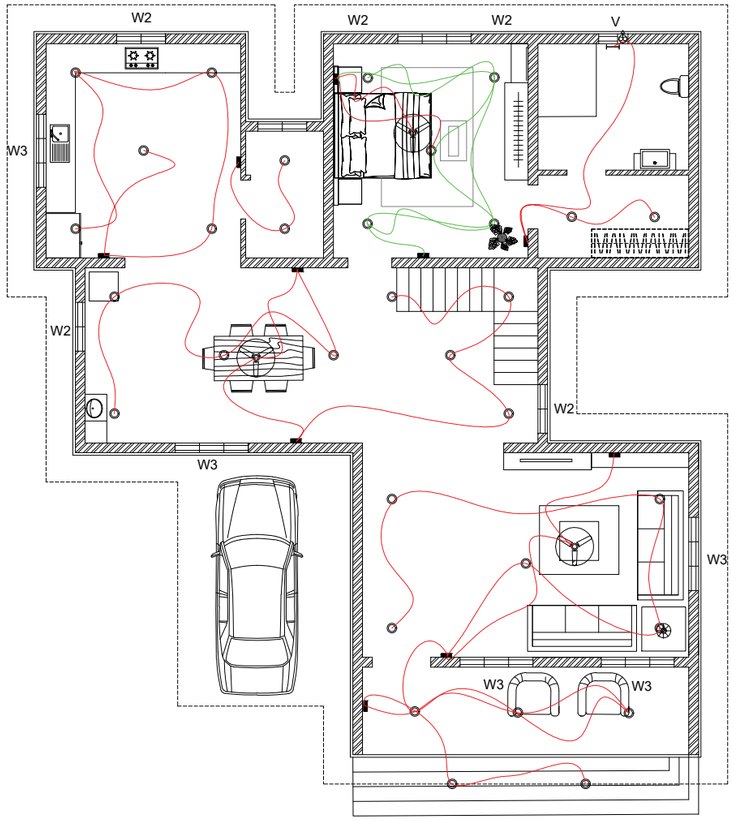



GROUND FLOOR


LEGEND

SYMBOL	DESCRIPTION
	CEILING FAN
	DOWN LIGHT
	HALOGEN SPOT
	WALL BRACKET LIGHT
	MIRROR LIGHT
	EXHAUST FAN
	HANGING LIGHT
	BED SIDE LAMP
	FOOT LAMP
	DISTRIBUTION BOX
	WALL FAN
	TUBE
	BELL PUSH
	BELL
	1 WAY CONNECTION
	2 WAY CONNECTION
	SWITCH BOARD


NAME: SHIYAF AHAMMAD K.K BATCH : DIPLOMA IN INTERIOR DESIGN SUBJECT: AUTO CAD	SHEET NO:5 GROUND FLOOR PLAN ELECTRICAL DRAWING DATE:19/10/2026	D LINE SCHOOL OF DESIGN CALICUT

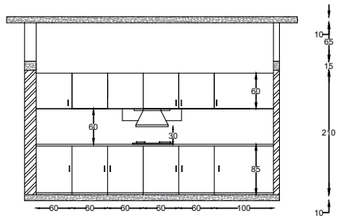

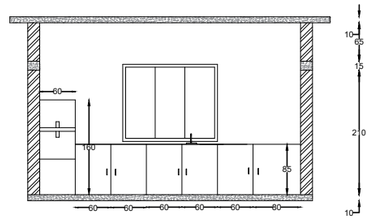

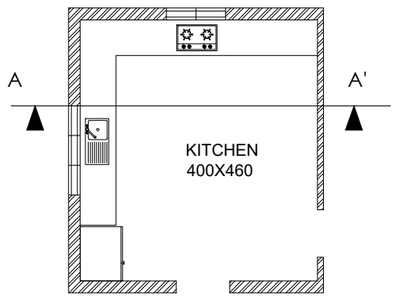


KITCHEN

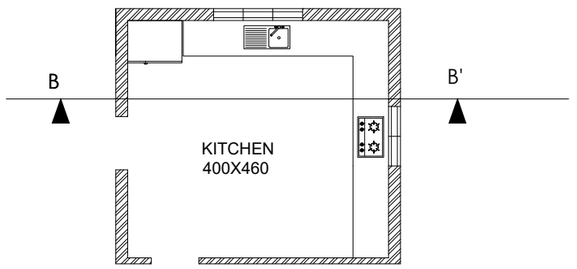



KITCHEN

NAME: SHIYAF AHAMMAD K.K BATCH : DIPLOMA IN INTERIOR DESIGN SUBJECT: AUTO CAD	SHEET NO:6 KITCHEN SECTION DATE:19/10/2026	D LINE SCHOOL OF DESIGN CALICUT

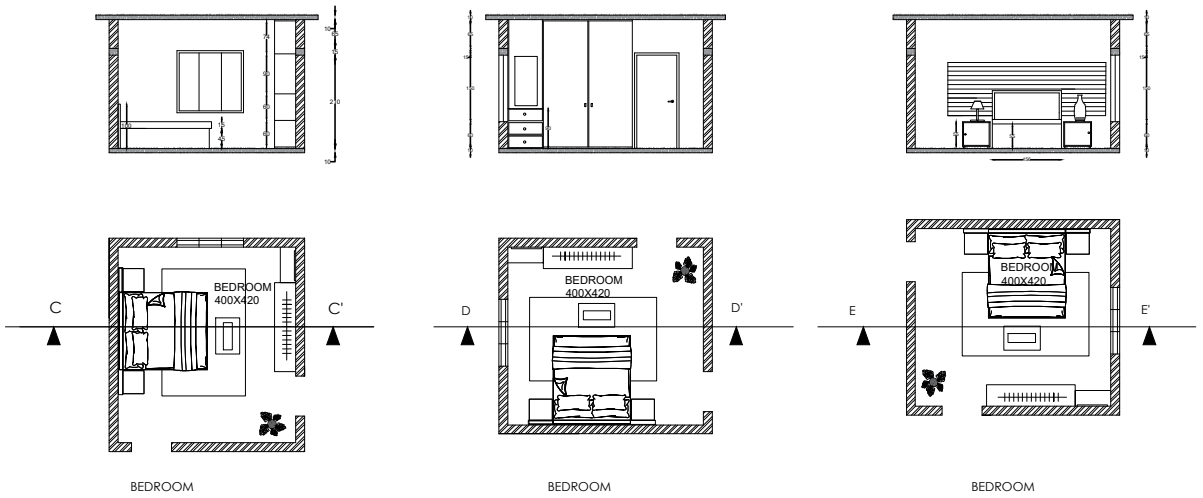



NAME: SHIYAF AHAMMAD K.K	SHEET NO:7	
BATCH : DIPLOMA IN INTERIOR DESIGN	BEDROOM SECTION	D LINE SCHOOL OF DESIGN CALICUT
SUBJECT: AUTO CAD	DATE:19/10/2026	

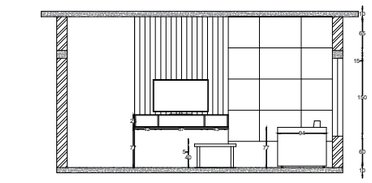

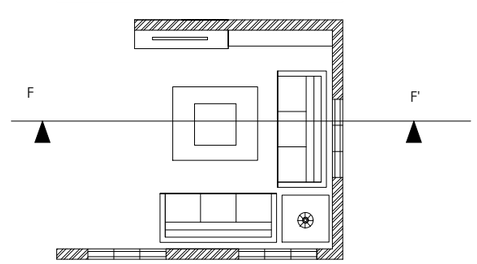


FORMAL LIVING AREA

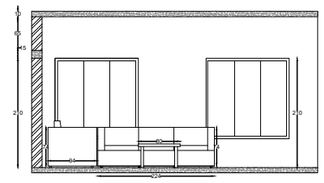


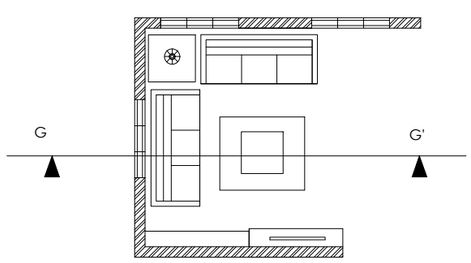



FORMAL LIVING AREA

NAME: SHIYAF AHAMMAD K.K BATCH : DIPLOMA IN INTERIOR DESIGN SUBJECT: AUTO CAD	SHEET NO:8 FORMAL LIVING AREA SECTION DATE:19/10/2026	D LINE SCHOOL OF DESIGN CALICUT

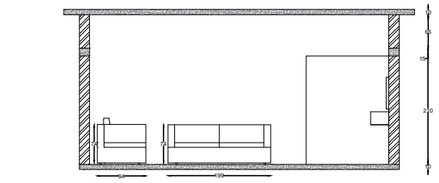


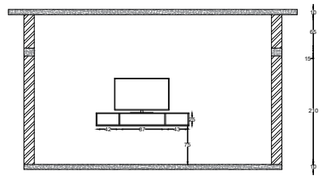

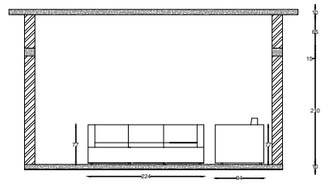


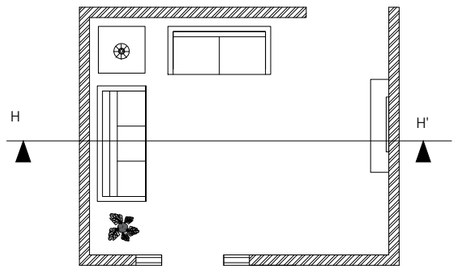

FAMILY LIVING

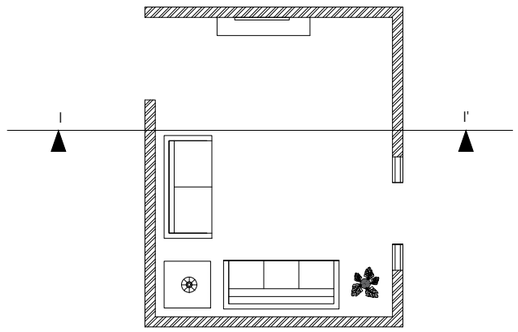



FAMILY LIVING

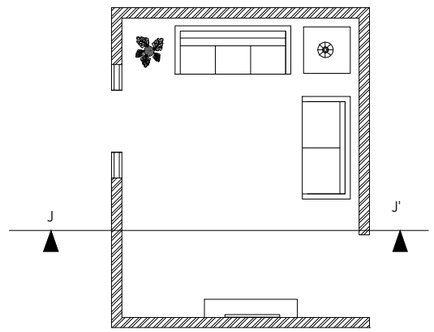



FAMILY LIVING

NAME: SHIYAF AHAMMAD K.K BATCH : DIPLOMA IN INTERIOR DESIGN SUBJECT: AUTO CAD	SHEET NO:9 FAMILYLIVING AREA SECTION DATE:19/10/2026	D LINE SCHOOL OF DESIGN CALICUT

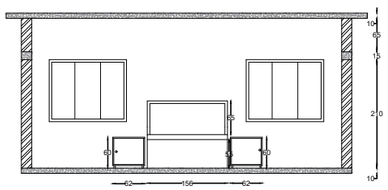


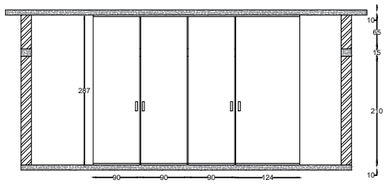

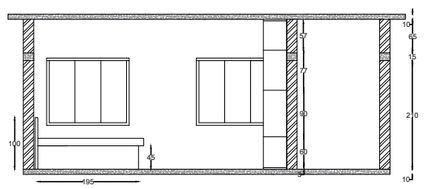


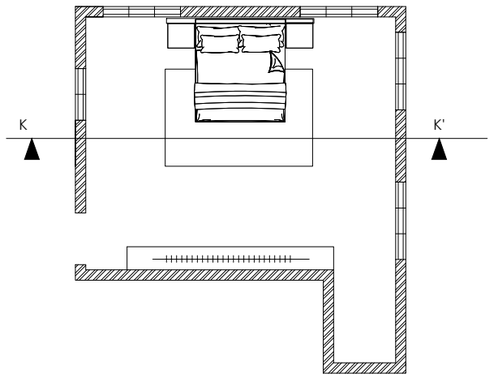

MASTER BEDROOM

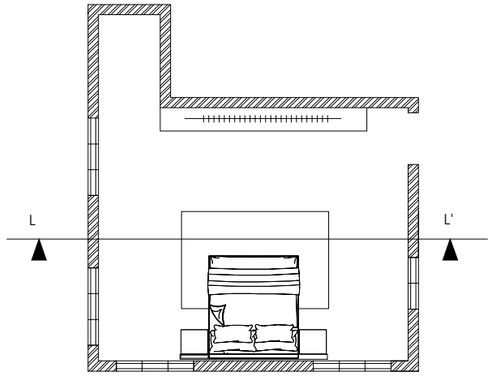



MASTER BEDROOM

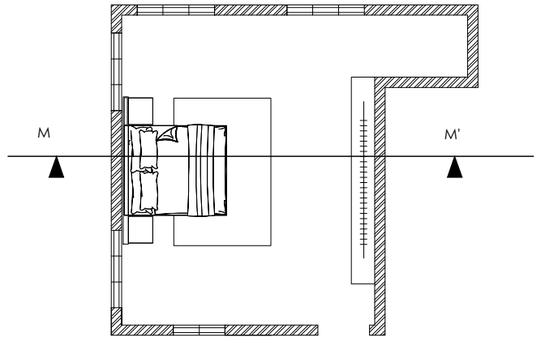


MASTER BEDROOM


NAME: SHIYAF AHAMMAD K.K BATCH : DIPLOMA IN INTERIOR DESIGN SUBJECT: AUTO CAD	SHEET NO:10 MASTER BEDROOM SECTION DATE:19/10/2026	D LINE SCHOOL OF DESIGN CALICUT

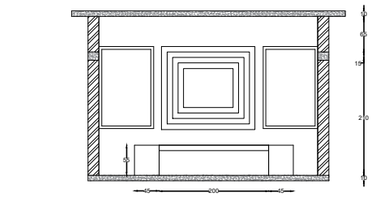

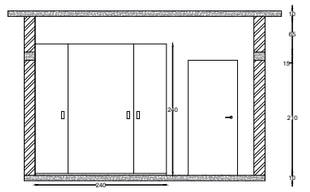

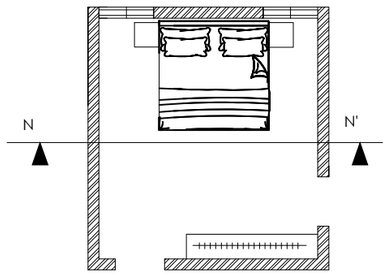

BEDROOM

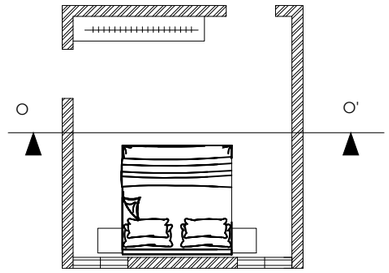

BEDROOM


NAME: SHIYAF AHAMMAD K.K BATCH : DIPLOMA IN INTERIOR DESIGN SUBJECT: AUTO CAD	SHEET NO:11 BEDROOM SECTION DATE:19/10/2026	D LINE SCHOOL OF DESIGN CALICUT




NAME: SHIYAF AHAMMAD K.K BATCH : DIPLOMA IN INTERIOR DESIGN SUBJECT: 3D VIEW	SHEET NO:12 HOUSE VIEW DATE:19/10/2026	D LINE SCHOOL OF DESIGN CALICUT



NAME: SHIYAF AHAMMAD K.K BATCH : DIPLOMA IN INTERIOR DESIGN SUBJECT: 3D VIEW	SHEET NO:13 HOUSE SIDE VIEW DATE:19/10/2026	D LINE SCHOOL OF DESIGN CALICUT

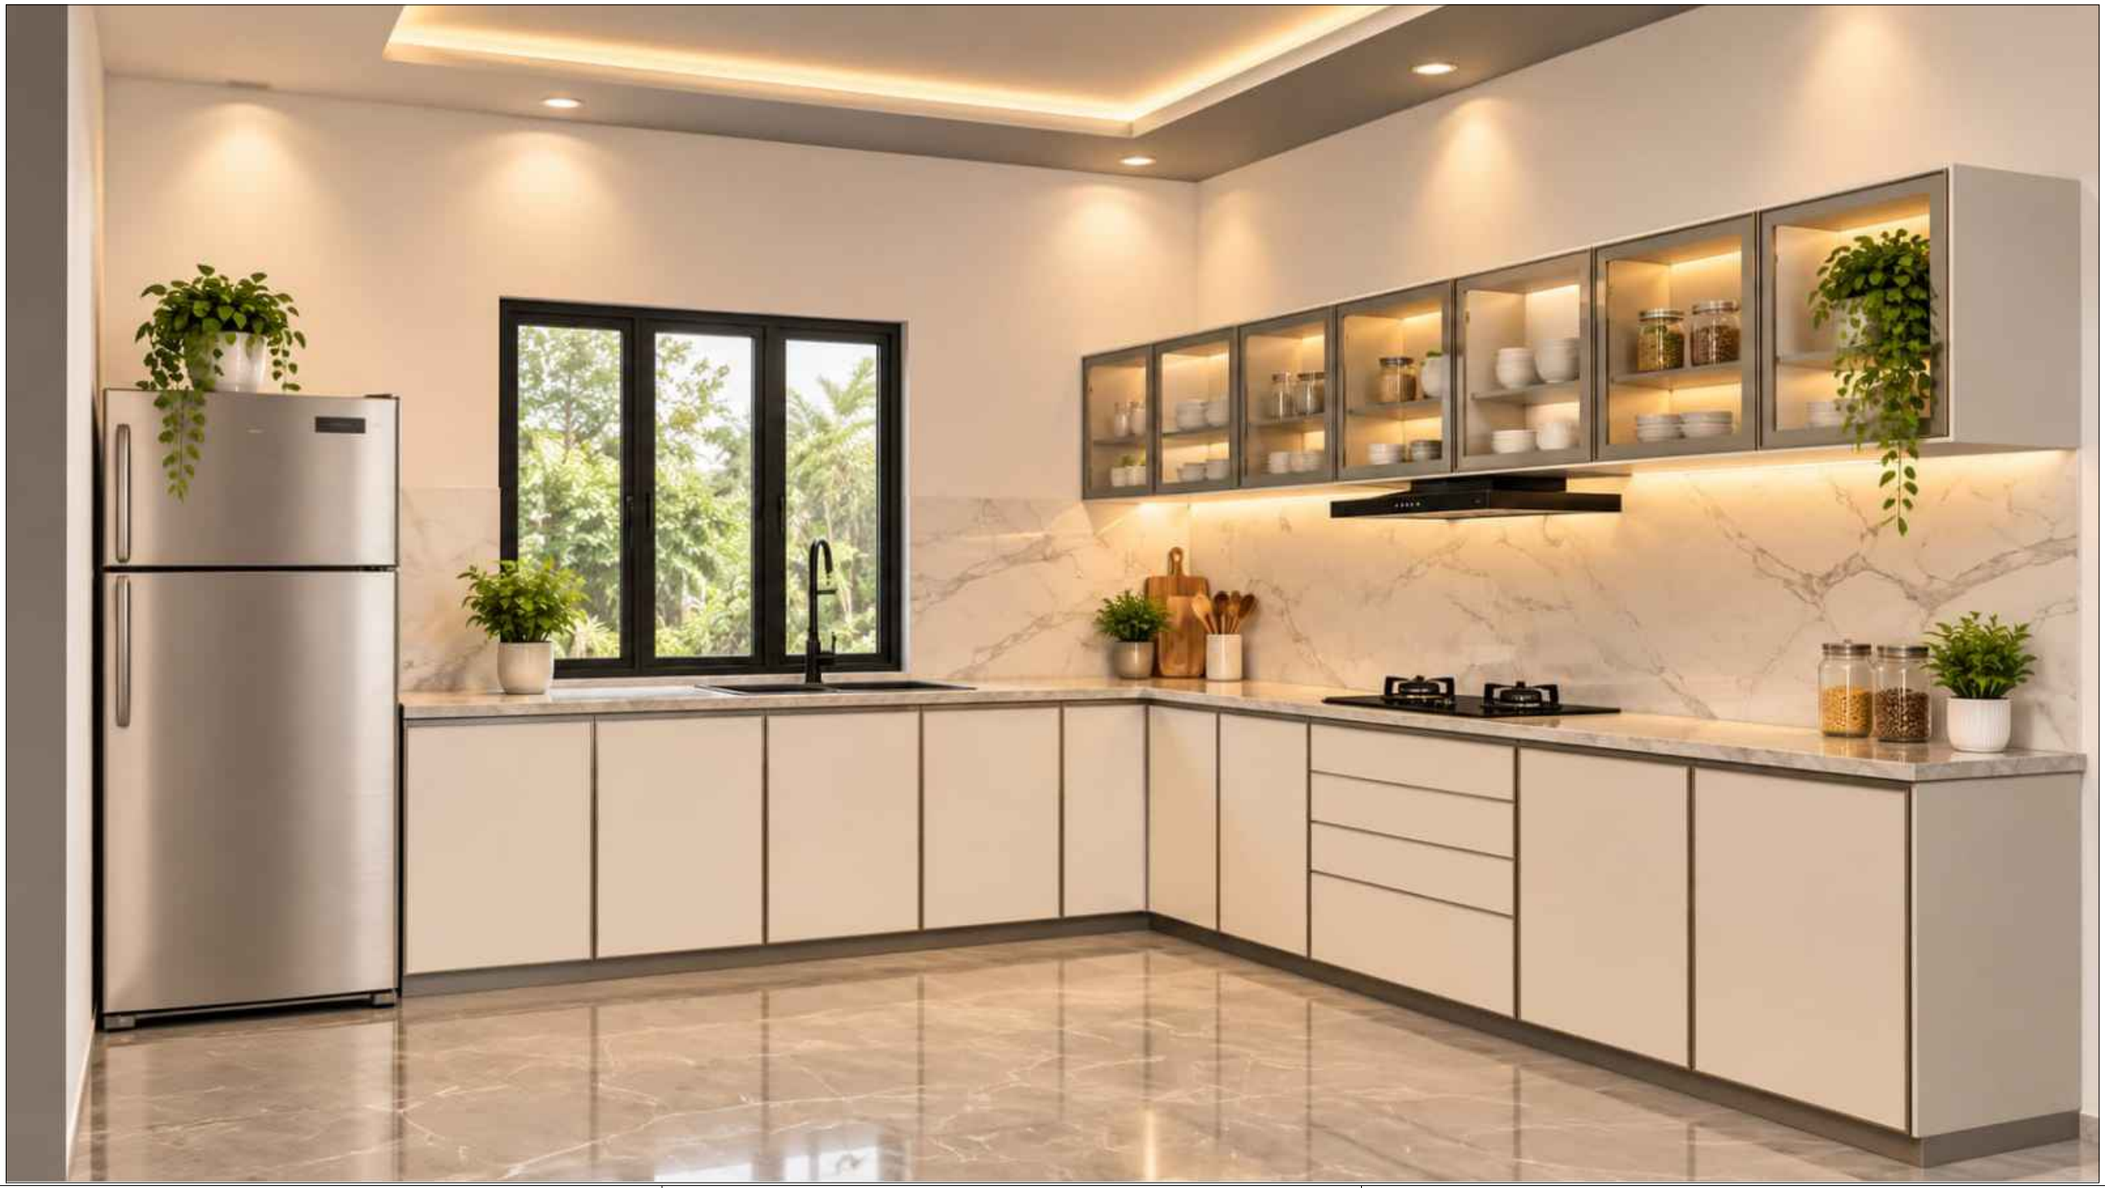

NAME: SHIYAF AHAMMAD K.K BATCH : DIPLOMA IN INTERIOR DESIGN SUBJECT: 3D VIEW	SHEET NO:14 KITCHEN VIEW DATE:19/10/2026	D LINE SCHOOL OF DESIGN CALICUT

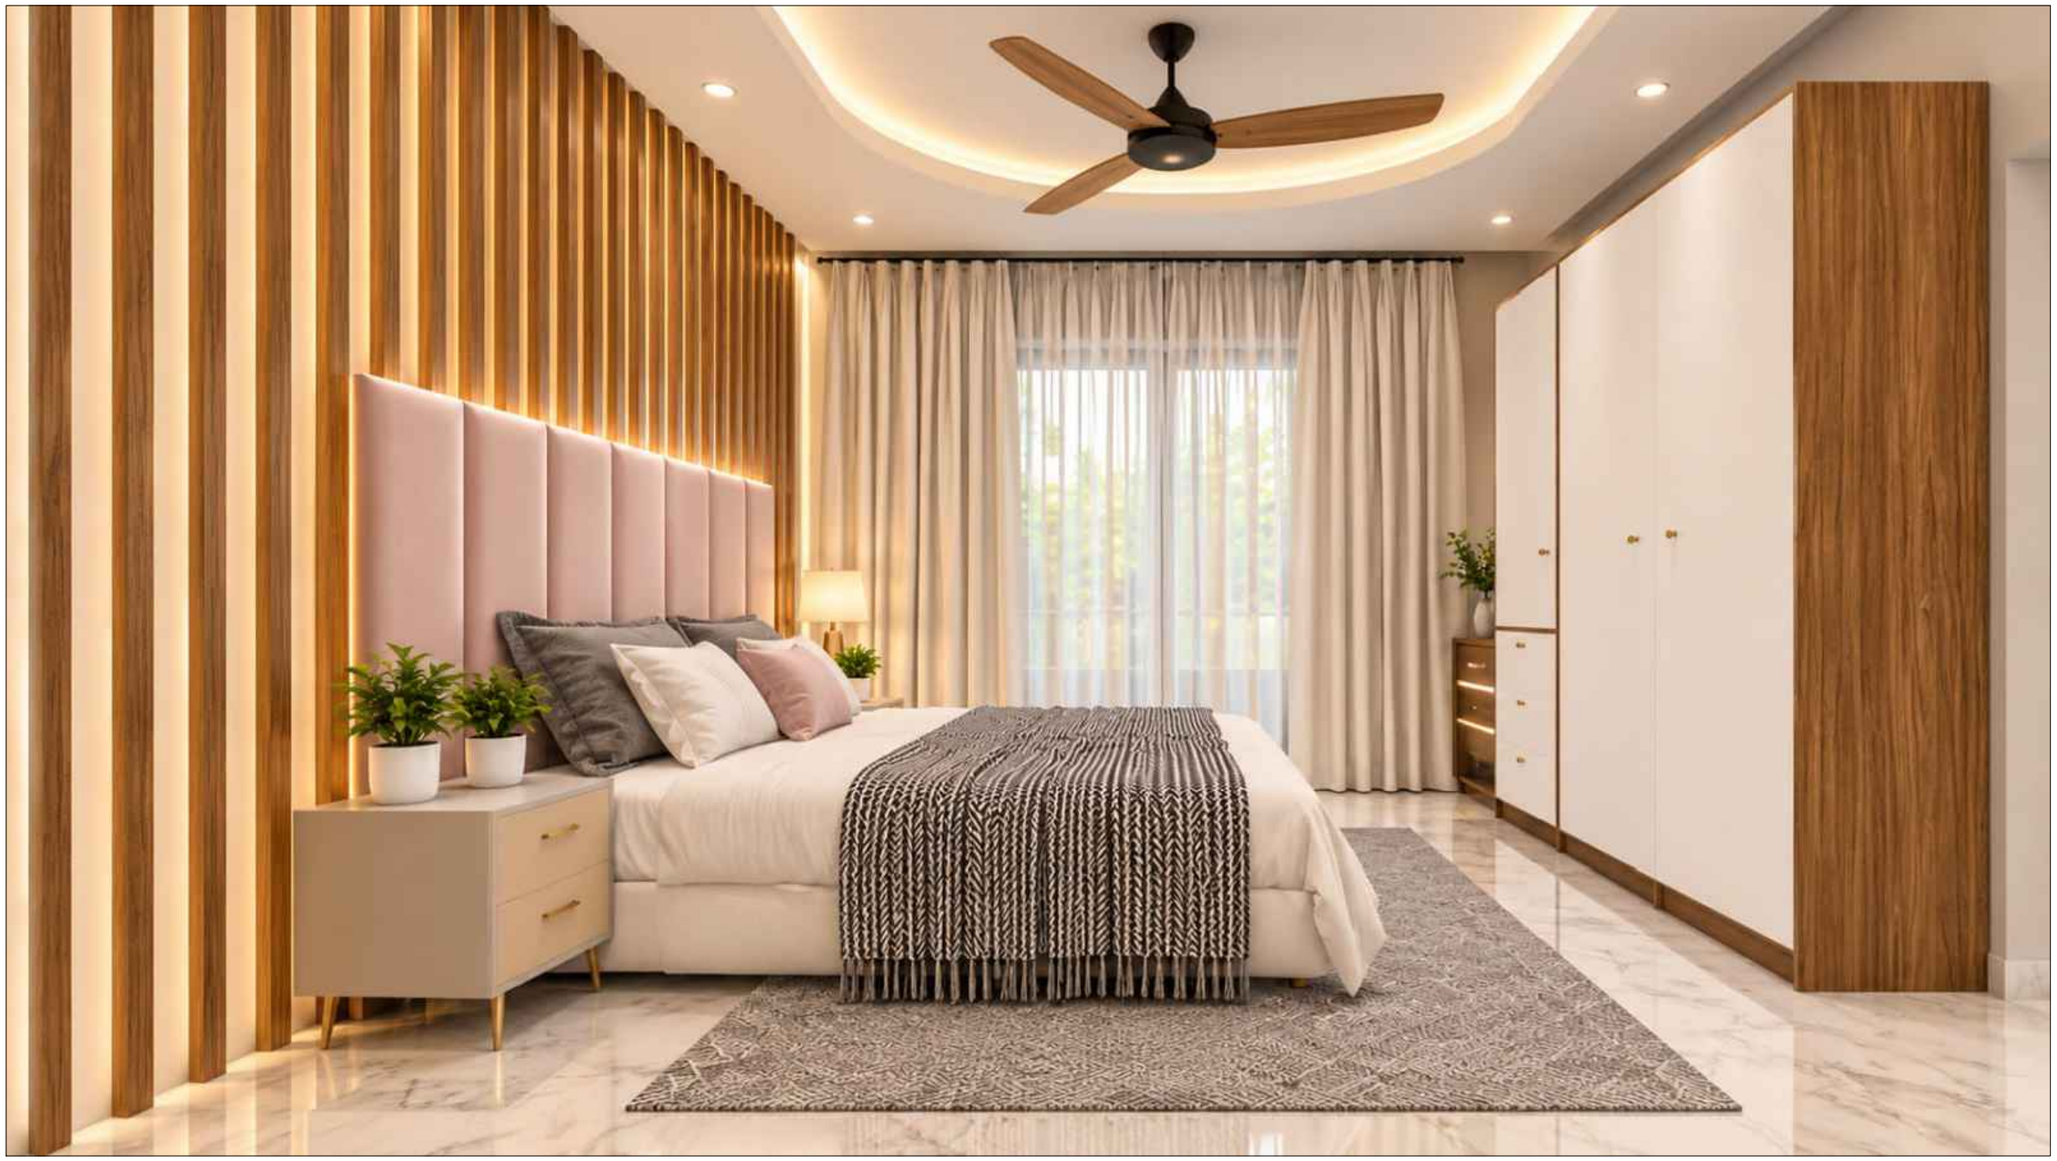

NAME: SHIYAF AHAMMAD K.K BATCH : DIPLOMA IN INTERIOR DESIGN SUBJECT: 3D VIEW	SHEET NO:15 BEDROOM VIEW DATE:19/10/2026	D LINE SCHOOL OF DESIGN CALICUT



NAME: SHIYAF AHAMMAD K.K BATCH : DIPLOMA IN INTERIOR DESIGN SUBJECT: 3D VIEW	SHEET NO:16 LIVING ROOM VIEW DATE:19/10/2026	D LINE SCHOOL OF DESIGN CALICUT



NAME: SHIYAF AHAMMAD K.K BATCH : DIPLOMA IN INTERIOR DESIGN SUBJECT: 3D VIEW	SHEET NO:17 MASTER BEDROOM VIEW DATE:19/10/2026	D LINE SCHOOL OF DESIGN CALICUT