



ELEVATION

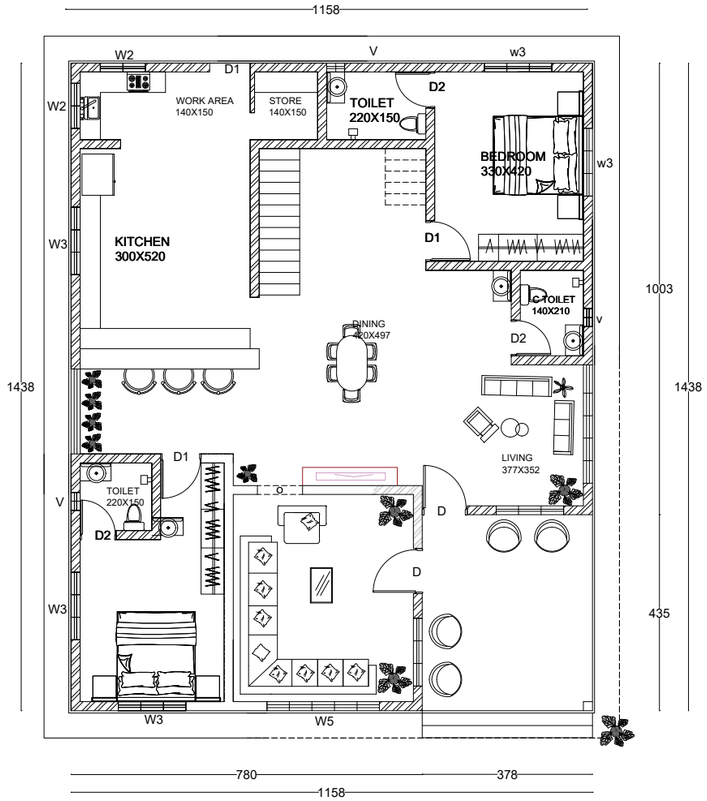


GROUND FLOOR

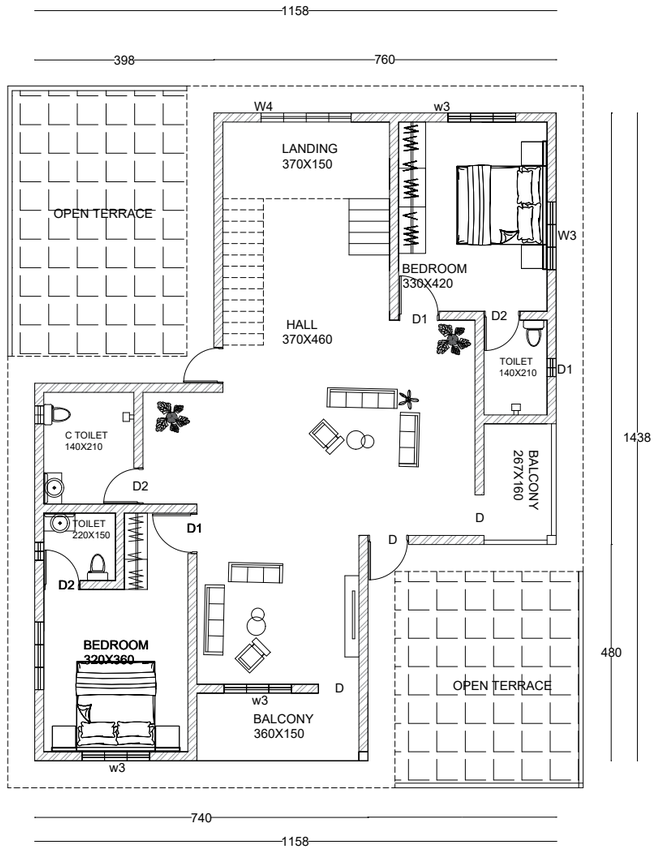


FIRST FLOOR

## SPECIFICATIONS

| NAME | TYPE | SIZE |
|---|---|---|
| DOOR | D1 | 100 |
| DOOR | D2 | 90 |
| DOOR | D3 | 80 |
| WINDOW | W1 | 50 |
| WINDOW | W2 | 100 |
| WINDOW | W3 | 150 |
| WINDOW | W4 | 200 |
| WINDOW | W5 | 250 |
| VENTILATOR | V | 45 |

## AREA DETAILS

| PLINTH AREA | SQFT |
|---|---|
| GROUND FLOOR | 1,763.176 |
| FIRST FLOOR | 1,375.56 |
| TOTAL | 3,138.736 |

ALL DIMENSIONS ARE IN AREA

SCALE:1:100

NAME: ANASWARA CK

BATCH:DIPLOMA IN INTERIOR DESIGN


SUBJECT: AUTO CAD

SHEET NO: 1

PLAN: GROUND FLOOR, FIRST FLOOR,AND ELEVATION

DATE:18/09/2026

D LINE SCHOOL OF DESIGN
CALICUT

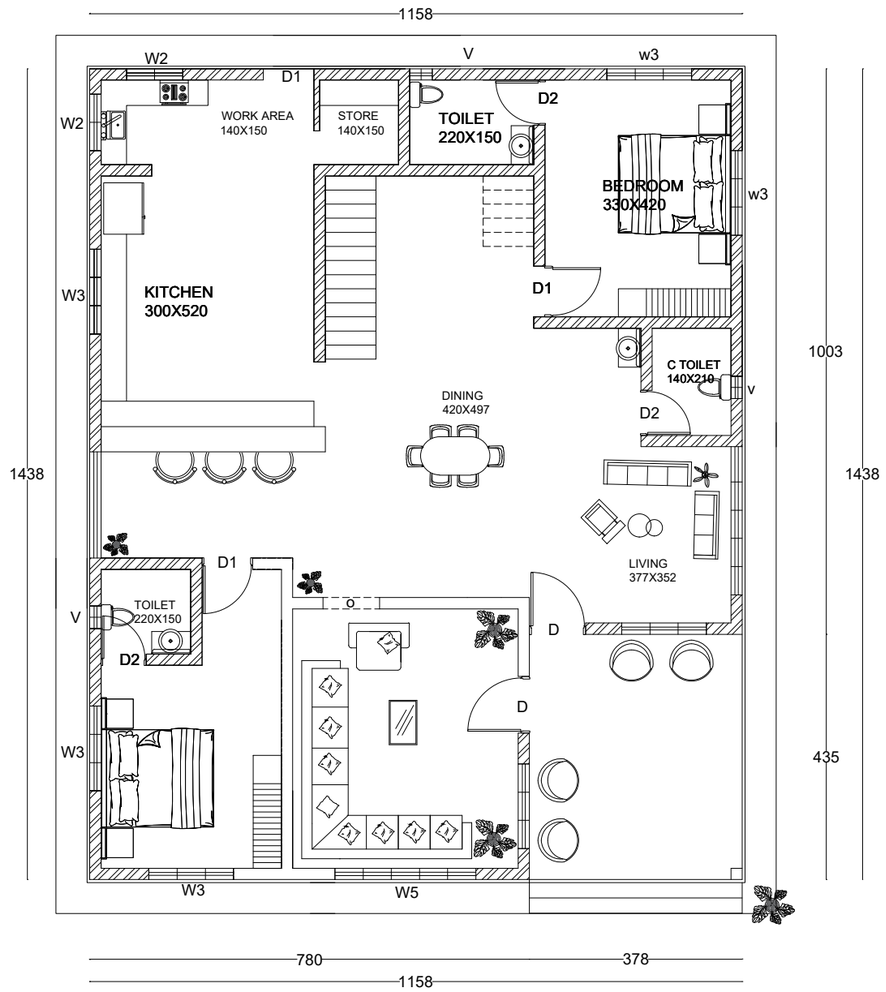


GROUND FLOOR

## SPECIFICATIONS

| NAME | TYPE | SIZE |
|---|---|---|
| DOOR | D1 | 100 |
| DOOR | D2 | 90 |
| DOOR | D3 | 80 |
| WINDOW | W1 | 50 |
| WINDOW | W2 | 100 |
| WINDOW | W3 | 150 |
| WINDOW | W4 | 200 |
| WINDOW | W5 | 250 |
| VENTILATOR | V | 45 |

## AREA DETAILS

| PLINTH AREA | SQFT |
|---|---|
| GROUND FLOOR | 1,763 sq ft |
| FIRST FLOOR | 1,375 sq ft |
| TOTAL | 3,138 sq ft |

ALL DIMENSIONS ARE IN AREA

SCALE:1:100

NAME: ANASWARA CK

BATCH:DIPLOMA IN INTERIOR DESIGN


SUBJECT: AUTO CAD

SHEET NO: 2

PLAN: GROUND FLOOR

DATE:18/09/2026

D LINE SCHOOL OF DESIGN
CALICUT

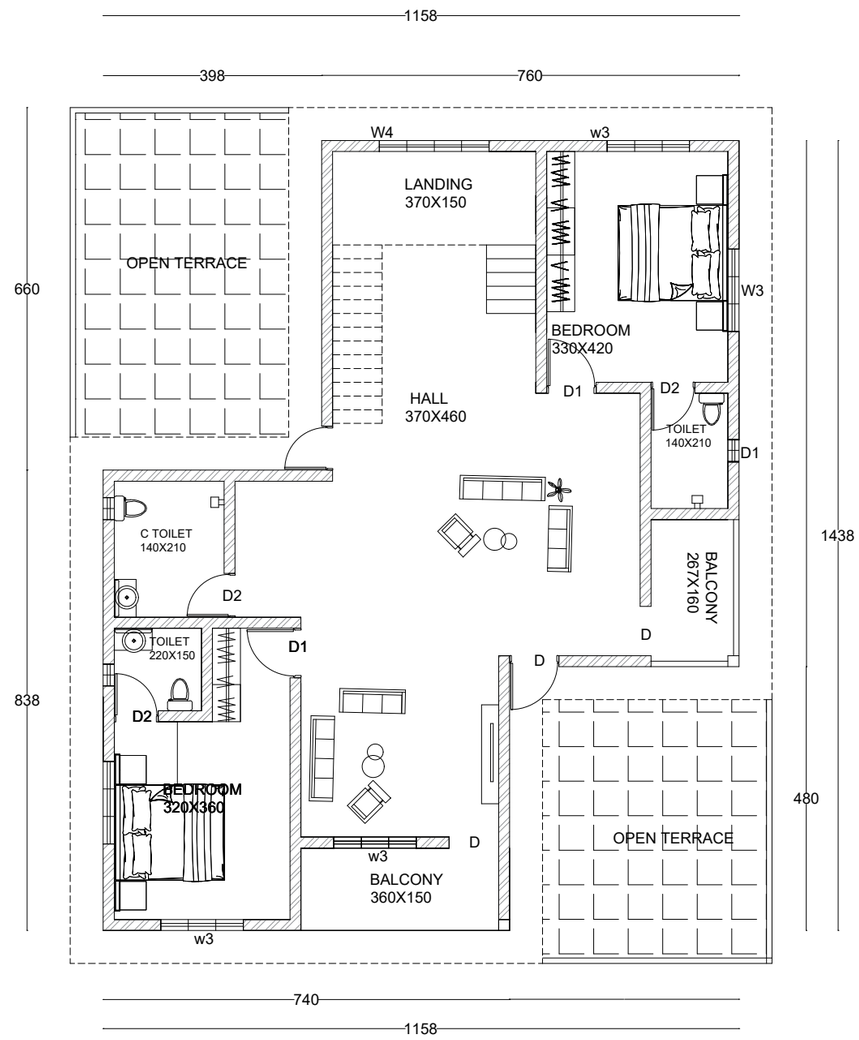


FIRST FLOOR

## SPECIFICATIONS

| NAME | TYPE | SIZE |
|---|---|---|
| DOOR | D1 | 100 |
| DOOR | D2 | 90 |
| DOOR | D3 | 80 |
| WINDOW | W1 | 50 |
| WINDOW | W2 | 100 |
| WINDOW | W3 | 150 |
| WINDOW | W4 | 200 |
| WINDOW | W5 | 250 |
| VENTILATOR | V | 45 |

## AREA DETAILS

| PLINTH AREA | SQFT |
|---|---|
| GROUND FLOOR | 1,763 sq ft |
| FIRST FLOOR | 1,375 sq ft |
| TOTAL | 3,138 sq ft |

ALL DIMENSIONS ARE IN AREA
SCALE:1:100

NAME: ANASWARA CK

BATCH:DIPLOMA IN INTERIOR DESIGN

SUBJECT: AUTO CAD

SHEET NO: 3

FIRST FLOOR


DATE:18/09/2026

D LINE SCHOOL OF DESIGN
CALICUT



# ELEVATION

| | | |
|---|---|---|
| NAME:ANASWARA CK<br><br>BATCH : DIPLOMA IN INTERIOR DESIGN<br><br>SUBJECT: AUTO CAD | SHEET NO: 4<br><br>ELEVATION<br><br>DATE:18/09/2026 | D LINE SCHOOL O DESIGN CALICUT |

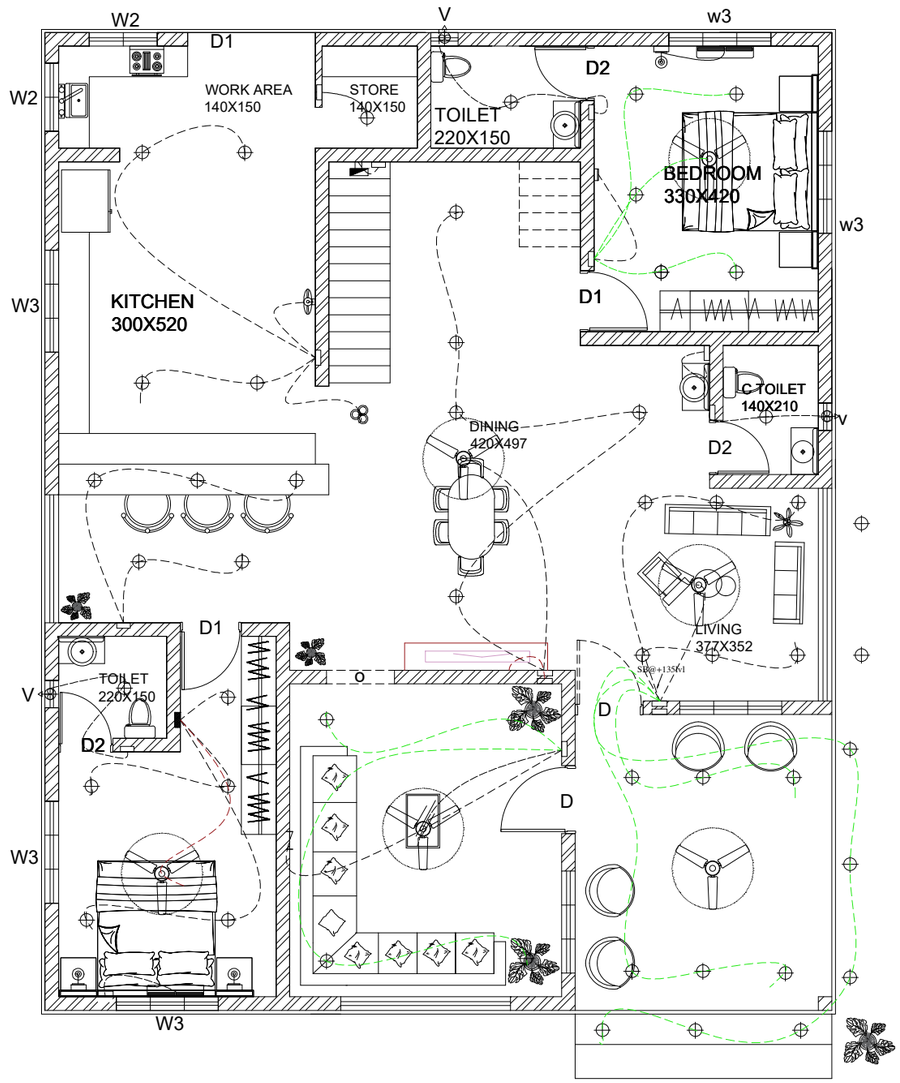



# GROUND FLOOR


LEGEND

| SYMBOL | DESCRIPTION |
|---|---|
| | CEILING FAN |
| | DOWN LIGHT |
| | MIRROR LIGHT |
| | EXHAUST FAN |
| | HANGING LIGHT |
| | BED SIDE LAMP |
| | FOOT LAMP |
| | DISTRIBUTION BOX |
| | WALL FAN |
| | TUBE |
| | BELL PUSH |
| | BELL |
| | 1 WAY CONNECTION |
| | 2 WAY CONNECTION |
| | SWITCH BOARD |


| | | |
|---|---|---|
| NAME: ANASWARA CK<br>BATCH : DIPLOMA IN INTERIOR DESIGN<br>SUBJECT: AUTO CAD | SHEET NO: 5<br>ELETRONIC DRAWING<br>DATE:18/09/2026 | D LINE SCHOOL OF DESIGN<br>CALICUT |

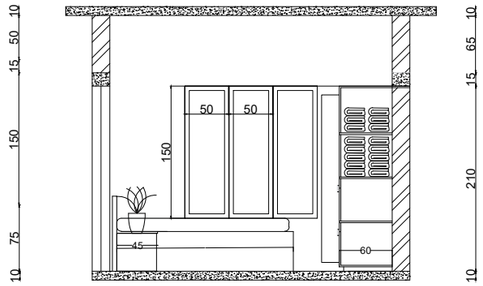



SECTION A-A1

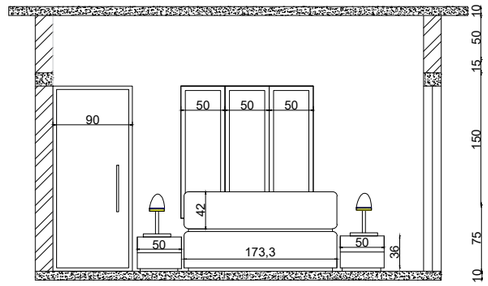


SECTION B-B1

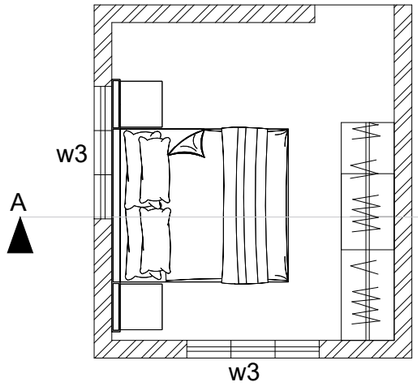



KIDS BEDROOM

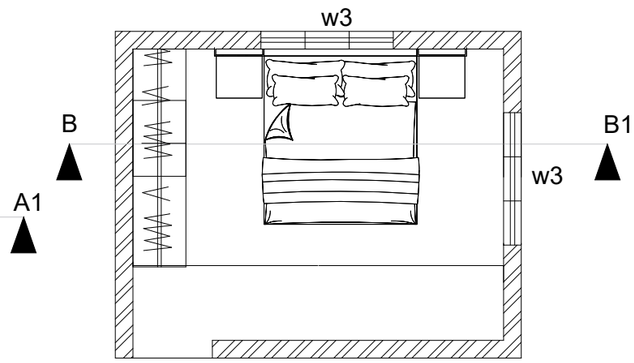



MASTER BEDROOM


| | | |
|---|---|---|
| NAME: ANASWARA CK<br>BATCH : DIPLOMA IN IN TERIOR DESIGN<br>SUBJECT: AUTO CAD | SHEET NO: 6<br>MASTER,KIDS BEDROOM<br>DATE:18/09/2026 | D LINE SCHOOL OF DESIGNCALICUT |

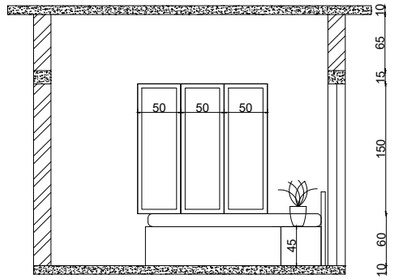



SECTION A-A1

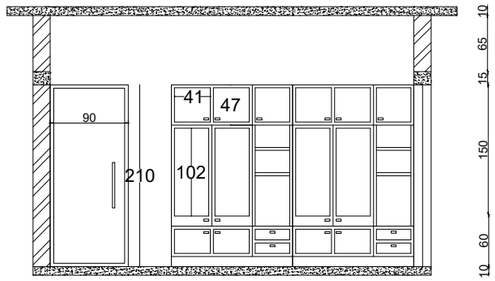



SECTION B-B1

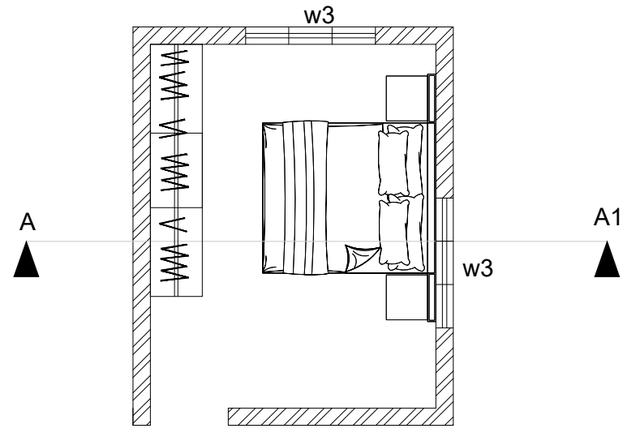



GUEST B.ROOM

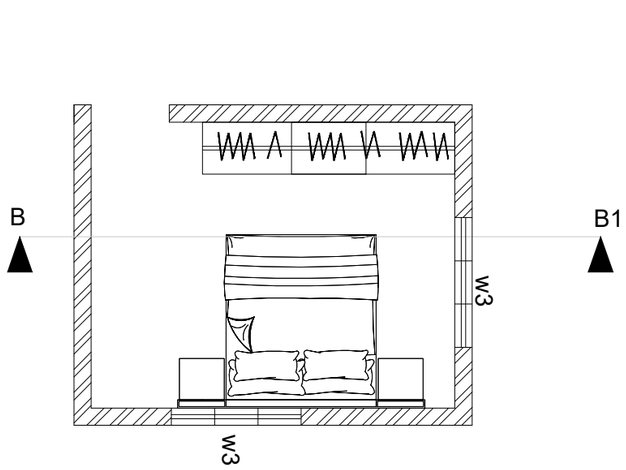



| | | |
|---|---|---|
| NAME: ANASWARA CK<br>BATCH : DIPLOMA IN INTERIOR DESIGN<br>SUBJECT: AUTO CAD | SHEET NO: 7<br>GUEST BEDROOM<br>DATE:18/09/2026 | D LINE SCHOOL OF DESIGN CALICUT |

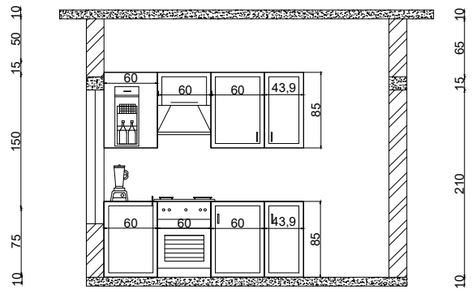



SECTION A-A1

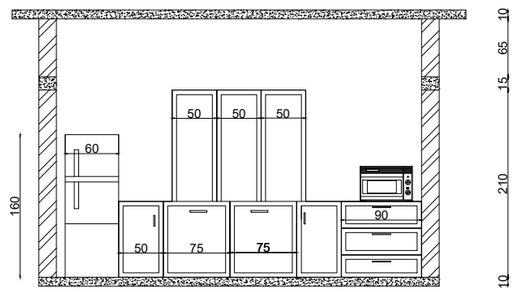


SECTION B-B1

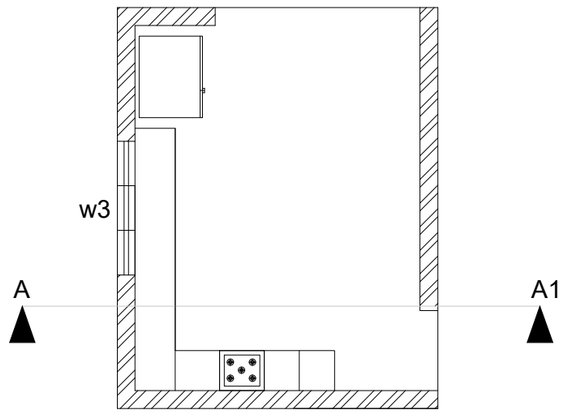



KITCHEN A-A

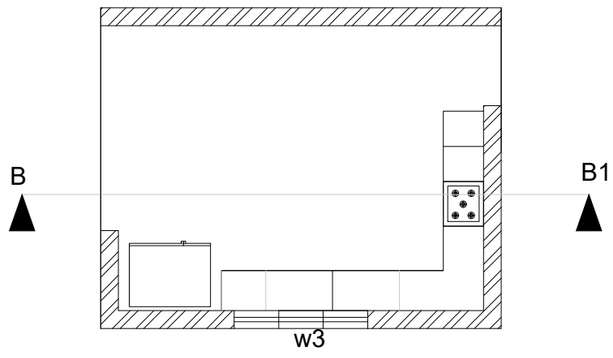



KITCHEN B-B


| | | |
|---|---|---|
| NAME: ANASWARA CK<br>BATCH : DIPLOMA IN INTERIOR DESIGN<br>SUBJECT: AUTO CAD | SHEET NO: 8<br>KITCHEN SECTION<br>DATE:18/09/2026 | D LINE SCHOOL OF DESIGNCALICUT |

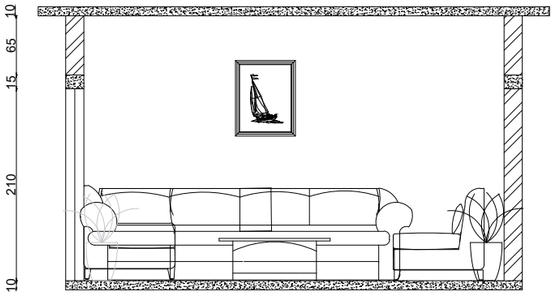



SECTION A-A1

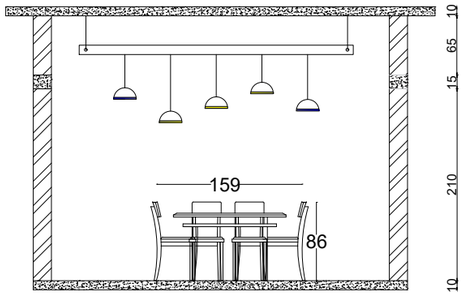


SECTION B-B1

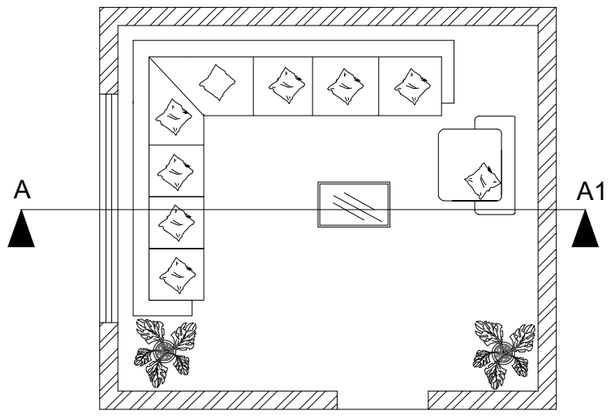



LIVING

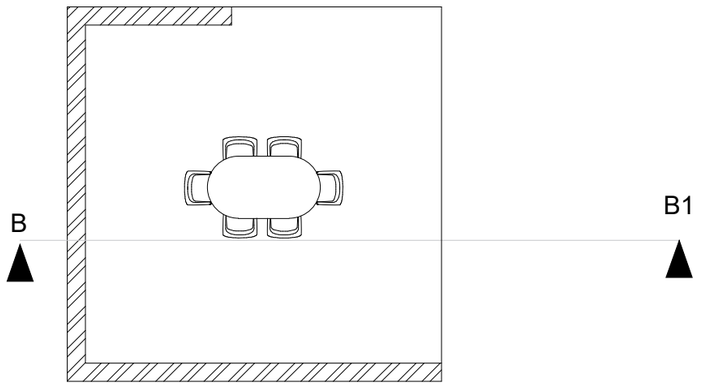



DINING


| | | |
|---|---|---|
| NAME: ANASWARA CK<br>BATCH : DIPLOMA IN INTERIORDESIGN<br>SUBJECT: AUTO CAD | SHEET NO: 9<br>LIVING,DINING SECTION<br>DATE:18/09/2026 | D LINE SCHOOL OF DESIGNCALICUT |

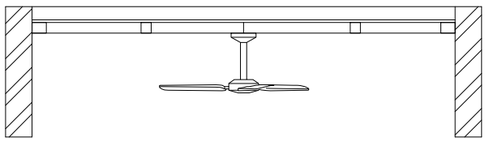

SECTION

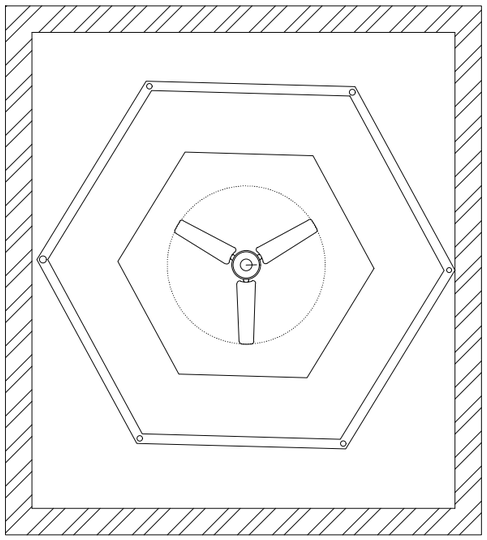

PLAN

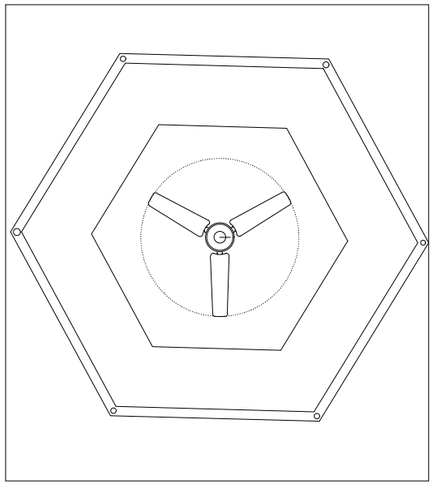

| | | |
|---|---|---|
| NAME: ANASWARA CK<br><br>BATCH : DIPLOMA IN INTERIORDESIGN<br><br>SUBJECT: AUTO CAD | SHEET NO: 10<br><br>CEILING PLAN AND SECTION<br><br>DATE:18/09/2026 | D LINE SCHOOL OF DESIGN CALICUT |




| | | |
|---|---|---|
| NAME: ANASWARA CK<br>BATCH : DIPLOMA IN INTERIOR DESIGN<br>SUBJECT: 3D VIEW | SHEET NO: 11<br>GUEST BEDROOM<br>DATE:18/09/2026 | D LINE SCHOOL OF DESIGN CALICUT |



| | | |
|---|---|---|
| NAME: ANASWARA CK<br>BATCH : DIPLOMA IN INTERIOR DESIGN<br>SUBJECT: 3D VIEW | SHEET NO: 12<br>KIDS BEDROOM<br>DATE:18/09/2026 | D LINE SCHOOL OF DESIGN CALICUT |



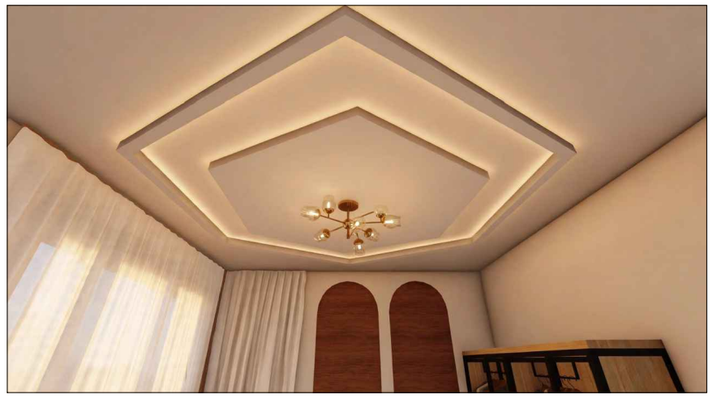

CEILING

| | | |
|---|---|---|
| NAME: ANASWARA CK<br>BATCH : DIPLOMA IN INTERIOR DESIGN<br>SUBJECT: 3D VIEW | SHEET NO: 13<br>MASTER BEDROOM,CEILING VIEW<br>DATE:18/09/2026 | D LINE SCHOOL OF DESIGN CALICUT |



| | | |
|---|---|---|
| NAME: ANASWARA CK | SHEET NO: 14 | |
| BATCH : DIPLOMA IN INTERIOR DESIGN | DINING HALL | D LINE SCHOOL OF DESIGN CALICUT |
| SUBJECT: 3D VIEW | DATE:18/09/2026 | |



| | | |
|---|---|---|
| NAME: ANASWARA CK<br>BATCH : DIPLOMA IN INTERIOR DESIGN<br>SUBJECT: 3D VIEW | SHEET NO: 15<br>KITCHEN<br>DATE:18/09/2026 | D LINE SCHOOL OF DESIGN CALICUT |



| | | |
|---|---|---|
| NAME: ANASWARA CK | SHEET NO: 16 | |
| BATCH : DIPLOMA IN INTERIOR DESIGN | LIVING | D LINE SCHOOL OF DESIGN CALICUT |
| SUBJECT: 3D VIEW | DATE:18/09/2026 | |



| | | |
|---|---|---|
| NAME: ANASWARA CK<br>BATCH : DIPLOMA IN INTERIOR DESIGN<br>SUBJECT: 3D VIEW | SHEET NO: 17<br>FRONT ELEVATION<br>DATE:18/09/2026 | D LINE SCHOOL OF DESIGN CALICUT |