D LiNE
SCHOOL OF DESIGN

INTERNSHIP
PORTFOLIO

AISWARYA K
249199520023

HONEYCOMB
ARCHITECTS
Architecture Planning Tomorrow

INTERNSHIP CERTIFICATE

TO WHOMSOEVER IT MAY CONCERN

This is to certify that Ms. Aiswarya.K has completed a 90-day internship at HONEYCOMB ARCHITECTS from 20th August 2026 to 20th November 2026.

Ms. Aiswarya.K has been on integral part of our team and has consistently displayed exceptional professionalsm, dedication, and committment to her works. Her skills and contributions have made a positive impact on our organization, and we are confdent that she will continue to grow and excel in her future endeavors.

We wish them all the best for her continued success.

Ar.Divin. P
Principal Architect
HONEYCOMB ARCHITECTS

Ar. DIVIN. P
B.Arch
CA/2011/51793

mailhoneycombarchitects@gmail.com
www.honeycombarchitects.com

2nd Floor, Malabar Arcade,
Pantheerankavu Bypass
Junction, Calicut, Kerala


ABOUT HONEYCOMB ARCHITECTS

AS AN INTERIOR DESIGN STUDENT, COMPLETING MY 90-DAY INTERNSHIP AT HONEYCOMB ARCHITECTS, PANTHEERANKAVU, CALICUT, HAS BEEN A TRULY TRANSFORMATIVE EXPERIENCE. THE FIRM'S COMMITMENT TO SUSTAINABLE PRACTICES AND CONTEXT-SENSITIVE DESIGN PROVIDED AN IDEAL LEARNING ENVIRONMENT.


DURING THIS PERIOD, I GAINED HANDS-ON EXPERIENCE IN DRAFTING STRUCTURAL LAYOUTS AND DETAIL DRAWINGS. OVERALL, MY INTERNSHIP AT HONEYCOMB ARCHITECTS ENRICHED MY SPATIAL UNDERSTANDING AND PREPARED ME CONFIDENTLY FOR THE INDUSTRY.

VARUN MUKKAM INTERIOR

DETAIL DRAWING

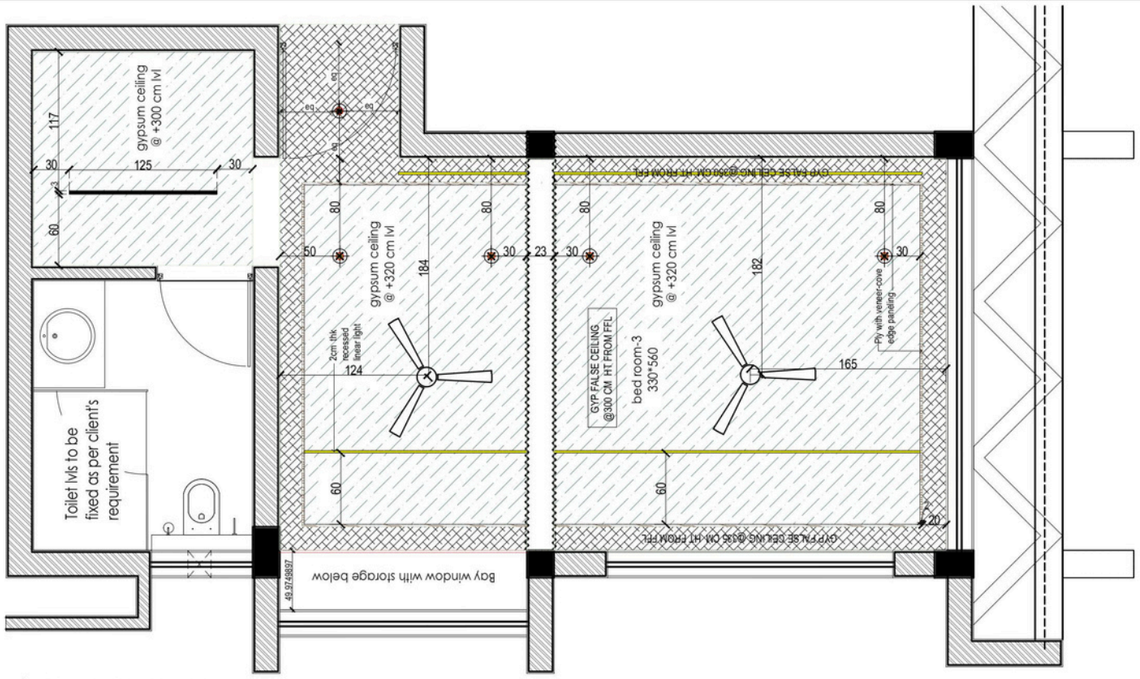

REFLECTED FALSE CEILING LAYOUT

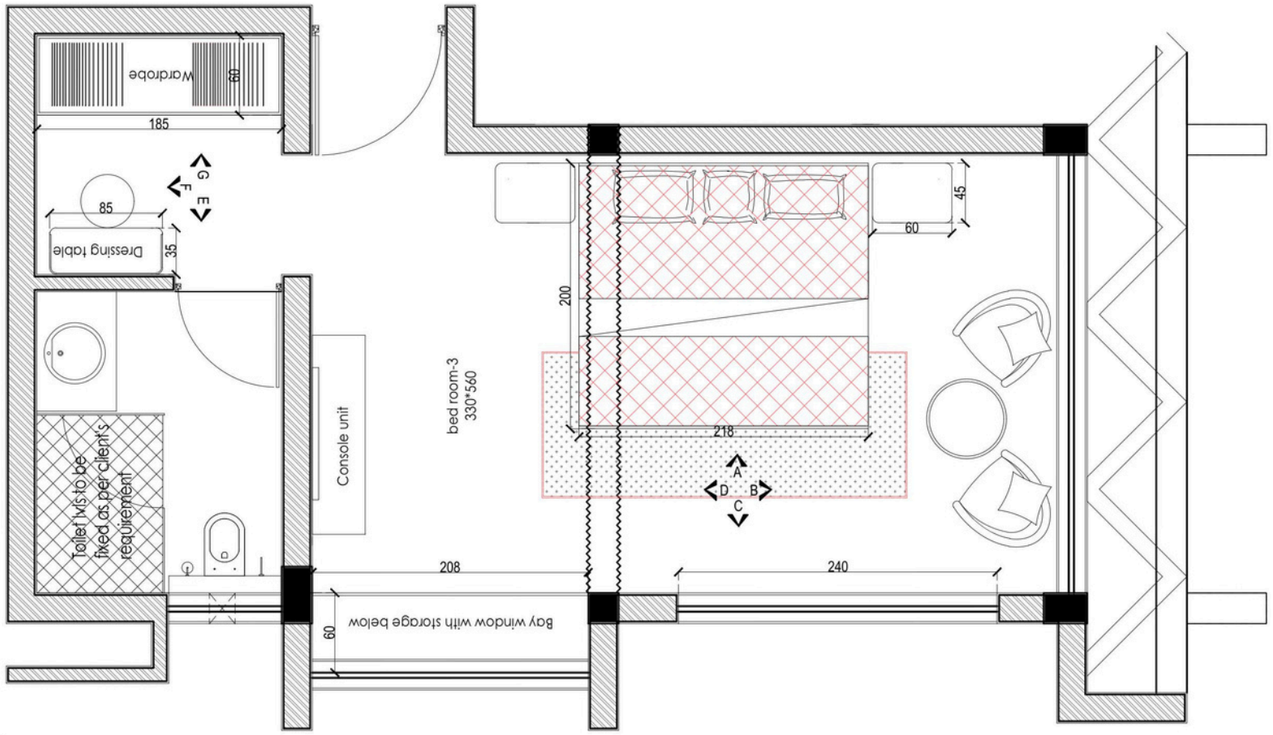

FURNITURE LAYOUT

LEGEND	
	Ceiling Light
	Ceiling Fan
	RECESSED LINEAR LIGHT

PROJECT : PROPOSED RESIDENCE AT MUKKAM FOR Mr.VARUN AND FAMILY

Designed	Ar.Divin, Er.Faiz
Checked	Ar.Divin
Dealt	Er.Faiz
Drawn	Aiswarya K
Date	21th Aug 2026
Revisions	00


Notes
1. dimensions shall not be measured directly from the drawing, all dimensions are in centimeters, unless mentioned otherwise.
2. any discrepancies in the drawing shall be brought to the notice of the consultants and corrected before execution.
3. This design/details and related drawings are property HONEYCOMB-architects and shall not be traced,copied, reproduced or made use of in any matter without the architects permission.

HONEYCOMB architects


Architecture.Planning.Innovation

2nd Floor-Malabar Arcade
Pantheerankavu Bypass Junction
Calicut-Kerala


Issued for		Drawing title	BED-2 INTERIOR DETAILS
		Project name	Residence for Mr. varun and family
Reference		Location	Mukkam
Approval		Client	Mr.varun
Construction		Scale	NTS
Consultants		Drawing No:	02

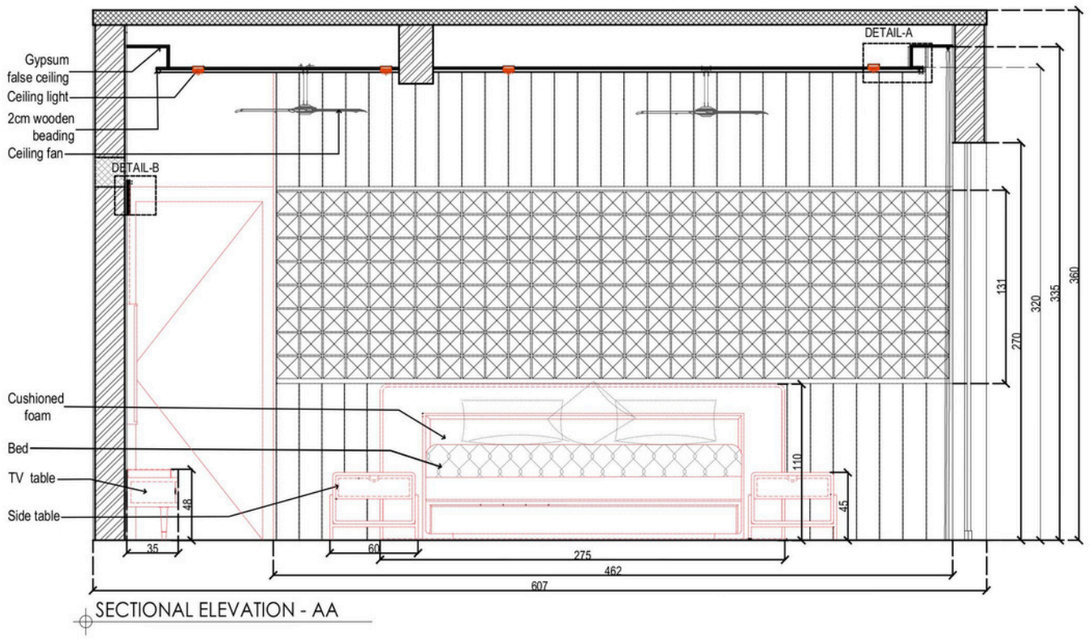



SECTIONAL ELEVATION - AA

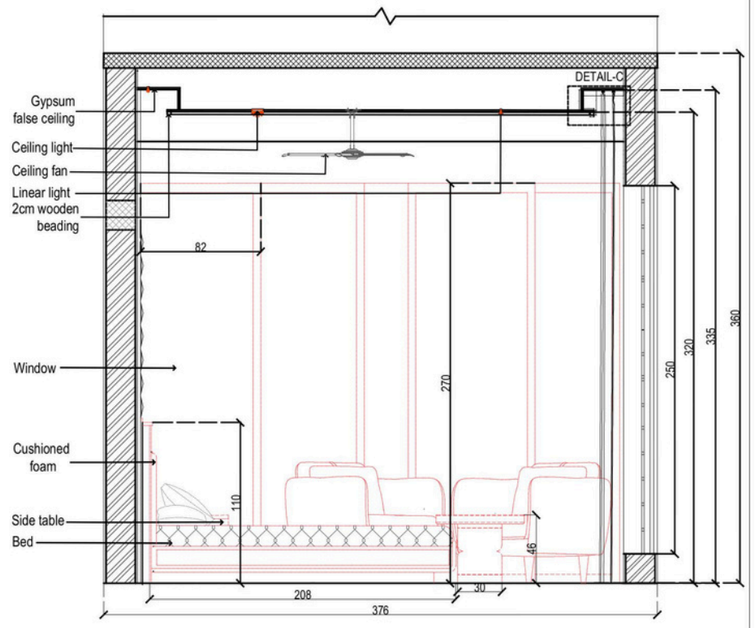



SECTIONAL ELEVATION - BB

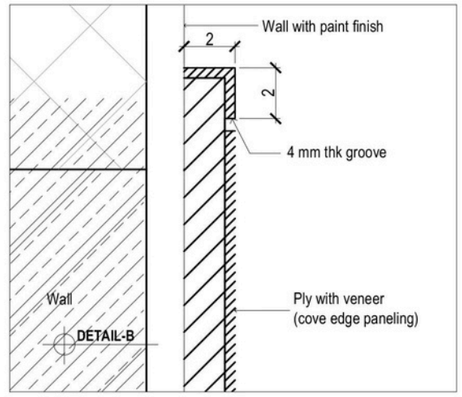

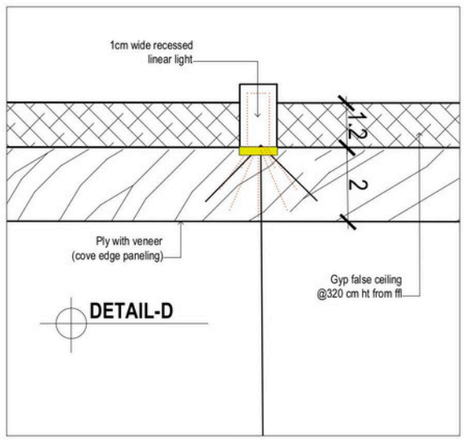

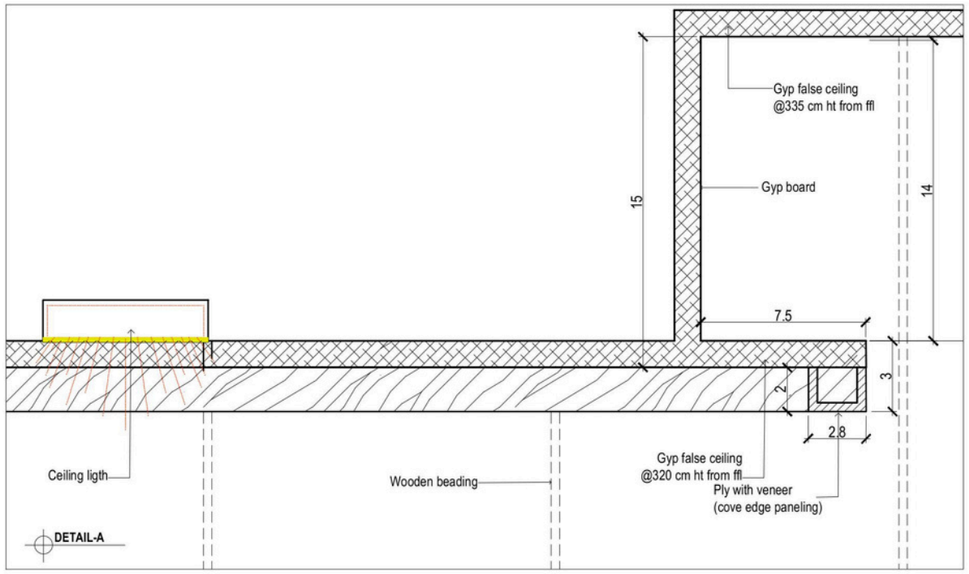

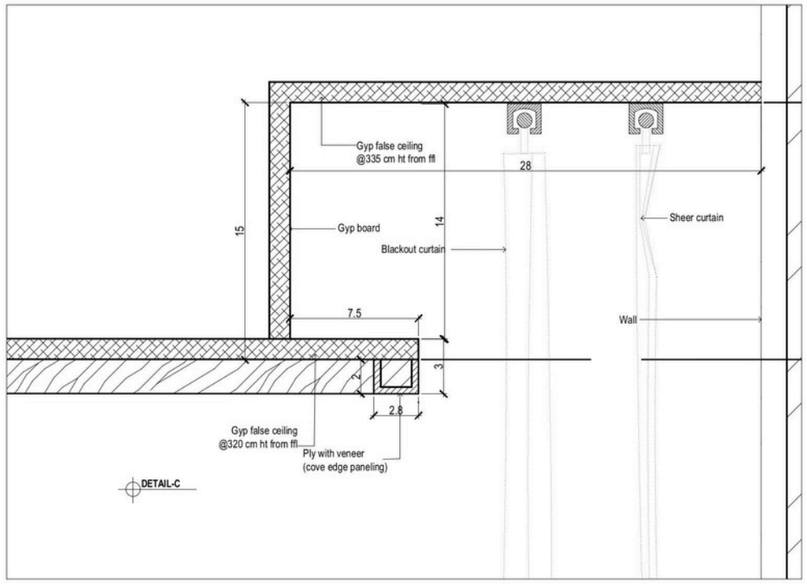

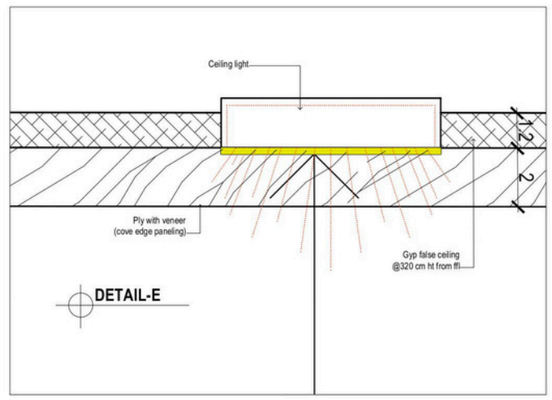

PROJECT : PROPOSED RESIDENCE AT MUKKAM FOR Mr.VARUN AND FAMILY

Designed	Ar.Divin, Er.Faiz
Checked	Ar.Divin
Dealt	Er.Faiz
Drawn	Aiswarya K
Date	24th Aug 2026
Revisions	00

Notes


1. dimensions shall not be measured directly from the drawing, all dimensions are in centimeters, unless mentioned otherwise.
2. any discrepancies in the drawing shall be brought to the notice of the consultants and corrected before execution.
3. This design/details and related drawings are property HONEYCOMB-architects and shall not be traced,copied, reproduced or made use of in any matter without the architects permission.

HONEYCOMB architects


Architecture.Planning.Innovation

2nd Floor-Malabar Arcade
Pantheerankavu Bypass Junction
Calicut-Kerala


Issued for		Drawing title	BED-2 INTERIOR DETAILS
		Project name	Residence for Mr. varun and family
Reference		Location	Mukkam
Approval		Client	Mr.varun
Construction		Scale	NTS
Consultants		Drawing No:	02

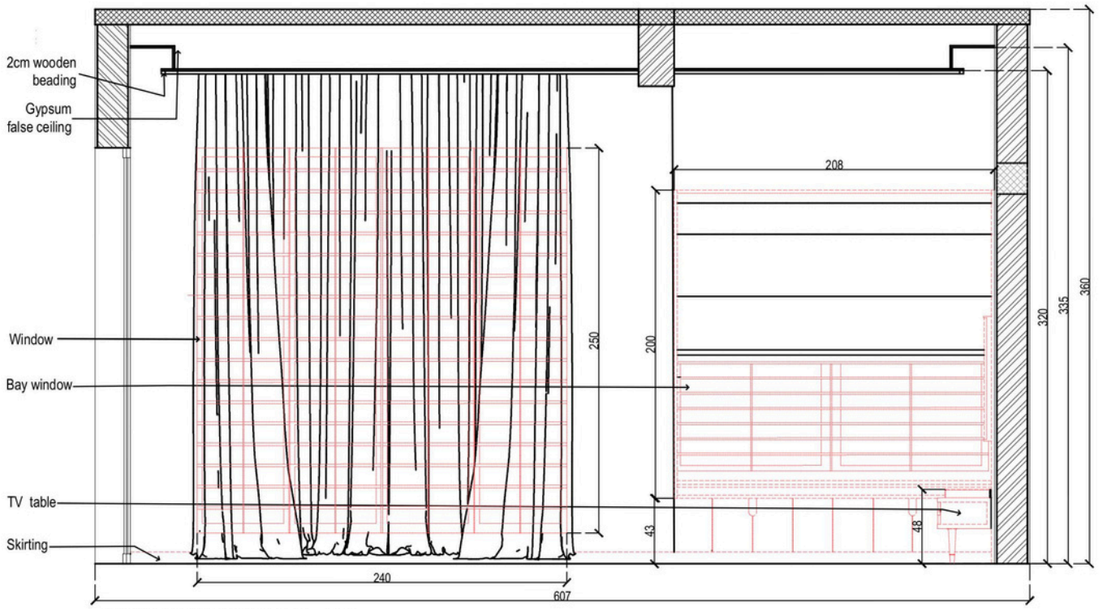


SECTIONAL ELEVATION - CC

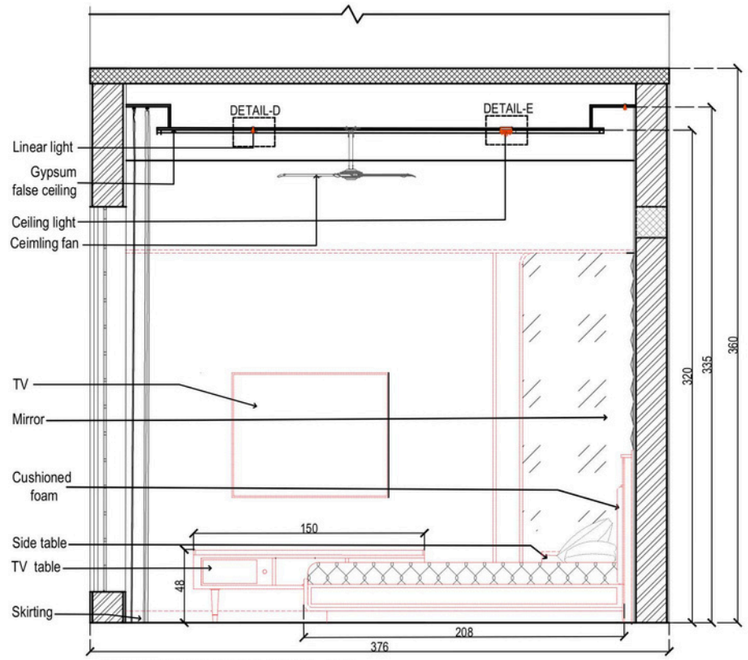


SECTIONAL ELEVATION - DD

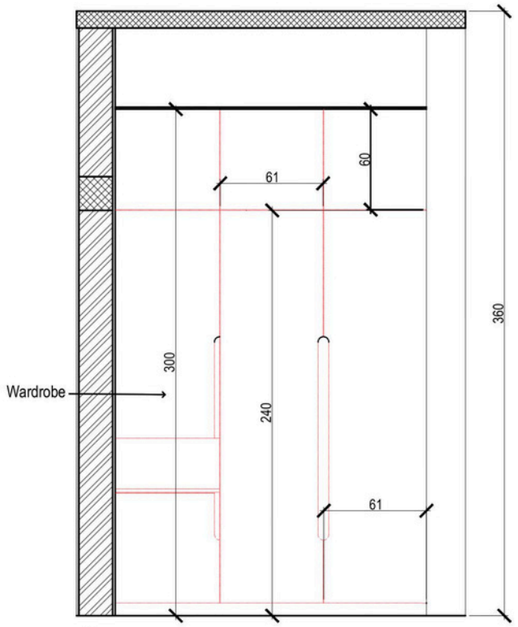


SECTIONAL ELEVATION-GG

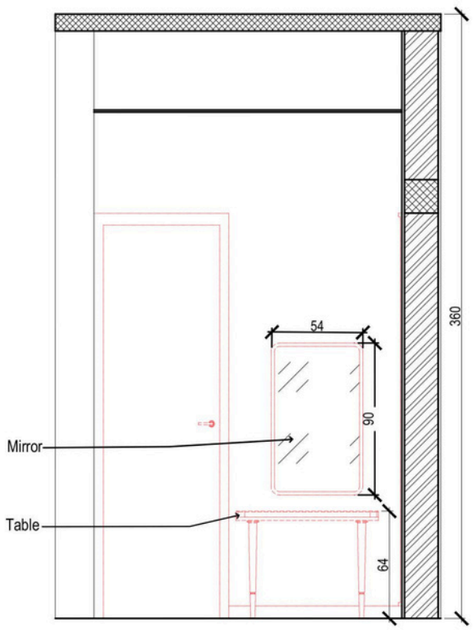

SECTIONAL ELEVATION-EE

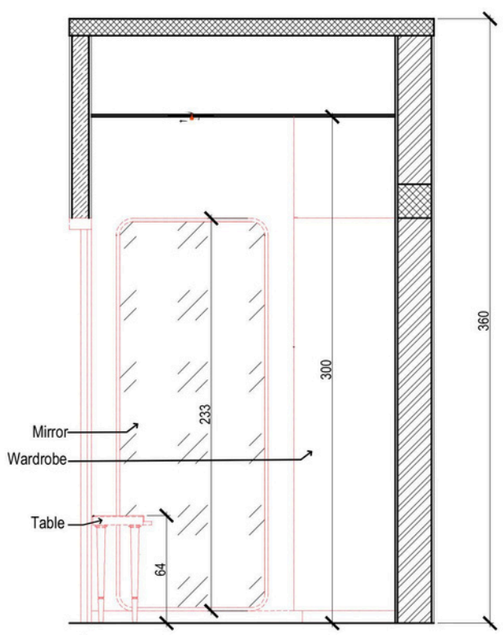

SECTIONAL ELEVATION-FF

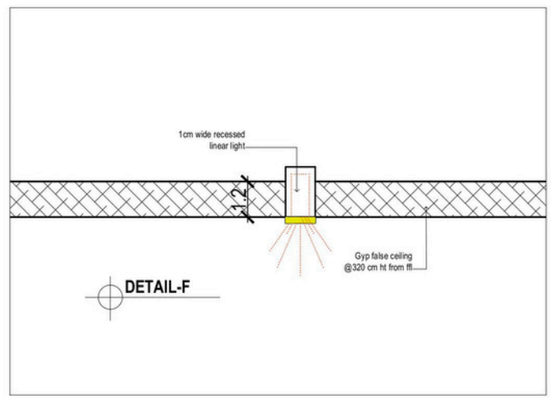

DETAIL-F

PROJECT : PROPOSED RESIDENCE AT CHELARI FOR Mr.QAYYOOM AND FAMILY

Designed	Ar.Divin, Er.Faiz
Checked	Ar.Divin
Dealt	Er.Faiz
Drawn	Aiswarya K
Date	27th Aug 2026
Revisions	00

Notes


1. dimensions shall not be measured directly from the drawing. all dimensions are in centimeters, unless mentioned otherwise.
2. any discrepancies in the drawing shall be brought to the notice of the consultants and corrected before execution.
3. This design/details and related drawings are property HONEYCOMB-architects and shall not be traced,copied, reproduced or made use of in any matter without the architects permission.

HONEYCOMB architects


Architecture.Planning.Innovation

2nd Floor-Malabar Arcade
Pantheerankavu Bypass Junction
Calicut-Kerala


Issued for		Drawing title	GF BED-1 INTERIOR DETAILS
		Project name	Residence for Mr.Qayyoom and family
Reference		Location	Chelari-Malappuram
Approval		Client	Mr.Qayyoom
Construction		Scale	NTS
Consultants		Drawing No:	03

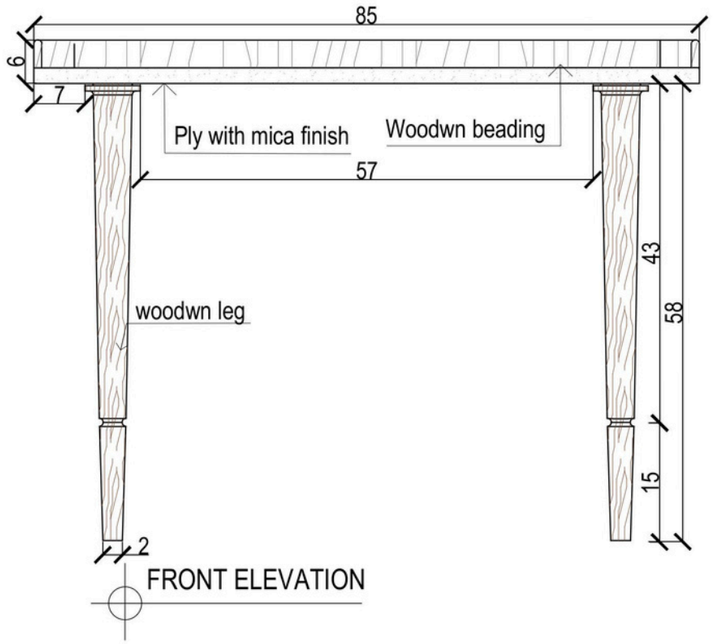


FRONT ELEVATION

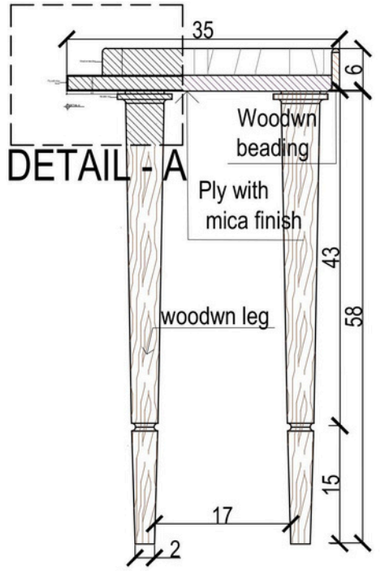


SECTIONAL ELEVATION XX

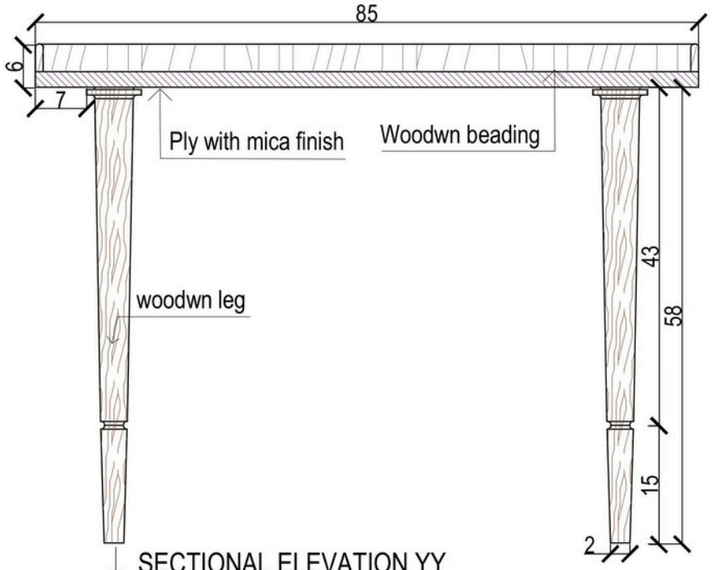


SECTIONAL ELEVATION YY

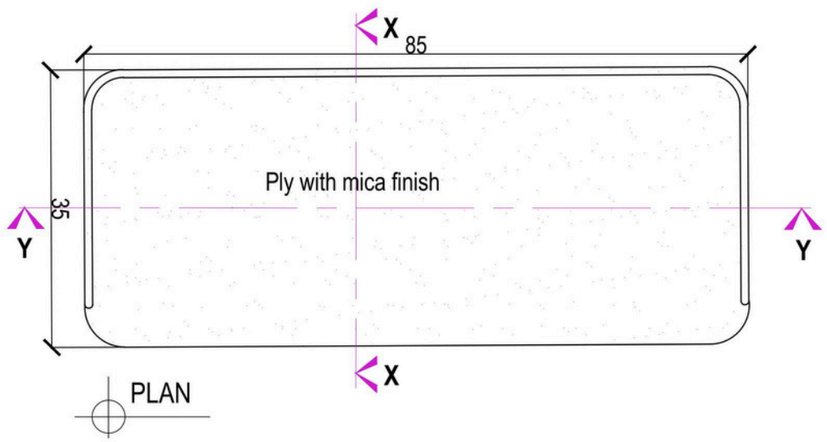

PLAN

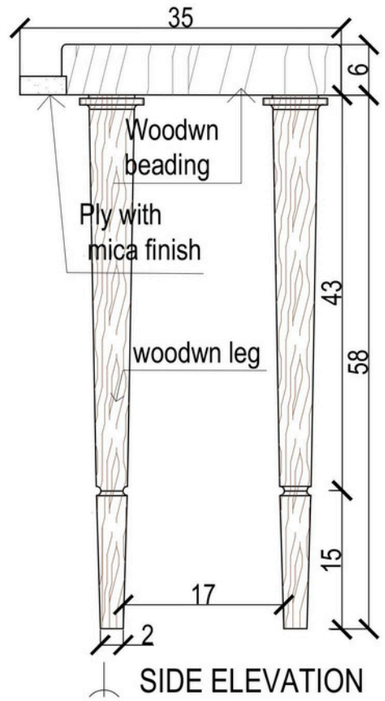

SIDE ELEVATION

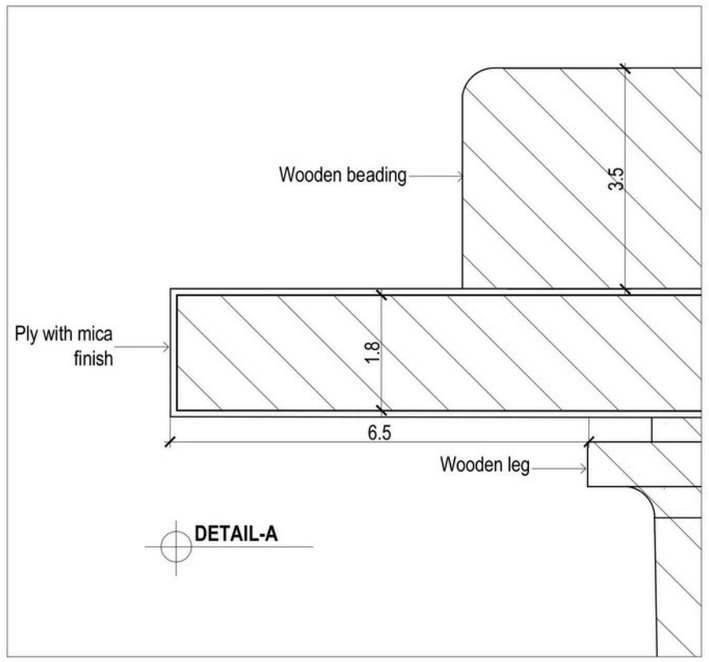

DETAIL-A

PROJECT : PROPOSED RESIDENCE AT MUKKAM FOR Mr.VARUN AND FAMILY

Designed	Ar.Divin, Er.Faiz
Checked	Ar.Divin
Dealt	Er.Faiz
Drawn	Aiswarya K
Date	31th Aug 2026
Revisions	00


Notes
1. dimensions shall not be measured directly from the drawing. all dimensions are in centimeters, unless mentioned otherwise.
2. any discrepancies in the drawing shall be brought to the notice of the consultants and corrected before execution.
3. This design/details and related drawings are property HONEYCOMB-architects and shall not be traced,copied, reproduced or made use of in any matter without the architects permission.

HONEYCOMB architects


Architecture.Planning.Innovation

2nd Floor-Malabar Arcade
Pantheerankavu Bypass Junction
Calicut-Kerala


Issued for		Drawing title	BED 3- TABLE DETAILS
		Project name	Residence for Mr.Vrun and family
Reference		Location	Mukkam
Approval		Client	Mr.Varun
Construction		Scale	Nts
Consultants		Drawing No:	09

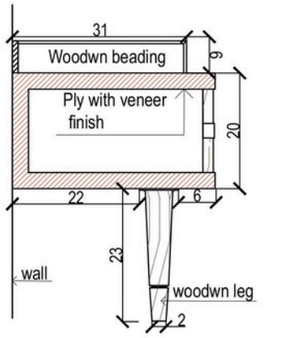

SECTIONAL ELEVATION XX

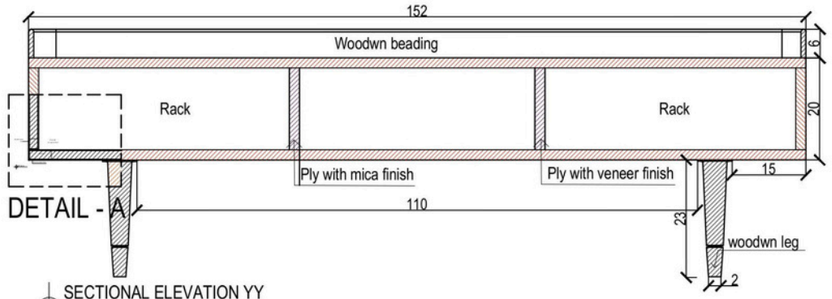



SECTIONAL ELEVATION YY

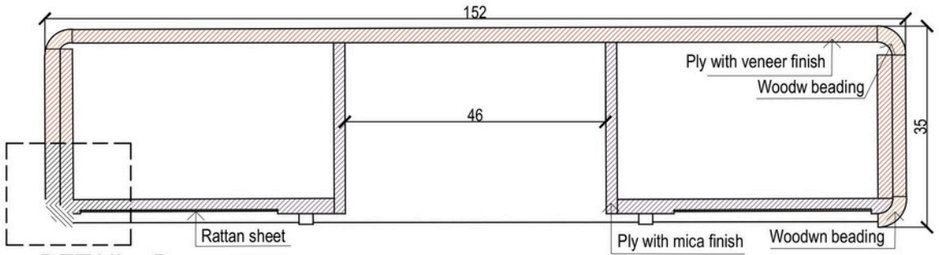


DETAIL - B


SECTIONAL PLAN

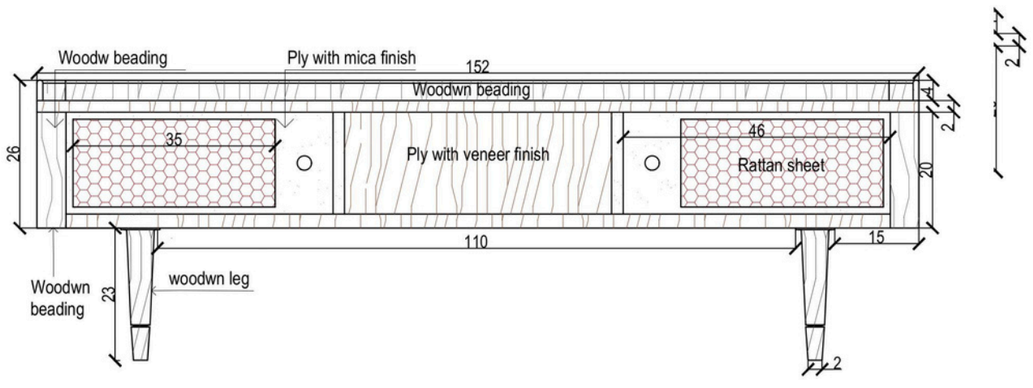

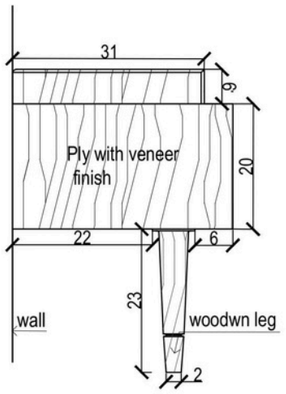


SIDE ELEVATION

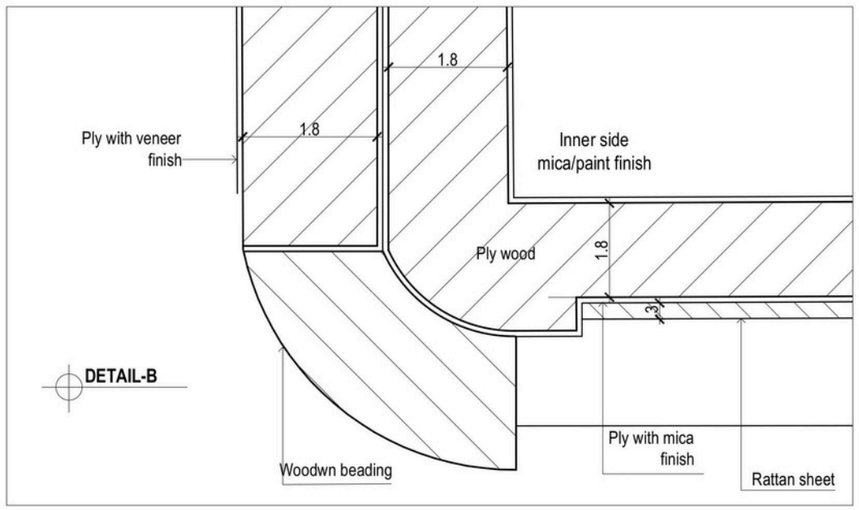

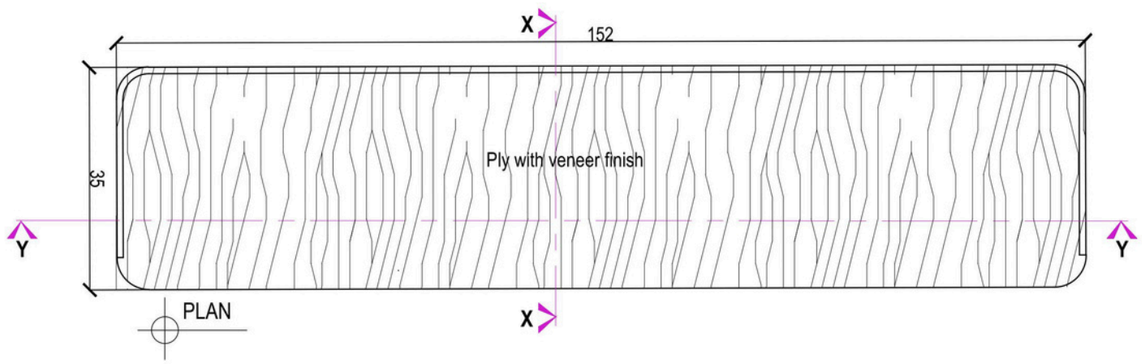

PLAN

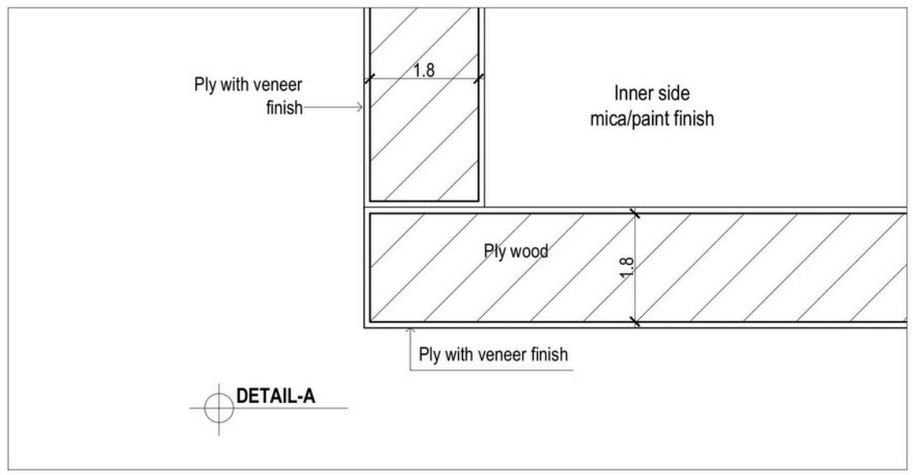

PROJECT : PROPOSED RESIDENCE AT MUKKAM FOR Mr.VARUN AND FAMILY

Designed	Ar.Divin, Er.Faiz
Checked	Ar.Divin
Dealt	Er.Faiz
Drawn	Samnu
Date	4th Sep 2026
Revisions	00

Notes


1. dimensions shall not be measured directly from the drawing, all dimensions are in centimeters, unless mentioned otherwise.
2. any discrepancies in the drawing shall be brought to the notice of the consultants and corrected before execution.
3. This design/details and related drawings are property HONEYCOMB-architects and shall not be traced,copied, reproduced or made use of in any matter without the architects permission.

HONEYCOMB architects


Architecture.Planning.Innovation

2nd Floor-Malabar Arcade
Pantheerankavu Bypass Junction
Calicut-Kerala


Issued for		Drawing title	BED-2, TV TABLE DETAILS
		Project name	Residence for Mr.Varun and family
Reference		Location	Mukkam
Approval		Client	Mr.Varun
Construction		Scale	NTS
Consultants		Drawing No:	08

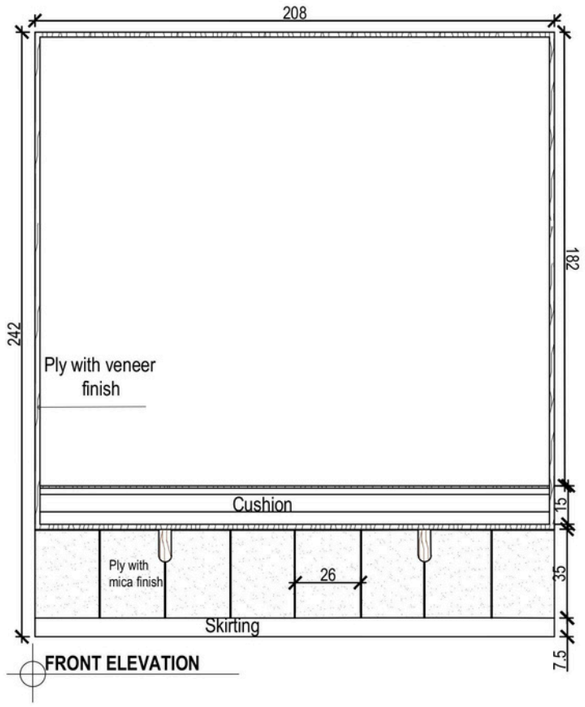


FRONT ELEVATION

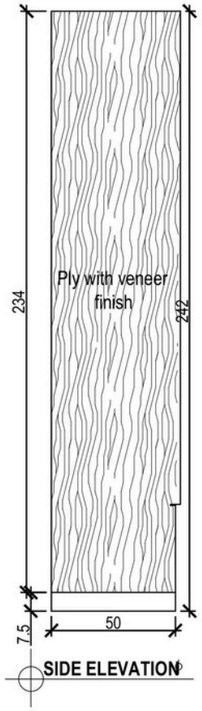


SIDE ELEVATION

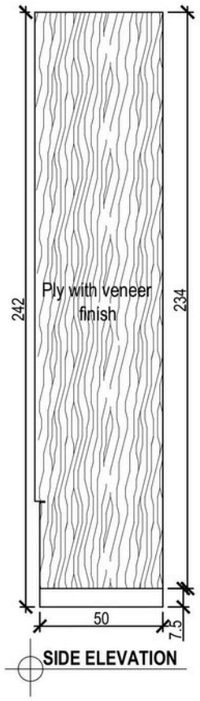


SIDE ELEVATION

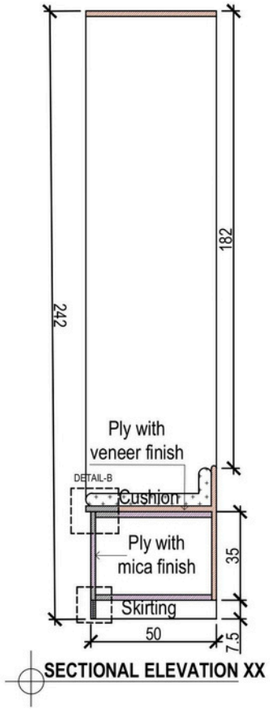


SECTIONAL ELEVATION XX

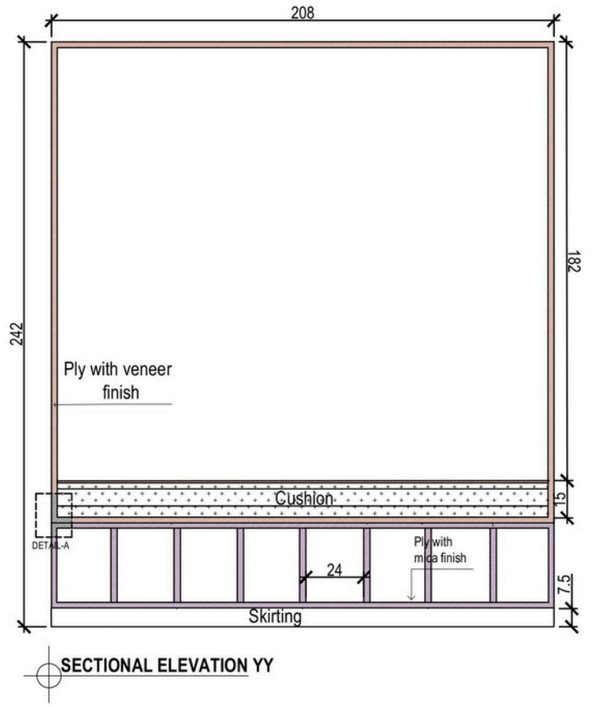



SECTIONAL ELEVATION YY

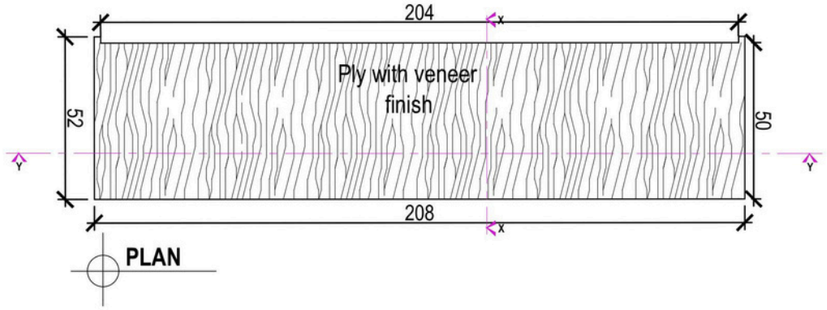

PLAN

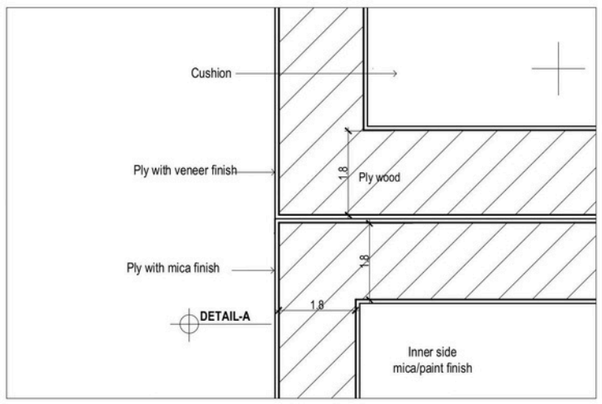

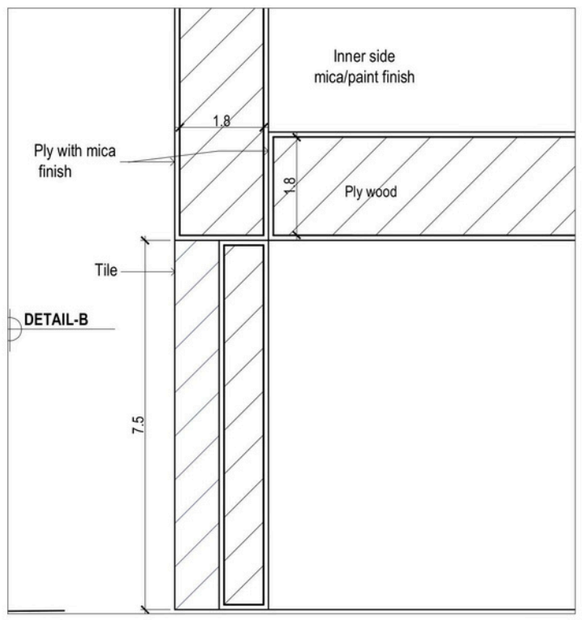

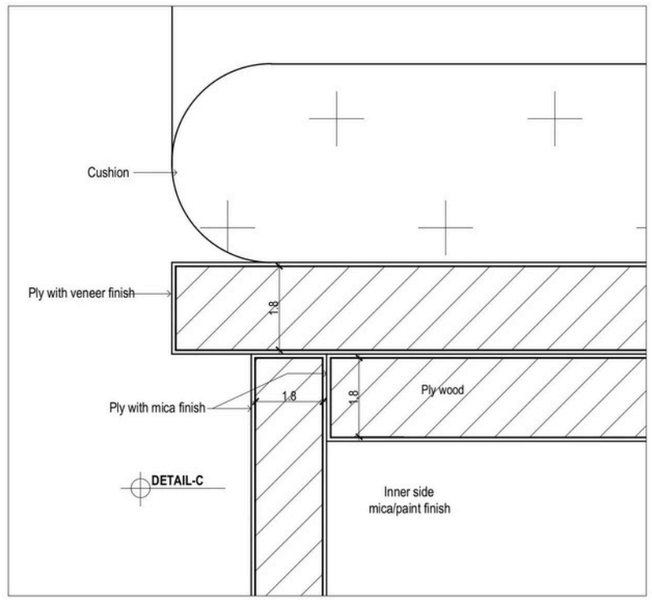

PROJECT : PROPOSED RESIDENCE AT MUKKAM FOR Mr.VARUN AND FAMILY

Designed	Ar.Divin, Er.Faiz
Checked	Ar.Divin
Dealt	Er.Faiz
Drawn	Aiswarya K
Date	8th Sep 2026
Revisions	00

Notes


1. dimensions shall not be measured directly from the drawing, all dimensions are in centimeters, unless mentioned otherwise.
2. any discrepancies in the drawing shall be brought to the notice of the consultants and corrected before execution.
3. This design/details and related drawings are property HONEYCOMB-architects and shall not be traced,copied, reproduced or made use of in any matter without the architects permission.


HONEYCOMB architects


Architecture.Planning.Innovation


2nd Floor-Malabar Arcade
Pantheerankavu Bypass Junction
Calicut-Kerala


Issued for		Drawing title	GF BED-1, BAY WINDOW DETAILS
		Project name	Residence for Mr.Varun and family
Reference		Location	Mukkam
Approval		Client	Mr.Varun
Construction		Scale	NTS
Consultants		Drawing No:	07

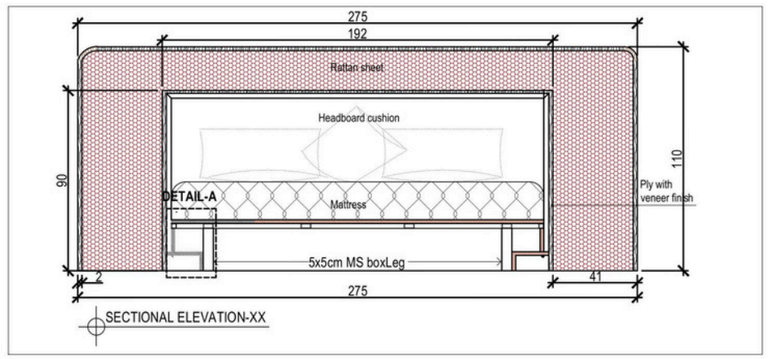


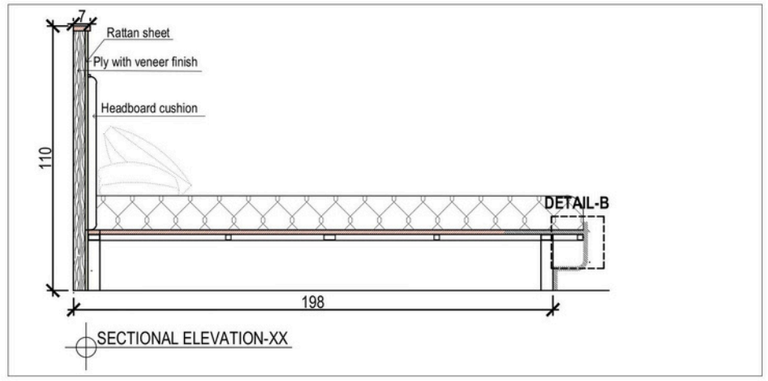


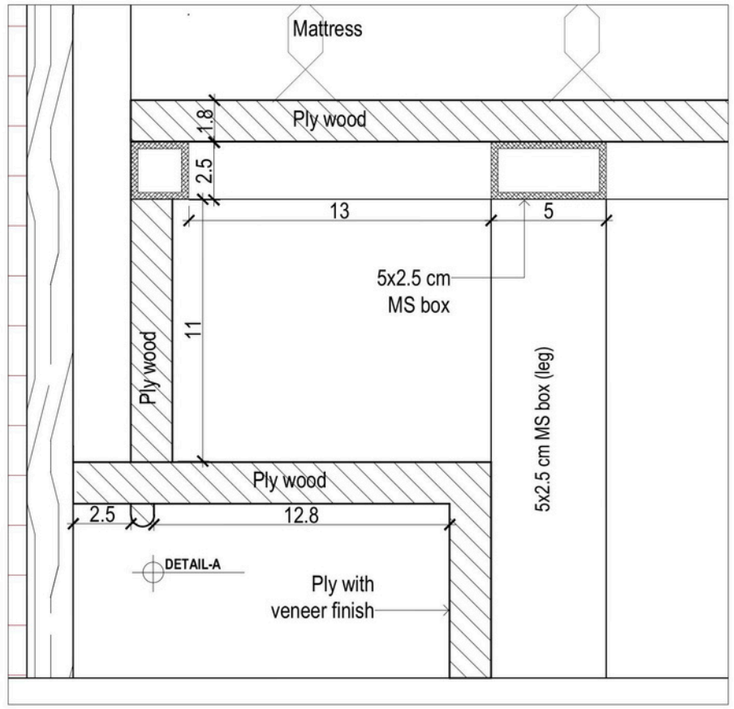


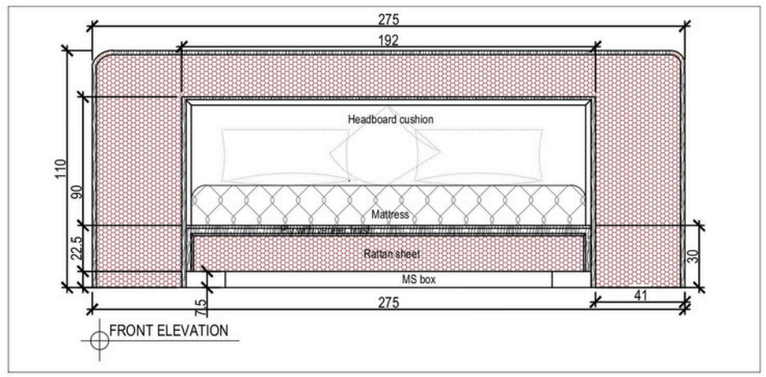

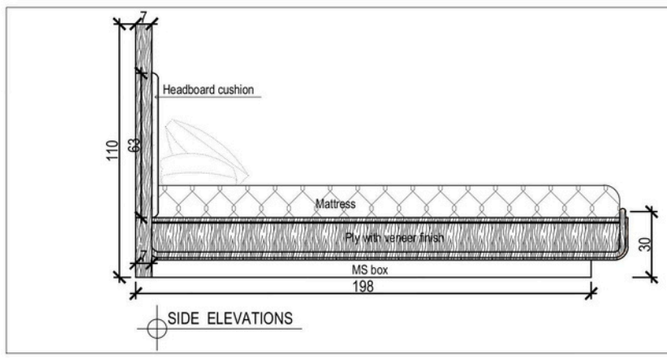

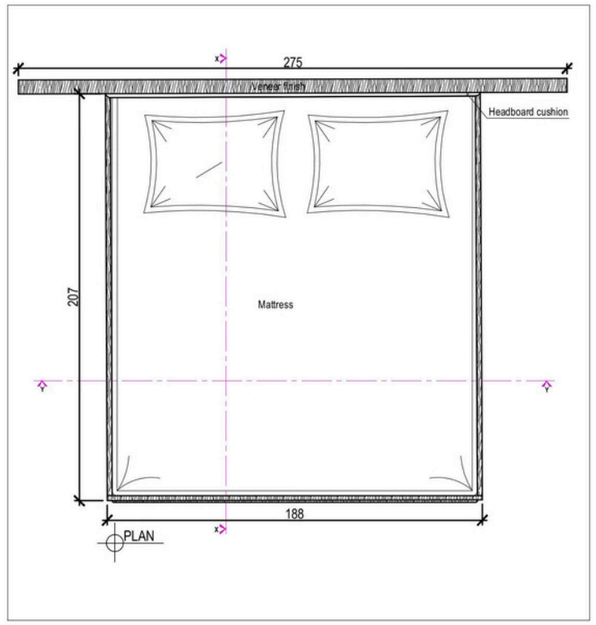

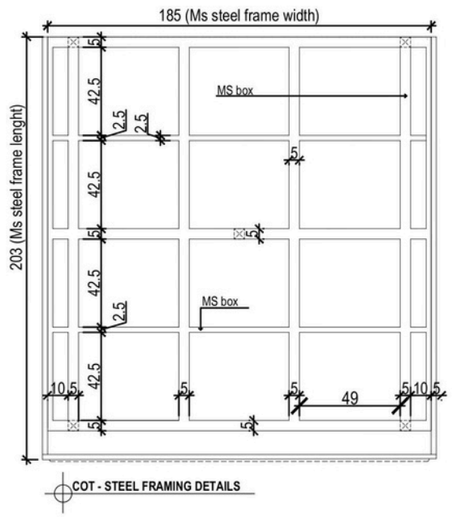

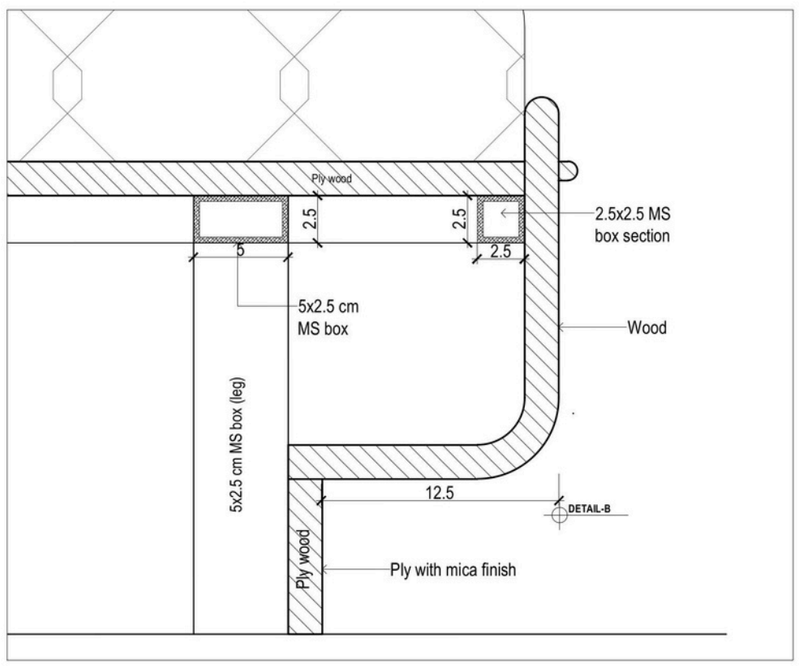

PROJECT : PROPOSED RESIDENCE AT CHELARI FOR Mr.QAYYOOM AND FAMILY

Designed	Ar.Divin, Er.Faiz
Checked	Ar.Divin
Dealt	Er.Faiz
Drawn	Aiswarya K
Date	12th Sep 2026
Revisions	00


Notes
1. dimensions shall not be measured directly from the drawing, all dimensions are in centimeters, unless mentioned otherwise.
2. any discrepancies in the drawing shall be brought to the notice of the consultants and corrected before execution.
3. This design/details and related drawings are property HONEYCOMB-architects and shall not be traced,copied, reproduced or made use of in any matter without the architects permission.


HONEYCOMB architects


Architecture.Planning.Innovation


2nd Floor-Malabar Arcade
Pantheerankavu Bypass Junction
Calicut-Kerala


Issued for		Drawing title	GF BED-1, COT DETAILS
		Project name	Residence for Mr.Qayyoom and family
Reference		Location	Chelari-Malappuram
Approval		Client	Mr.Qayyoom
Construction		Scale	NTS
Consultants		Drawing No:	06

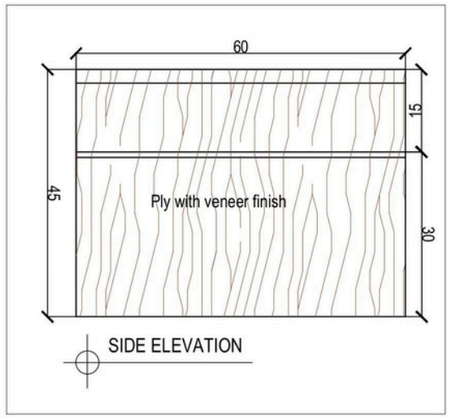


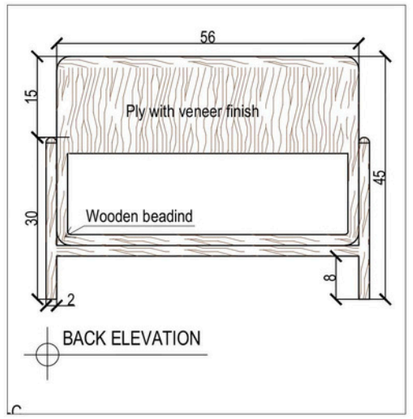


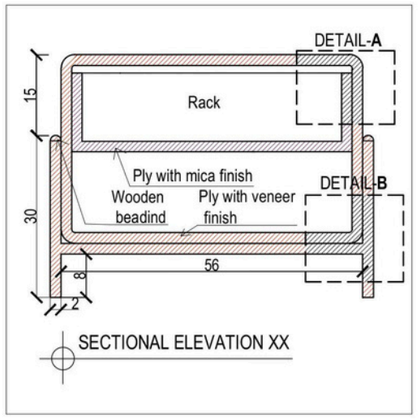


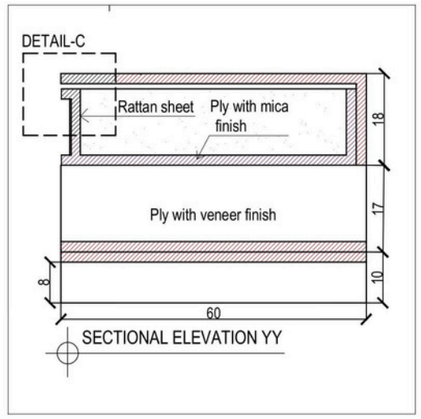


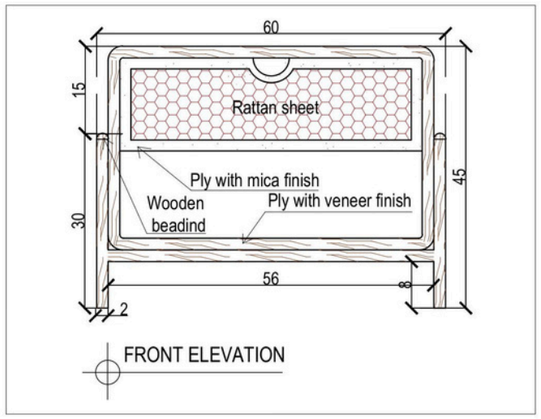

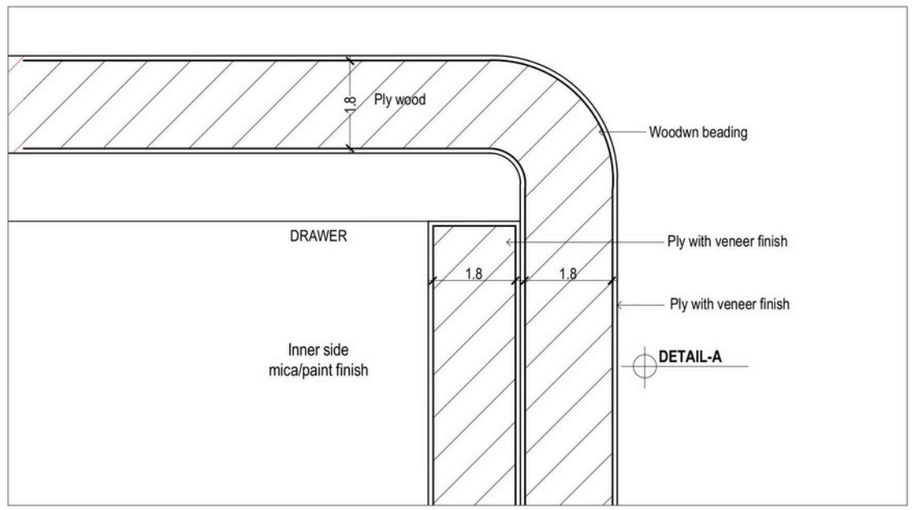

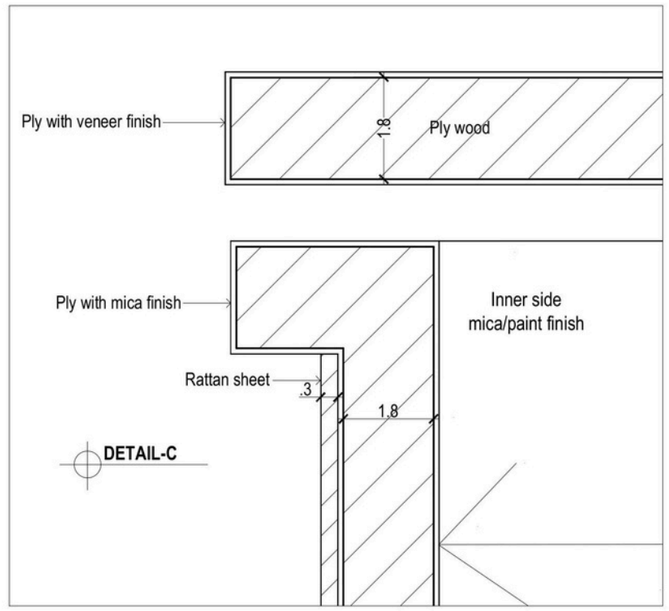

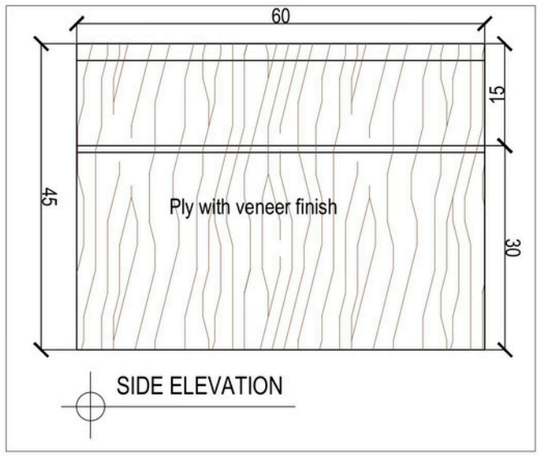

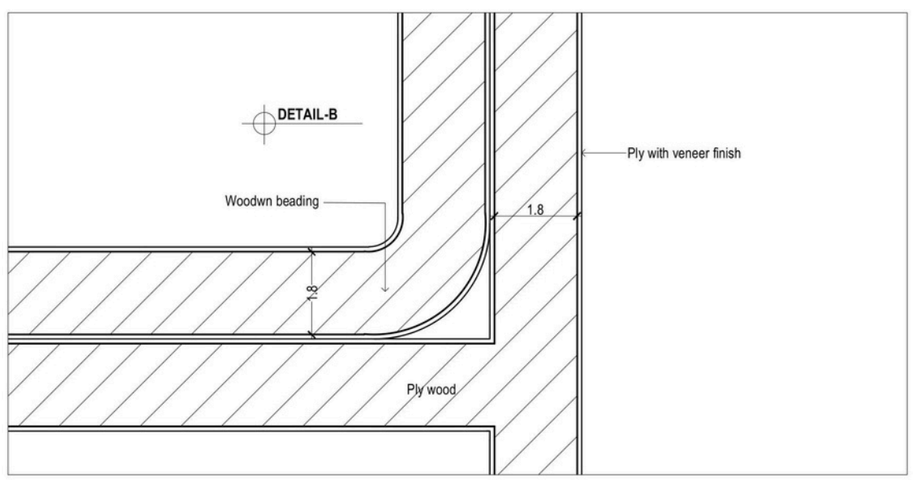

PROJECT : PROPOSED RESIDENCE AT MUKKAM FOR Mr.VARUN AND FAMILY

Designed	Ar.Divin, Er.Faiz
Checked	Ar.Divin
Dealt	Er.Faiz
Drawn	Aiswarya K
Date	16th Sep 2026
Revisions	00


Notes
1. dimensions shall not be measured directly from the drawing, all dimensions are in centimeters, unless mentioned otherwise.
2. any discrepancies in the drawing shall be brought to the notice of the consultants and corrected before execution.
3. This design/details and related drawings are property HONEYCOMB-architects and shall not be traced,copied, reproduced or made use of in any matter without the architects permission.


HONEYCOMB architects


Architecture.Planning.Innovation


2nd Floor-Malabar Arcade
Pantheerankavu Bypass Junction
Calicut-Kerala


Issued for		Drawing title	BED-2, SIDE TABLE DETAILS
		Project name	Residence for Mr.Varun and family
Reference		Location	Mukkam
Approval		Client	Mr.Varun
Construction		Scale	NTS
Consultants		Drawing No:	05

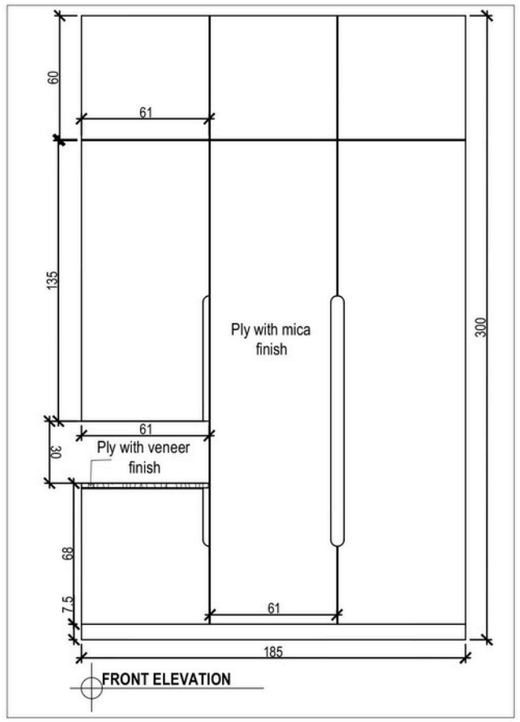


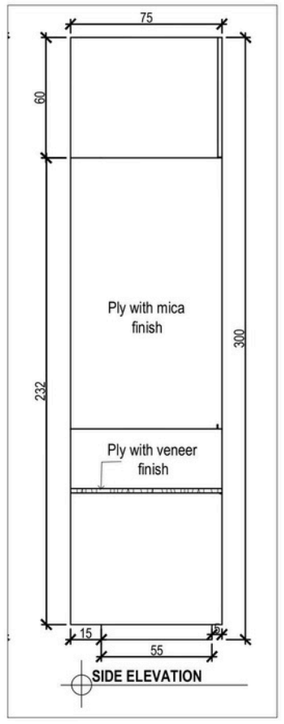


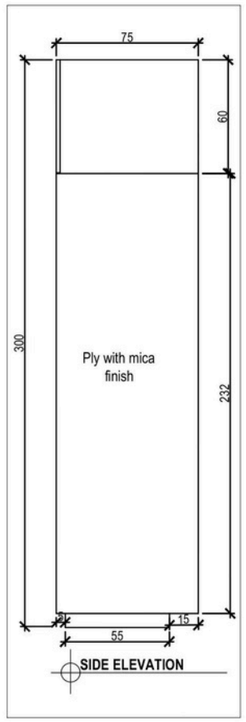


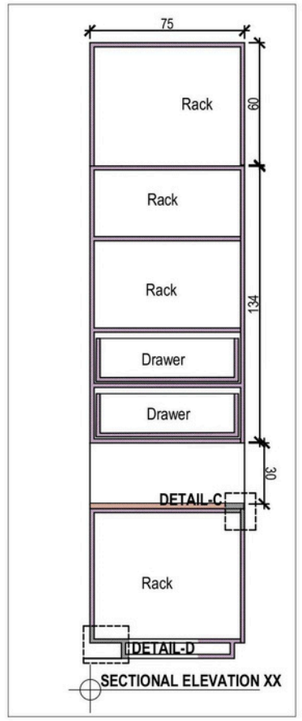


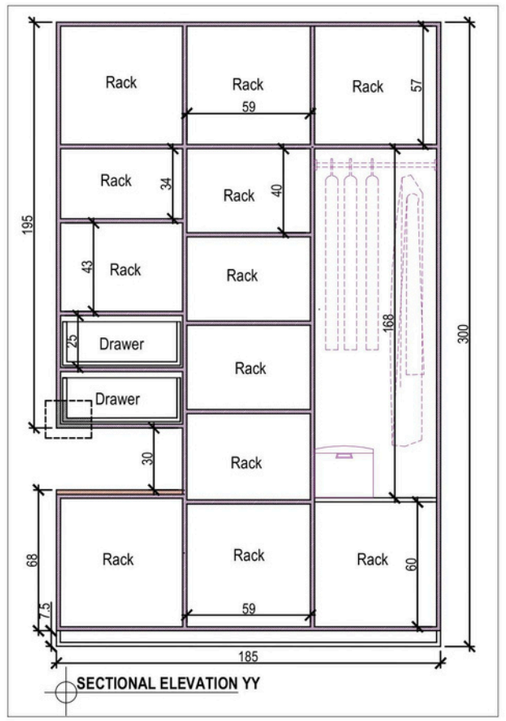


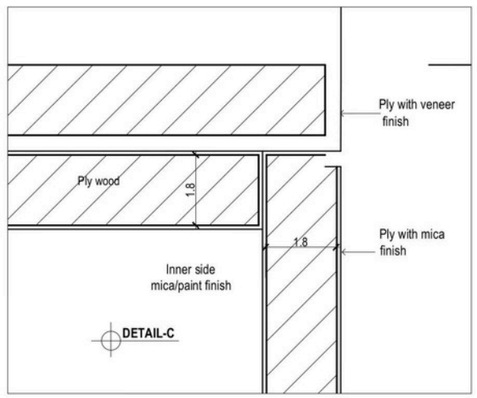


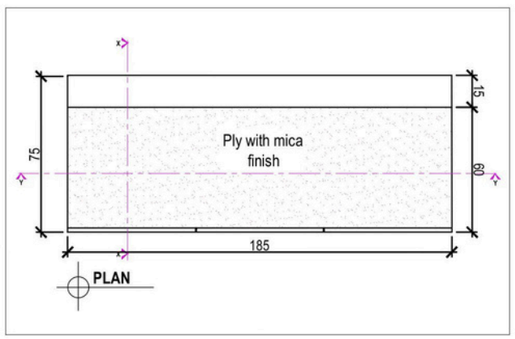


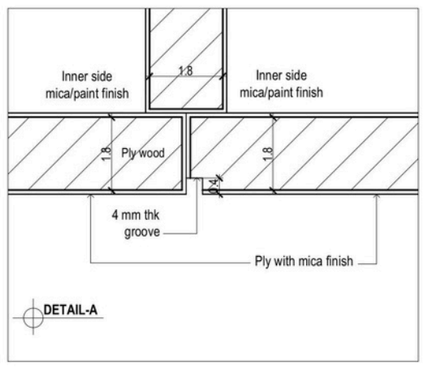

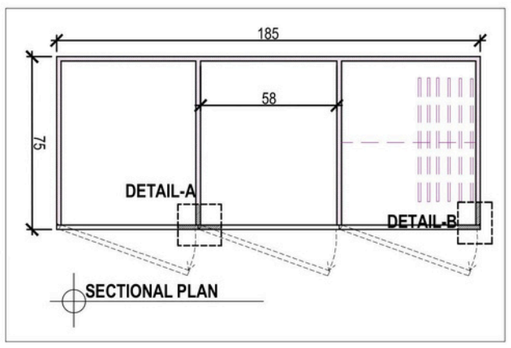

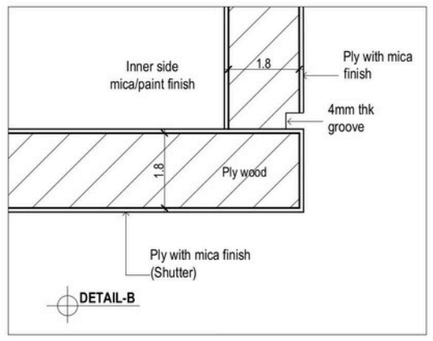

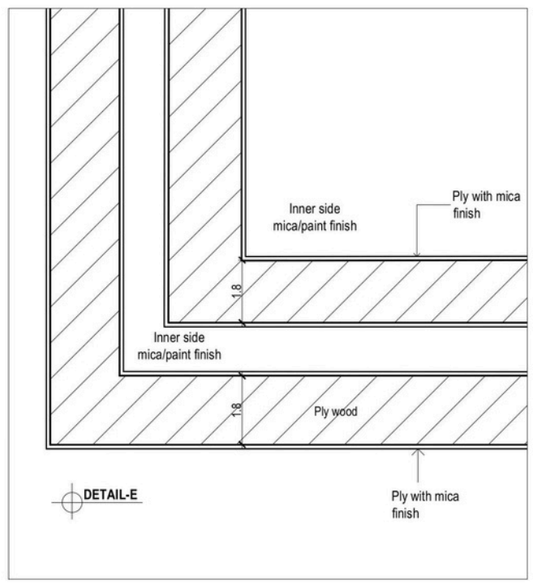

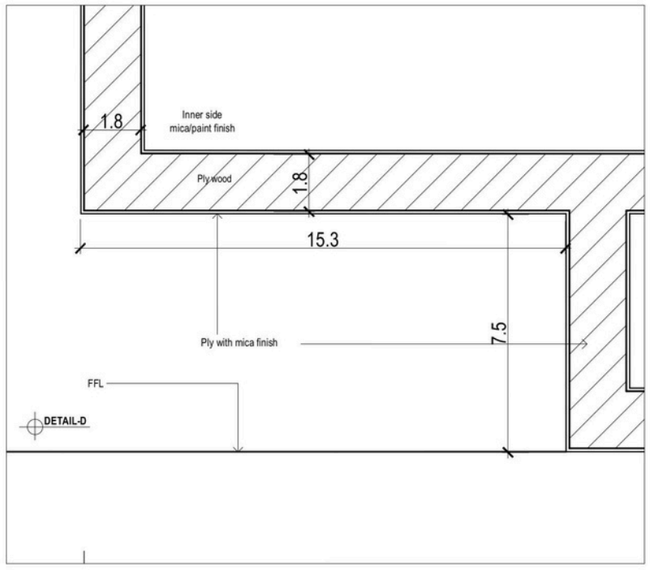

PROJECT : PROPOSED RESIDENCE AT MUKKAM FOR Mr.VARUN AND FAMILY

Designed	Ar.Divin, Er.Faiz
Checked	Ar.Divin
Dealt	Er.Faiz
Drawn	Aiswarya K
Date	21th Sep 2026
Revisions	00

Notes

1. dimensions shall not be measured directly from the drawing. all dimensions are in centimeters, unless mentioned otherwise.
2. any discrepancies in the drawing shall be brought to the notice of the consultants and corrected before execution.
3. This design/details and related drawings are property HONEYCOMB-architects and shall not be traced,copied, reproduced or made use of in any matter without the architects permission.

HONEYCOMB architects

Architecture.Planning.Innovation

2nd Floor-Malabar Arcade
Pantheerankavu Bypass Junction
Calicut-Kerala

Issued for		Drawing title	BED-3, WARDROBE DETAILS
		Project name	Residence for Mr.Varun and family
Reference		Location	Mukkam
Approval		Client	Varun
Construction		Scale	NTS
Consultants		Drawing No:	04

RENDERS










HILITE OLYMPUS

APARTMENT INTERIOR DESIGNING

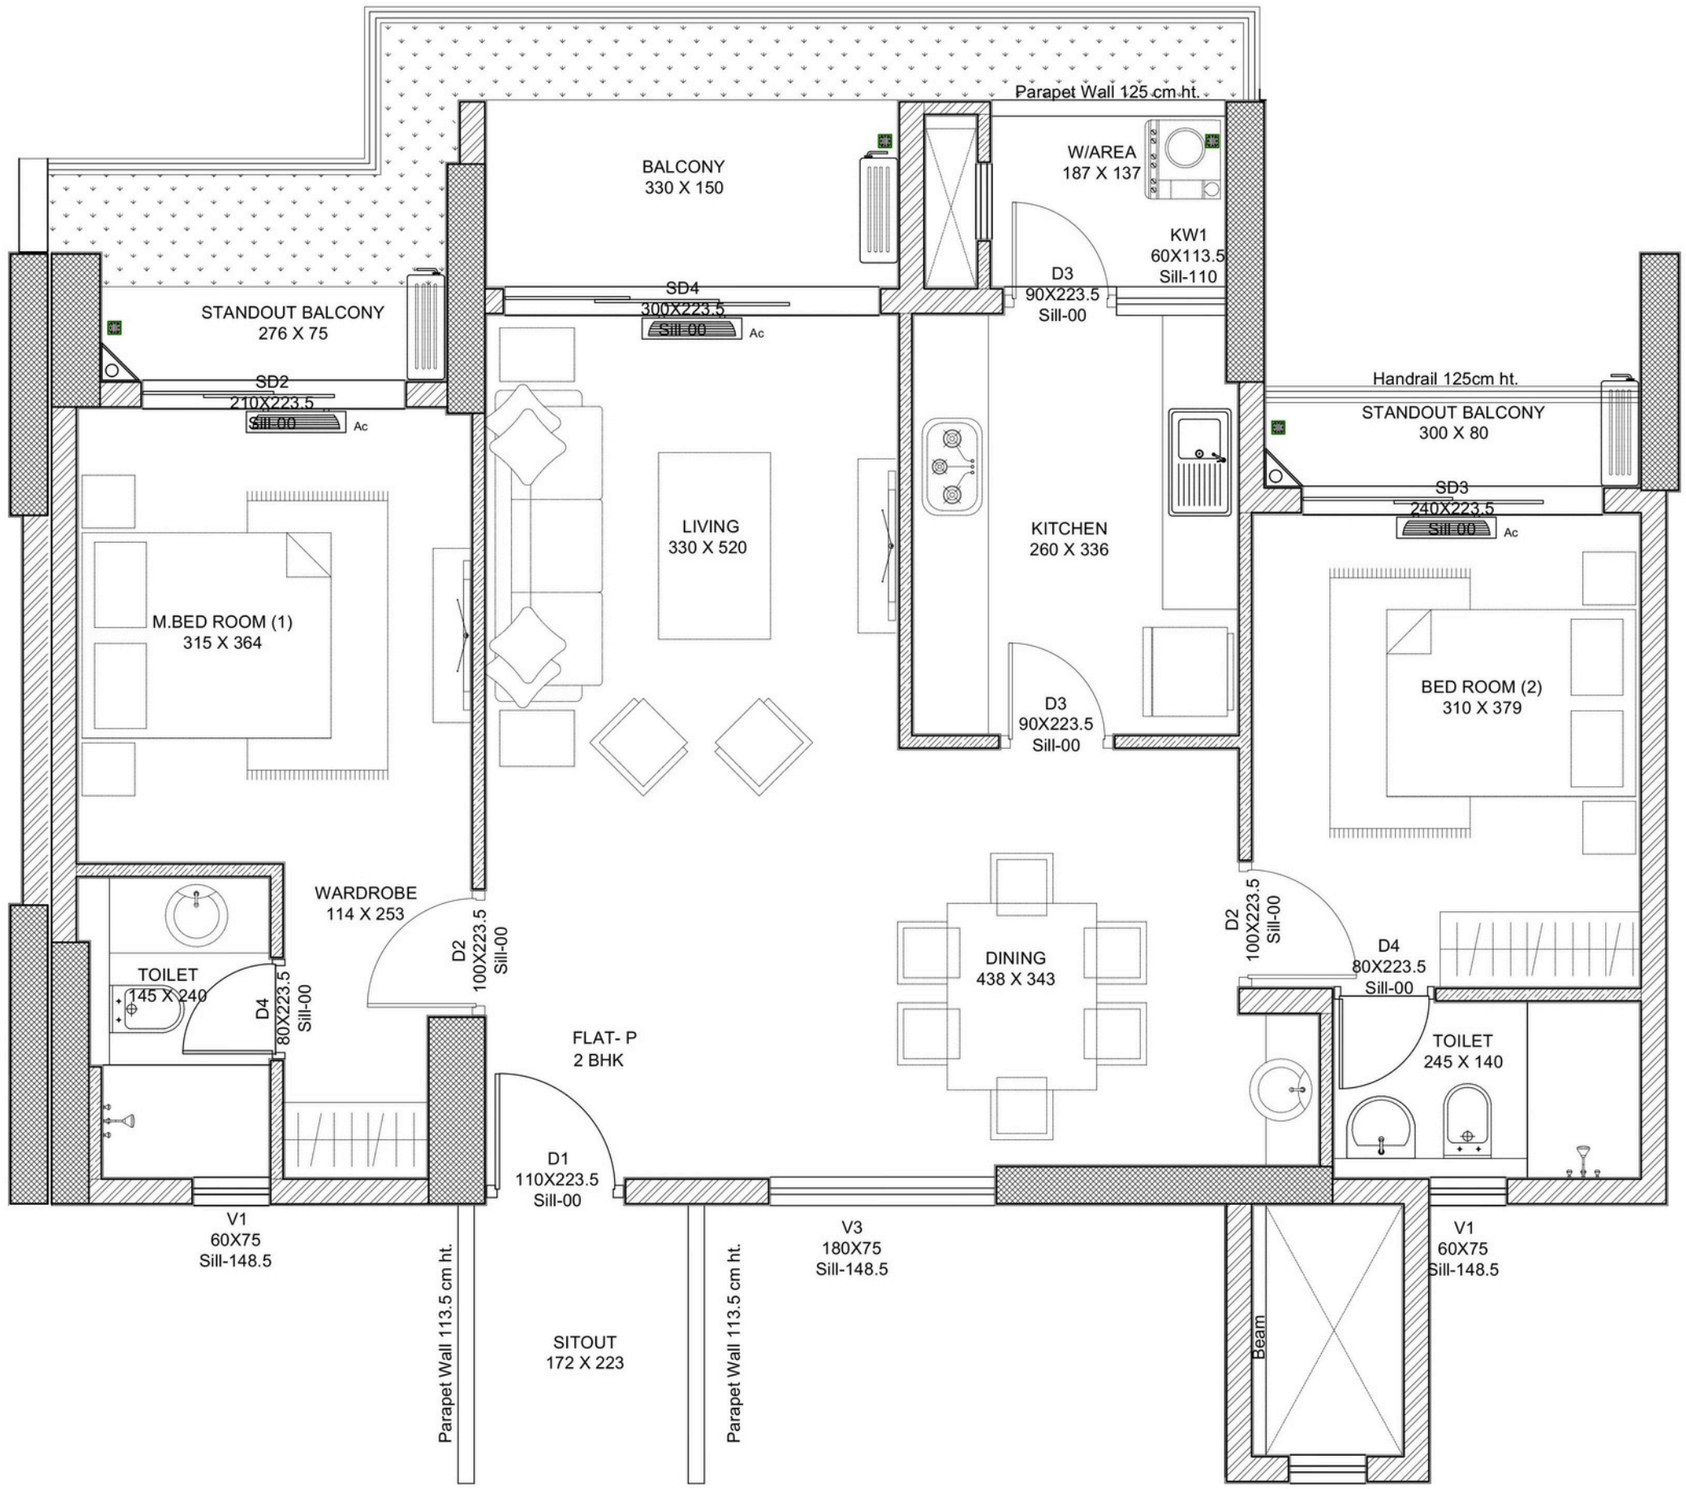


ALL DIMENSIONS ARE IN C.M

20 CM THICK WALL


10 CM THICK WALL

R.C.C WALL


HiLITE OLYMPUS	FLAT P - MASONRY LAYOUT	SBA- 1411 Sq.ft

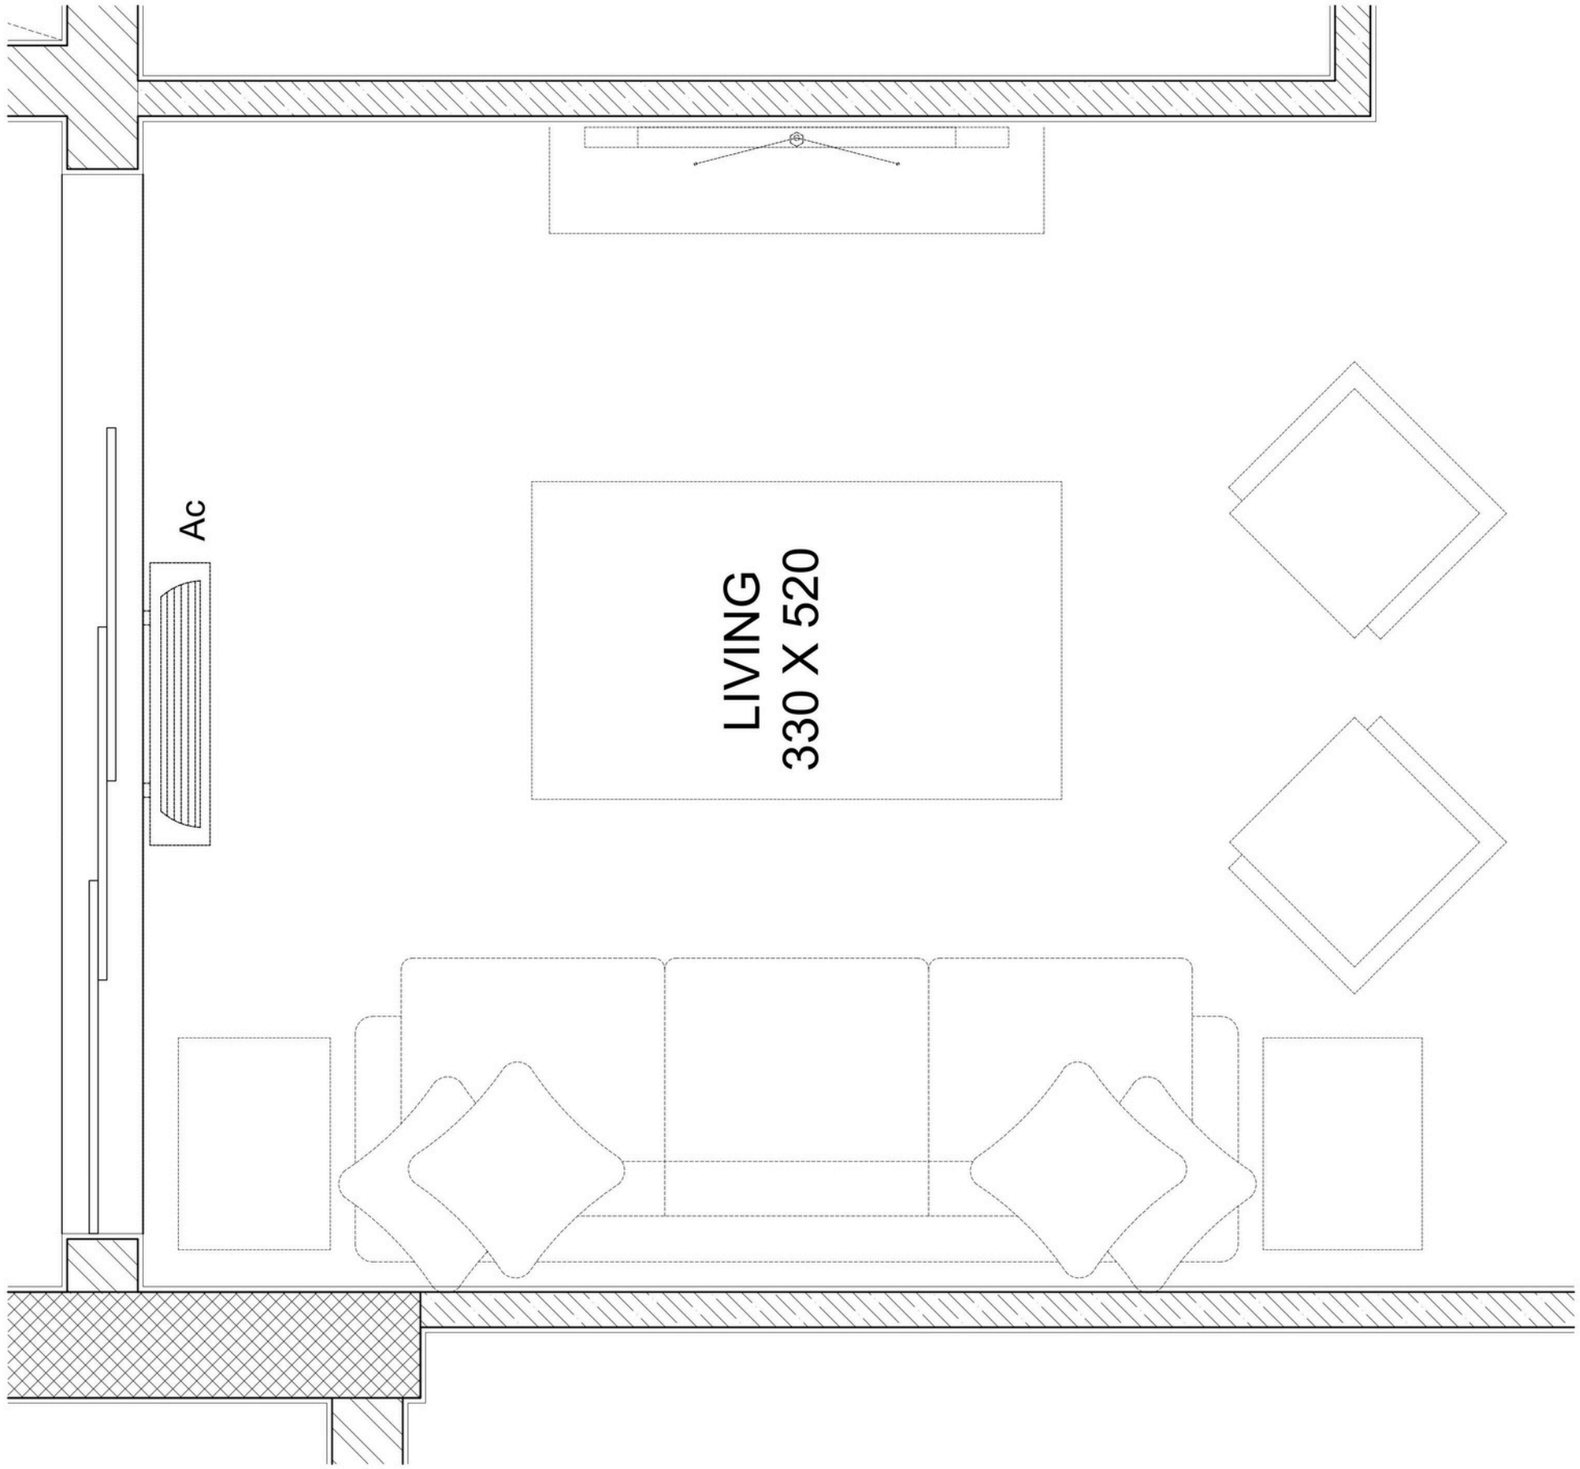


HiLITE OLYMPUS	FLAT P - LIVING LAYOUT	SBA- 1411 Sq.ft

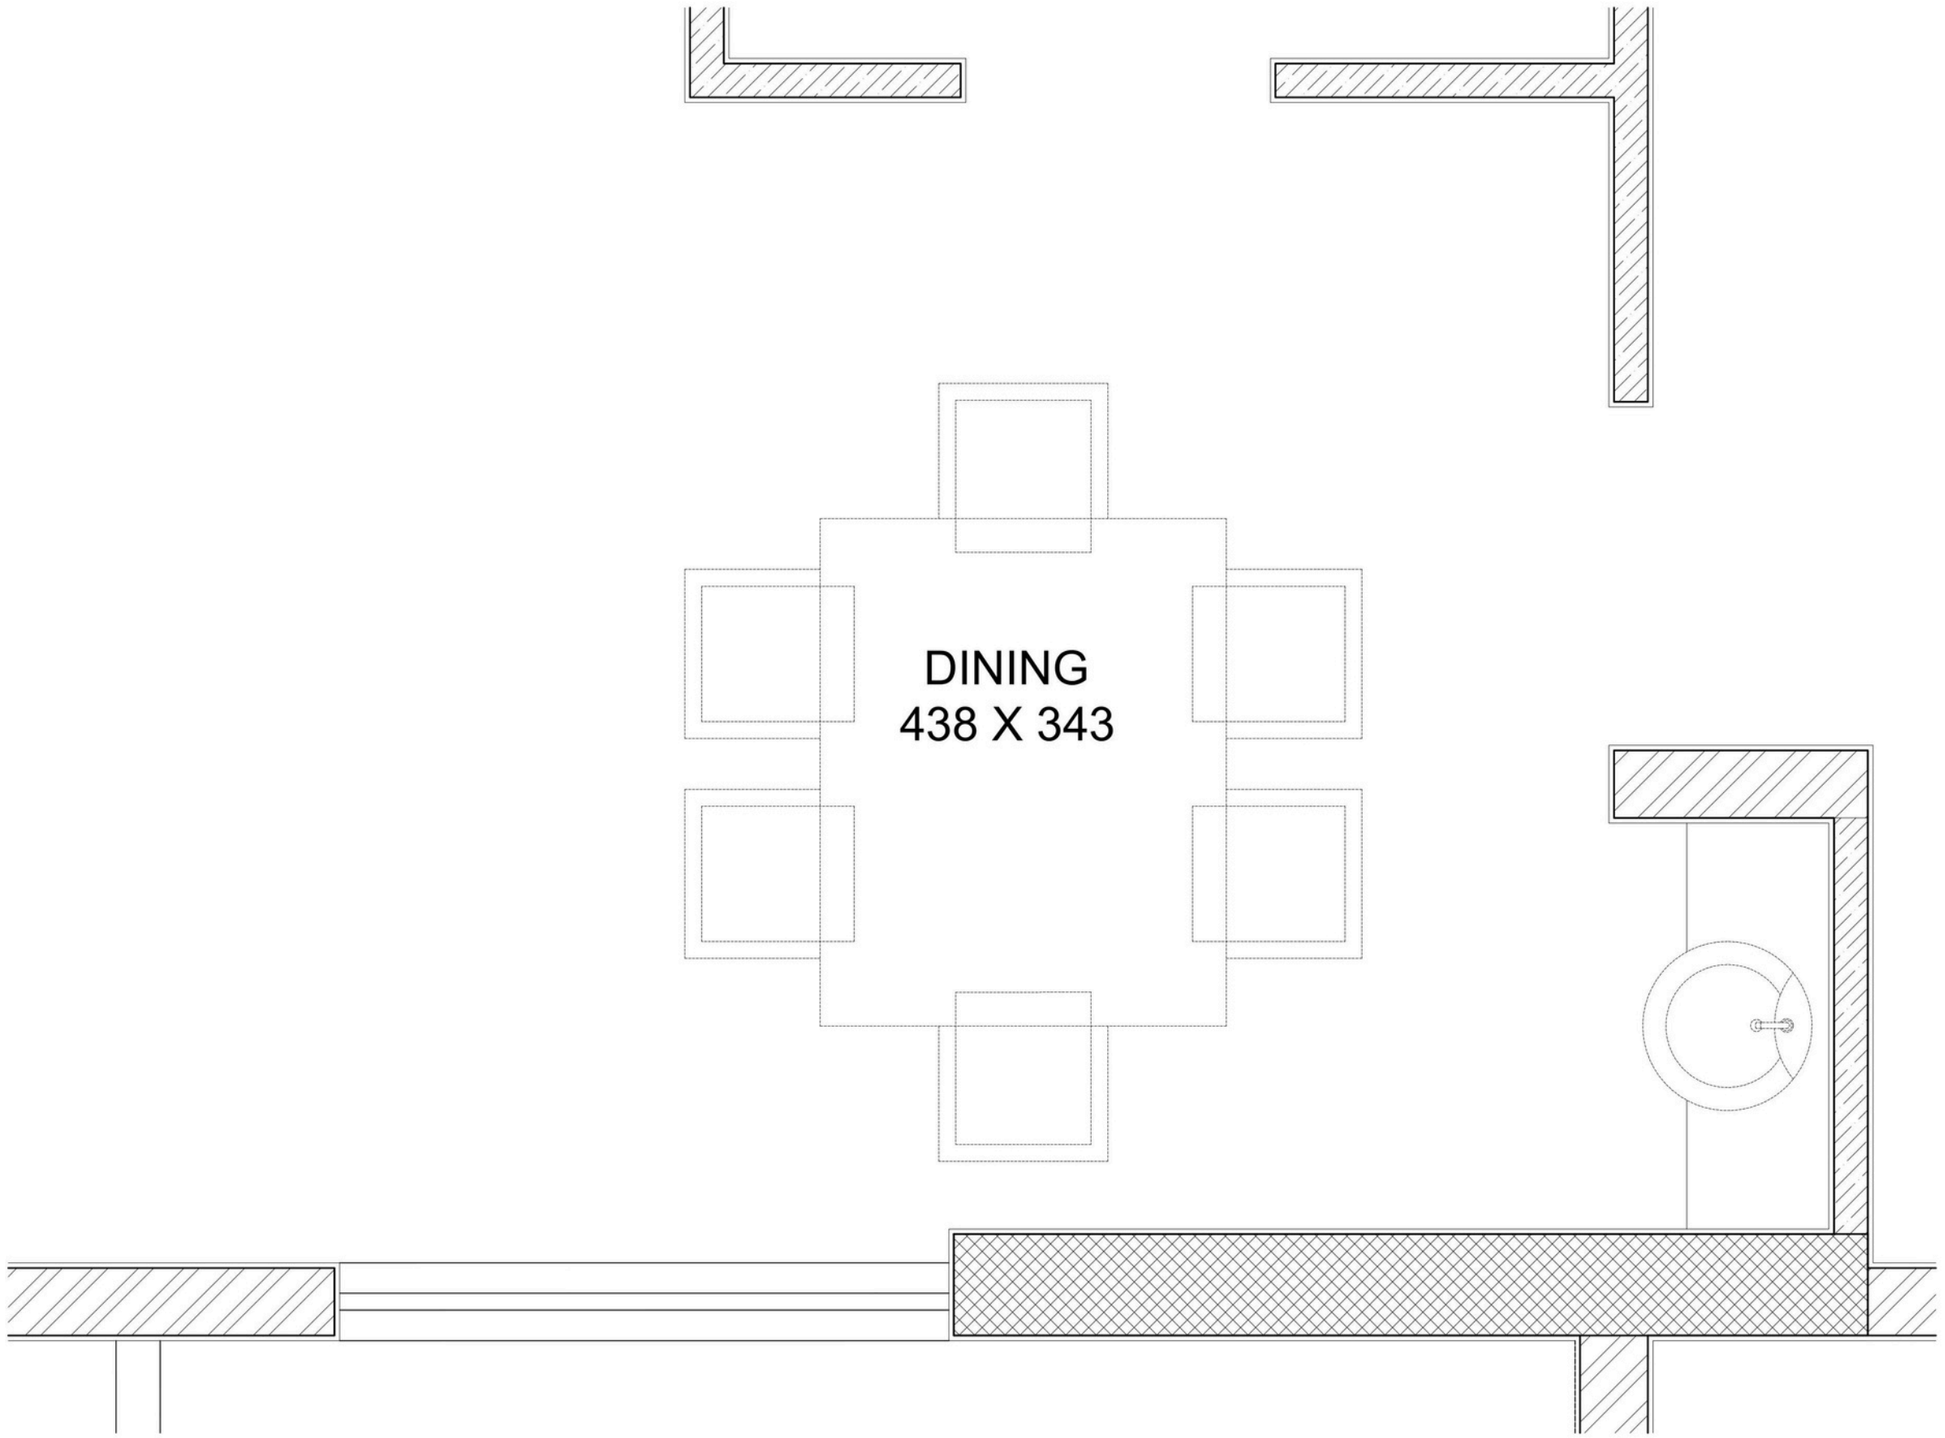

HiLITE OLYMPUS	FLAT P - DINING LAYOUT	SBA- 1411 Sq.ft

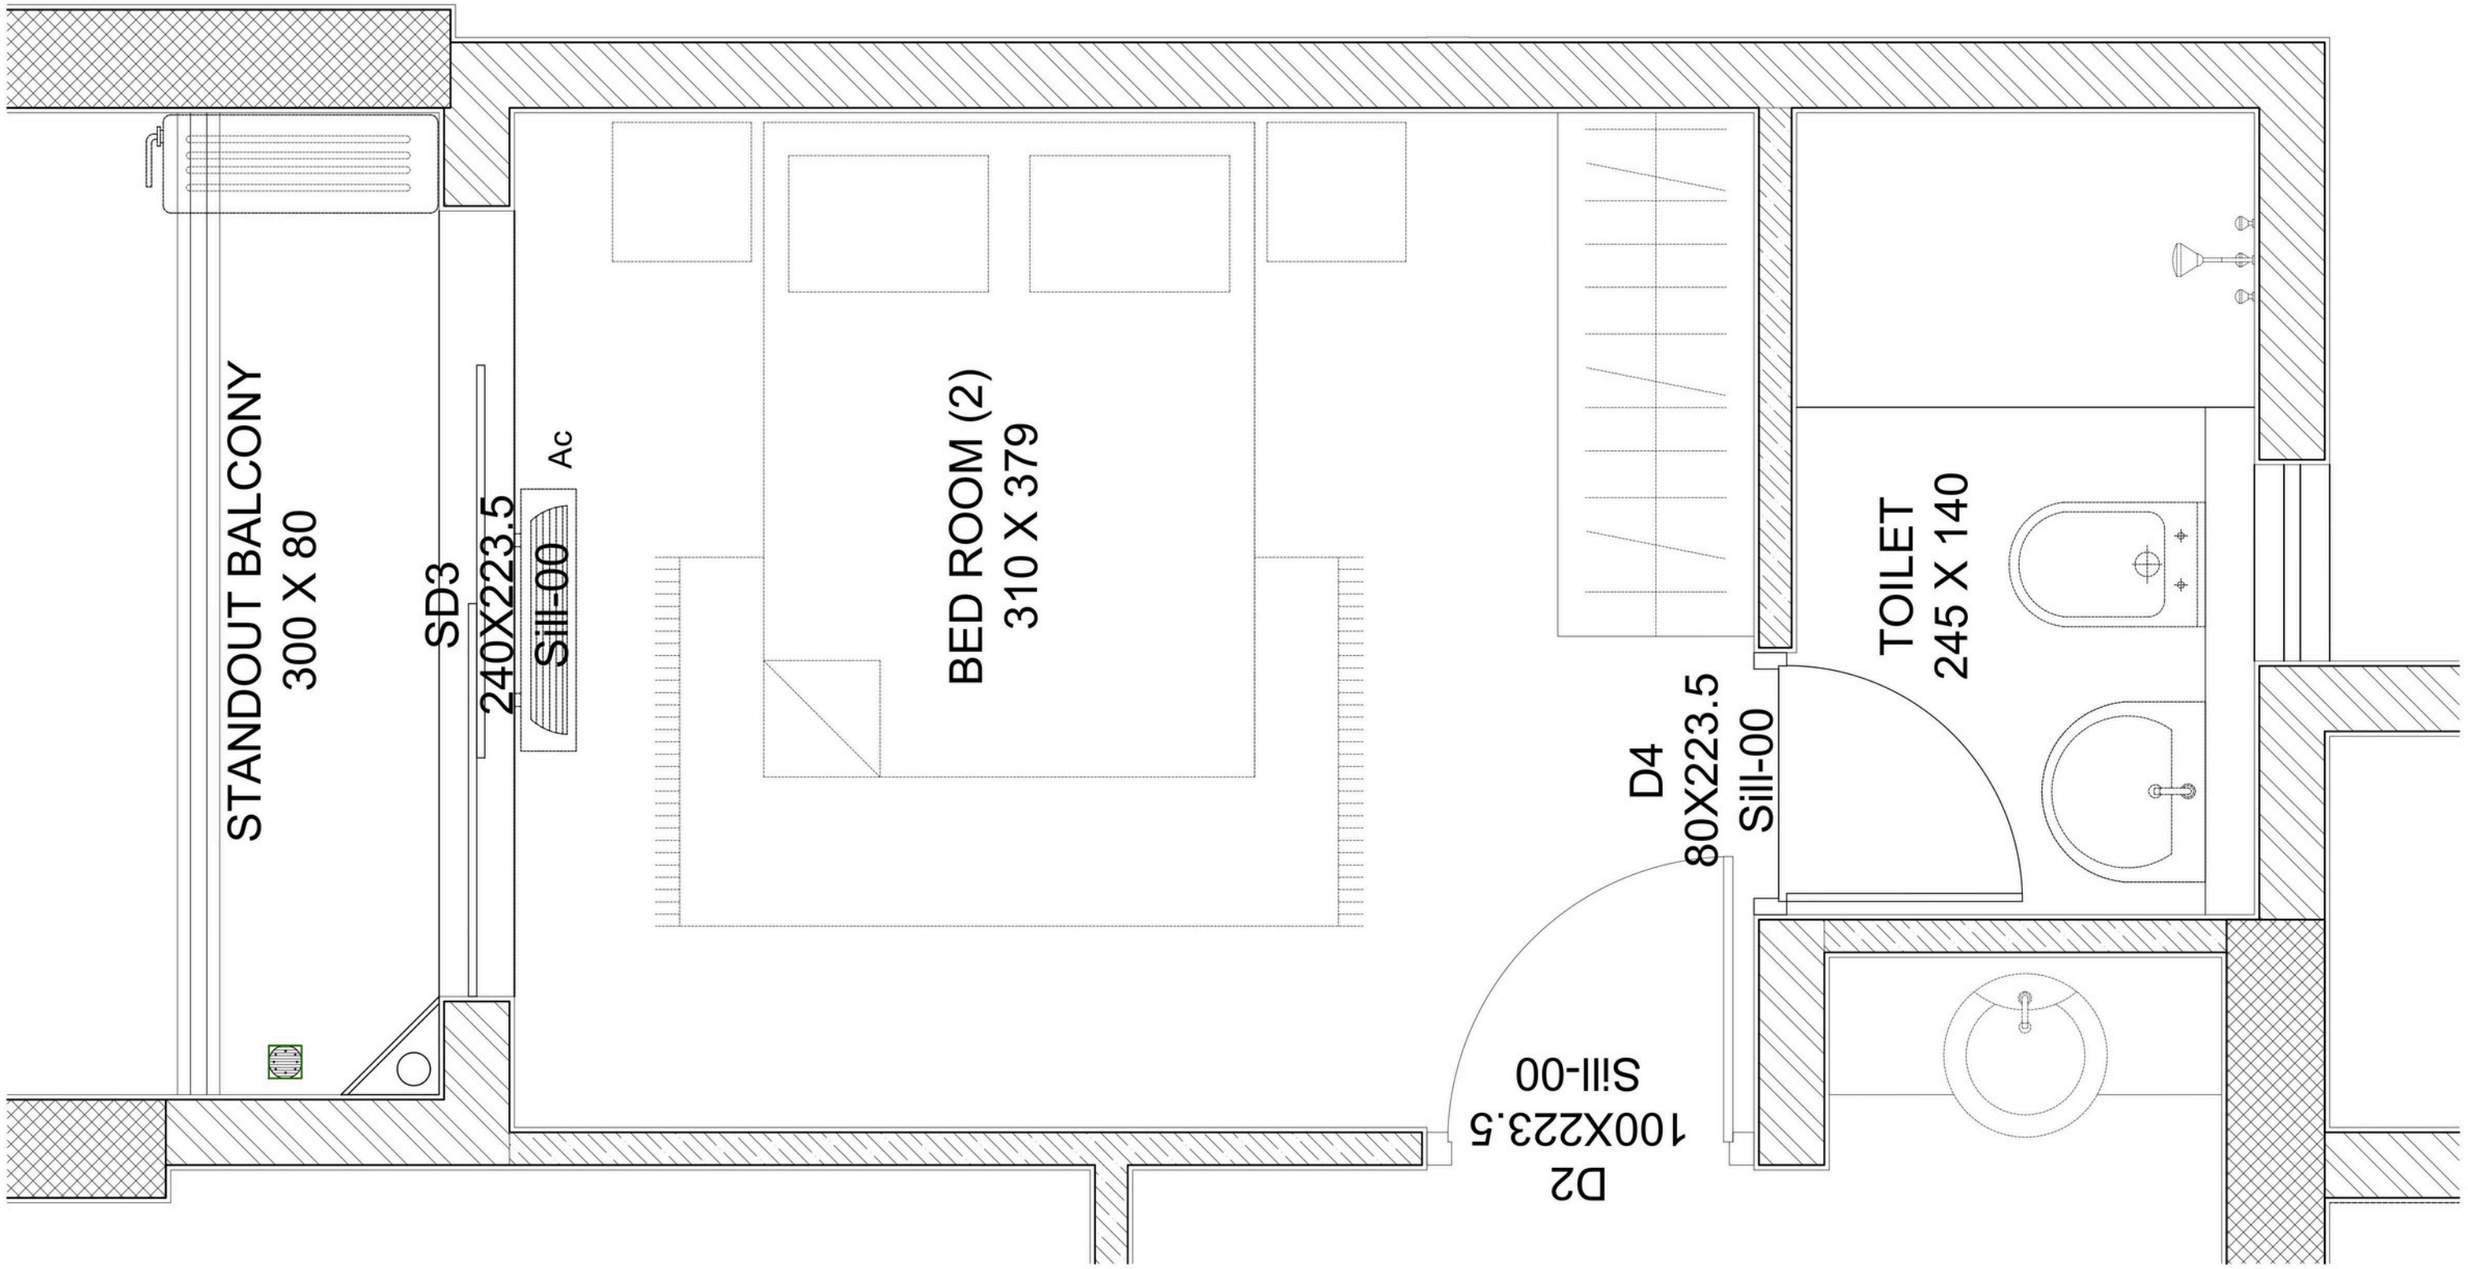

HiLITE OLYMPUS	FLAT P - BEDROOM 2 LAYOUT	SBA- 1411 Sq.ft

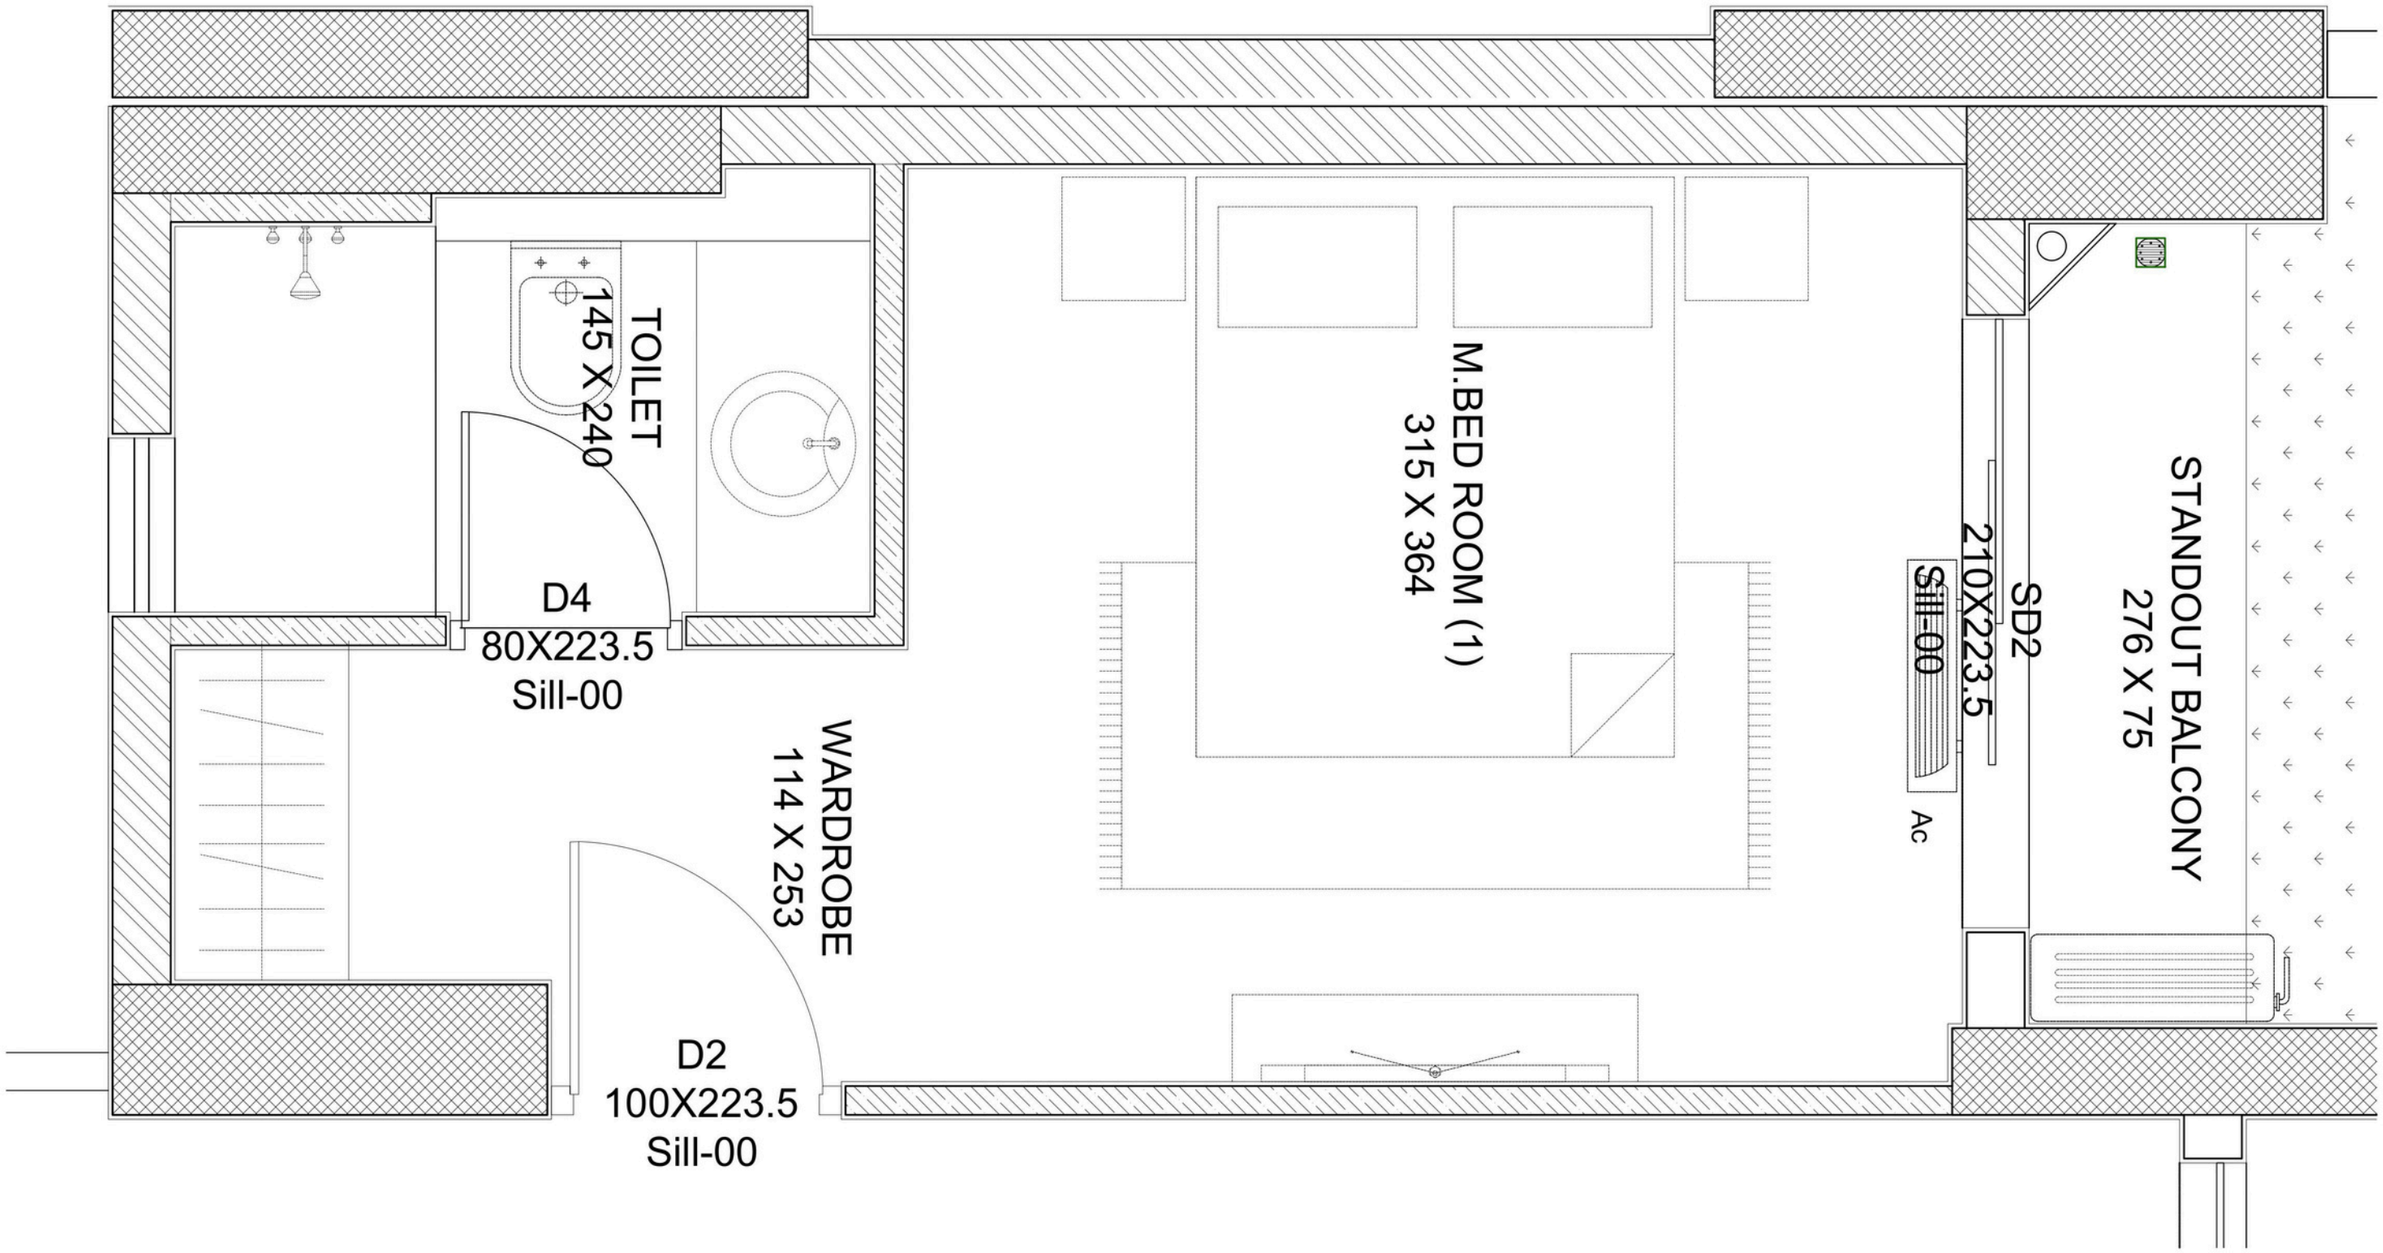


HiLITE OLYMPUS	FLAT P - BEDROOM 1 LAYOUT	SBA- 1411 Sq.ft

HiLITE OLYMPUS

FLAT P - KITCHEN LAYOUT

SBA- 1411 Sq.ft

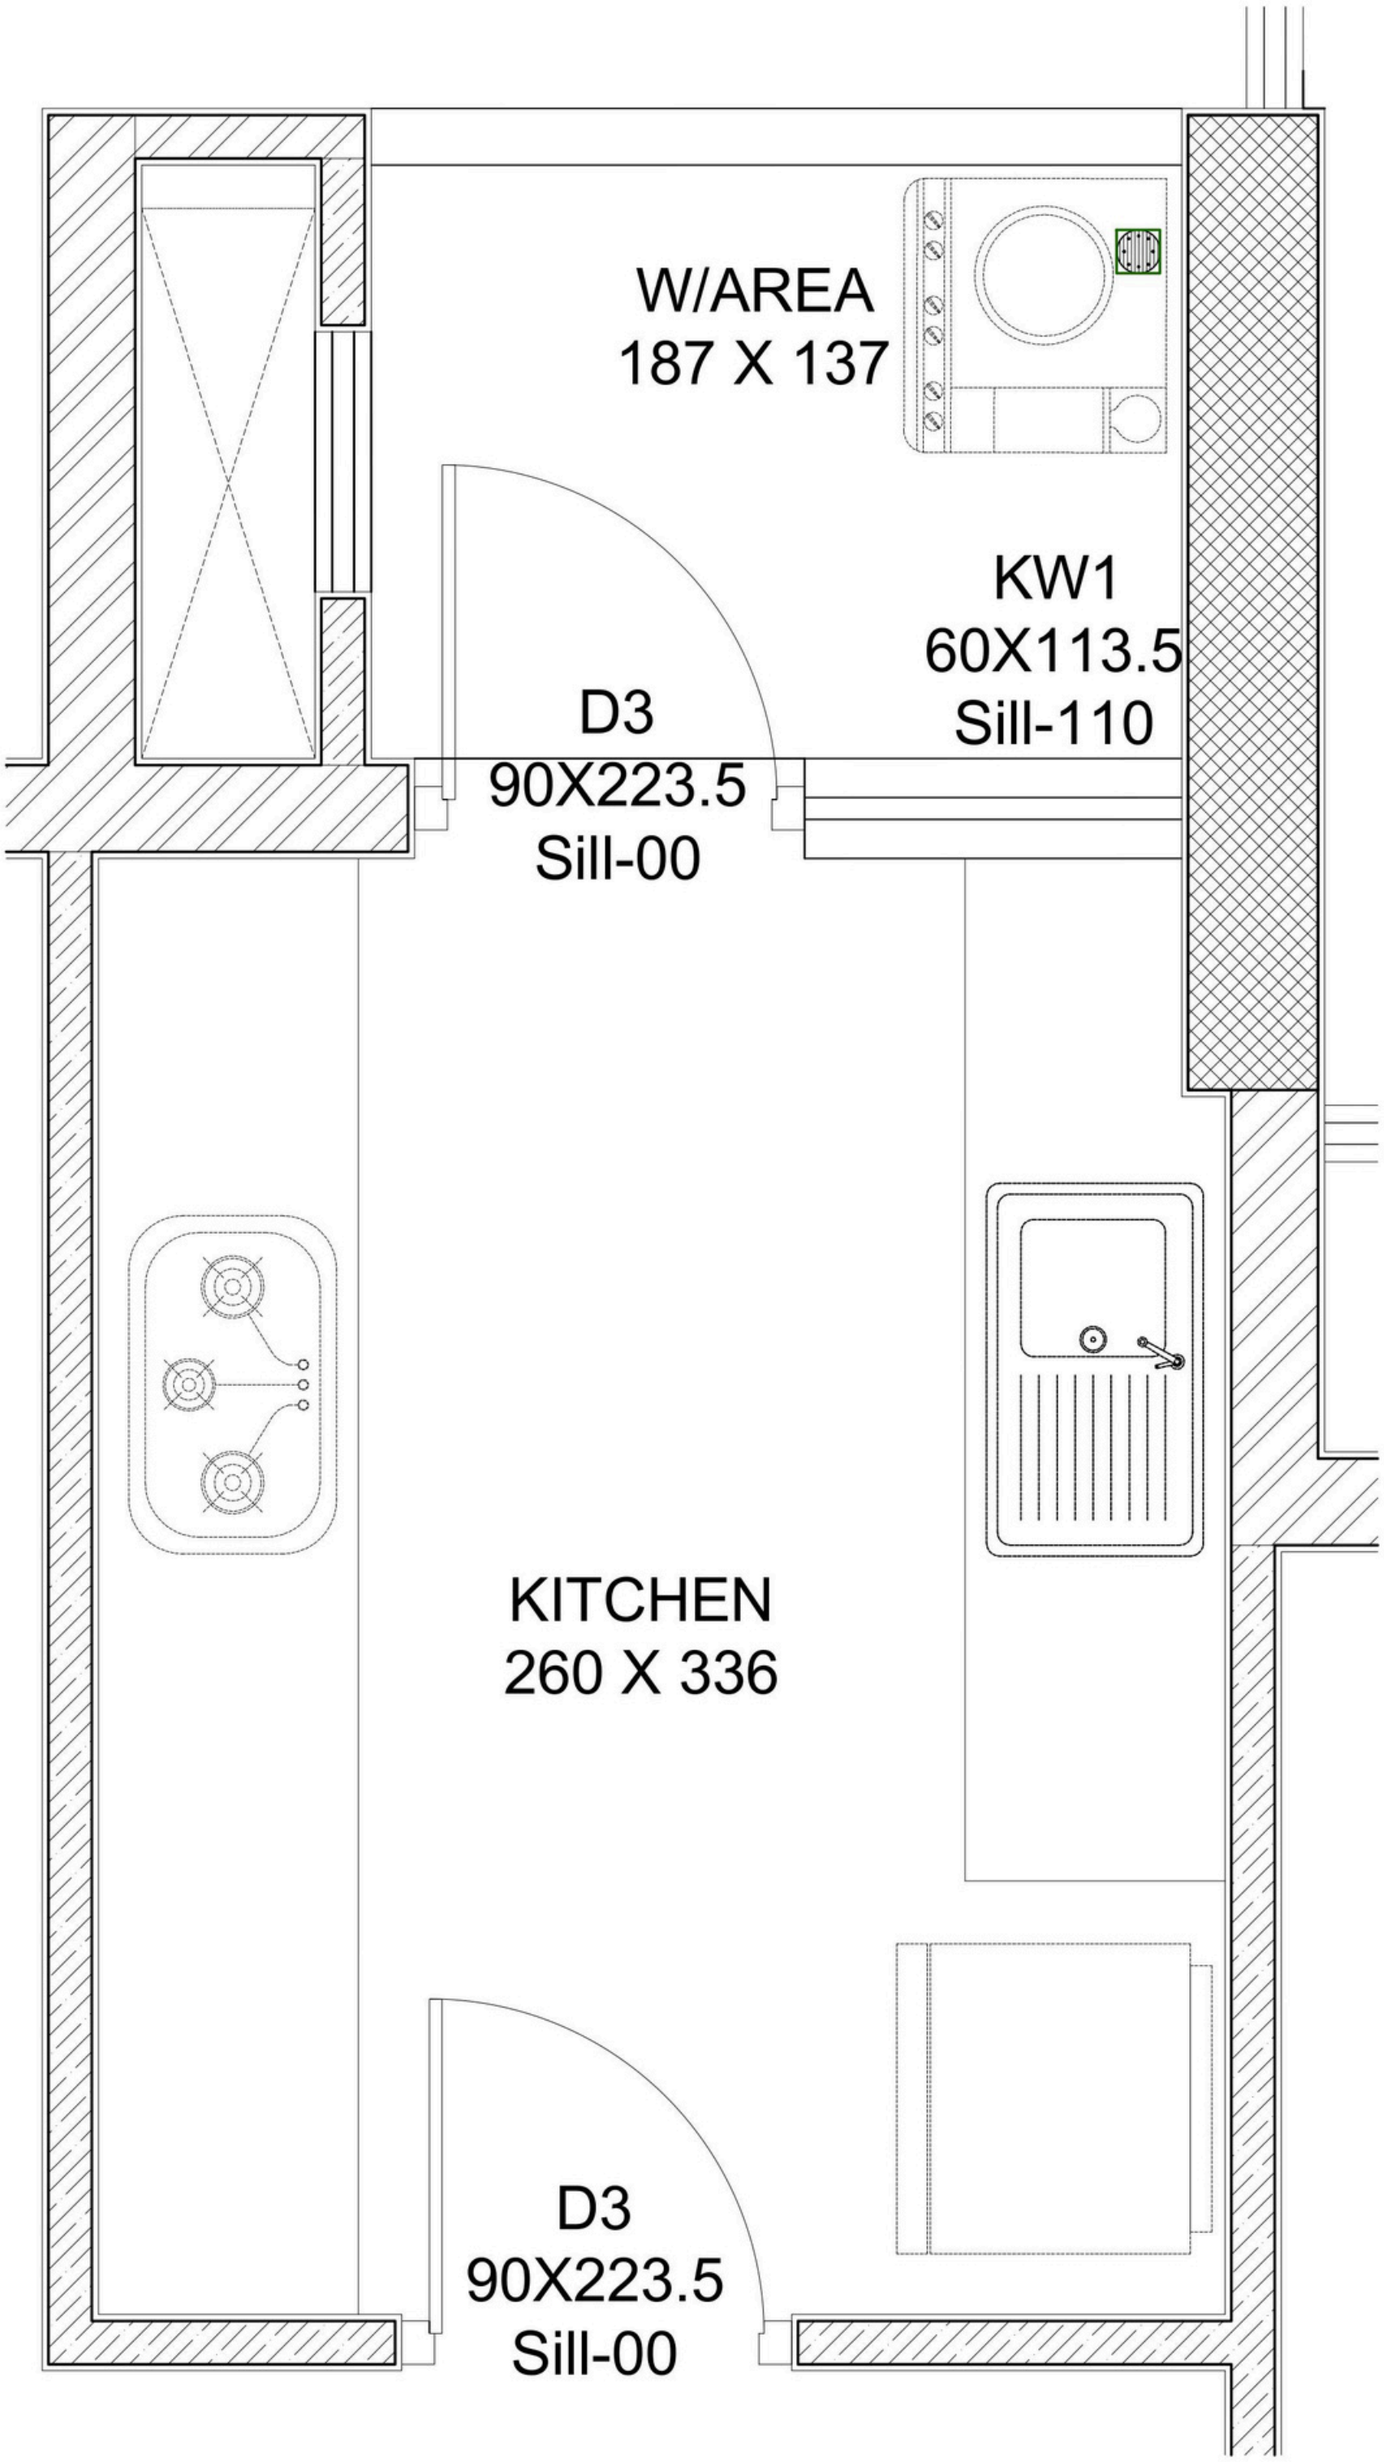

RENDERS































STAIRCASE DETAILS

VARUN MUKKAM

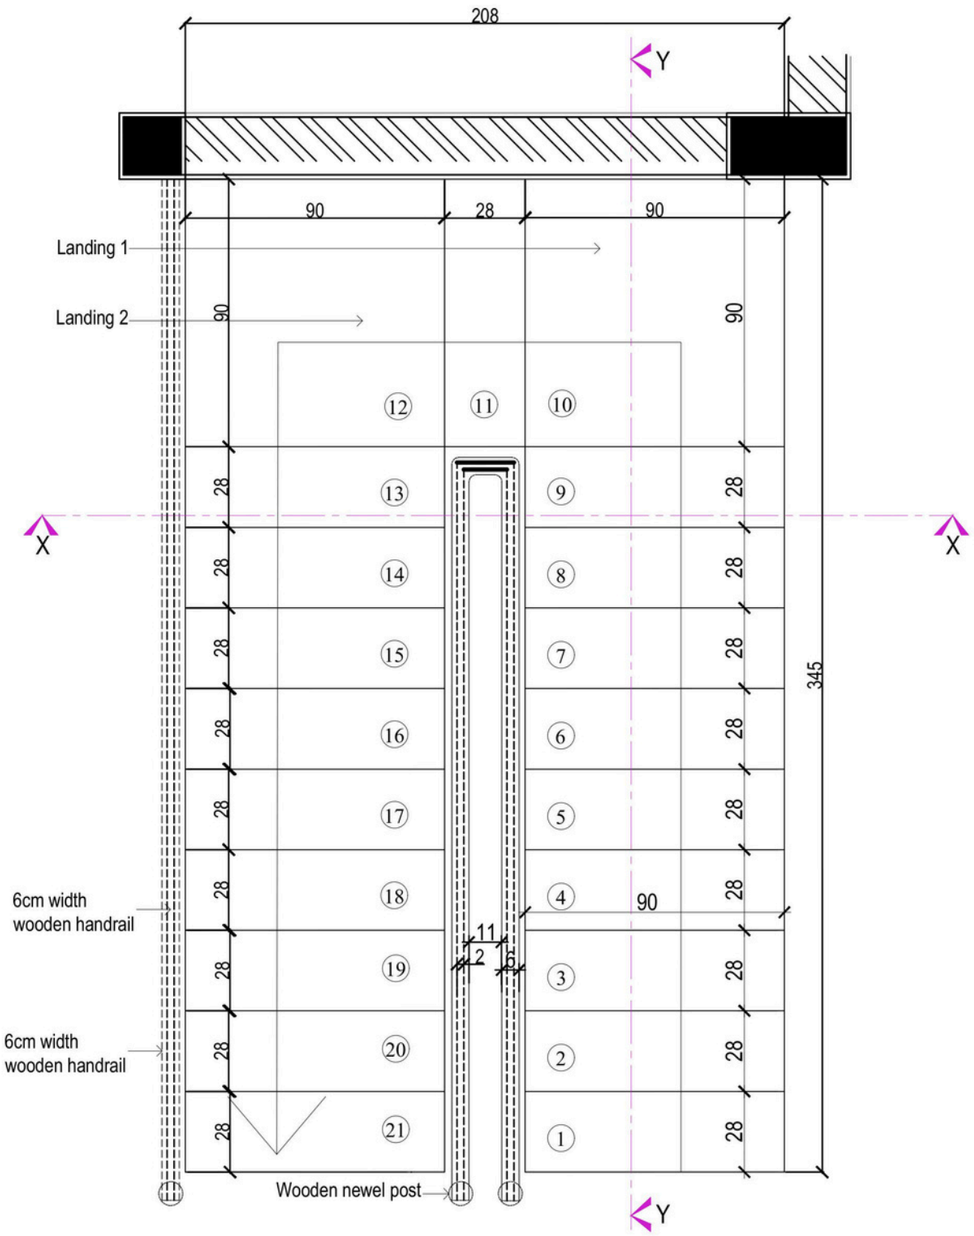

STAIR LAYOUT PLAN

Staircase width: 90cm
Staircase tread: 28cm
Staircase riser: 16.5cm
Floor height: 347 cm
21 nos of risers

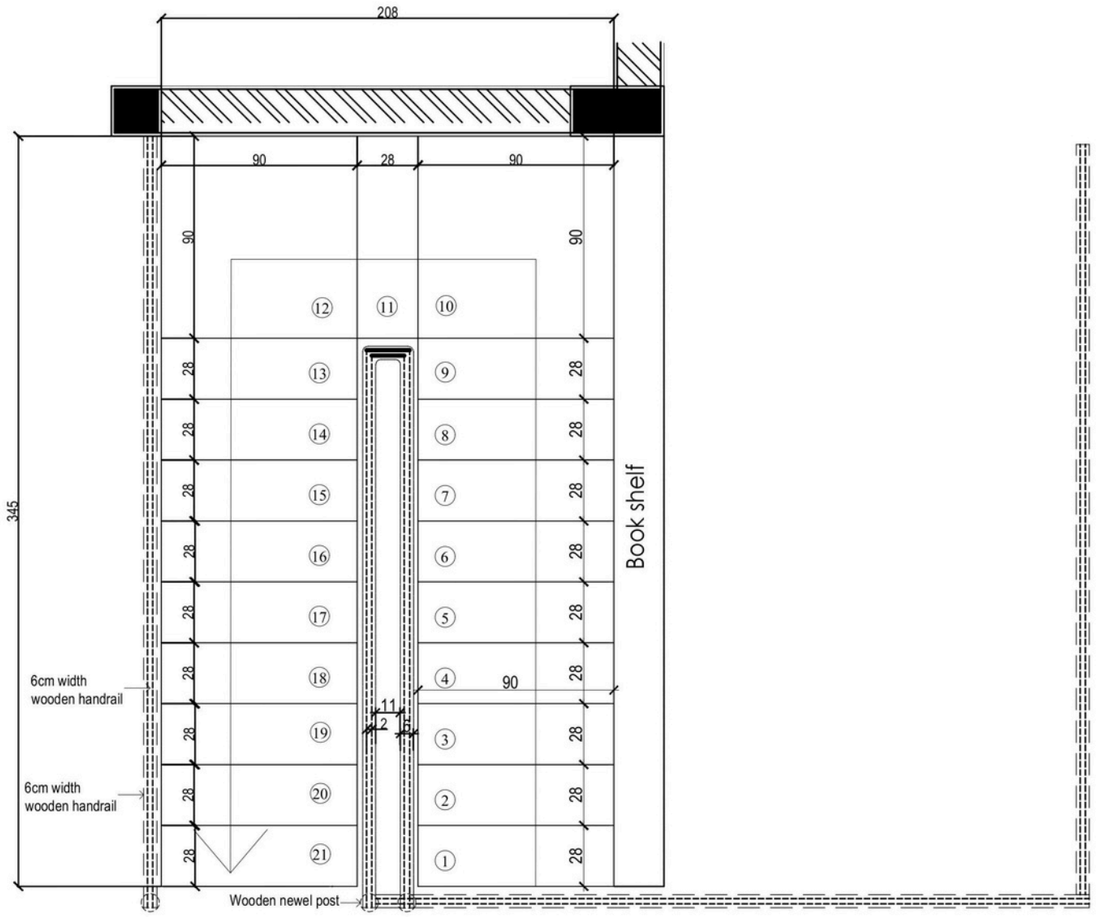

STAIRCASE PLAN
FIRST FLOOR LVL

PROJECT : PROPOSED RESIDENCE AT MUKKAM FOR Mr.VARUN AND FAMILY

Designed	Ar.Divin, Er.Faiz
Checked	Ar.Divin
Dealt	Er.Faiz
Drawn	Aiswarya K
Date	2th Nov 2026
Revisions	00


Notes
1. dimensions shall not be measured directly from the drawing, all dimensions are in centimeters, unless mentioned otherwise.
2. any discrepancies in the drawing shall be brought to the notice of the consultants and corrected before execution.
3. This design/details and related drawings are property HONEYCOMB-architects and shall not be traced,copied, reproduced or made use of in any matter without the architects permission.

HONEYCOMB architects


Architecture.Planning.Innovation

2nd Floor-Malabar Arcade
Pantheerankavu Bypass Junction
Calicut-Kerala


Issued for		Drawing title	STAIRCASE PLAN
		Project name	Residence for Mr. varun and family
Reference		Location	Mukkam
Approval		Client	Mr.varun
Construction		Scale	NTS
Consultants		Drawing No:	02

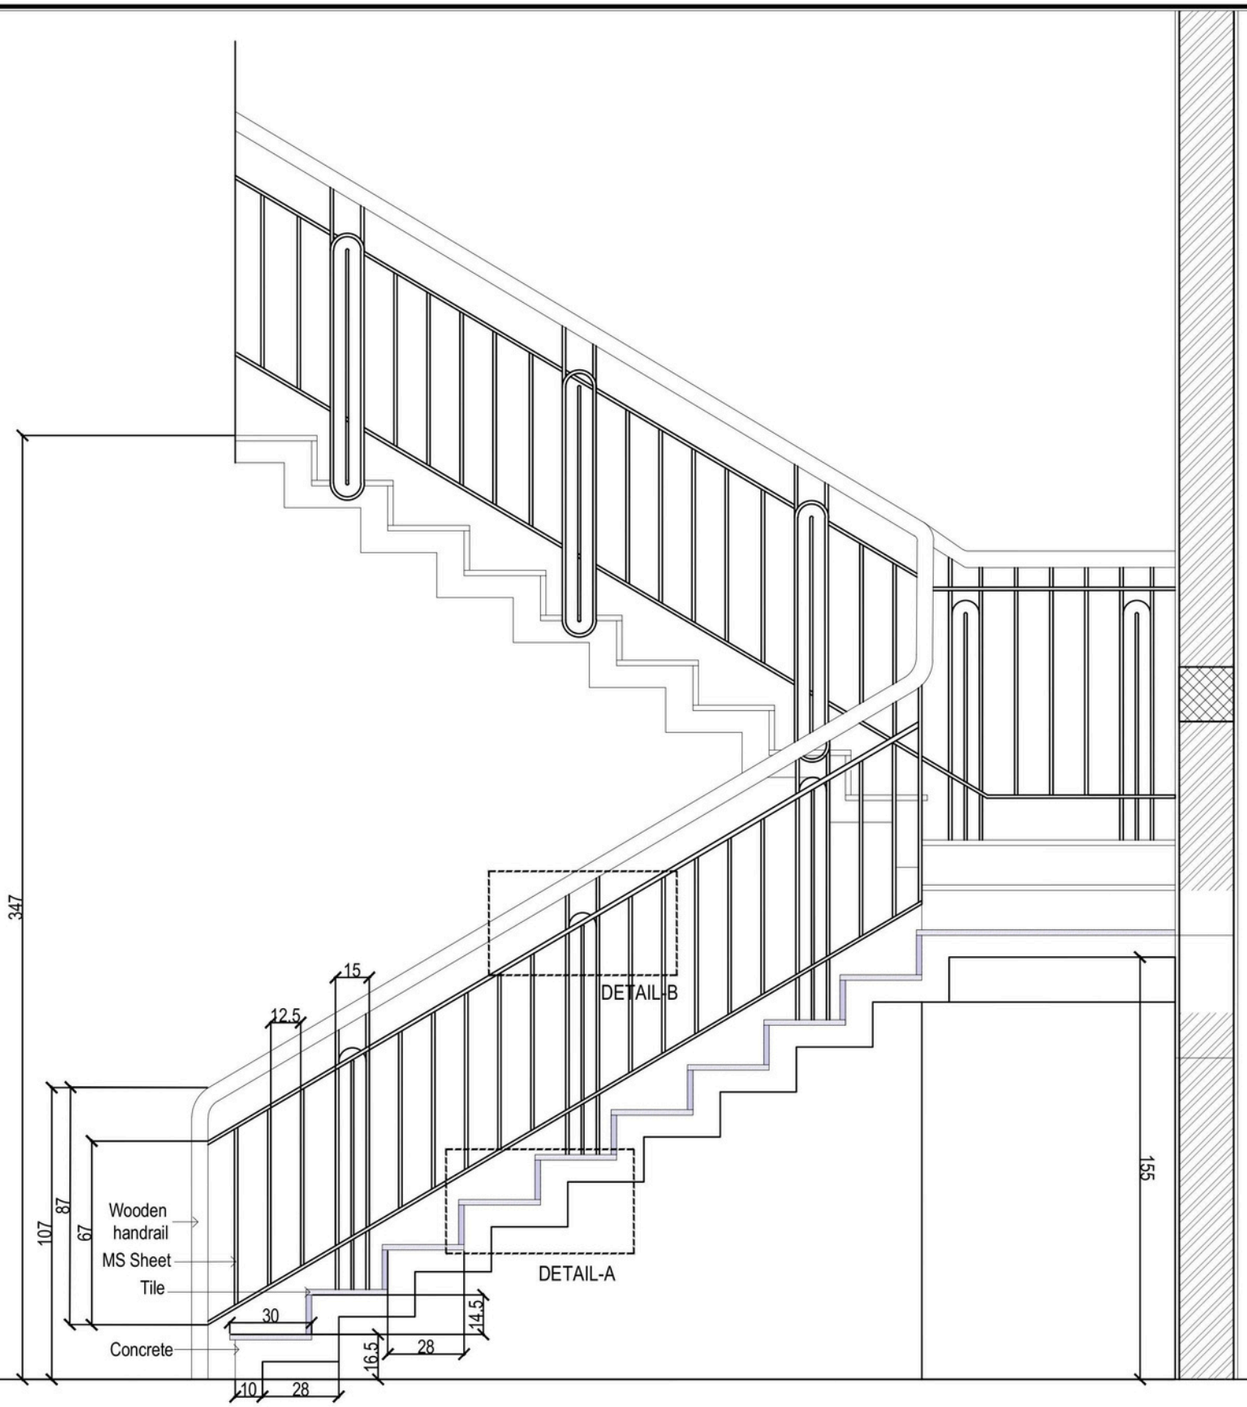

SECTIONAL ELEVATION-YY

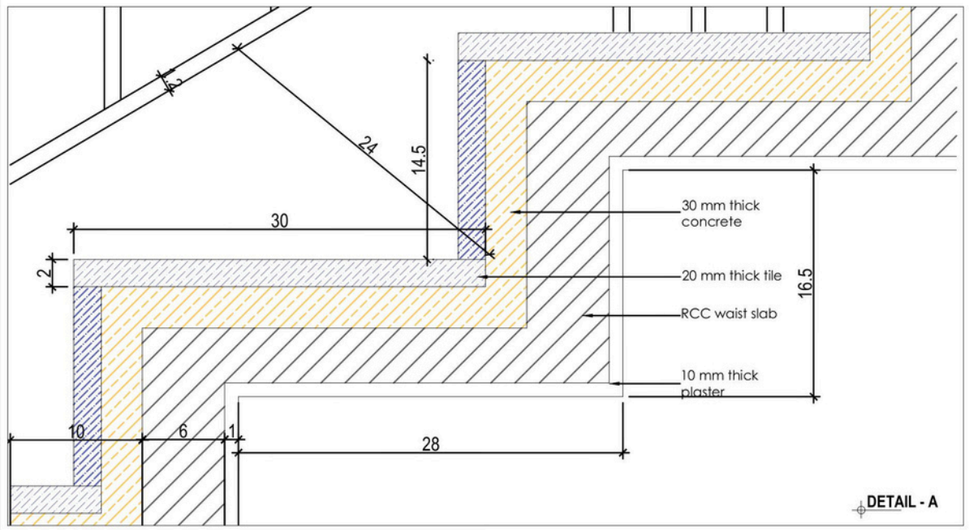

DETAIL - A

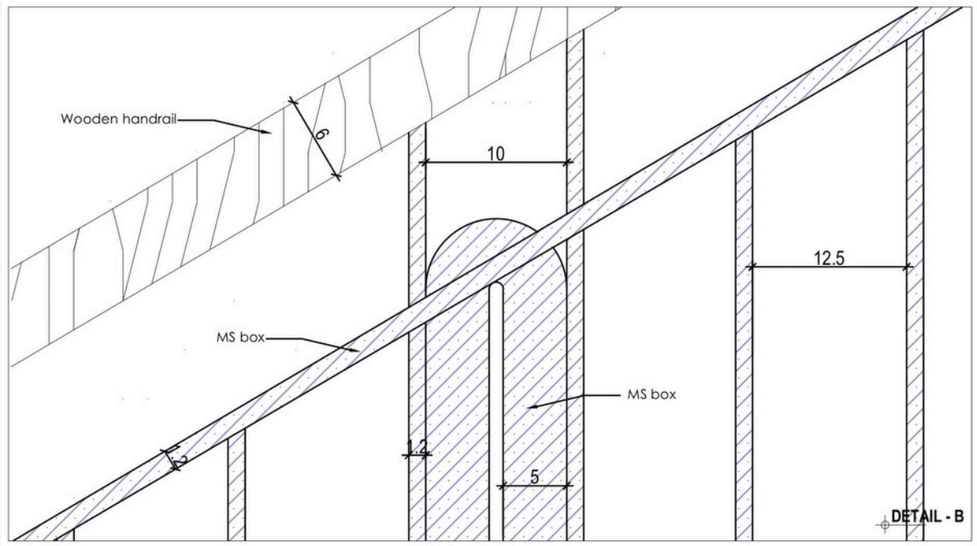

DETAIL - B

PROJECT : PROPOSED RESIDENCE AT MUKKAM FOR Mr.VARUN AND FAMILY

Designed	Ar.Divin, Er.Faiz
Checked	Ar.Divin
Dealt	Er.Faiz
Drawn	Aiswarya K
Date	6th Nov 2026
Revisions	00

Notes


1. dimensions shall not be measured directly from the drawing. all dimensions are in centimeters, unless mentioned otherwise.
2. any discrepancies in the drawing shall be brought to the notice of the consultants and corrected before execution.
3. This design/details and related drawings are property HONEYCOMB-architects and shall not be traced,copied, reproduced or made use of in any matter without the architects permission.

HONEYCOMB architects


Architecture.Planning.Innovation

2nd Floor-Malabar Arcade
Pantheerankavu Bypass Junction
Calicut-Kerala

Issued for		Drawing title	SECTIONAL ELEVATION &DETAILS
		Project name	Residence for Mr. varun and family
Reference		Location	Mukkam
Approval		Client	Mr.varun
Construction		Scale	NTS
Consultants		Drawing No:	02

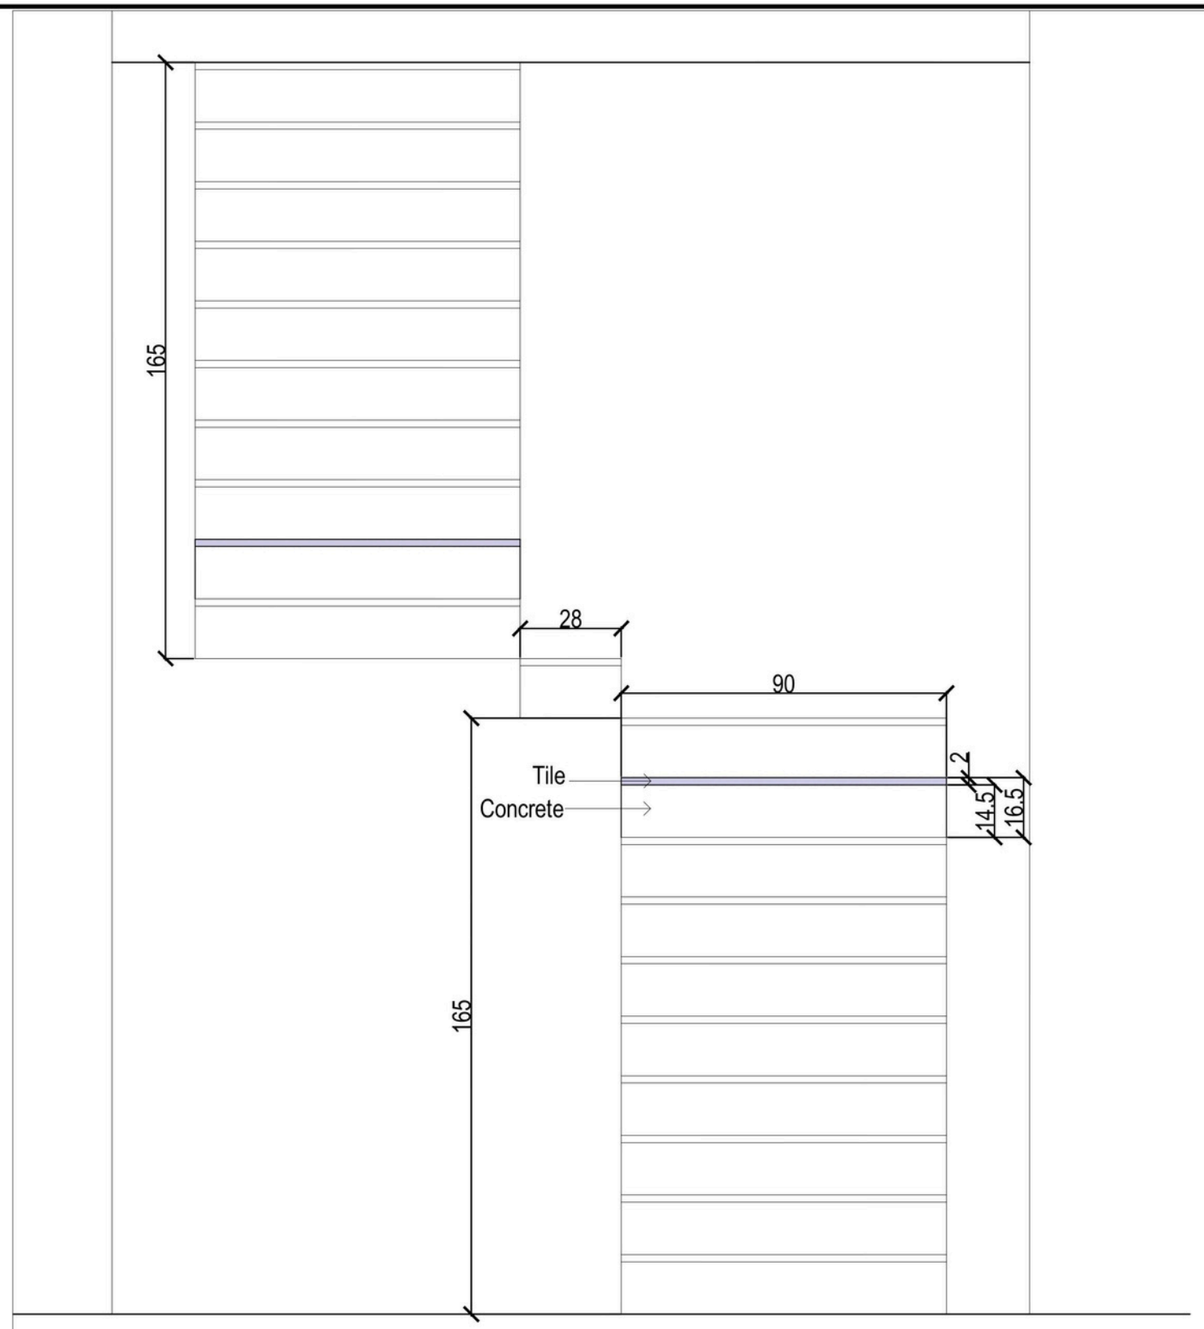

SECTIONAL ELEVATION-XX

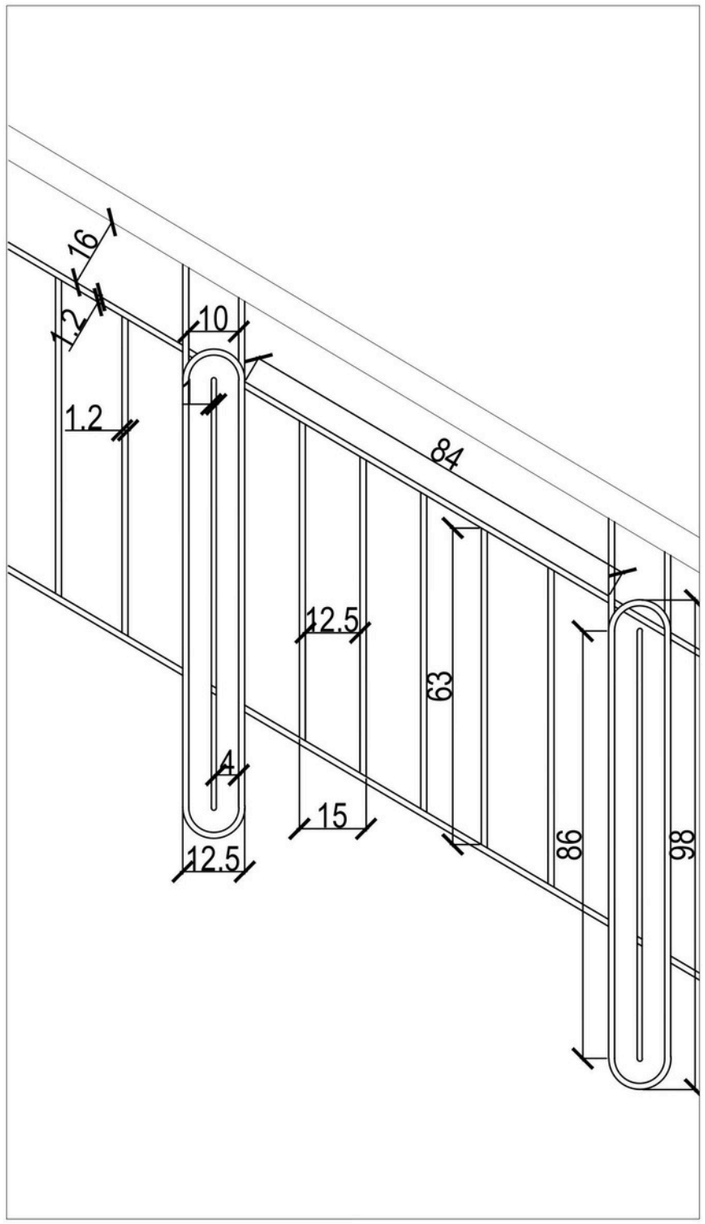

PROJECT : PROPOSED RESIDENCE AT MUKKAM FOR Mr.VARUN AND FAMILY

Designed	Ar.Divin, Er.Faiz
Checked	Ar.Divin
Dealt	Er.Faiz
Drawn	Aiswarya K
Date	12th Nov 2026
Revisions	00

Notes
1. dimensions shall not be measured directly from the drawing, all dimensions are in centimeters, unless mentioned otherwise.
2. any discrepancies in the drawing shall be brought to the notice of the consultants and corrected before execution.
3. This design/details and related drawings are property HONEYCOMB-architects and shall not be traced,copied, reproduced or made use of in any matter without the architects permission.

HONEYCOMB architects

Architecture.Planning.Innovation

2nd Floor-Malabar Arcade
Pantheerankavu Bypass Junction
Calicut-Kerala

Issued for		Drawing title	SECTIONAL ELEVATION &DETAILS
		Project name	Residence for Mr. varun and family
Reference		Location	Mukkam
Approval		Client	Mr.varun
Construction		Scale	NTS
Consultants		Drawing No:	02

THANK YOU